

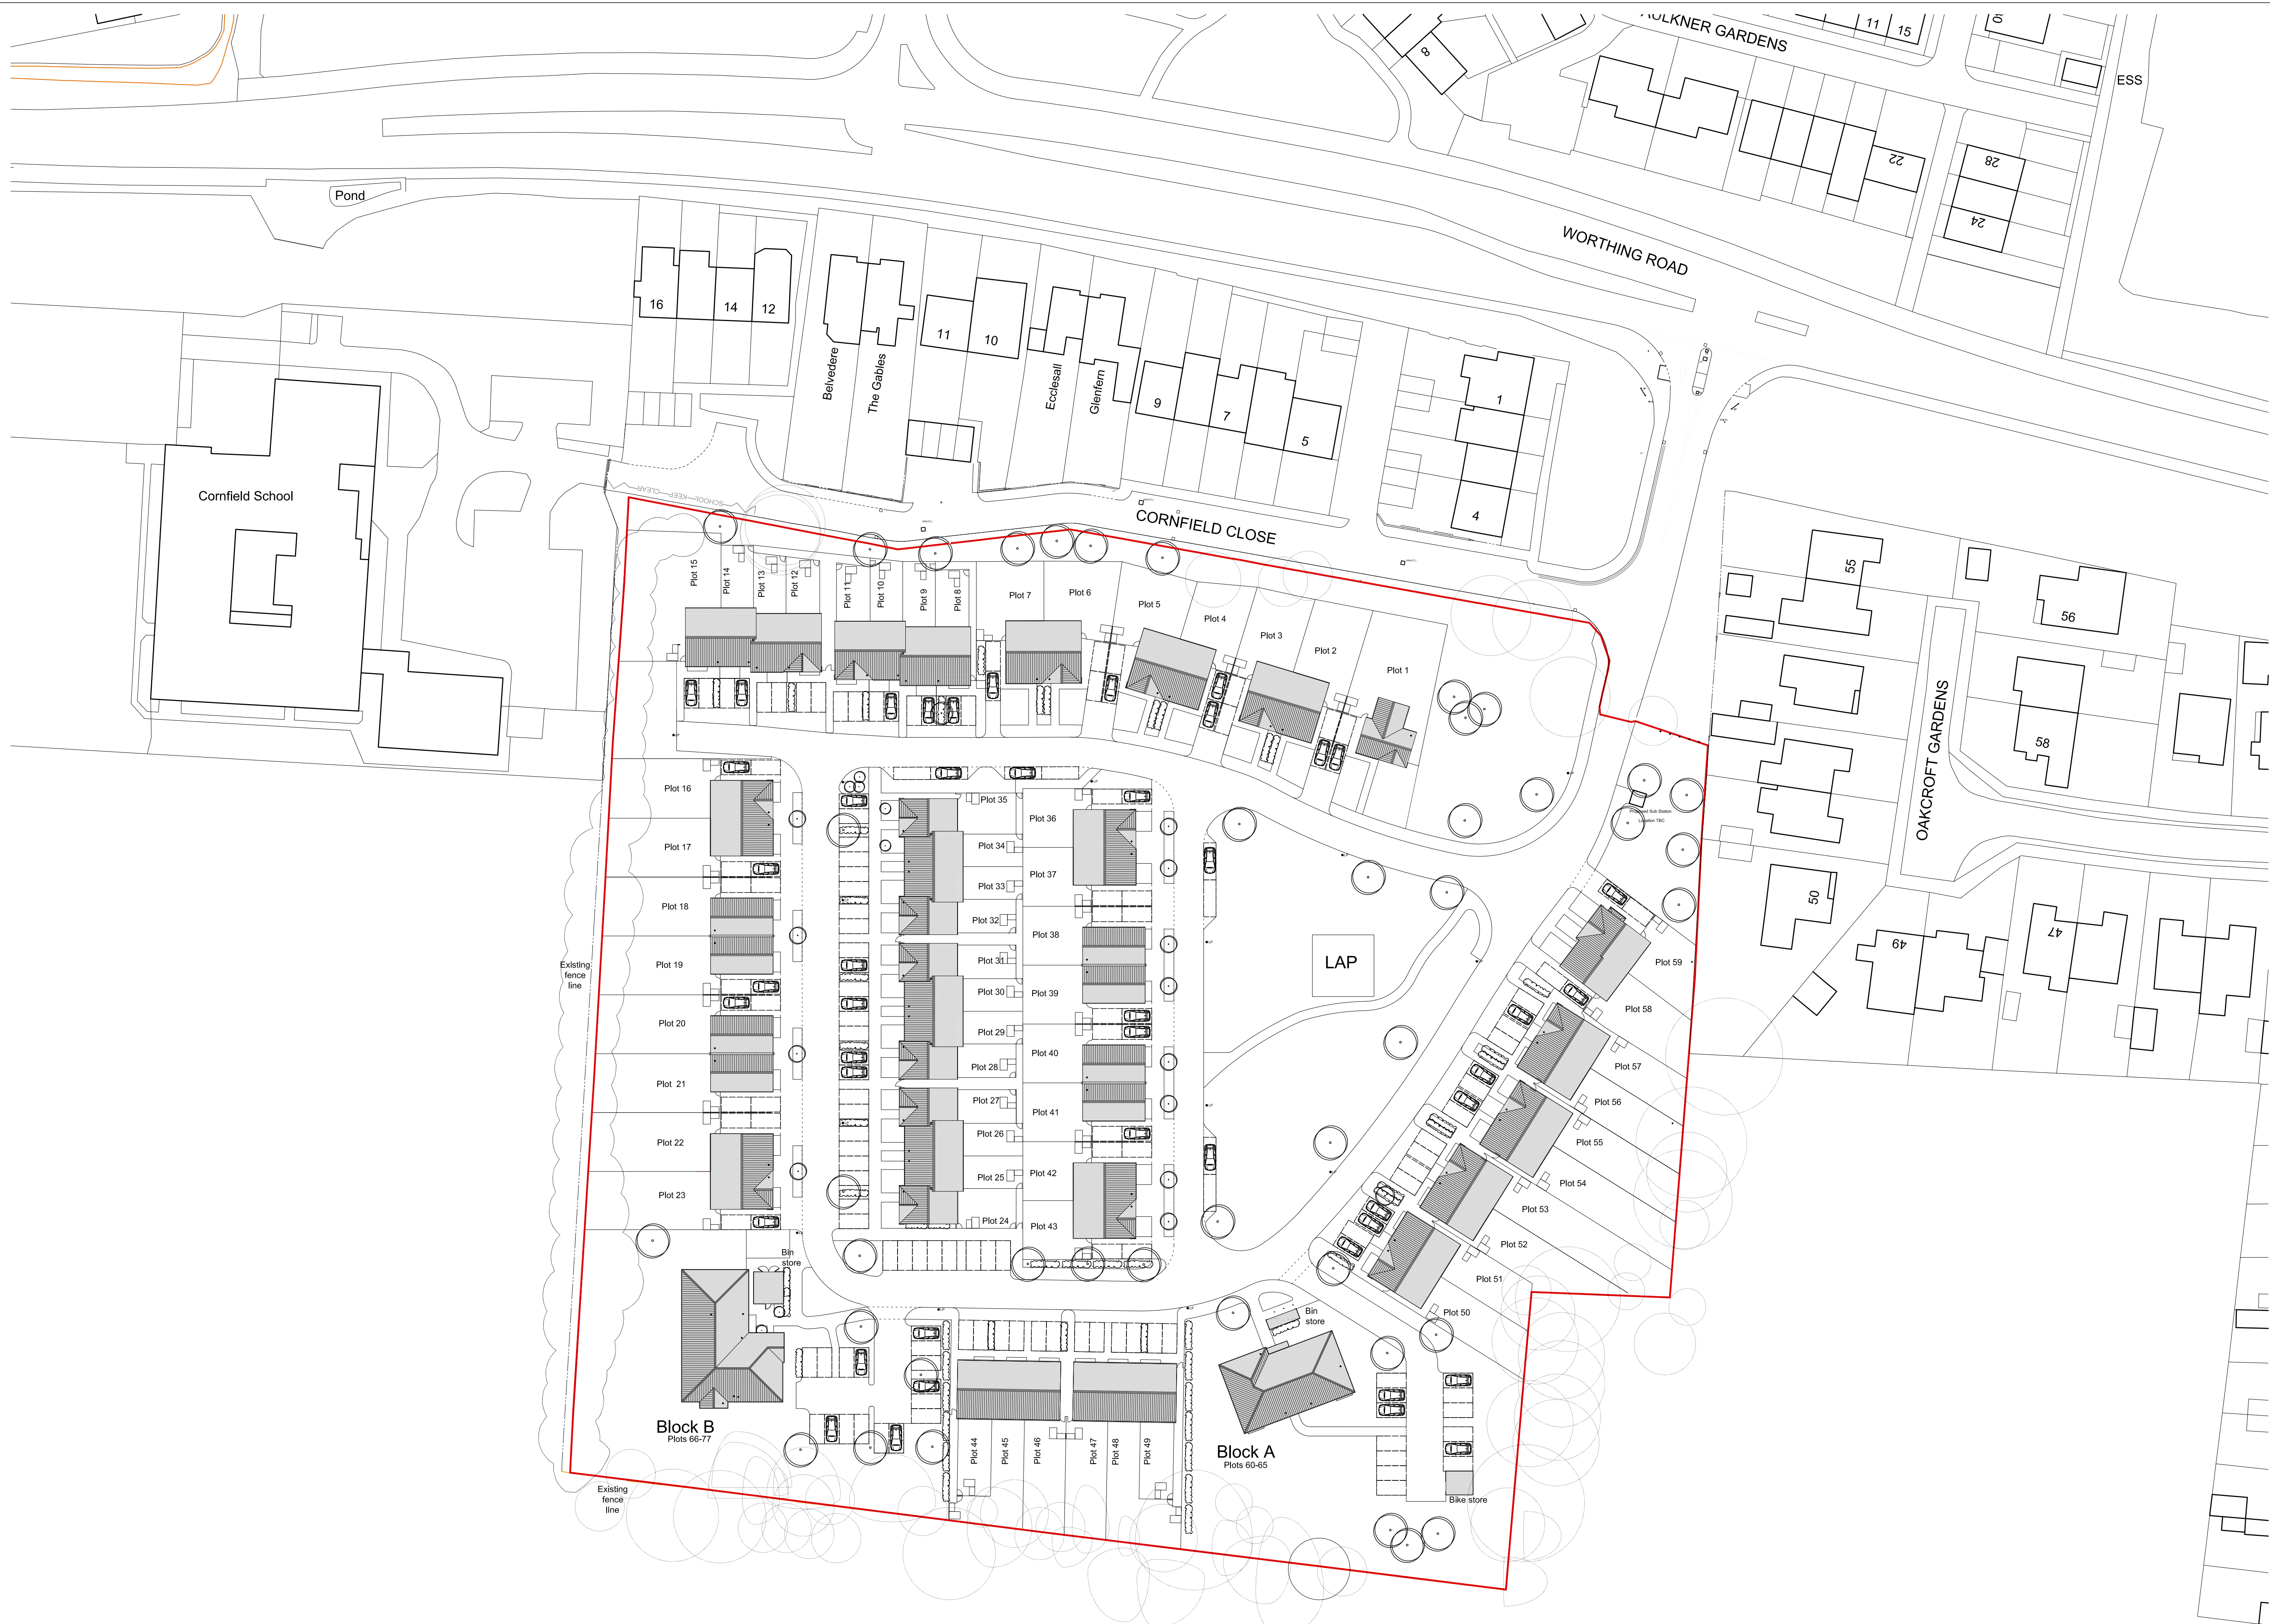


Notes

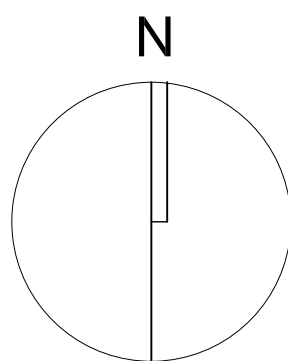

1:500 SCALE BAR

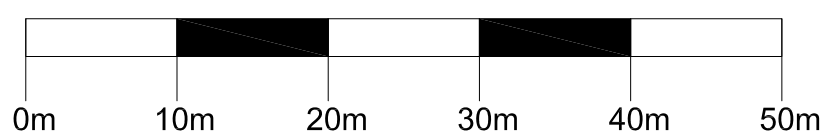

01	2019.04.03	LAP Added	AM	SH
00	2018.10.24	Issued for Planning.	TW	SH

Rev	Date + notes	Drwn	Chkd
-----	--------------	------	------

r h p **partnership architects**
30-31 Foundry Street Brighton BN1 4AT
T 01273 645220
www.rhpartnership.co.uk
brighton@rhpartnership.co.uk

Project
Land south of Cornfield Close
Littlehampton

Drawing
Proposed Site Plan

Job Ref	Dwg No	Revision	
P0516	2000	01	
Scale(s)	Size	Drwn	Chkd
1:500@A1	A1	TW	SH

Status
Planning