
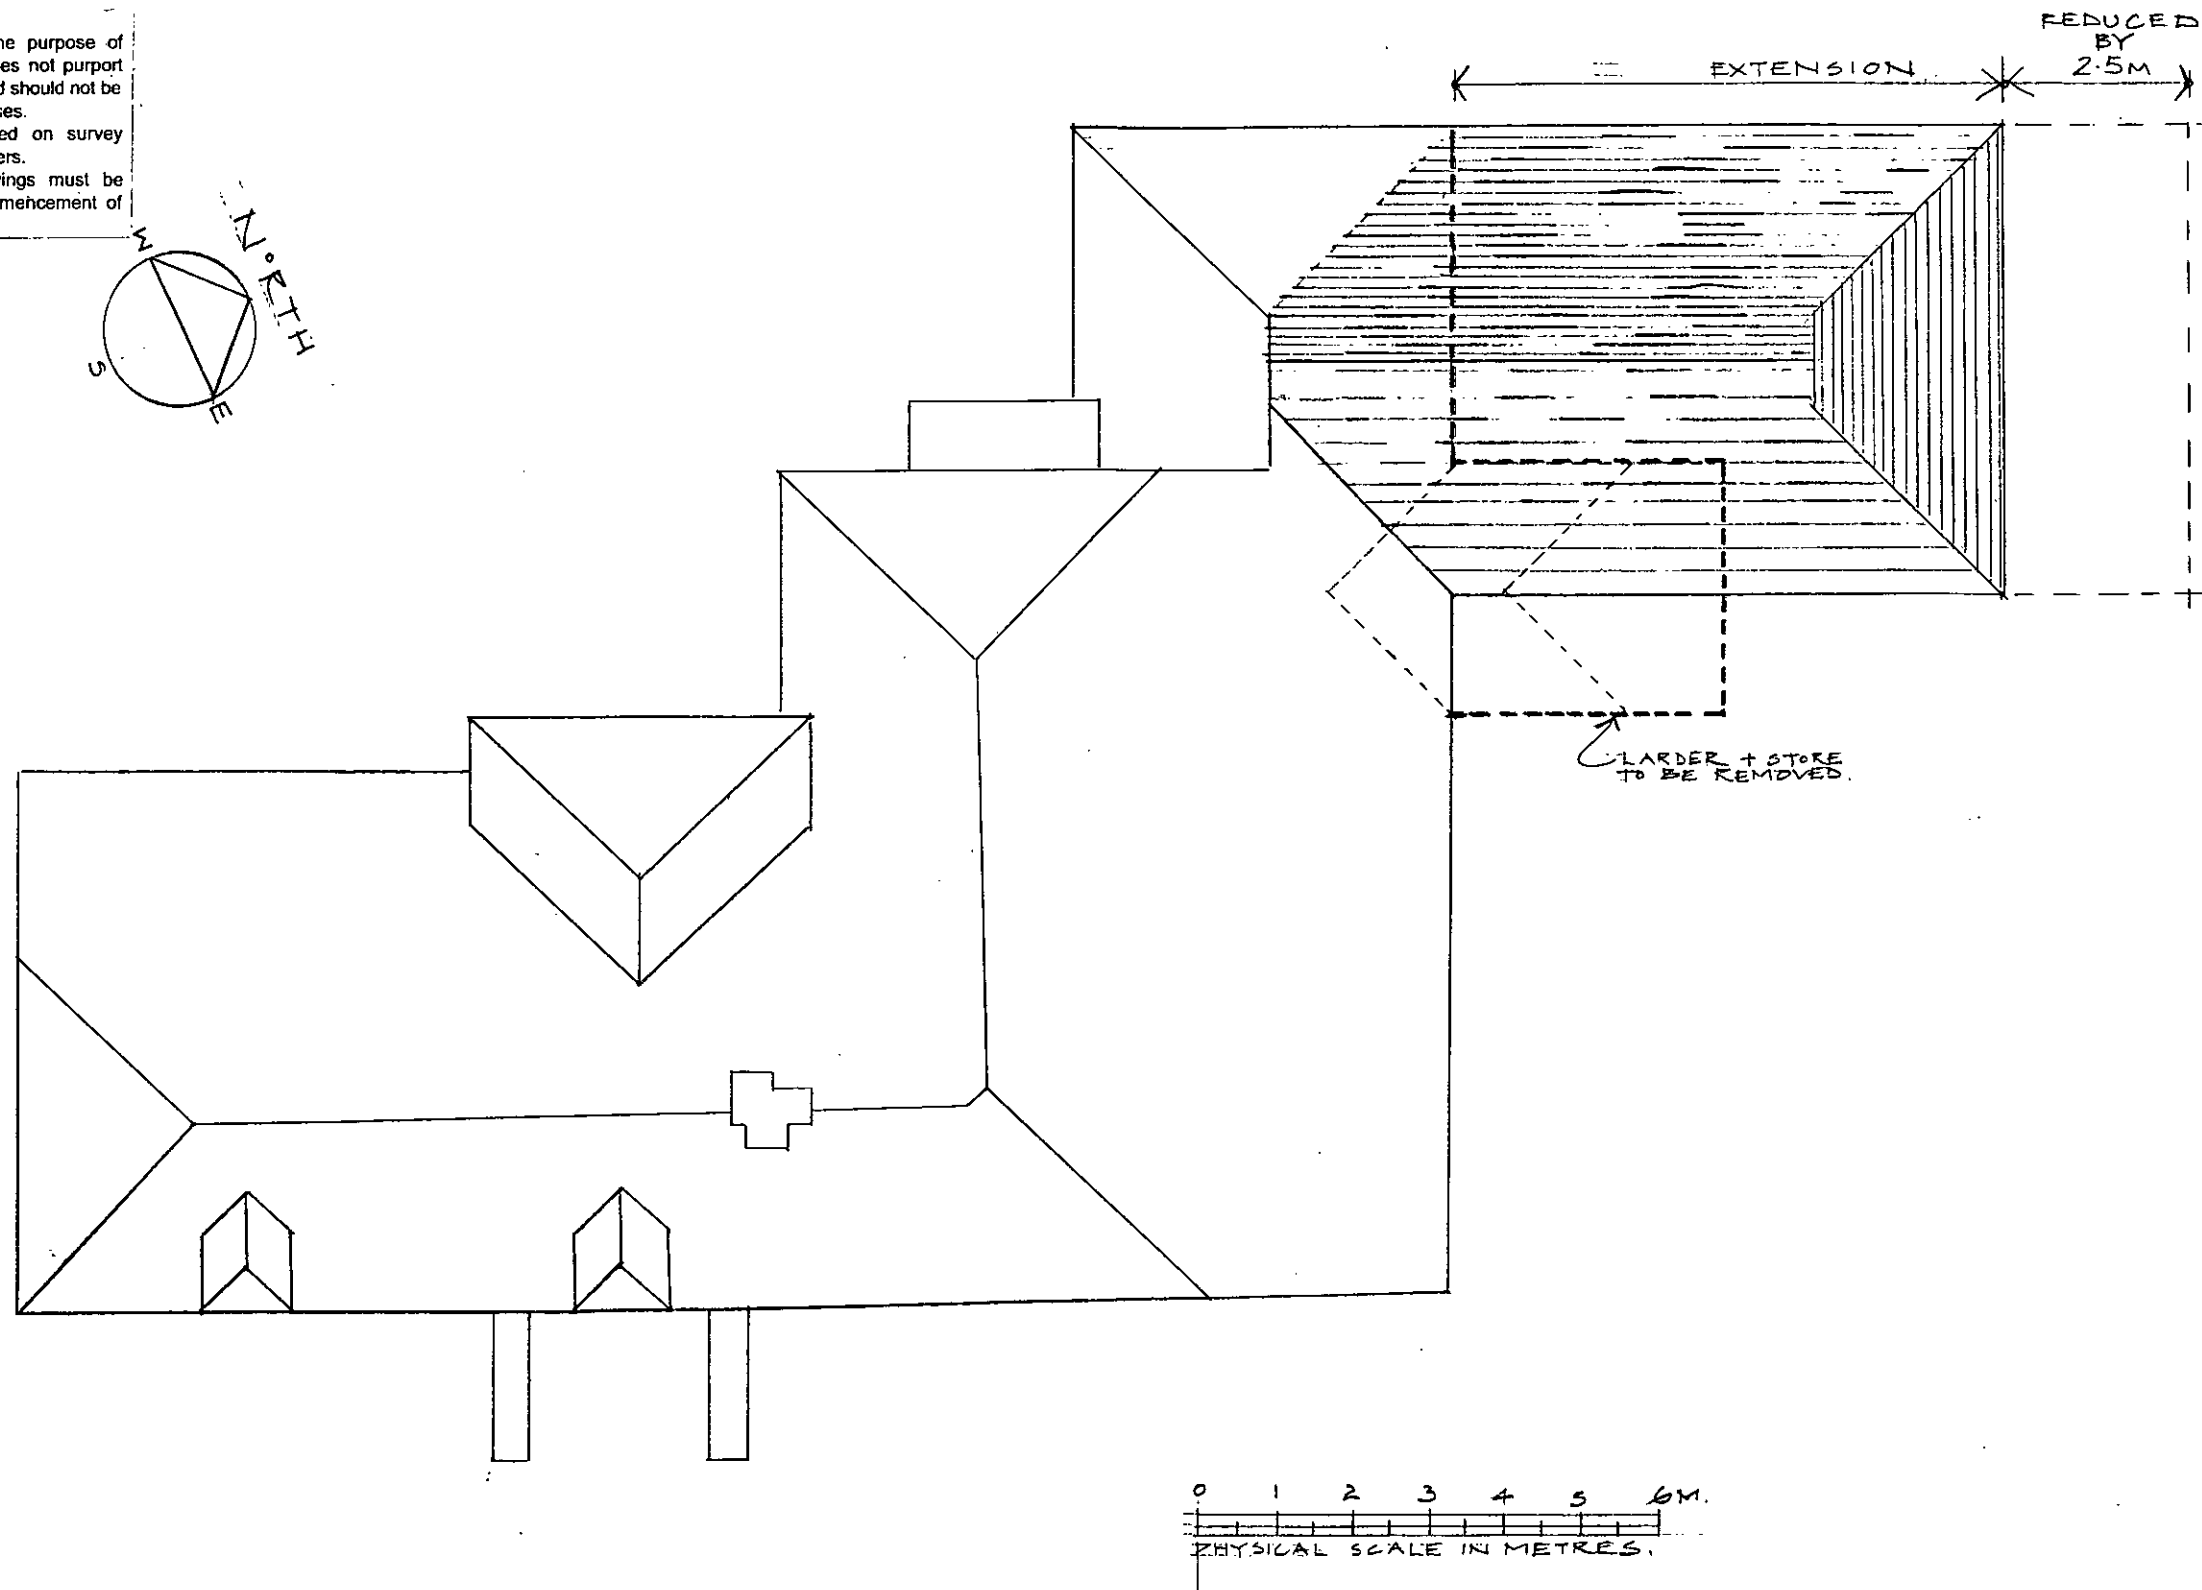


This drawing has been prepared for the purpose of gaining planning permission only and does not purport to be a working or contractual drawing and should not be used for any building or contractual purposes.
 This drawing has been prepared based on survey drawings and information prepared by others.
 All dimensions and levels on all drawings must be checked and verified on site before commencement of works.

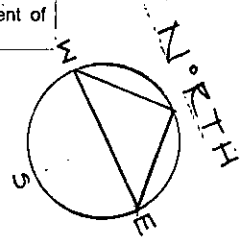

PROPOSED ROOF PLAN

A NEW KITCHEN EXTENSION AT
 TODDINGTON HOUSE • LITTLEHAMPTON
 FOR MR + MRS. M. WAROM •

DRWG. N° 740/P05A
 SCALE 1:100 AT A3
 © 26 JULY 2013
 REV. A. 14.10.13.

NEIL HOLLAND
 ARCHITECTS

7 Maltravers Street • Arundel
 West Sussex • BN18 9AP
 Tel 01903 882923 • Fax 01903 884202
 Email office@neilhollandarchitects.co.uk
 www.neilhollandarchitects.co.uk
 Registered in England & Wales Number 03232174