

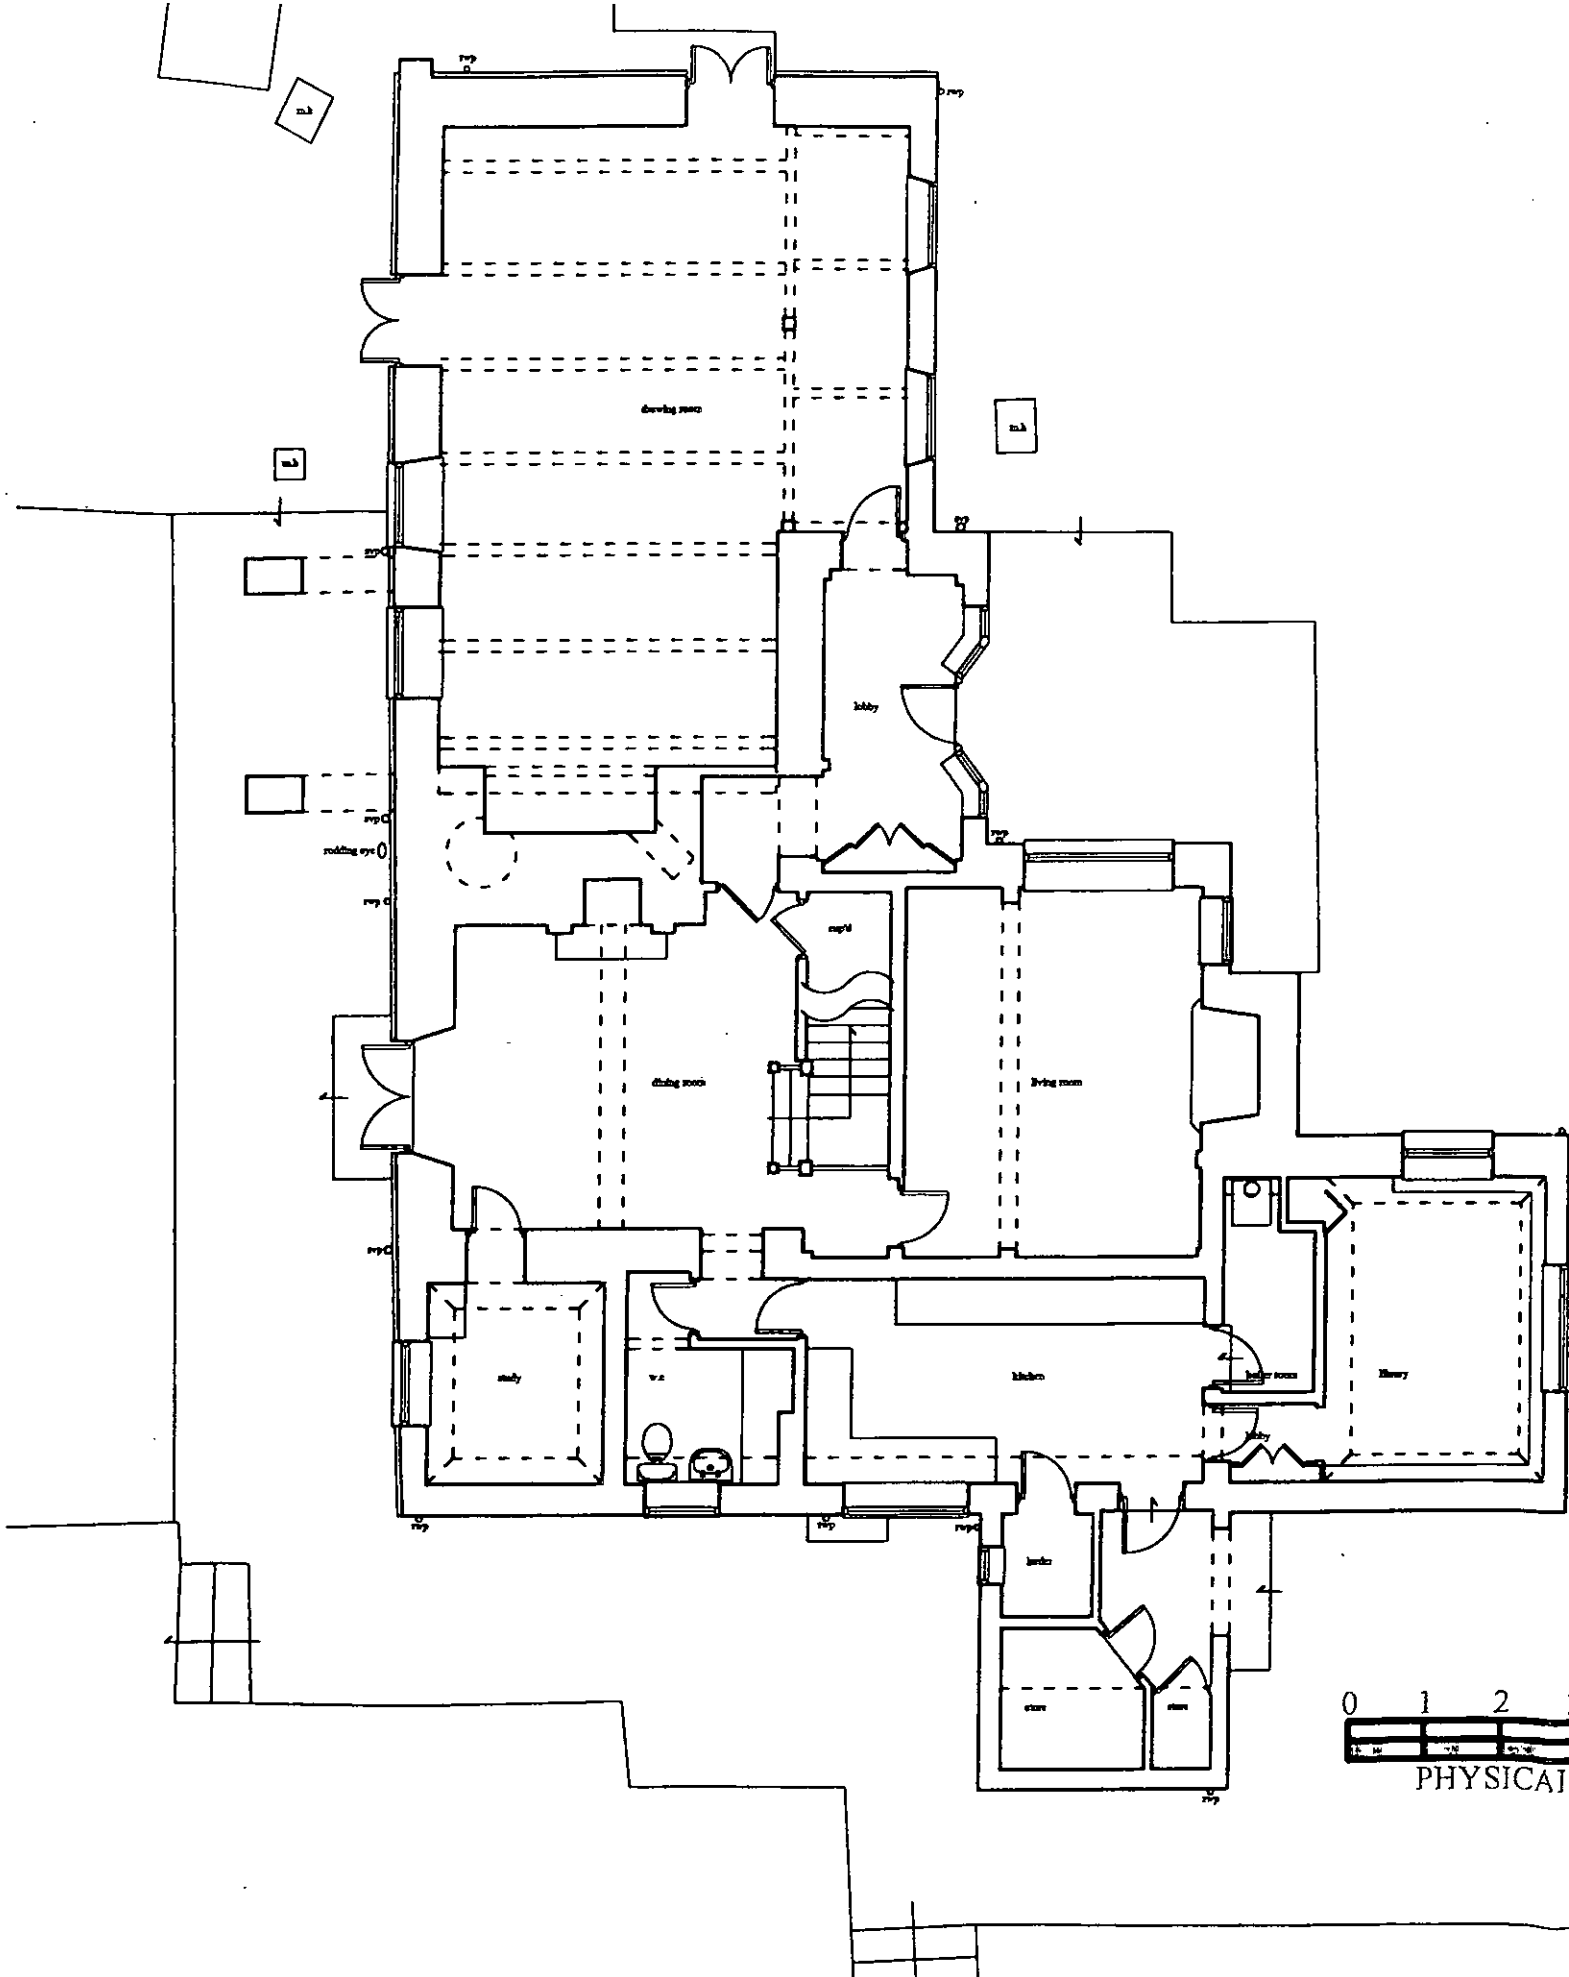


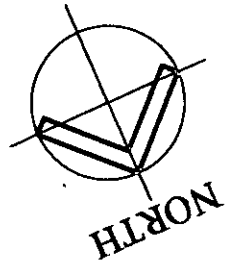

ground floor plan 1:100 AT A3

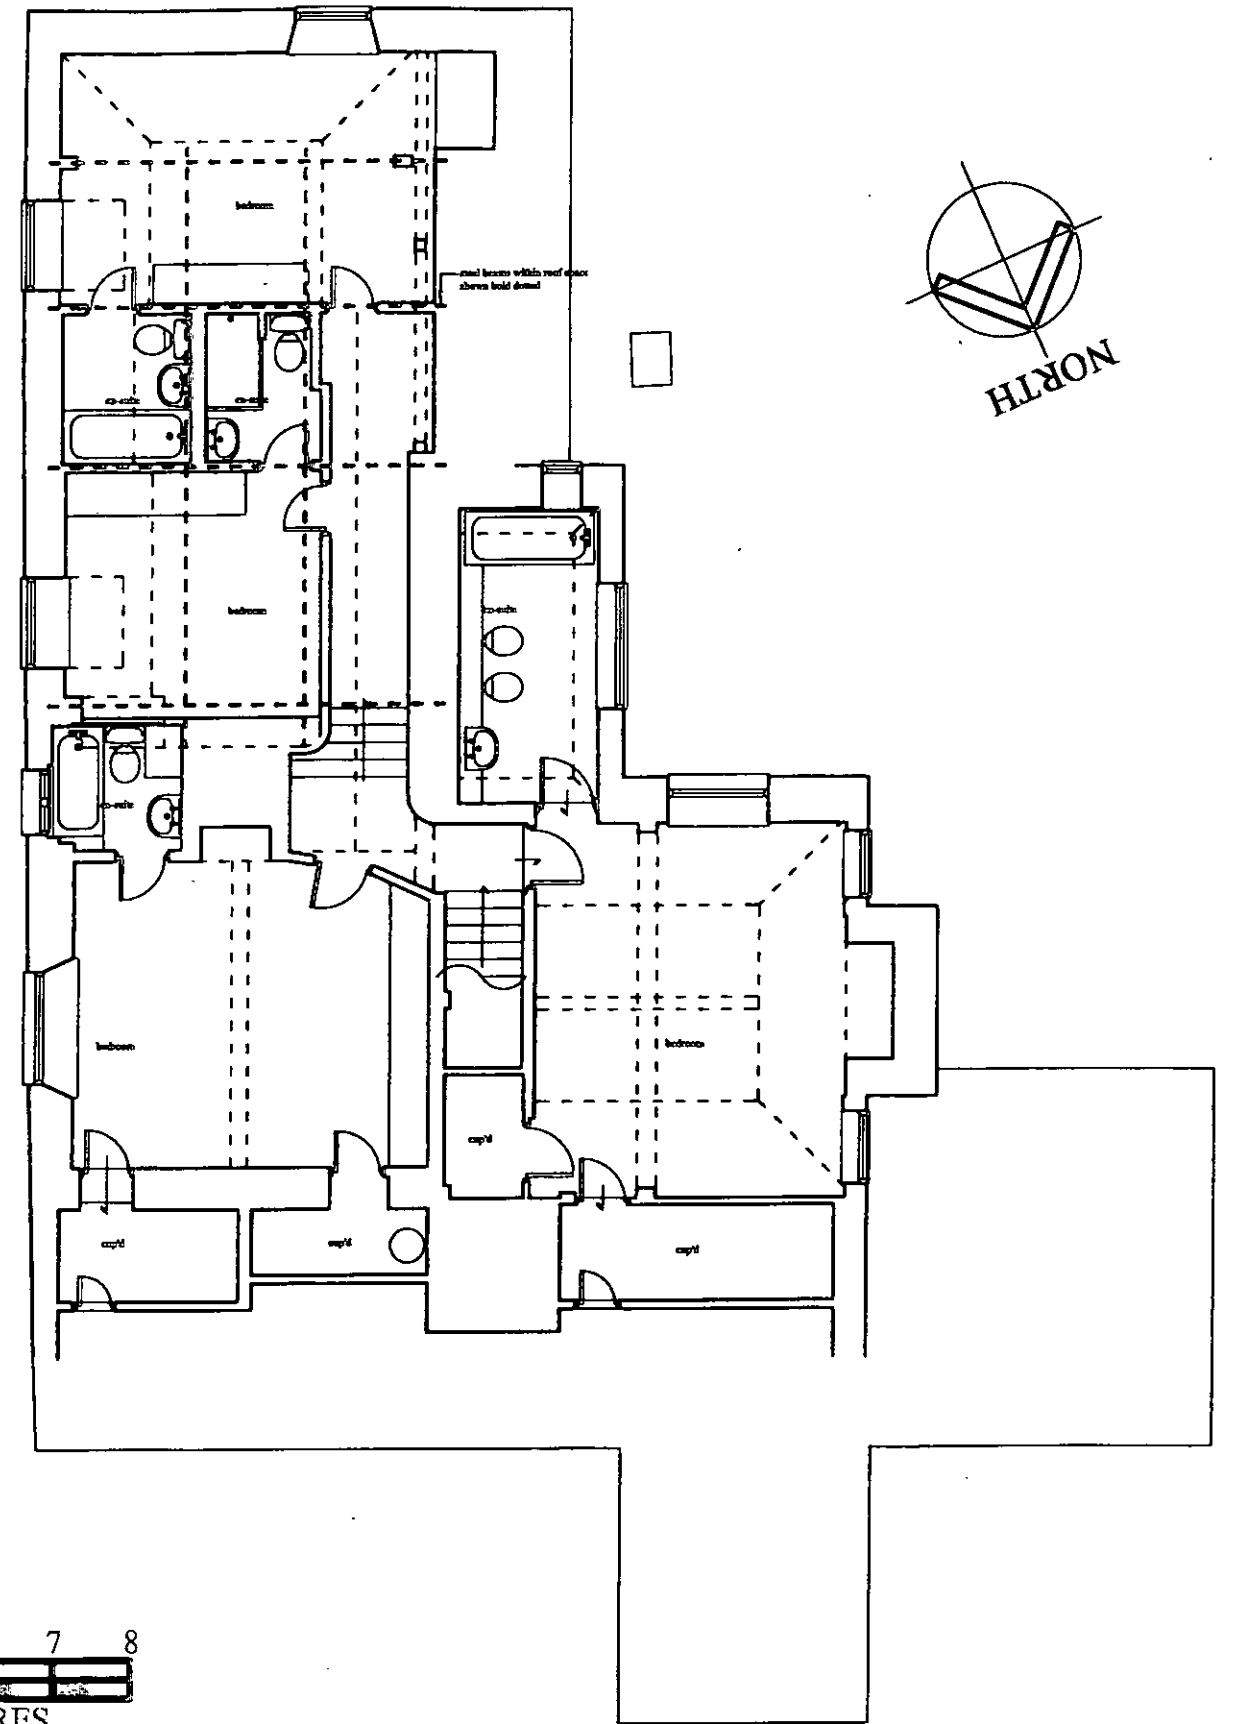

first floor plan 1:100 AT A3

**WATKINS WOOD
 SURVEYORS**
 37 North Street
 Emsworth
 Hampshire PO10 7DA
 Tel : (01243) 371956
 Fax : (01243) 379009
 admin@watkinswoodsurveyors.co.uk

MEASURED SURVEY
 Toddington House, Toddington Lane
 Lymington, West Sussex
 Mr & Mrs Worom

Drawn by: AA
 Scale: Metric
 Job No: 4026
 Checked by:
 Date: 28.0
 Drawing: EX02