




Notes:
Do not Scale from this Drawing (except for planning approval)
All dimensions are to be confirmed and to be checked on site.
All dimensions relating to sub-contractors or suppliers work must be checked and agreed between the main contractor and the sub-contractors and suppliers.

site plan 1:200 AT A3
grey scale lines taken from OS extract

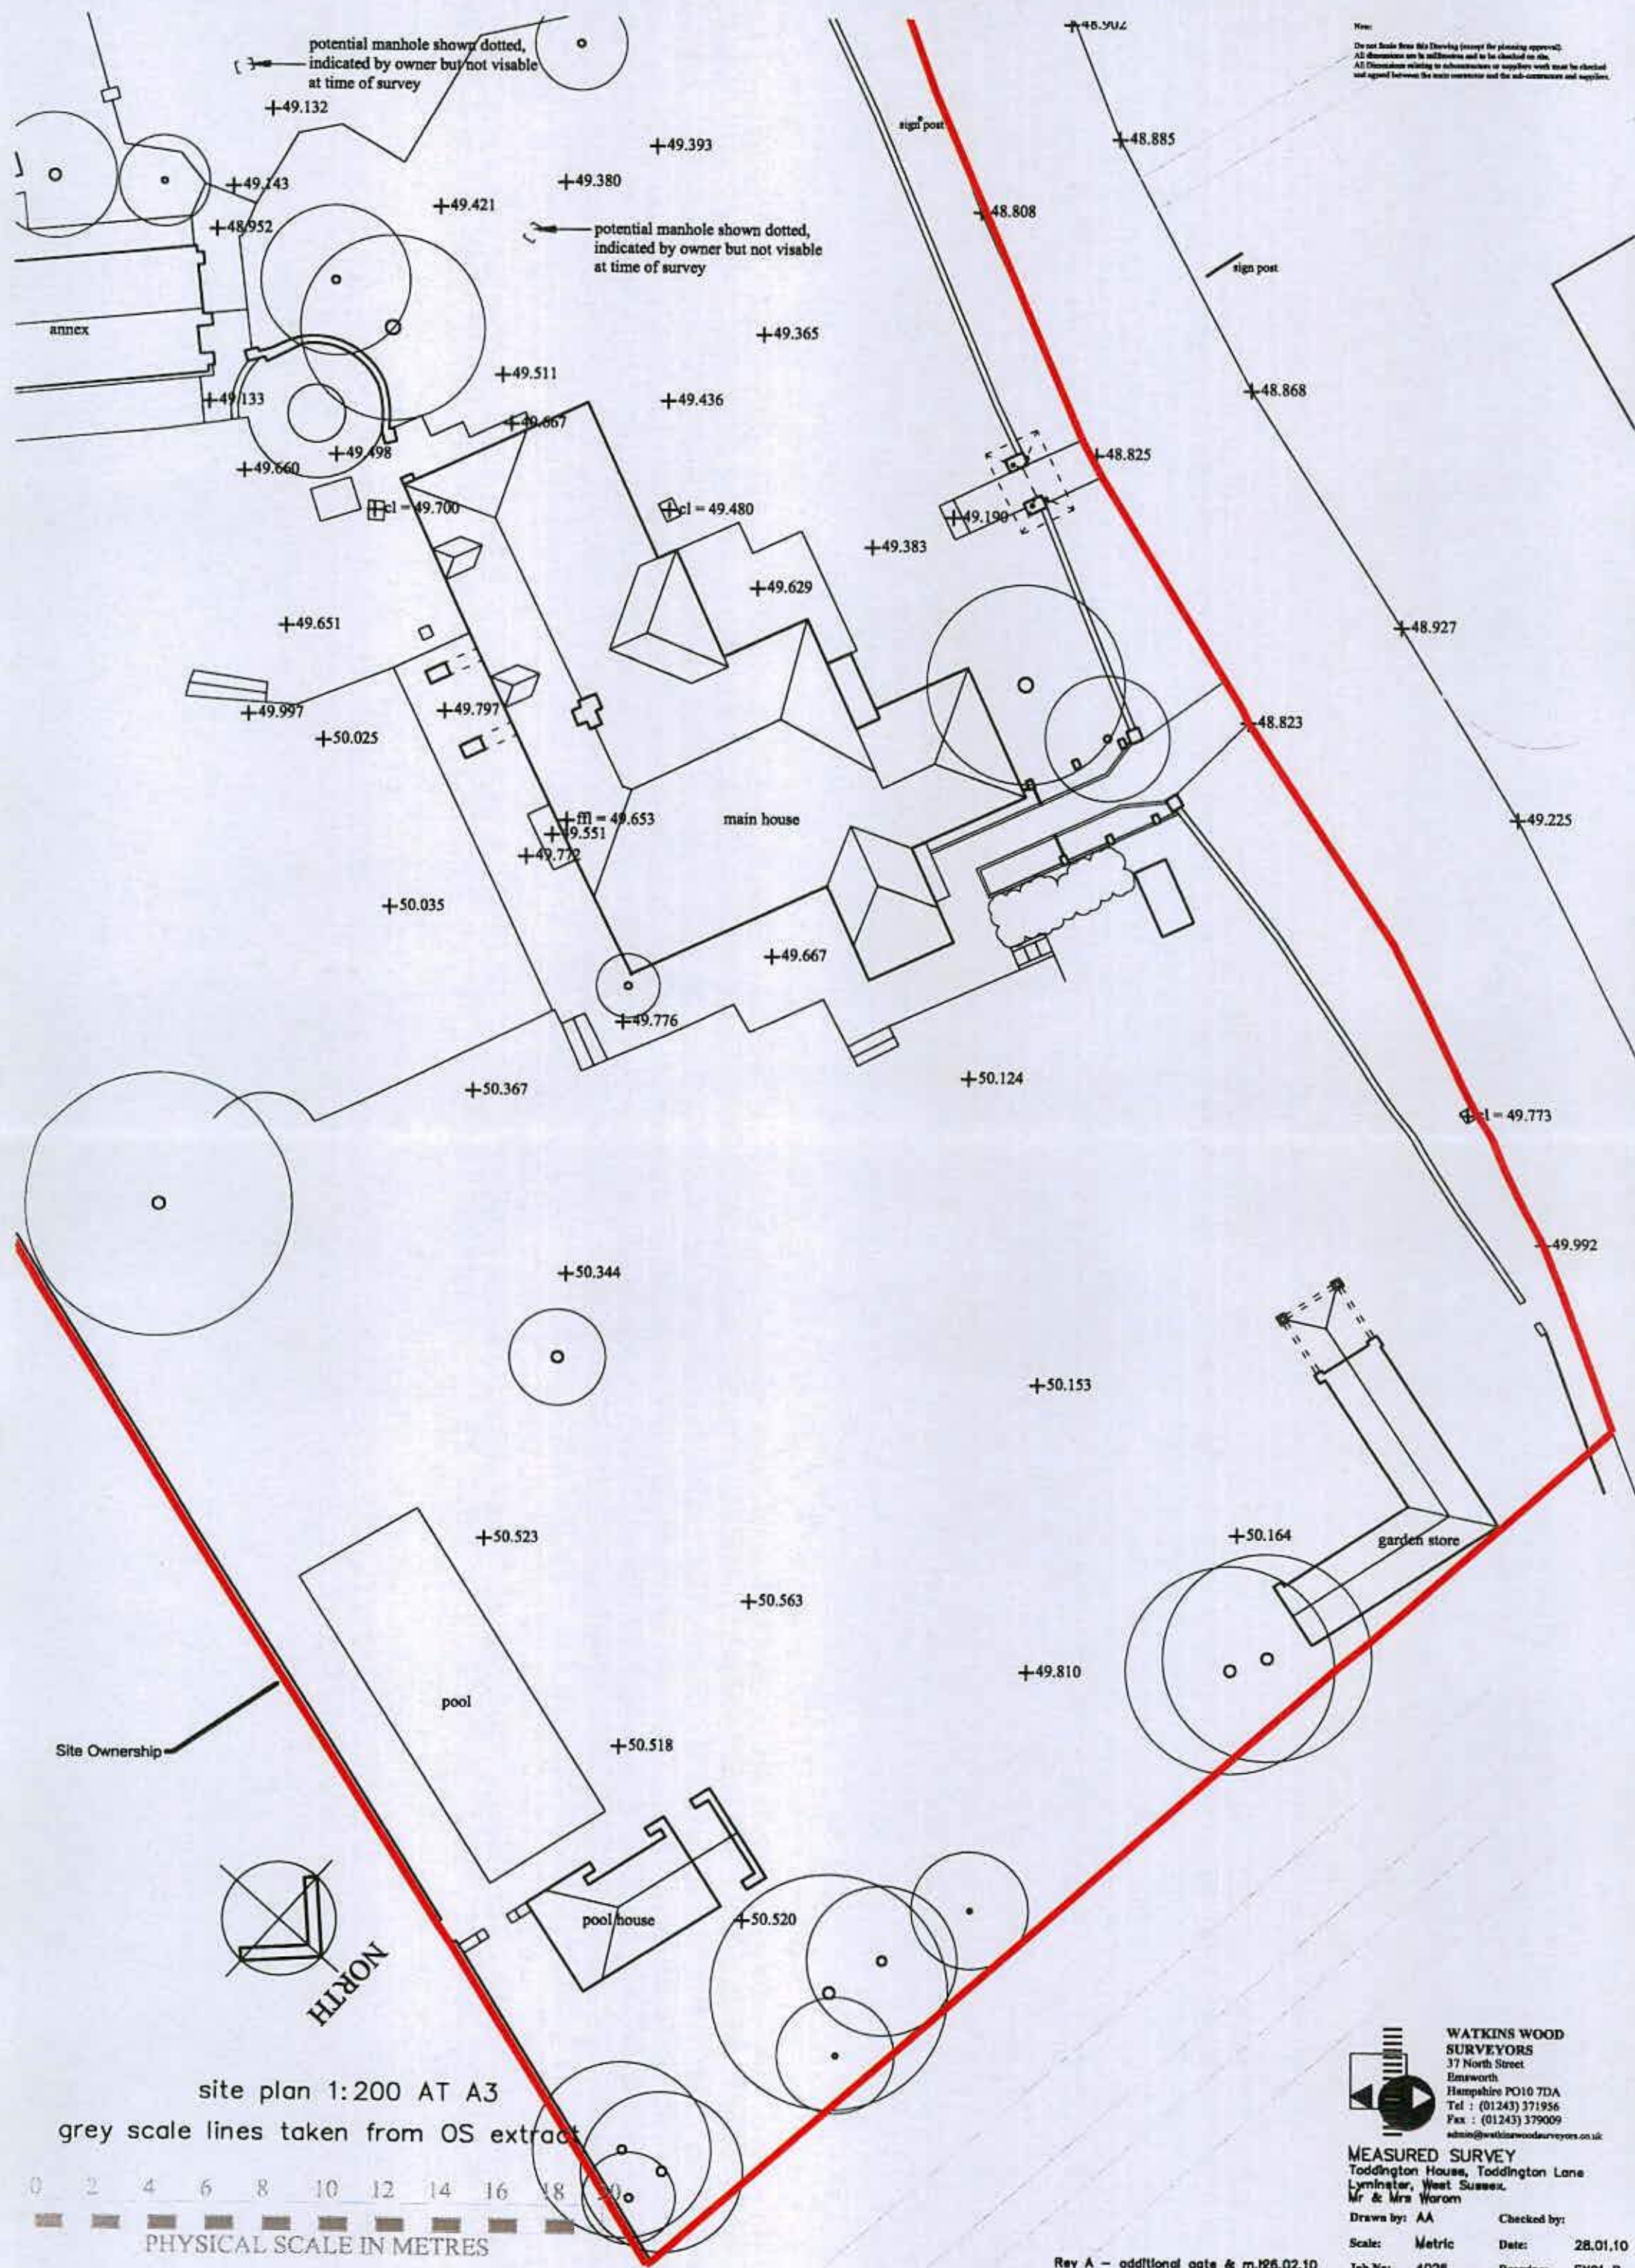

WATKINS WOOD SURVEYORS
37 North Street
Emsworth
Hampshire PO10 7DA
Tel : (01243) 371956
Fax : (01243) 379009
admin@watkinswoodsurveyors.co.uk

MEASURED SURVEY
Teddington House, Teddington Lane
Lymington, West Sussex.
Mr & Mrs Warron
Drawn by: AA
Checked by:
Scale: Metric
Date: 28.01.10
Job No: 4026
Drawing: EX01 B

Rev A - additional gate & m. 26.02.10