


Note:
 Do not Scale this Drawing (except the planning approval).
 All dimensions are in millimetres and to be checked on site.
 All Dimensions relating to substructure or suppliers work must be checked and agreed between the main contractor and the sub-structure and suppliers.

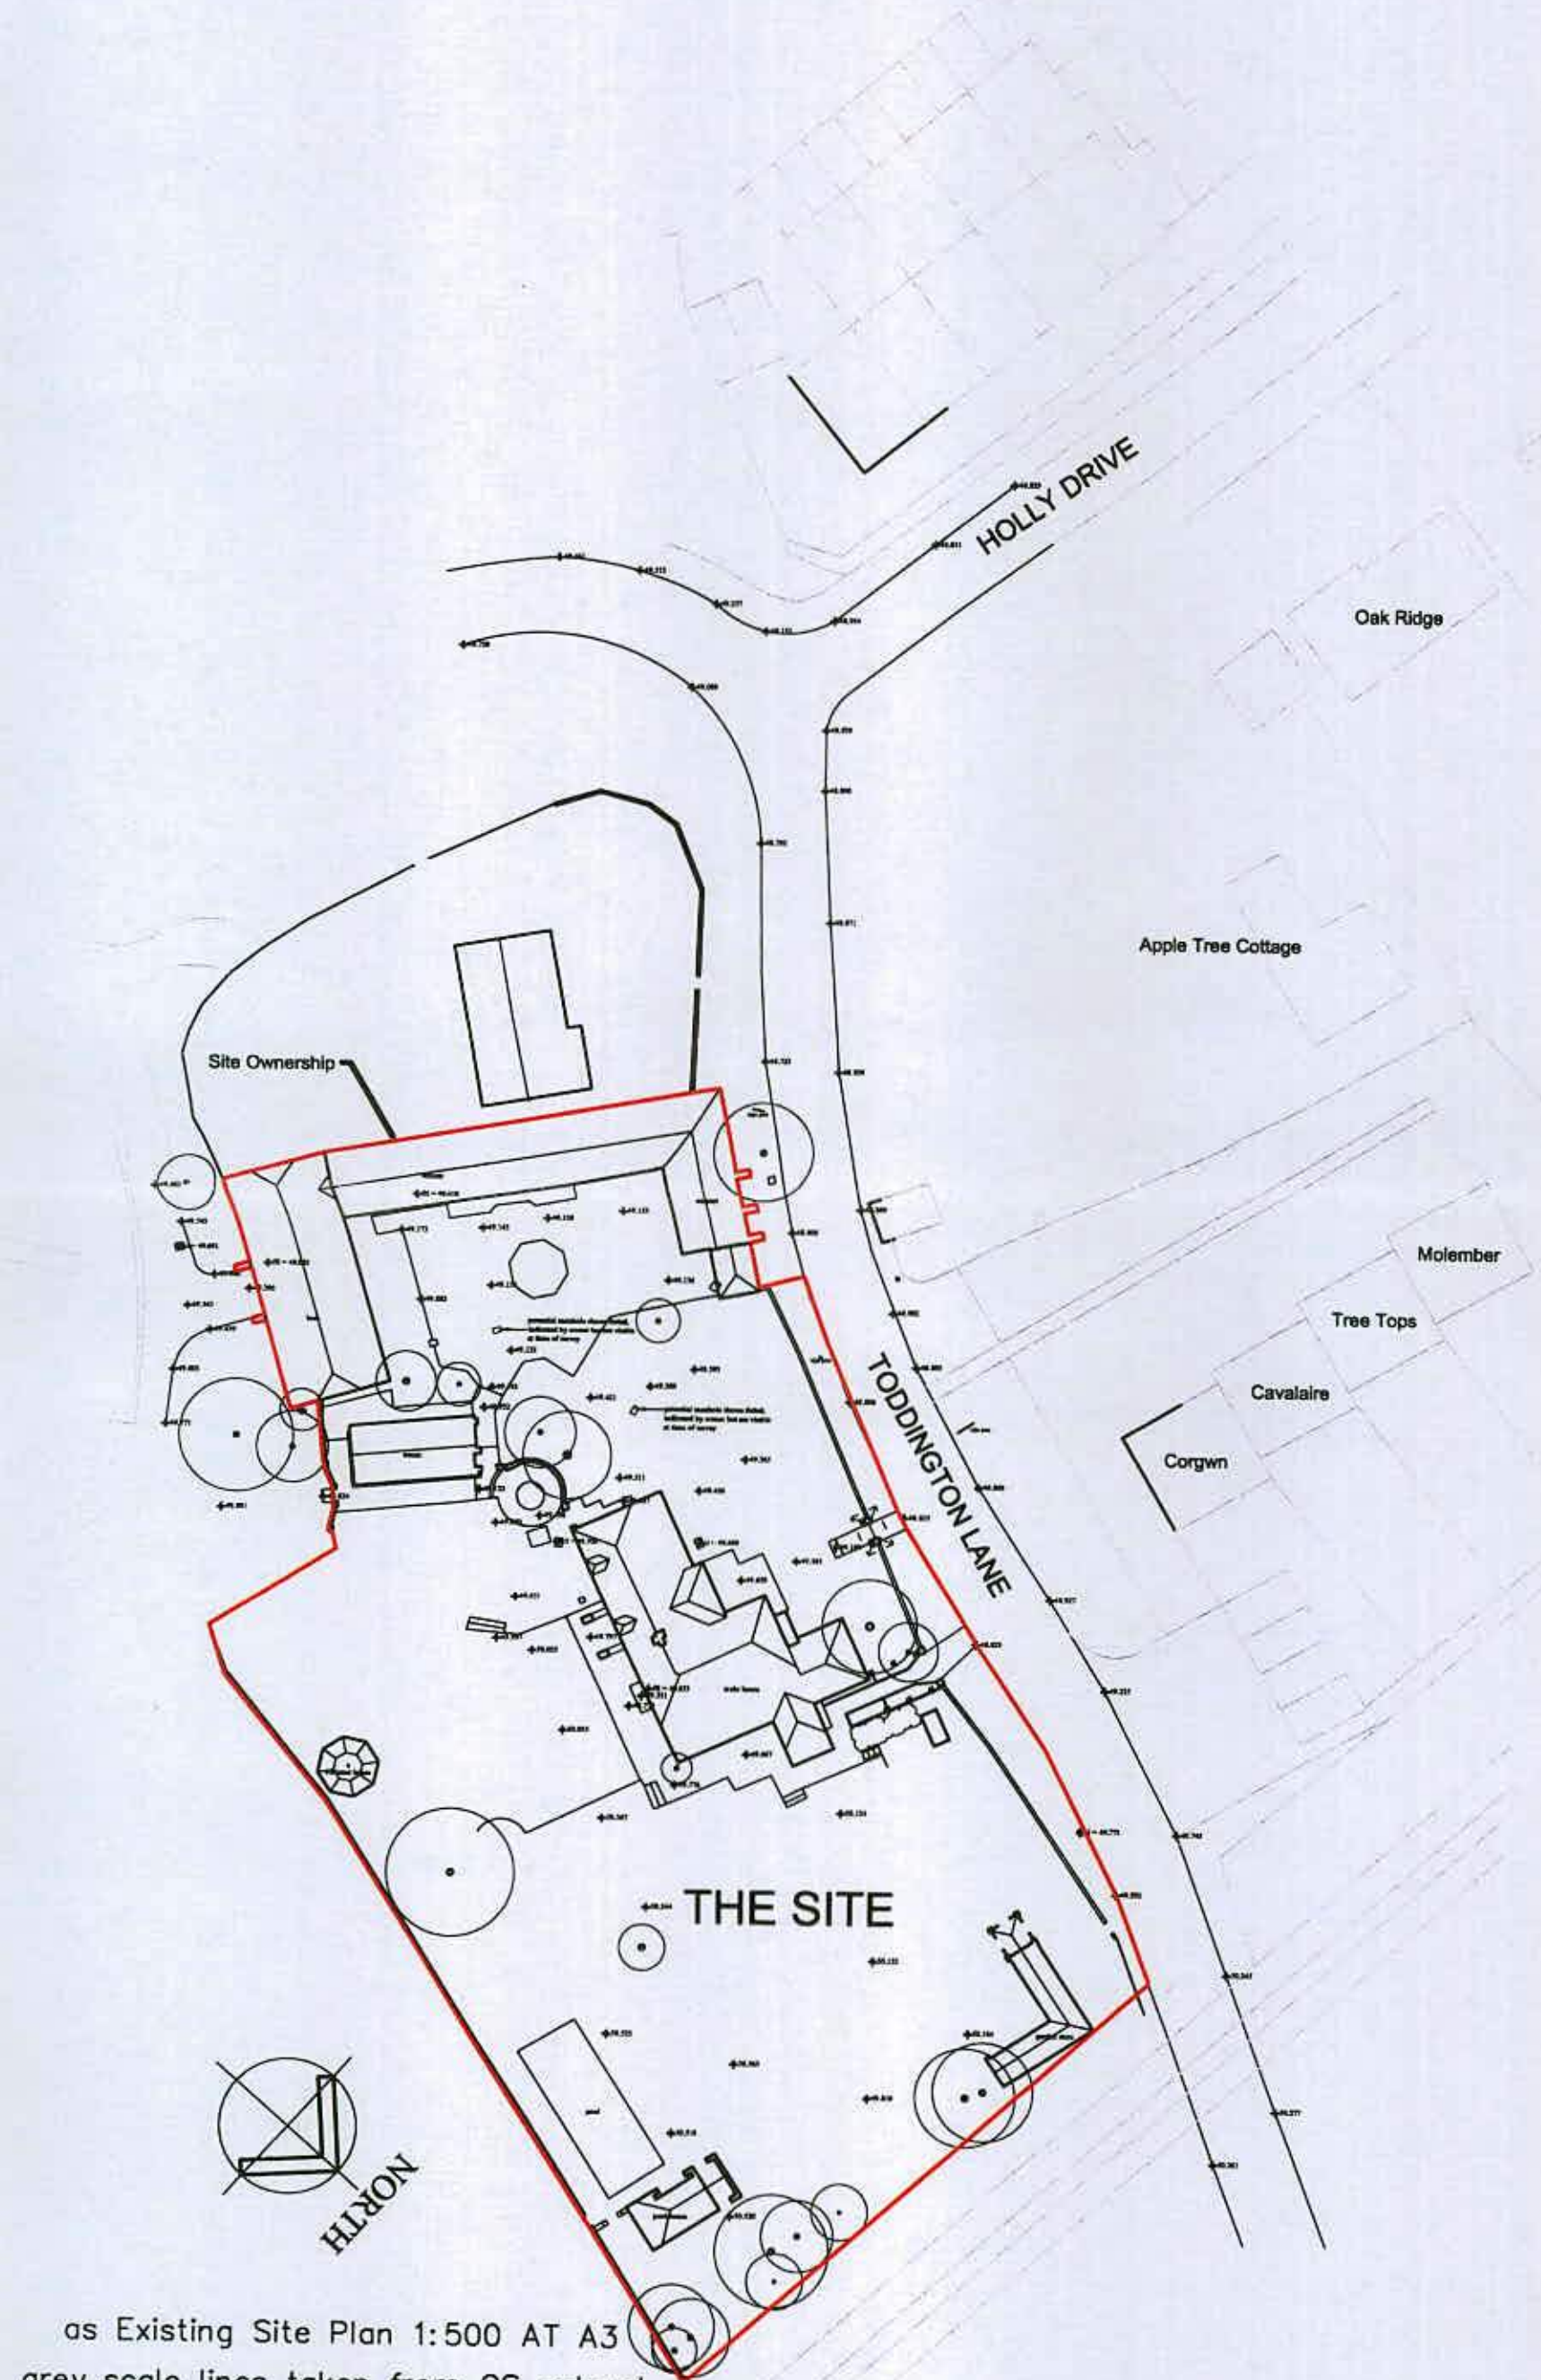

AS EXISTING SITE PLAN

as Existing Site Plan 1:500 AT A3
 grey scale lines taken from OS extract



WATKINS WOOD SURVEYORS
 37 North Street
 Emsworth
 Hampshire PO10 7DA
 Tel : (01243) 371956
 Fax : (01243) 379009
 admin@watkinswoodsurveyors.co.uk

MEASURED SURVEY
 Toddington House, Toddington Lane
 Lymington, West Sussex.
 Mr & Mrs Worom
 Drawn by: AA
 Scale: Metric
 Date: 28.01.10
 Job No: 4026
 Drawing: EX01 B

Rev A - additional gate & m.28.02.10