



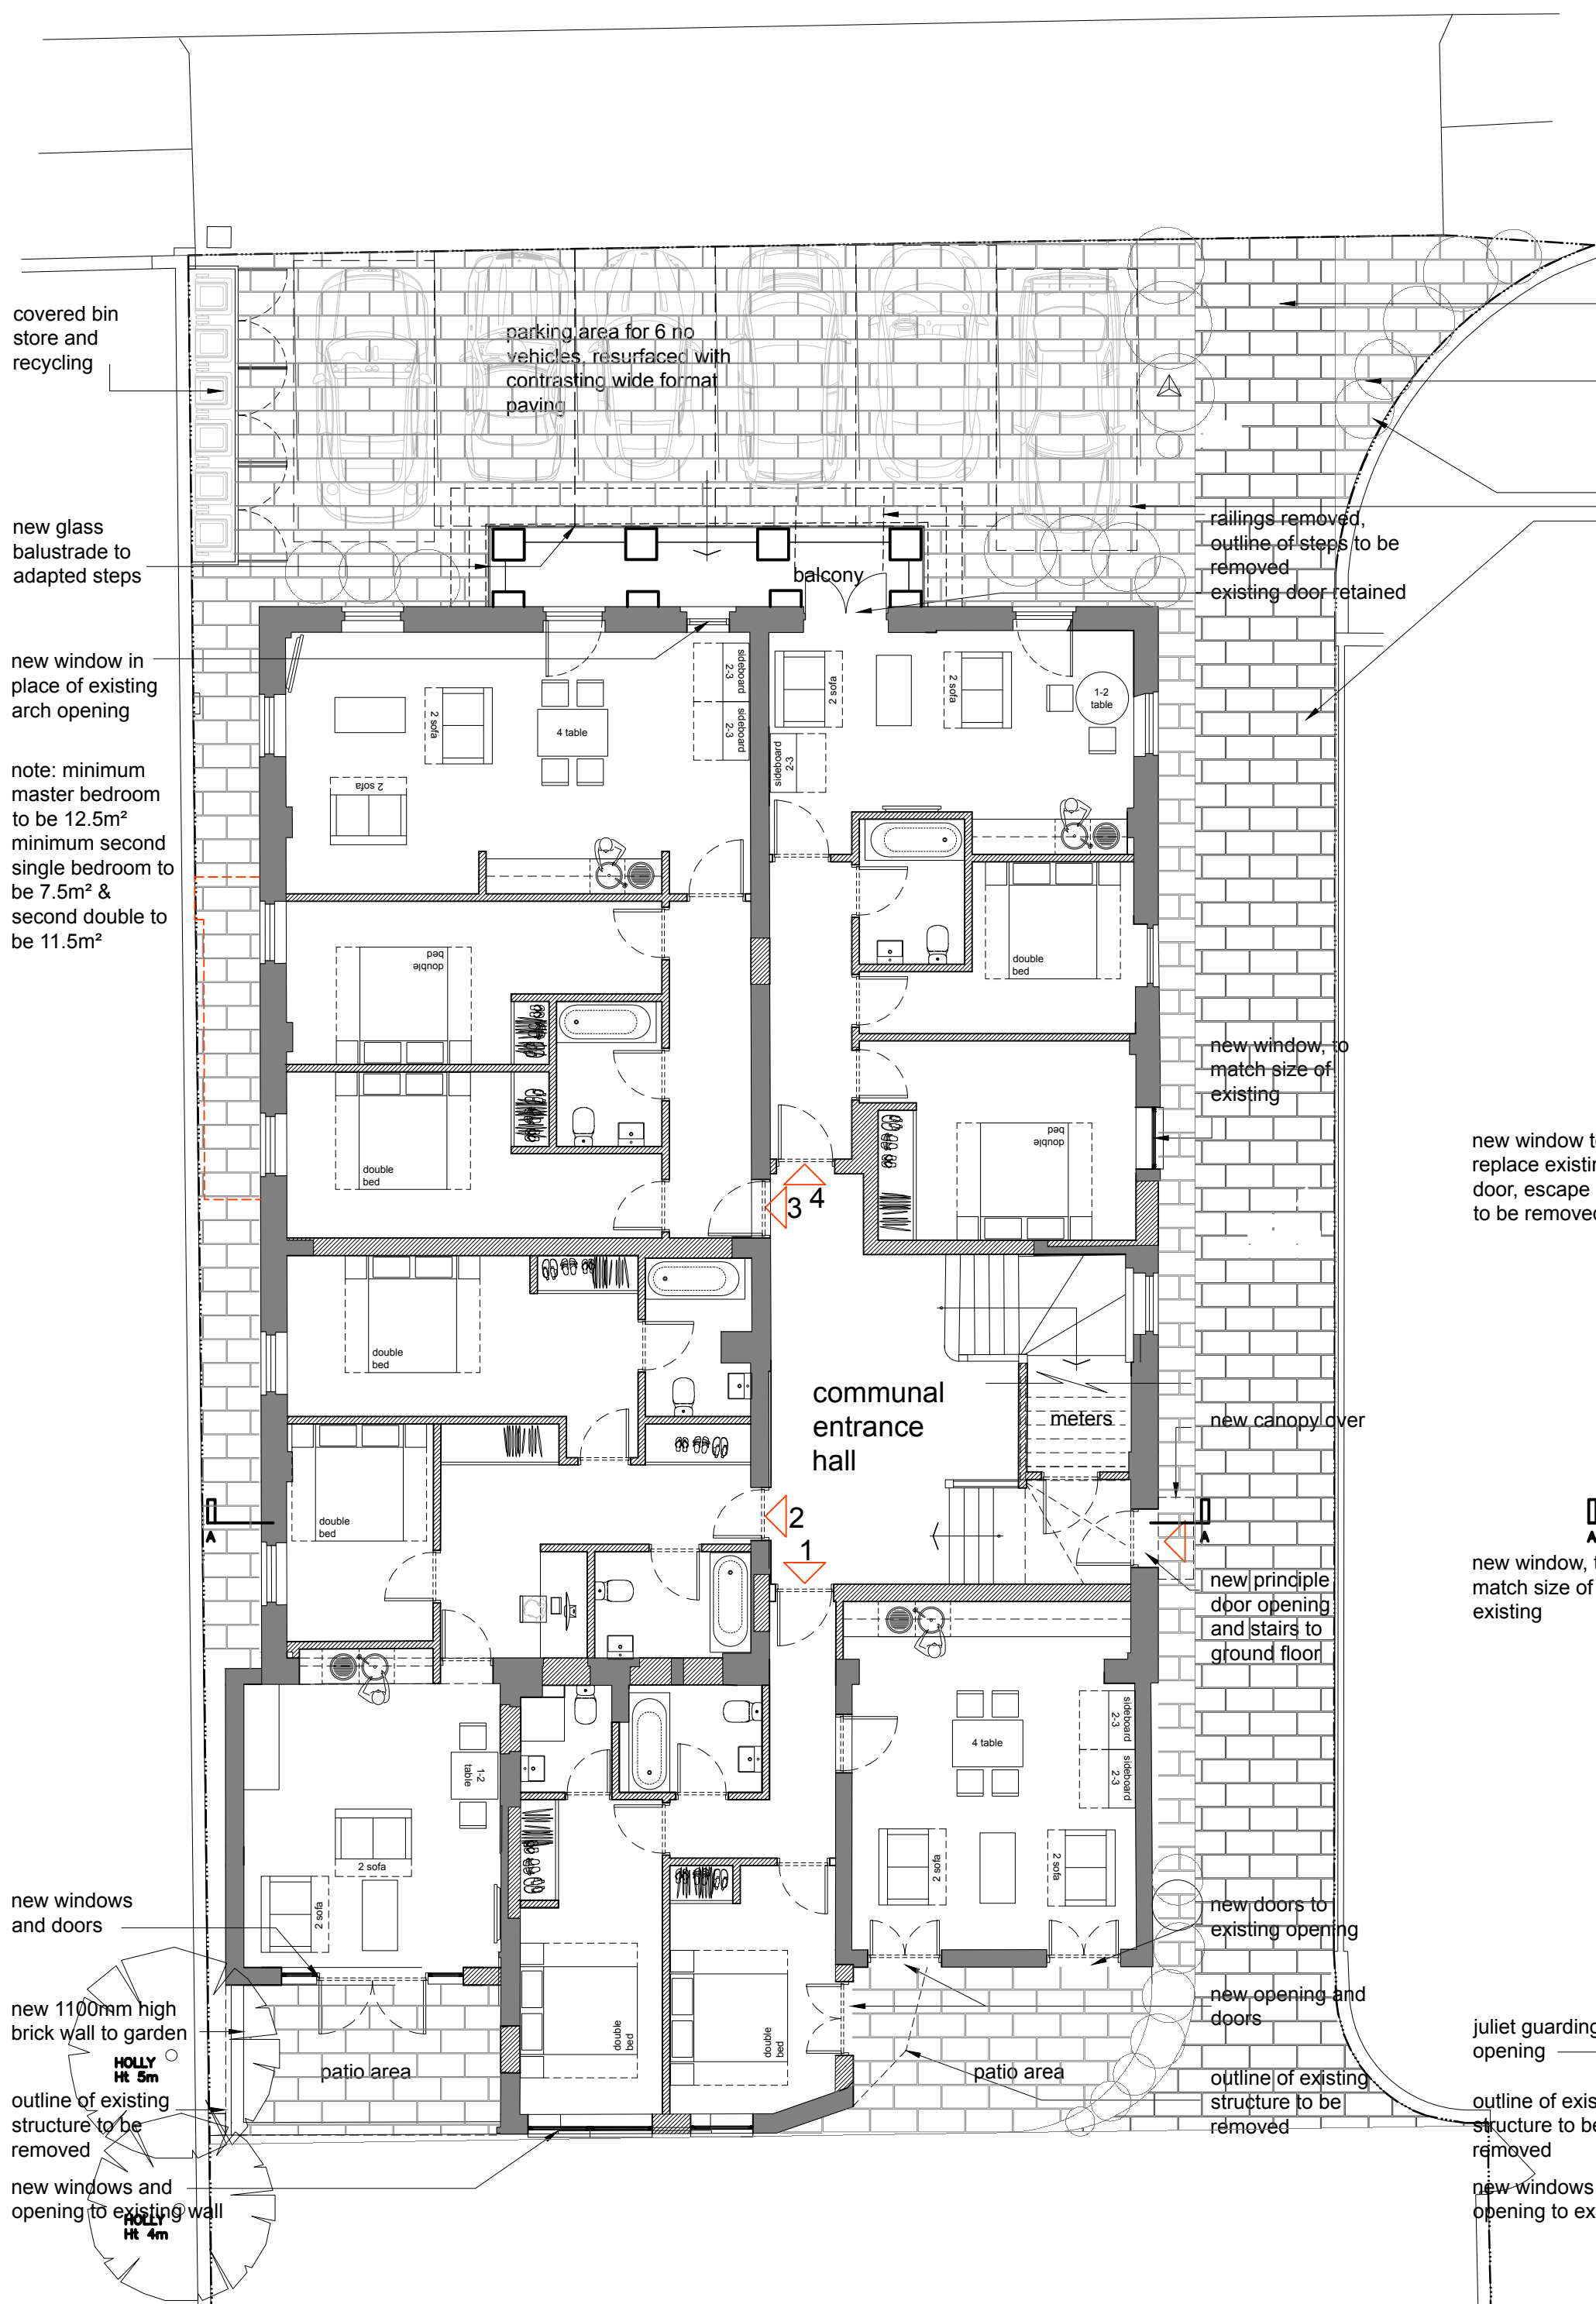


Ground Floor Plan

First Floor Plan

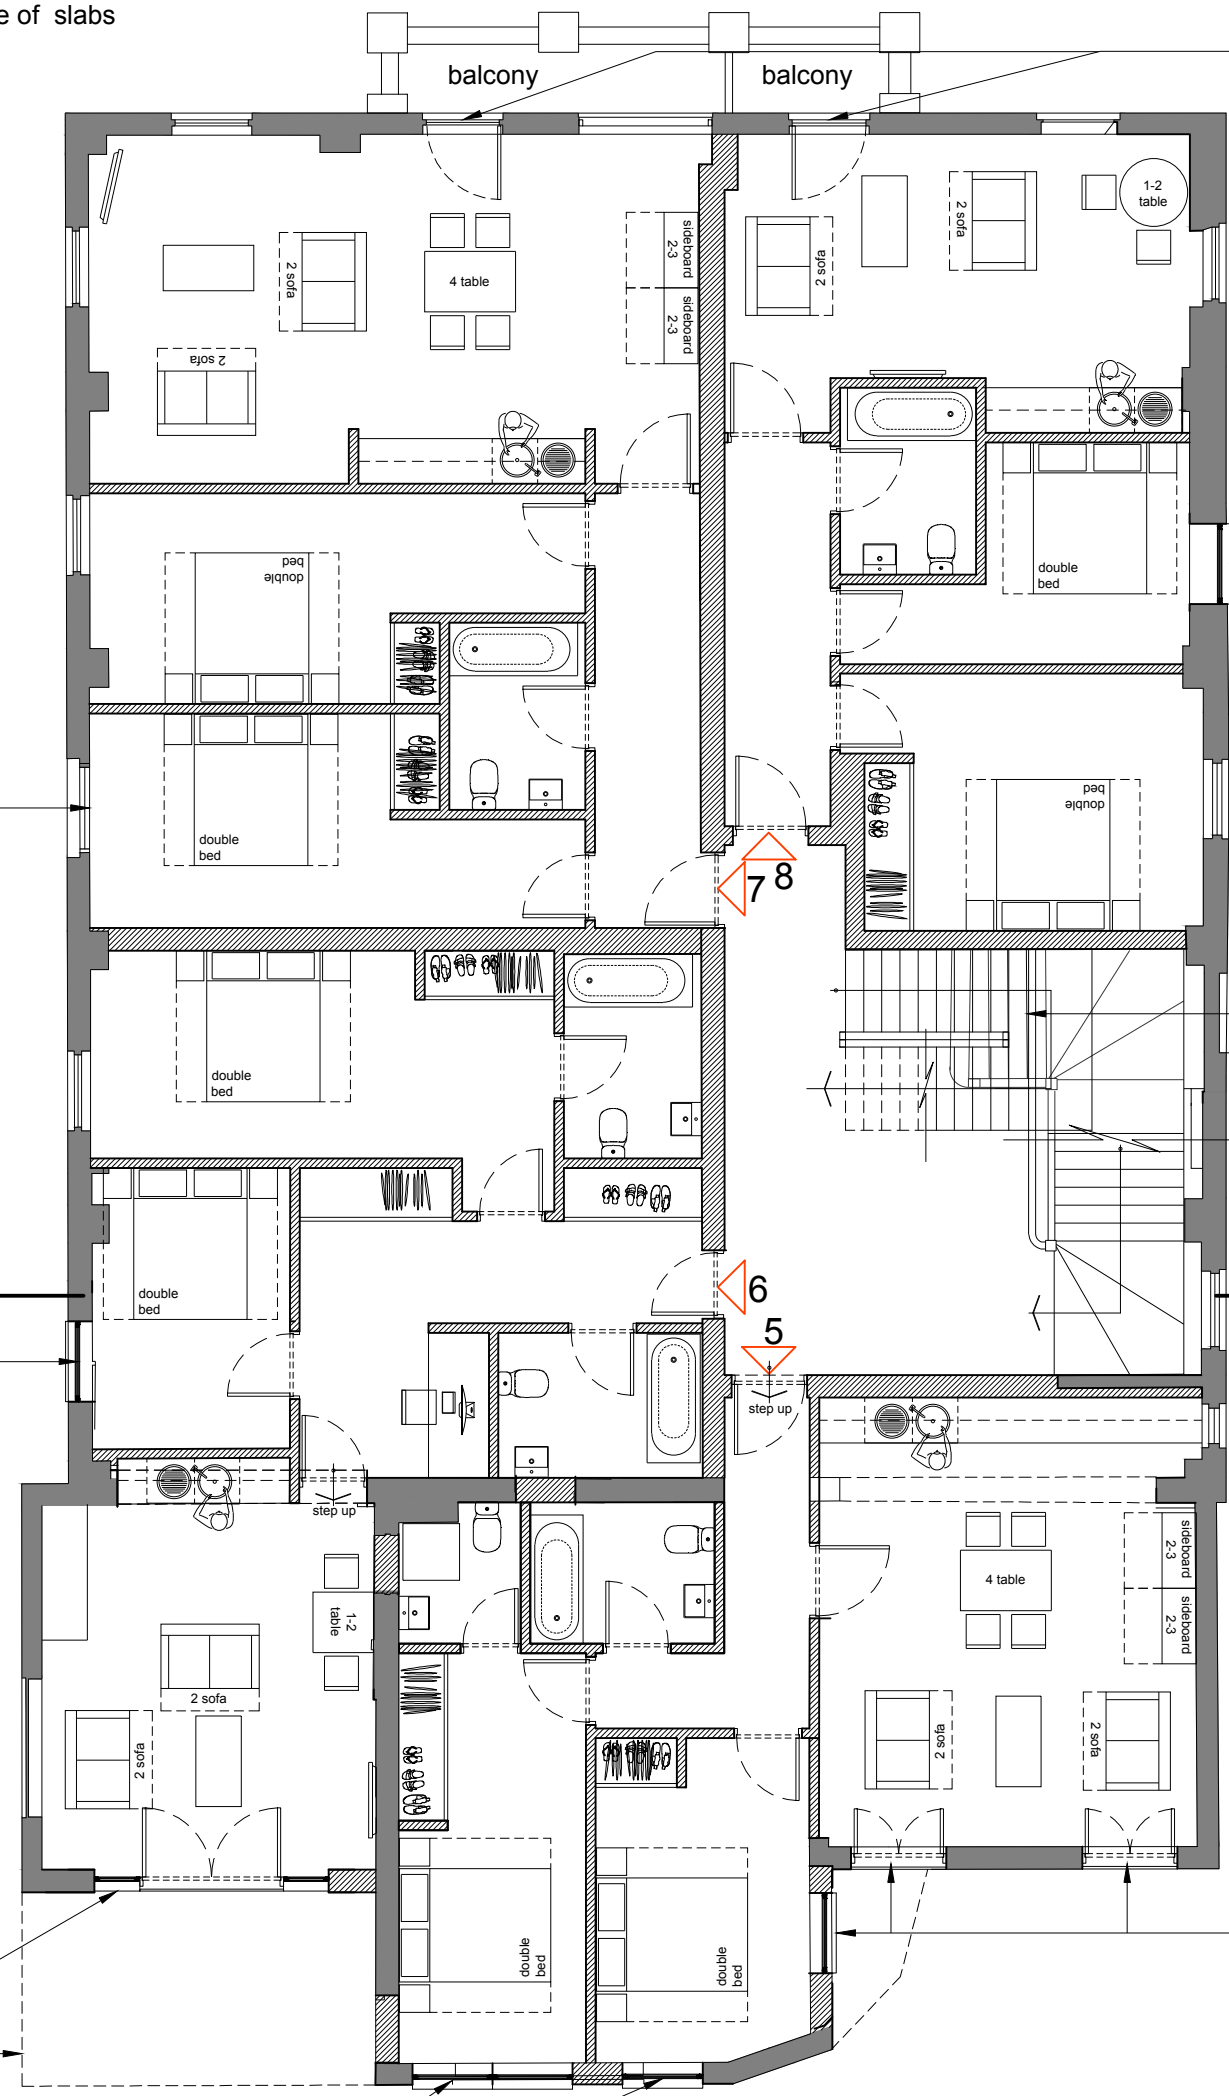


Loft Level Plan

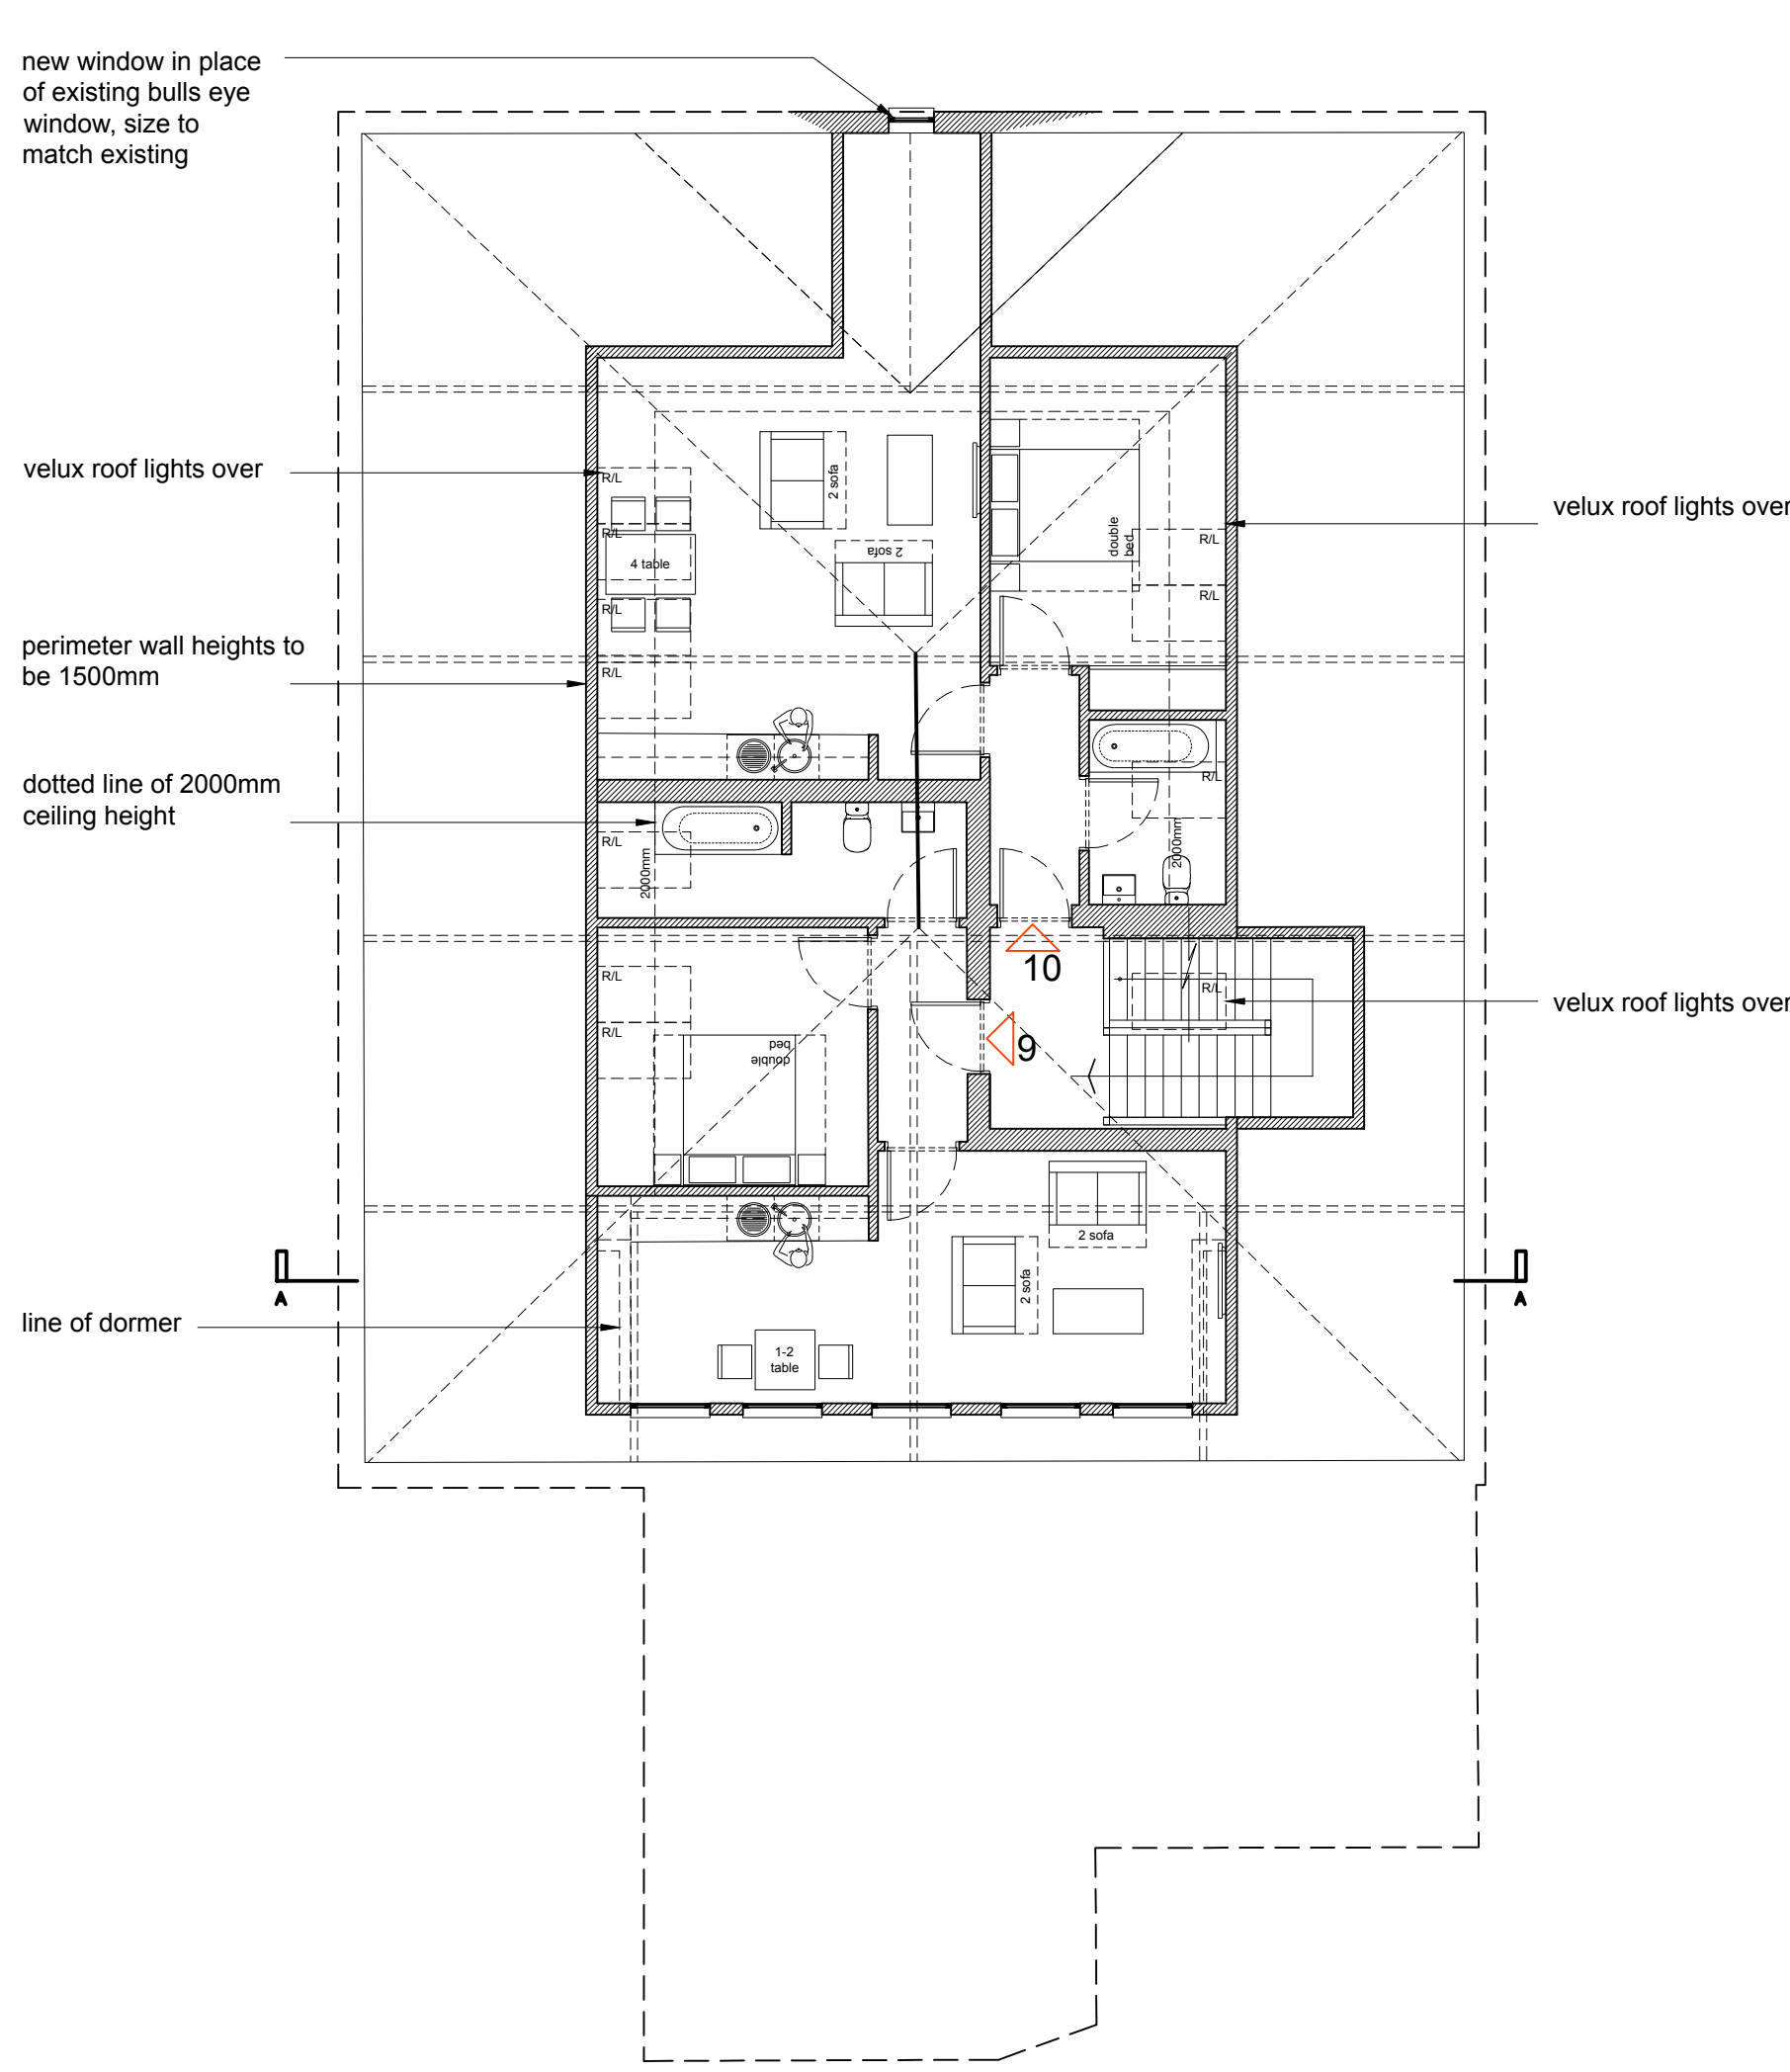

KEY
existing wall
proposed wall
dwelling entrance

170923	ISSUED FOR PLANNING	SA
rev.	date	comment
amendments		auth.
client	James Bannon	contract 0041
project	The Maltravers Social Club	reference PL.002
	Maltravers Lane, Littlehampton	title Proposed Building Plans
	WEST SUSSEX BN17 5NA	PLANNING
work stage	drawn	date
SA	170909	scale 1:100
		paper size A1

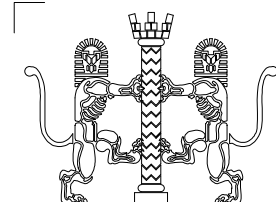

Simon
Atkins

RIBA
UK Registered Architect

All dimensions to be confirmed on site prior to work commencing. Goods, materials and work to be in accordance with current regulations and standards. Refer to approved drawings and conditions.
© 2017 Simon Atkins. This drawing may not be reproduced or copied without prior consent.

