


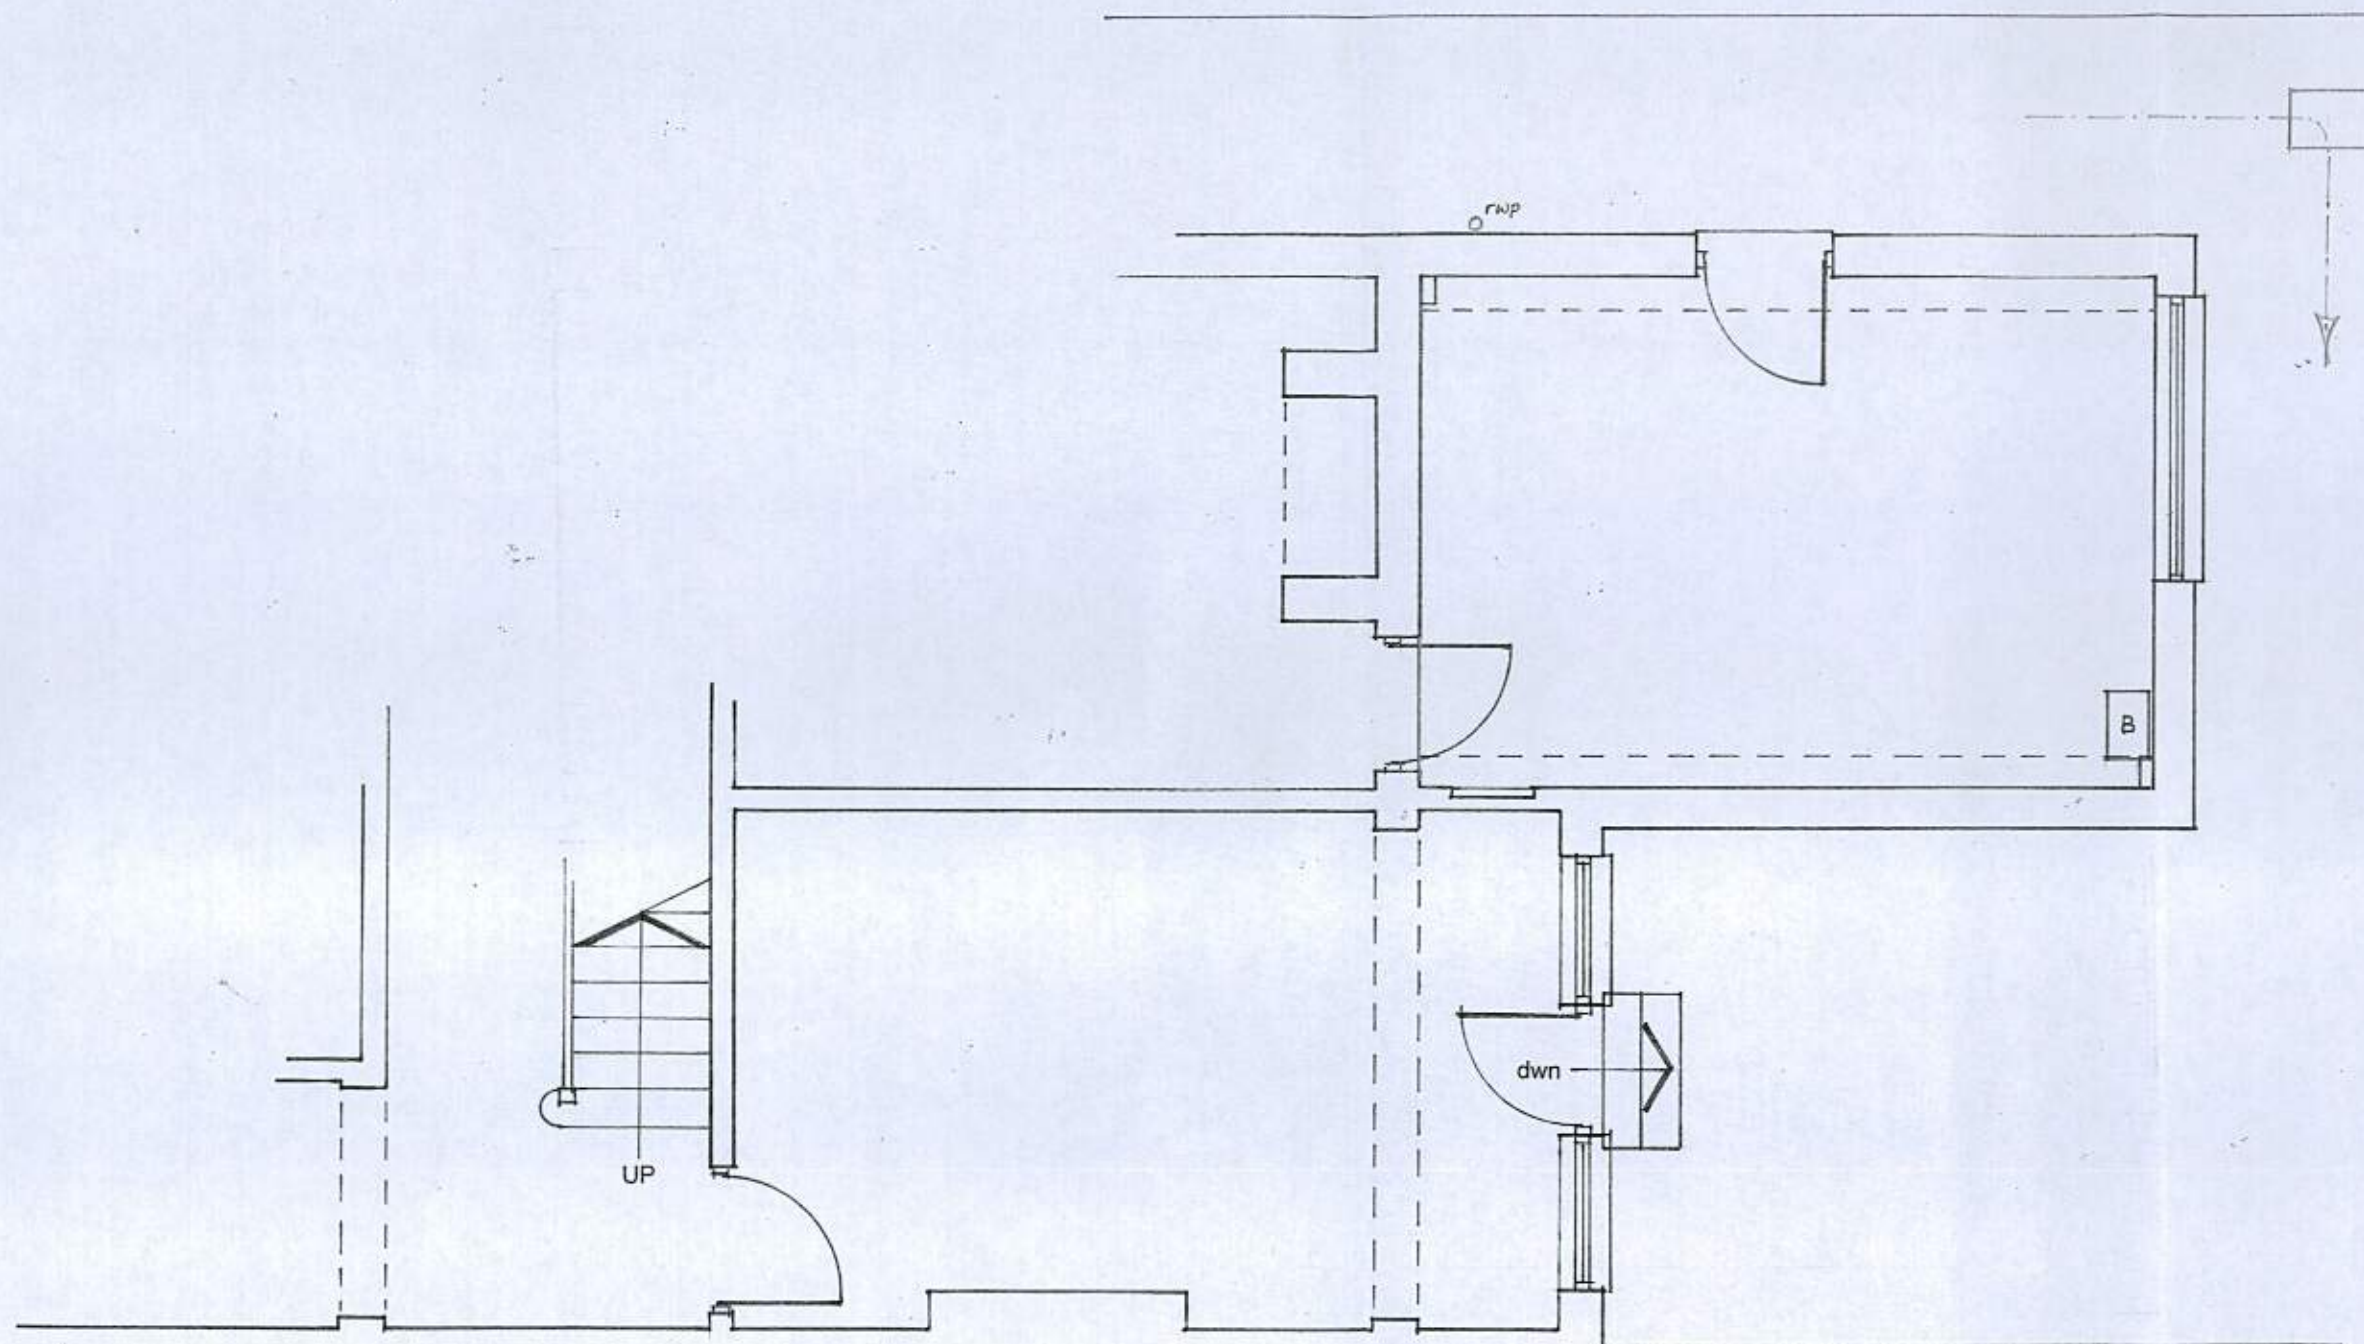

EXISTING REAR Grd FLOOR PLAN

REVISIONS

M.J.J. TANNER

SOUTH HAMBYE
16 NORTH LANE
EAST PRESTON
WEST SUSSEX BN16 1DA
TEL/FAX: 01903 774211

13 FITZALAN ROAD
LITTLEHAMPTON
BN15 5JR

CHANGE OF USE TO FORM
3no 2 BEDROOM FLATS

DATE June 2014

SCALE 1:50

DRG No 937-3