



PIER ROAD ELEVATION (WEST)

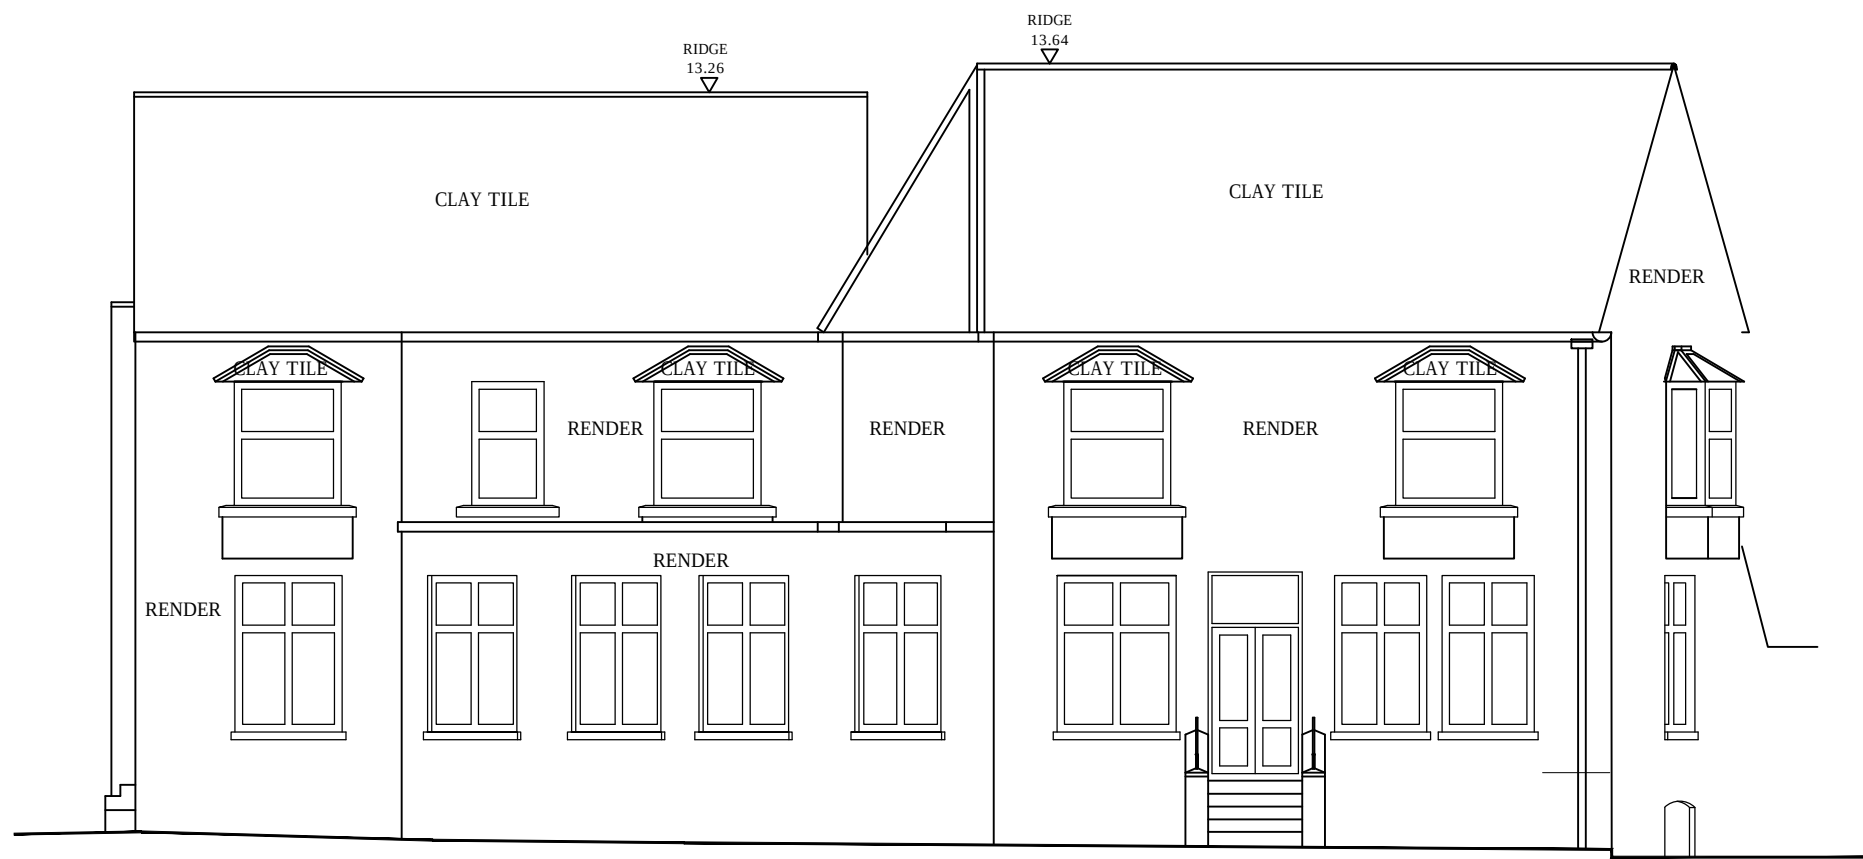

SOUTH TERRACE ELEVATION (SOUTH)



SIDE ALLEY ELEVATION (EAST)

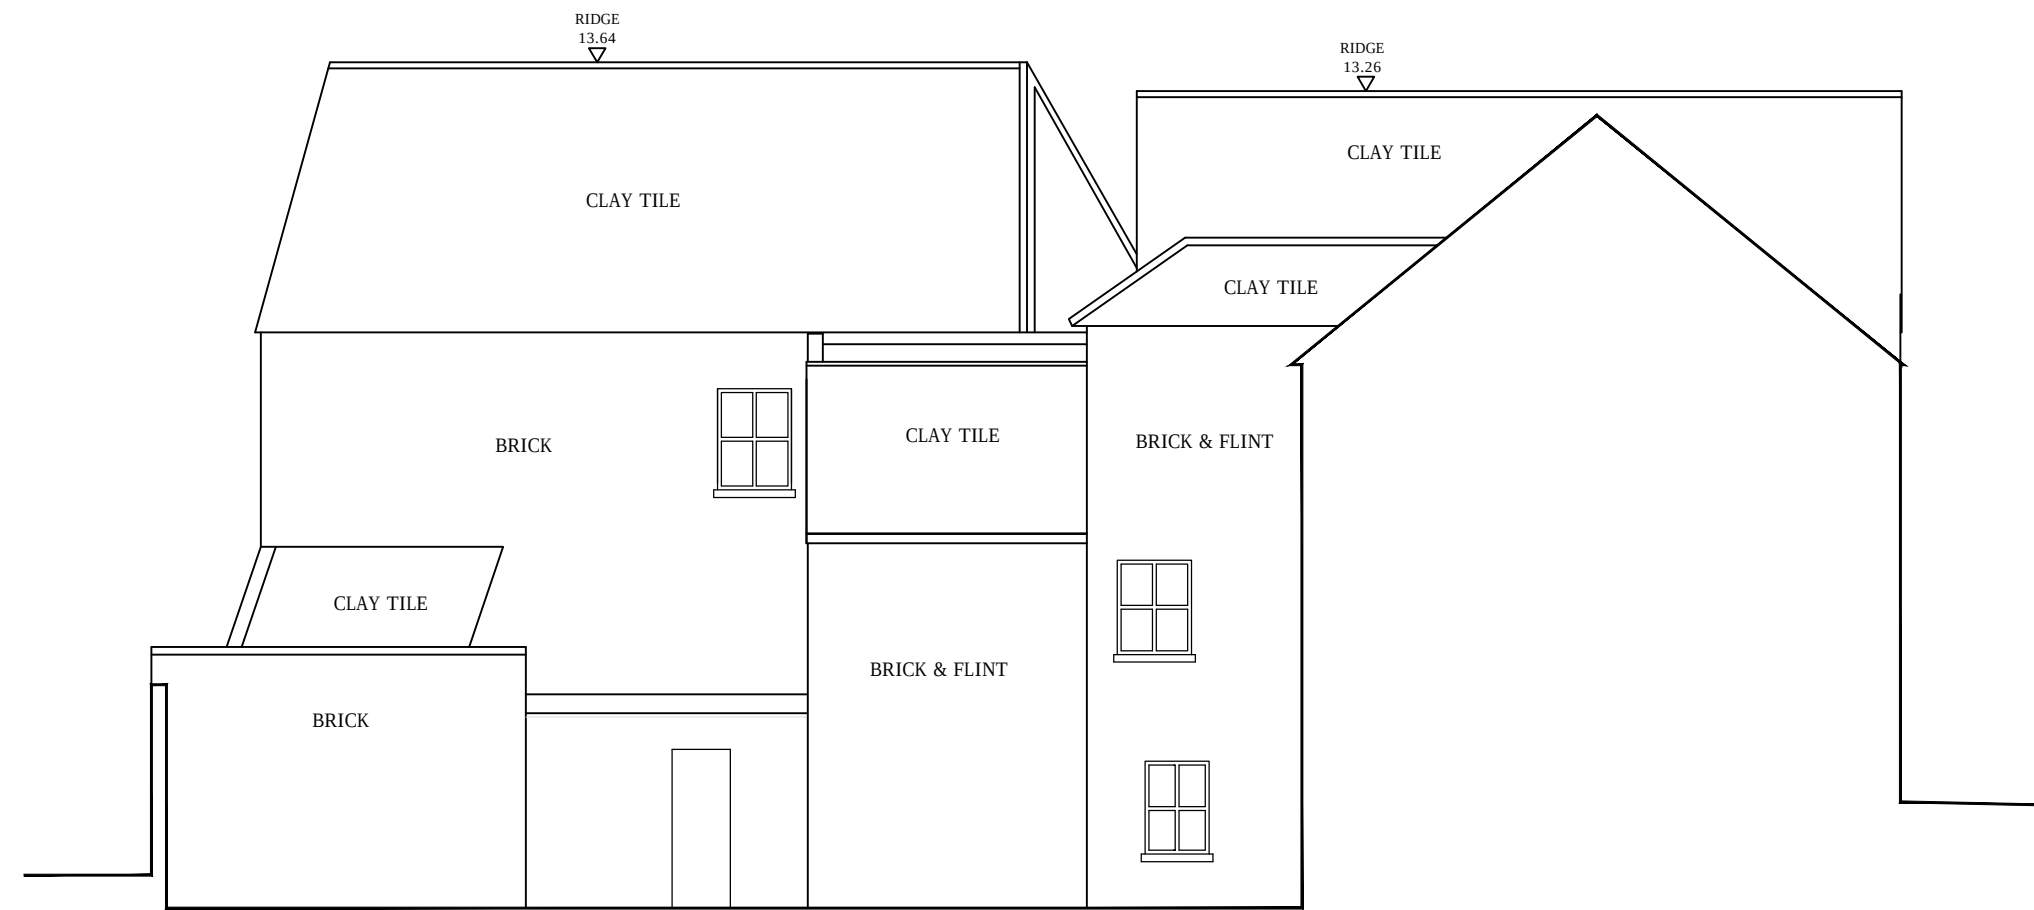

REAR ELEVATION (NORTH)

REV.	AMENDMENT	BY	DATE
bayside ARCHITECTURAL DESIGN LIMITED			
19 Pyrford Close Nyerimber, Bognor Regis West Sussex PO21 3NL Tel: 01243 263320 studio@bayside-architectural.co.uk www.bayside-architectural.co.uk			

CLIENT'S NAME	Mr & Mrs Stojanovski
JOB TITLE	Nelson Hotel Pier Road, Littlehampton
DRAWING TITLE	Existing Elevations

SCALE@A1	1:100	DATE	Oct 18
JOB NO	017	DRAWING NO	SU-03
STATUS	Planning	REV	-
		DRAWN	SCB

DO NOT SCALE FROM THIS DRAWING EXCEPT FOR PLANNING PURPOSES ONLY.
ALL DIMENSIONS MUST BE CHECKED ON SITE BY CONTRACTOR. ANY DISCREPANCIES SHOULD BE HIGHLIGHTED AS SOON AS POSSIBLE FOR CONFIRMATION BEFORE WORK PROCEEDS.
ALL DIMENSIONS ARE IN MILLIMETERS. IF IN DOUBT ASK.