


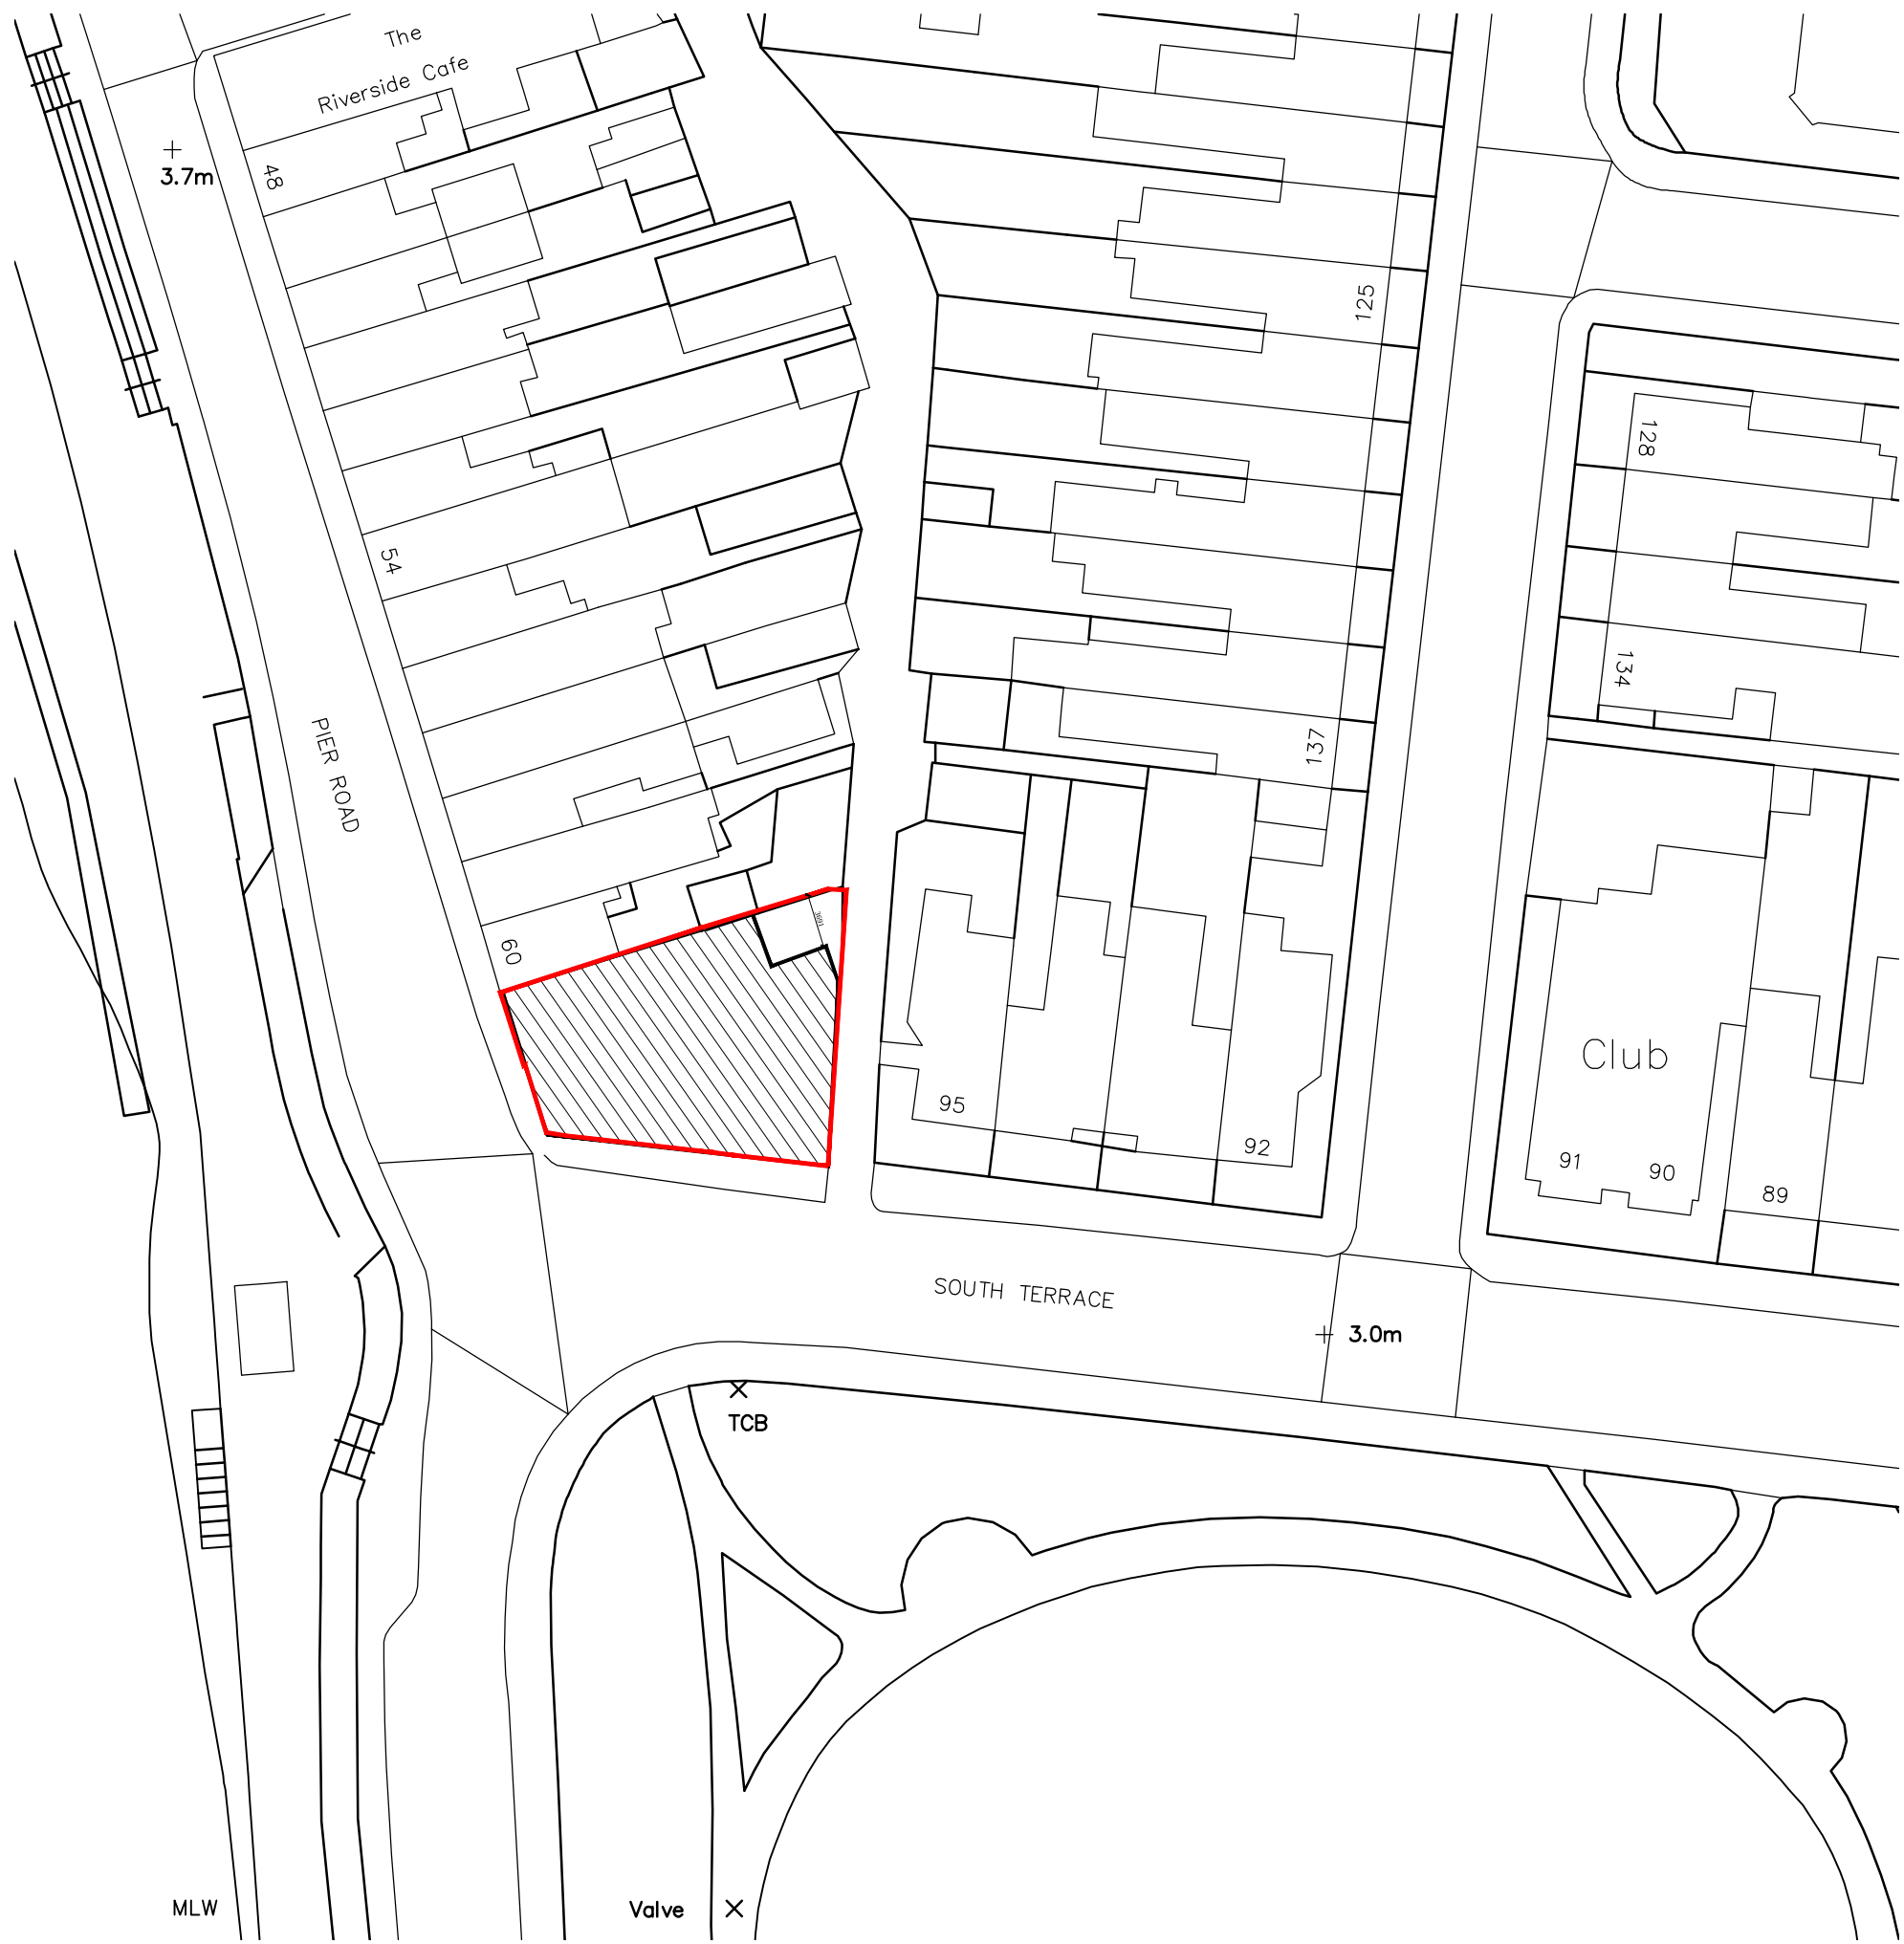


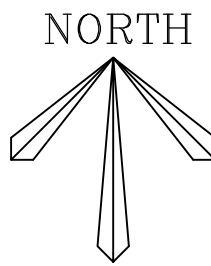

BLOCK PLAN(1:500)

 

SITE PLAN(1:200)

 

B	REVISED SCHEME	SCB	01/04/19
A	CYCLE STORAGE TO COURTYARD INDICATED	SCB	06/11/18
REV.	AMENDMENT	BY	DATE

bayside
ARCHITECTURAL DESIGN LIMITED
19 Pyrford Close
Nyerimber, Bognor Regis
West Sussex PO21 3NL
Tel: 01243 263320
studio@bayside-architectural.co.uk
www.bayside-architectural.co.uk

CLIENT'S NAME
Mr & Mrs Stojanovski
JOB TITLE
Nelson Hotel
Pier Road, Littlehampton
DRAWING TITLE
Site & Block Plan

SCALE@A1	1:200 & 1:500	DATE	Oct 18
JOB NO	017	DRAWING NO	PL-02
STATUS	Planning	REV	B
		DRAWN	SCB

DO NOT SCALE FROM THIS DRAWING EXCEPT FOR PLANNING PURPOSES ONLY.
ALL DIMENSIONS MUST BE CHECKED ON SITE BY CONTRACTOR. ANY DISCREPANCIES SHOULD BE HIGHLIGHTED AS SOON AS POSSIBLE FOR CONFIRMATION BEFORE WORK PROCEEDS.
ALL DIMENSIONS ARE IN MILLIMETERS. IF IN DOUBT ASK.