



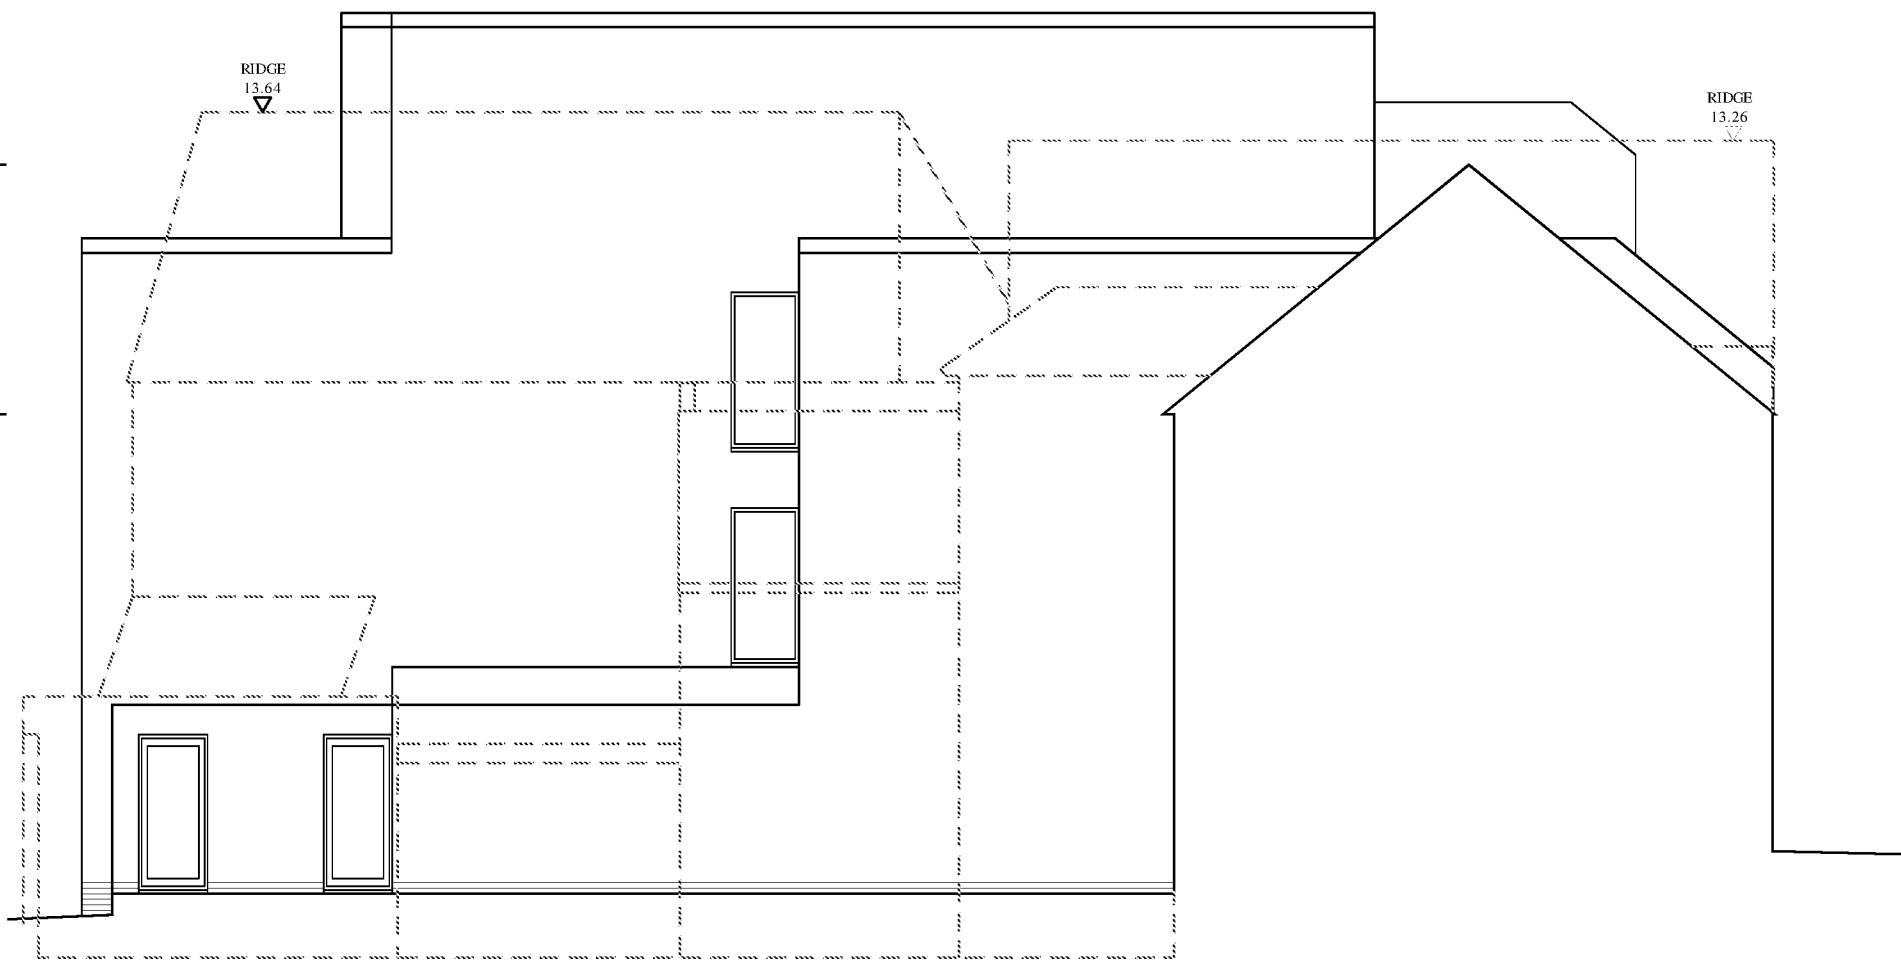

SOUTH TERRACE / ALLEY ELEVATION (SOUTH EAST)

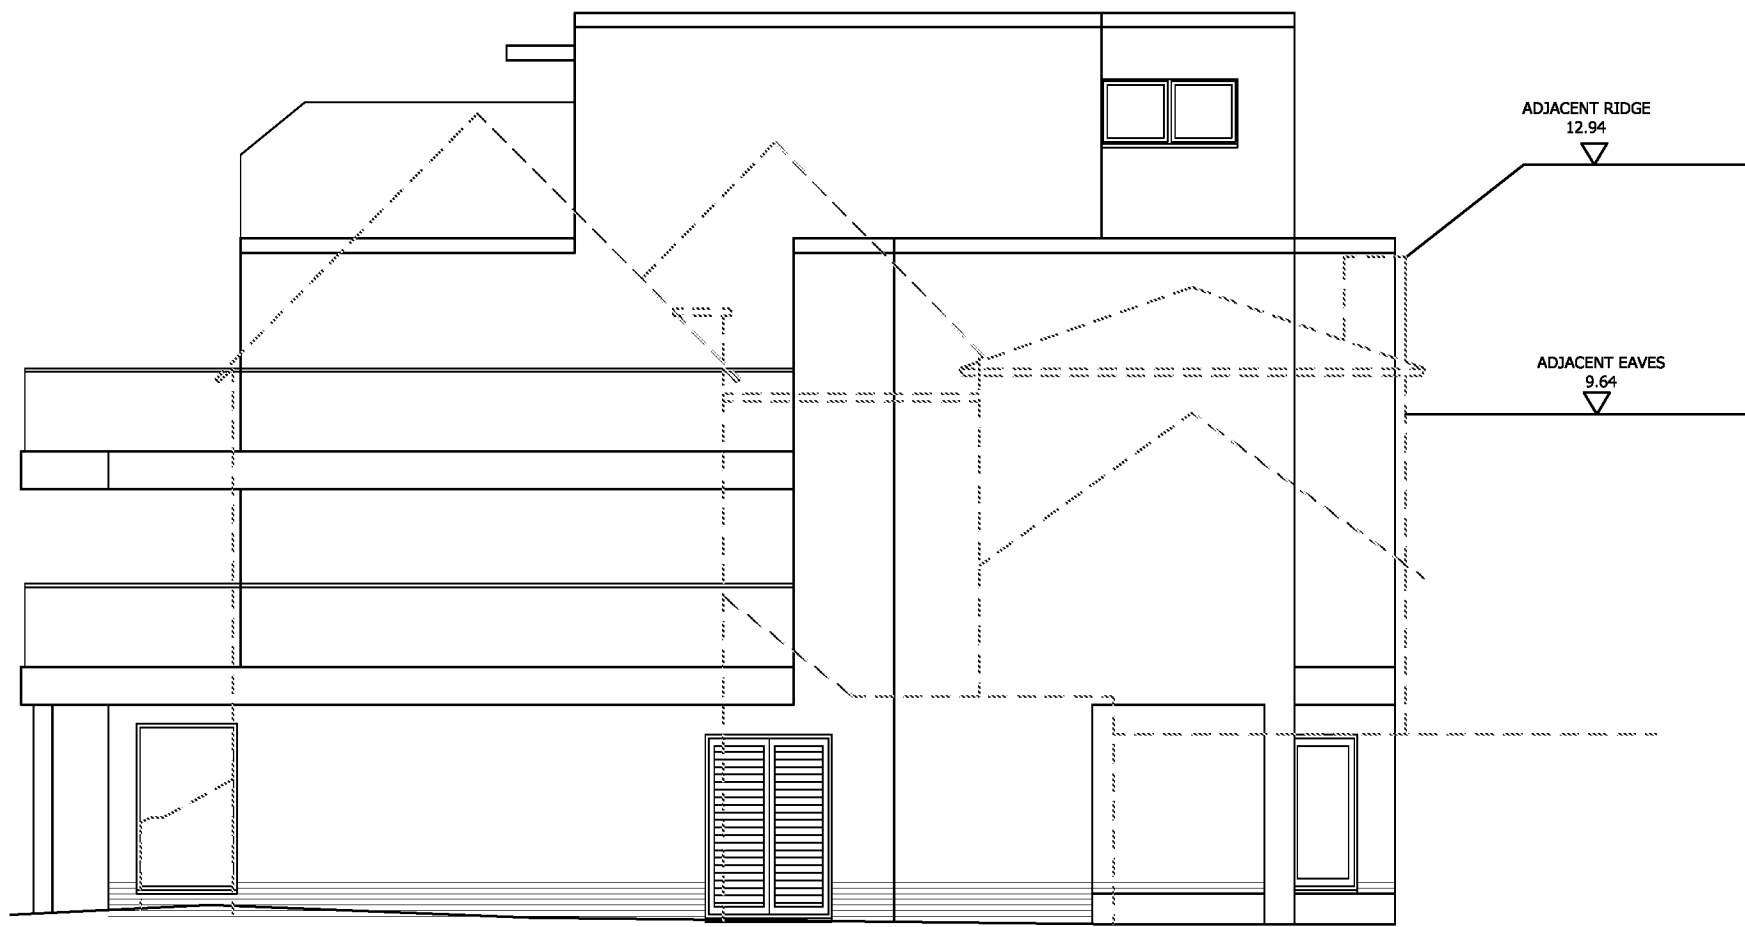

REAR ELEVATION (NORTH)



PIER ROAD ELEVATION (WEST)



SOUTH TERRACE ELEVATION (SOUTH)



REV	AMENDMENT	BY	DATE
-----	-----------	----	------

bayside
ARCHITECTURAL DESIGN LIMITED

19 Pyrford Close
Nyeimber, Bognor Regis
West Sussex PO21 3NL
Tel: 01243 263320
studio@bayside-architectural.co.uk
www.bayside-architectural.co.uk

CLIENT'S NAME

Mr & Mrs Stojanovski

JOB TITLE

Nelson Hotel
Pier Road, Littlehampton

DRAWING TITLE

Proposed Elevations with Existing Overlayed

SCALE: A1 1:100 DATE May 19

JOB NO 017 DRAWING NO PL-06 REV -

STATUS Planning DRAWN SCB

DO NOT SCALE FROM THIS DRAWING EXCEPT FOR PLANNING PURPOSES ONLY.
ALL DIMENSIONS MUST BE CHECKED ON SITE BY CONTRACTOR. ANY DISCREPANCIES SHOULD BE
HIGHLIGHTED AS SOON AS POSSIBLE FOR CONFIRMATION BEFORE WORK PROCEEDS.
ALL DIMENSIONS ARE IN MILLIMETERS. IF IN DOUBT ASK.

© BAYSIDE ARCHITECTURAL DESIGN LIMITED

