



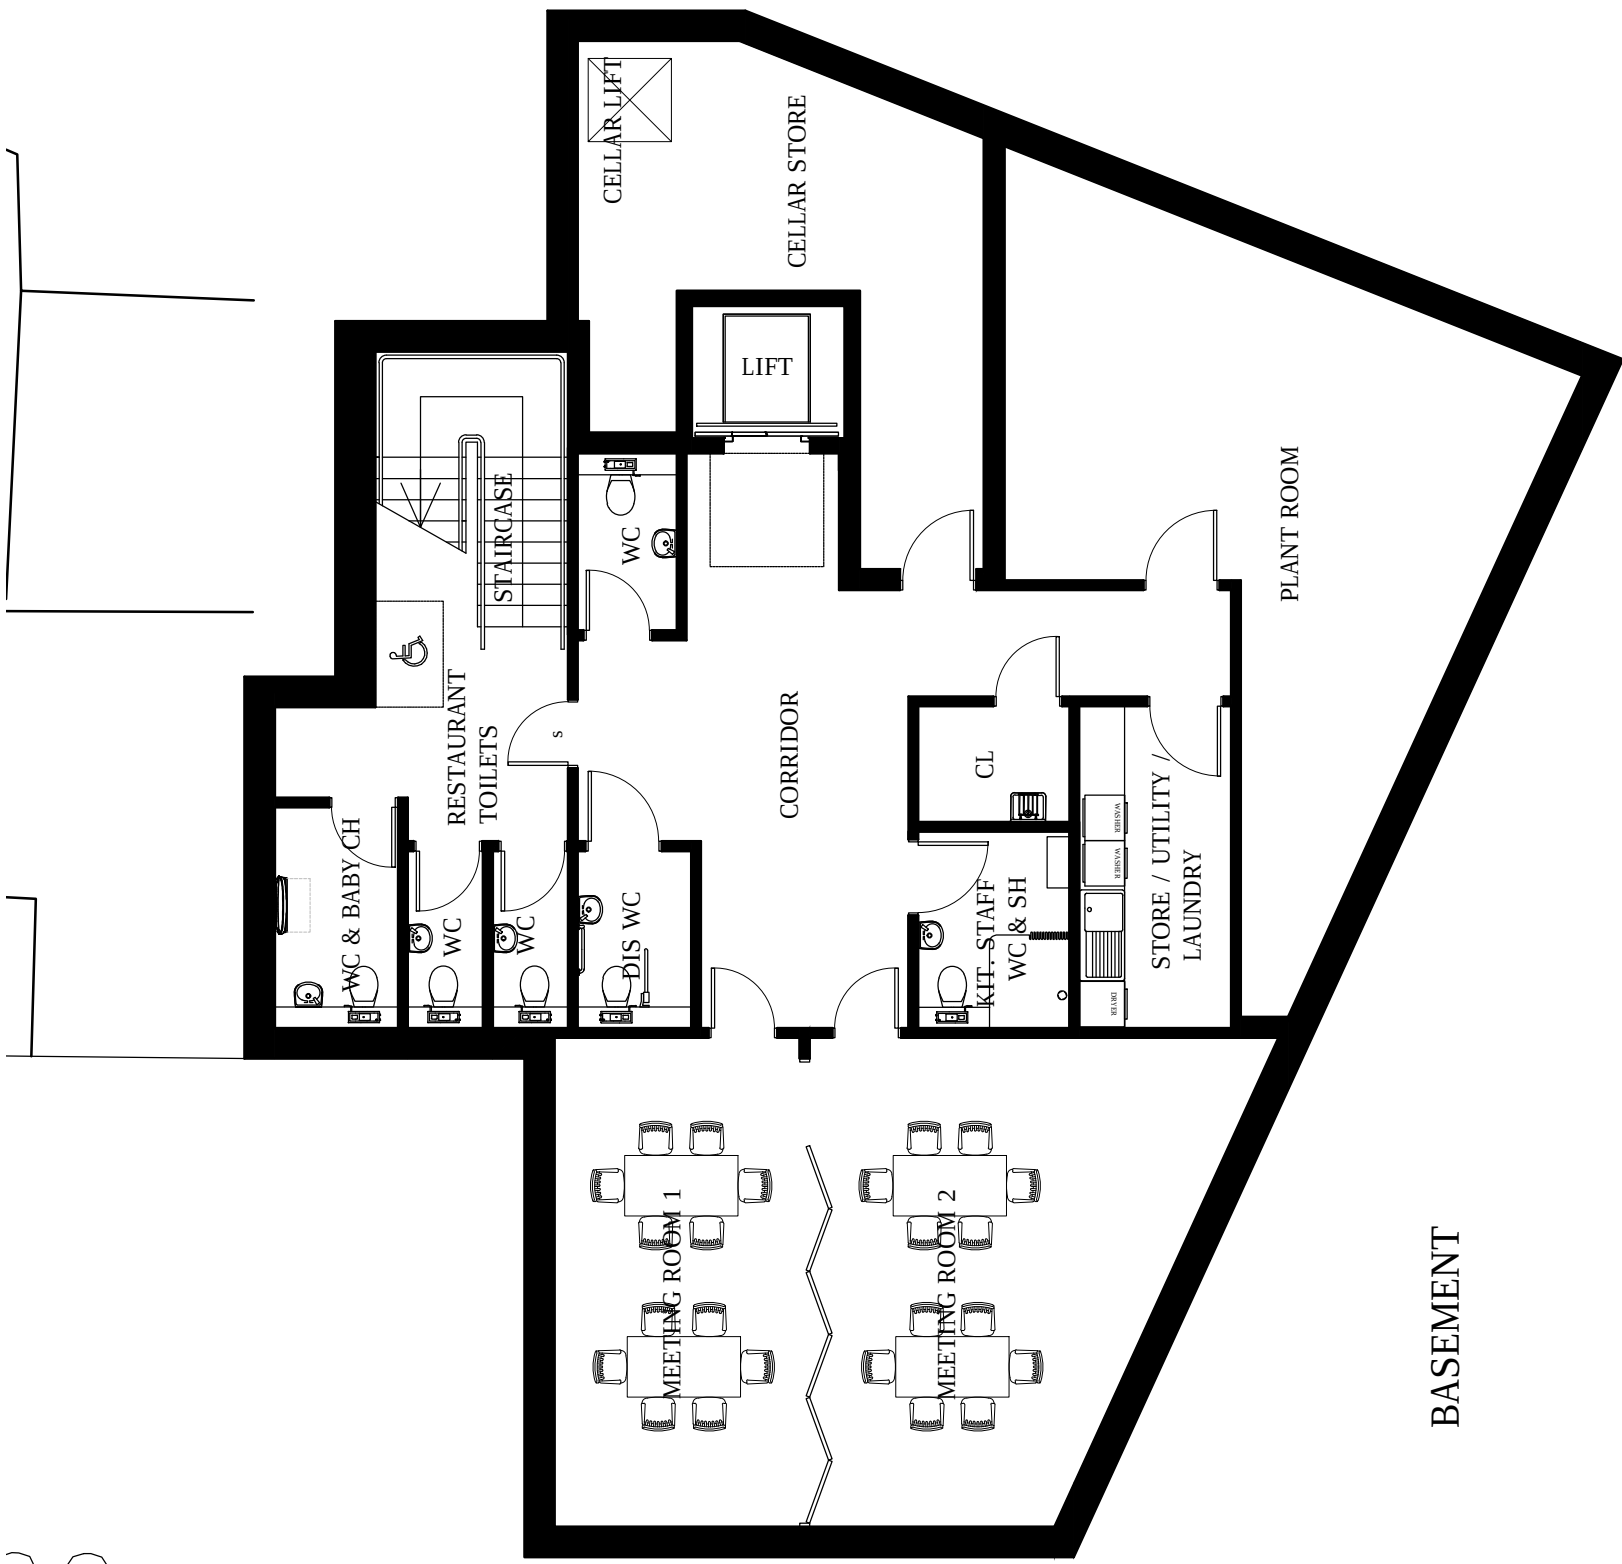


BASEMENT




GROUND FLOOR

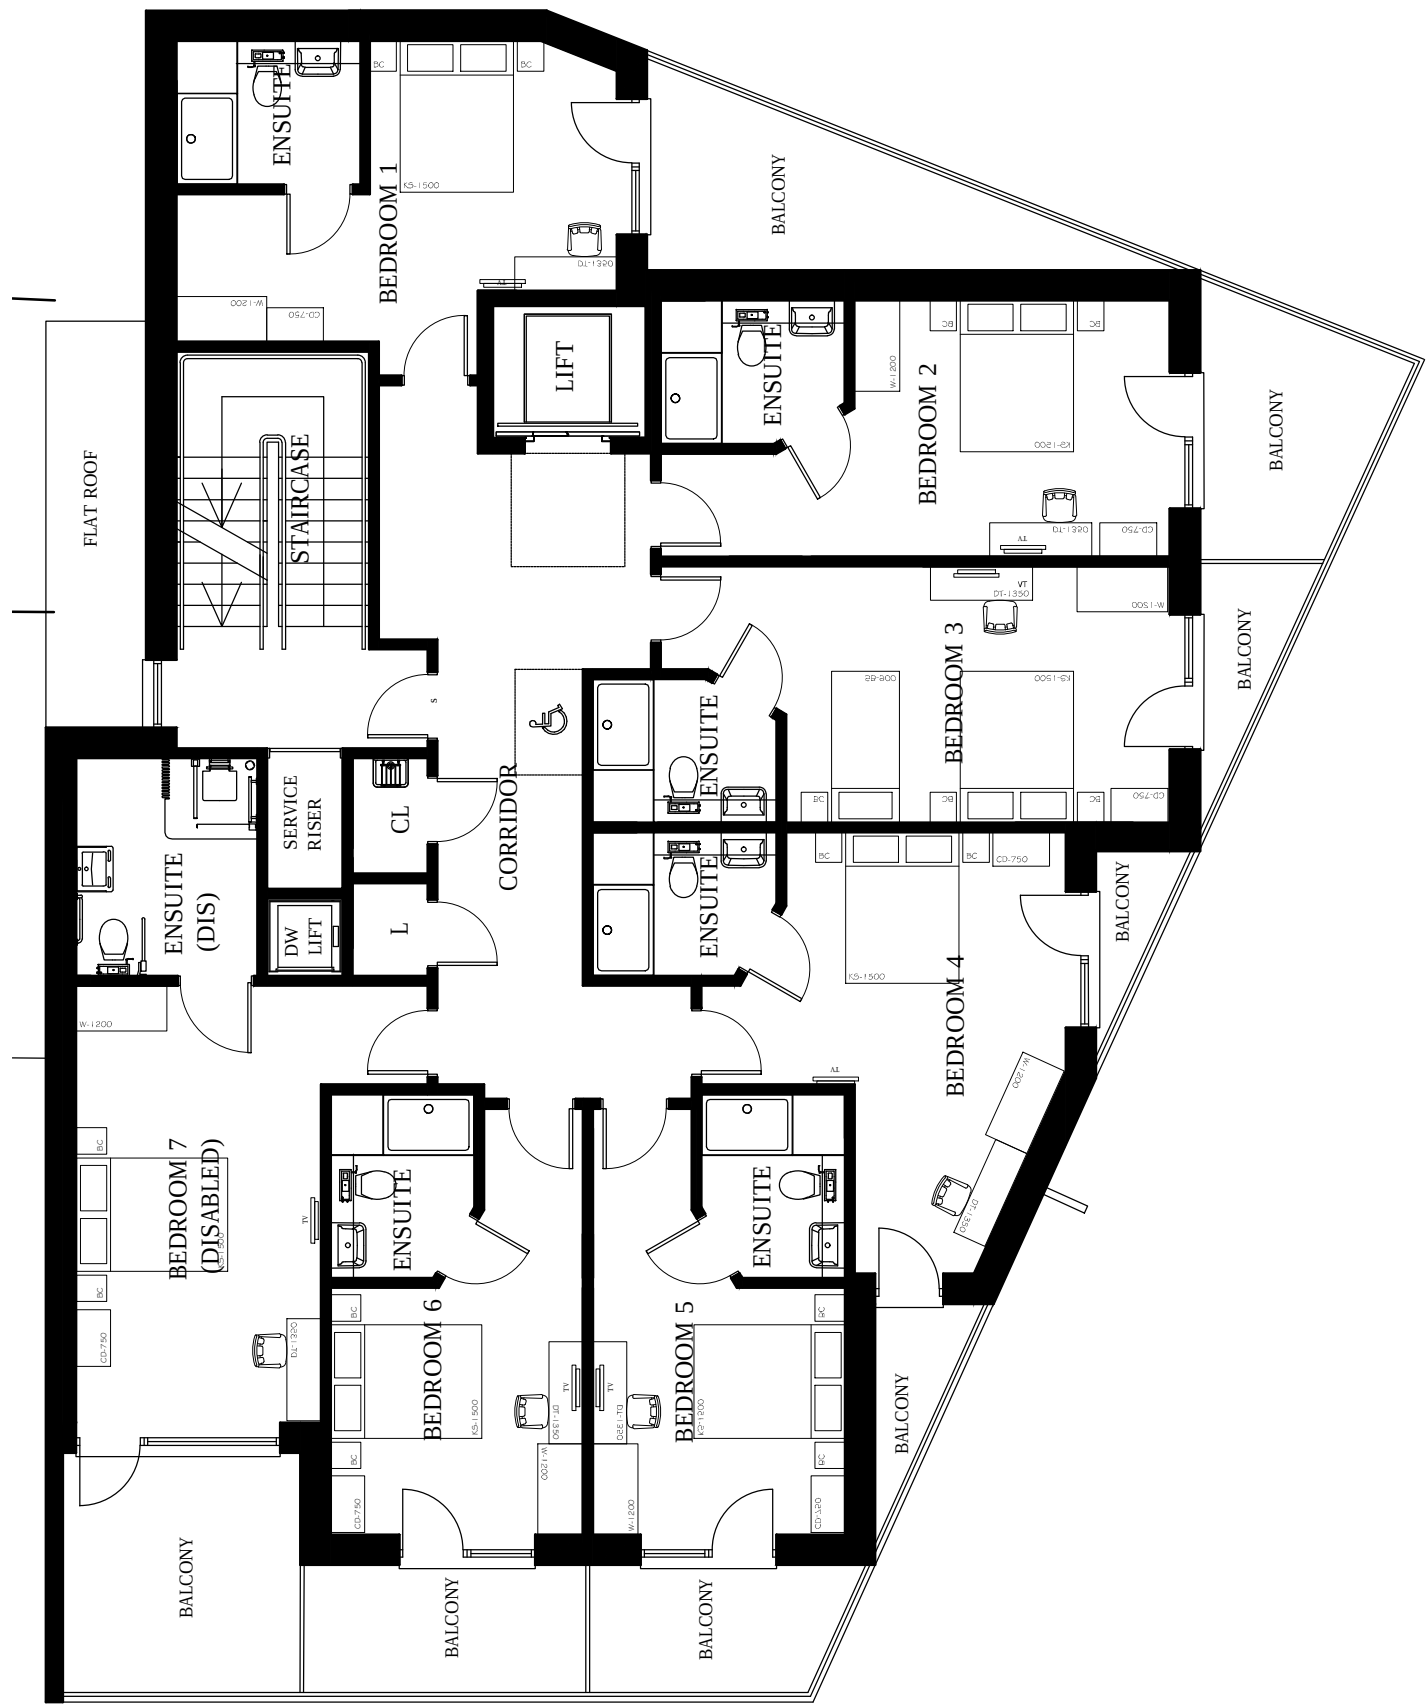


FIRST FLOOR

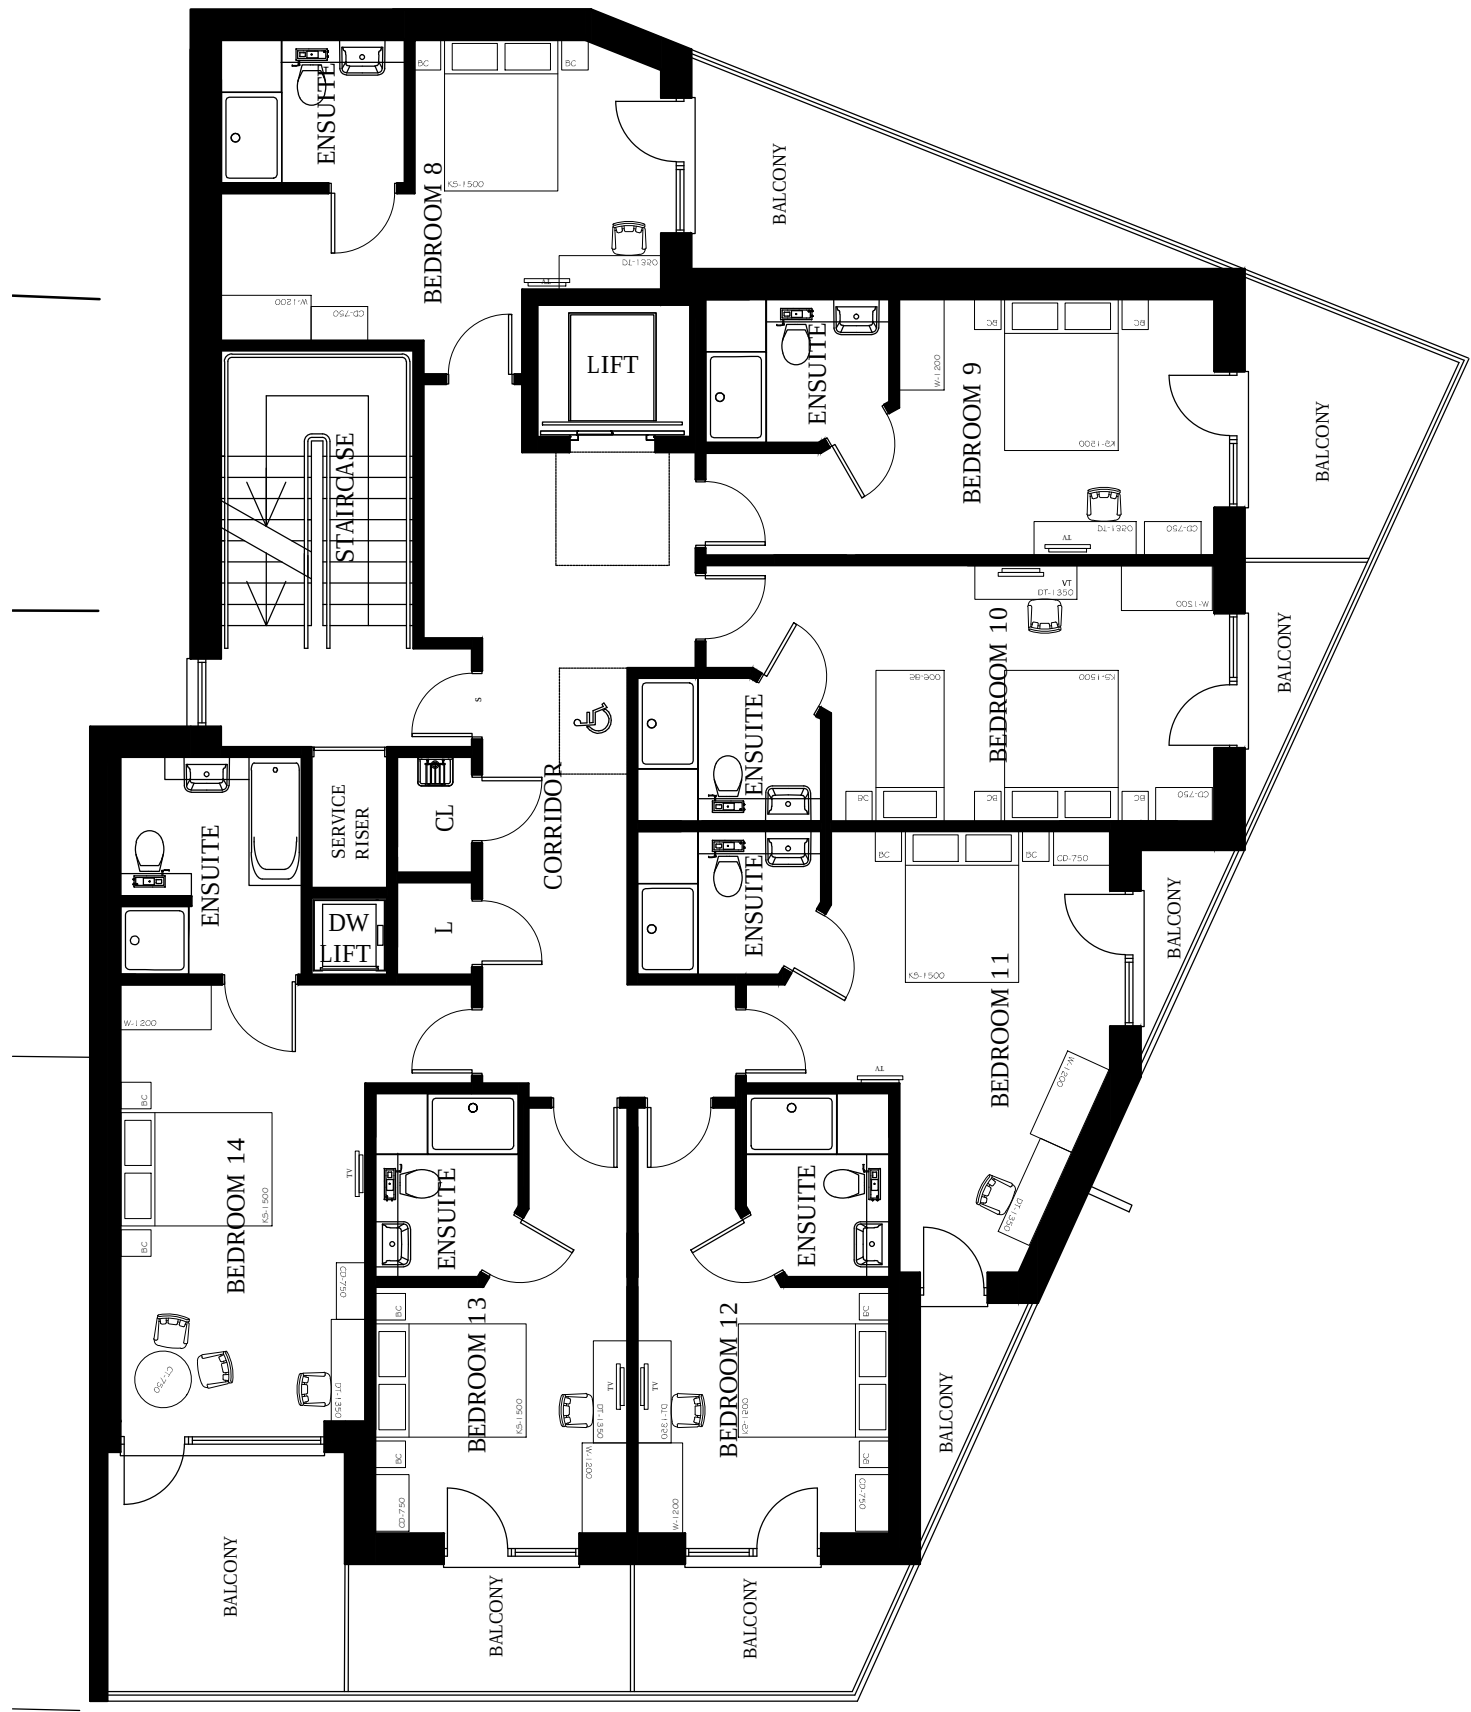

SECOND FLOOR

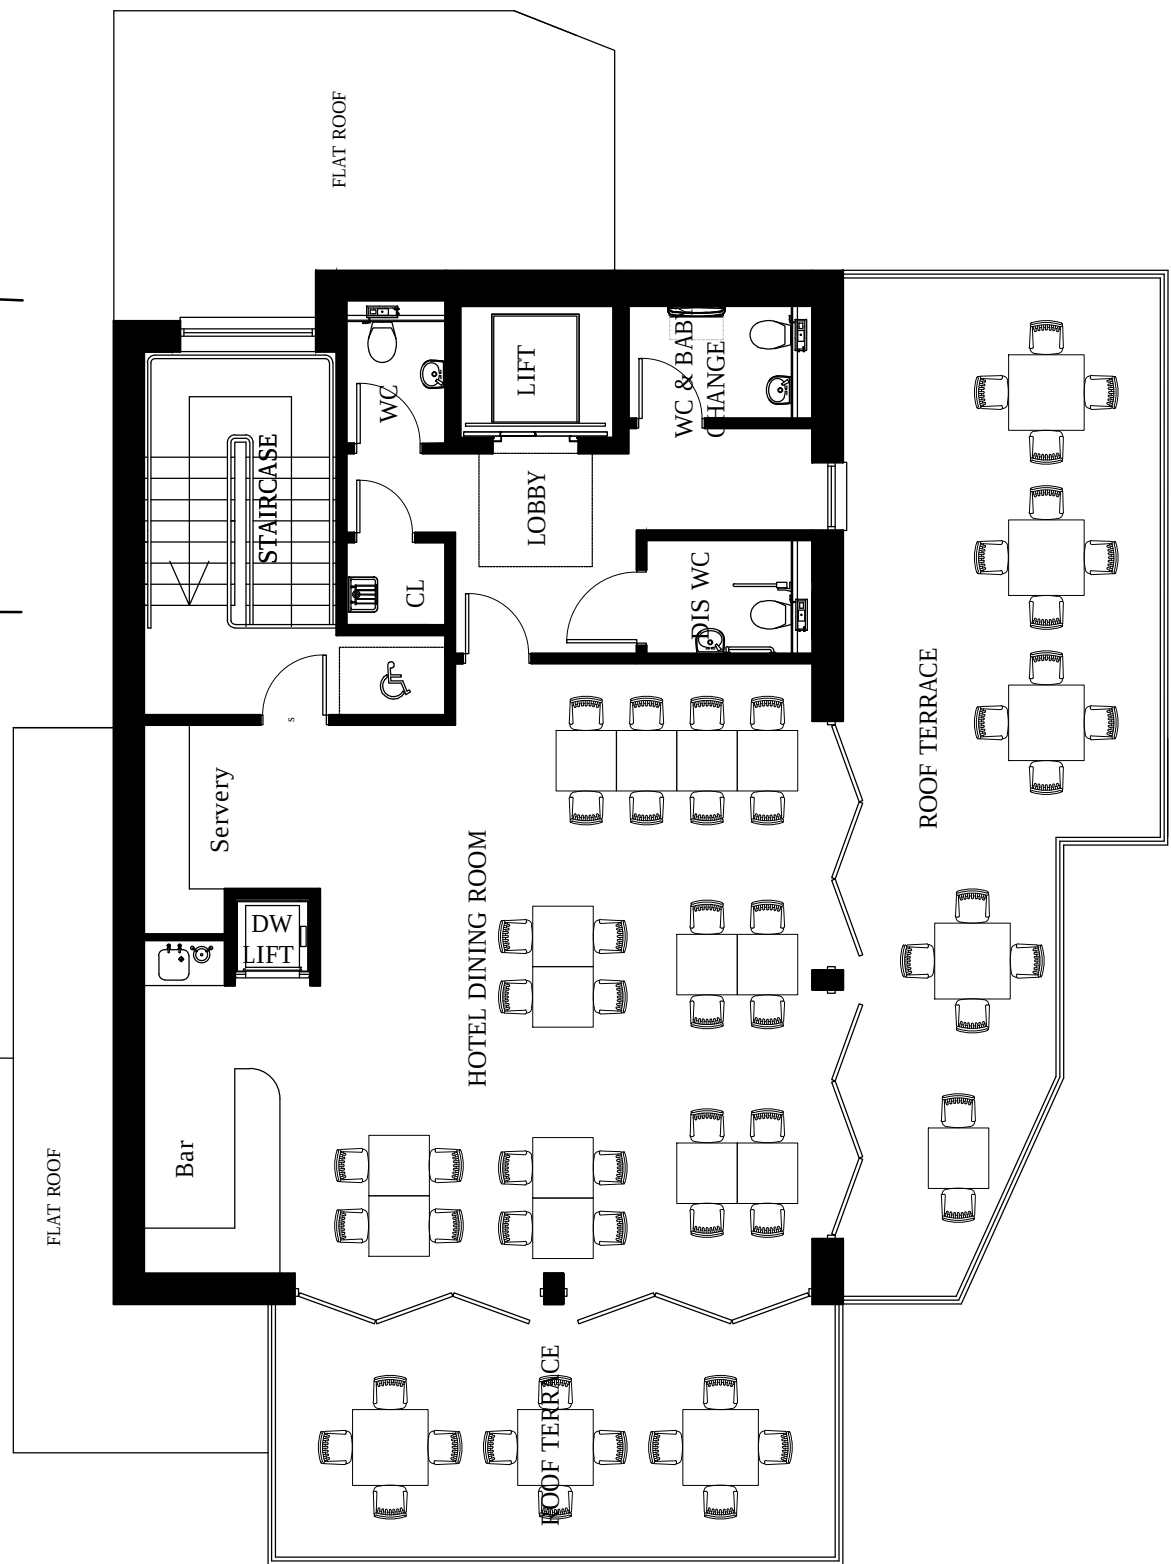

THIRD / TERRACE PLAN

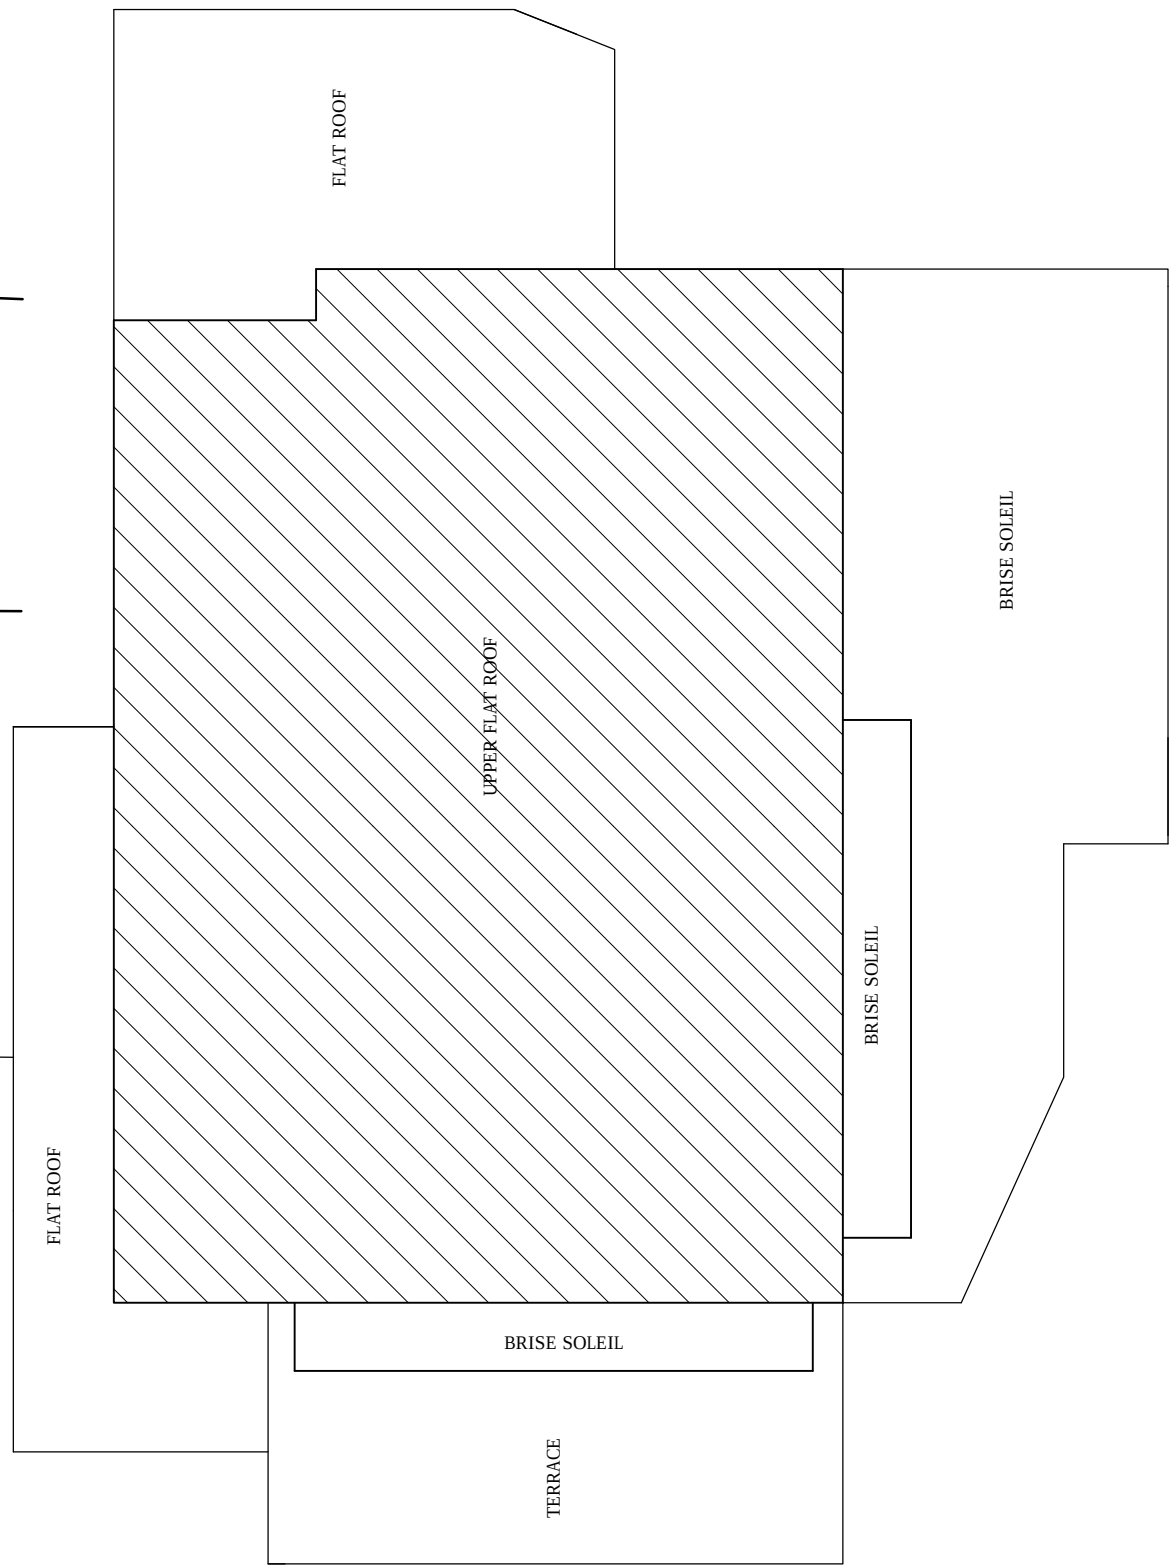

ROOF PLAN

REVISED SCHEME		SCB	01/04/19
REV.	AMENDMENT	BY	DATE
bayside ARCHITECTURAL DESIGN LIMITED 19 Pyrford Close Nyetimber, Bognor Regis West Sussex PO21 3NL Tel: 01243 263320 studio@bayside-architectural.co.uk www.bayside-architectural.co.uk			
CLIENT'S NAME			
Mr & Mrs Stojanovski			
JOB TITLE			
Nelson Hotel Pier Road, Littlehampton			
DRAWING TITLE			
Proposed Plans			
SCALE@A1		DATE	Oct 18
JOB NO	017	DRAWING NO	PL-03
STATUS	Planning	REV	A
		DRAWN	SCB

DO NOT SCALE FROM THIS DRAWING EXCEPT FOR PLANNING PURPOSES ONLY.
ALL DIMENSIONS MUST BE CHECKED ON SITE BY CONTRACTOR. ANY DISCREPANCIES SHOULD BE
HIGHLIGHTED AS SOON AS POSSIBLE FOR CONFIRMATION BEFORE WORK PROCEEDS.
ALL DIMENSIONS ARE IN MILLIMETERS. IF IN DOUBT ASK.

© BAYSIDE ARCHITECTURAL DESIGN LIMITED

