





Existing Front Elevation (West)
1:100




Existing Rear Elevation (East)
1:100

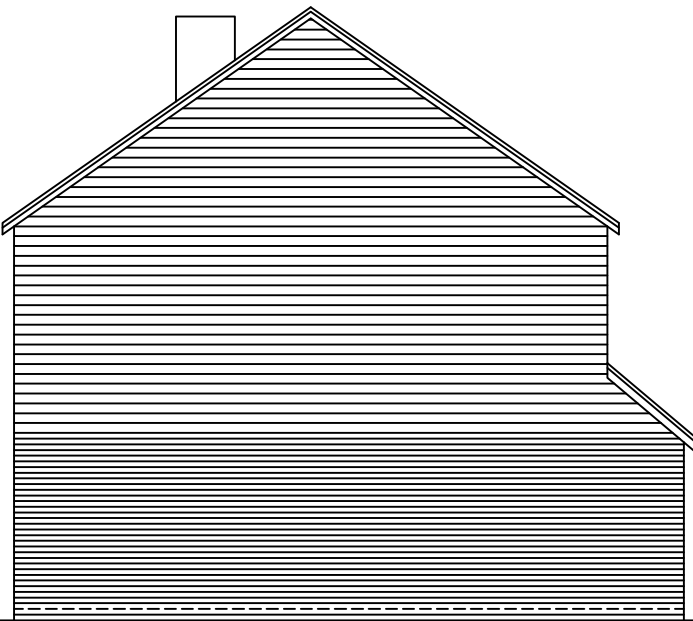

Existing Side Elevation (North)
1:100

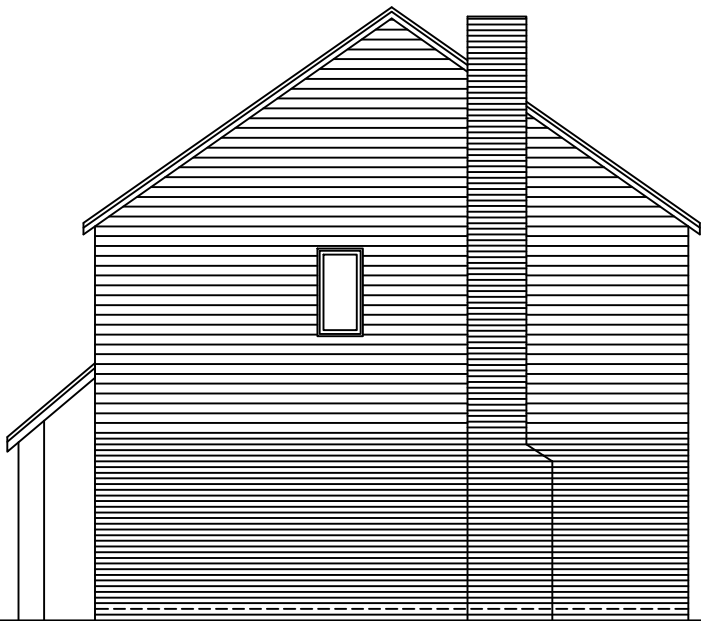

Existing Side Elevation (South)
1:100

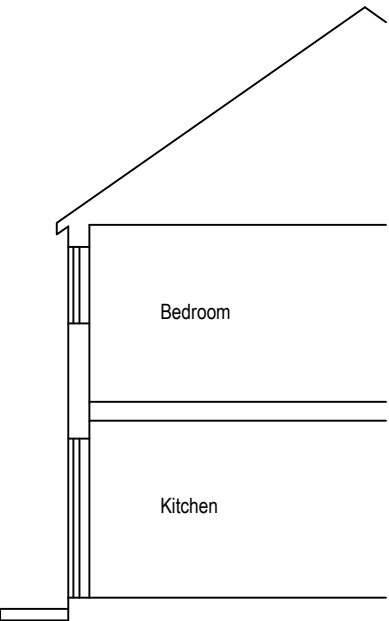


Existing Section A-A
1:100



Proposed Front Elevation (West)
1:100




Proposed Rear Elevation (East)
1:100

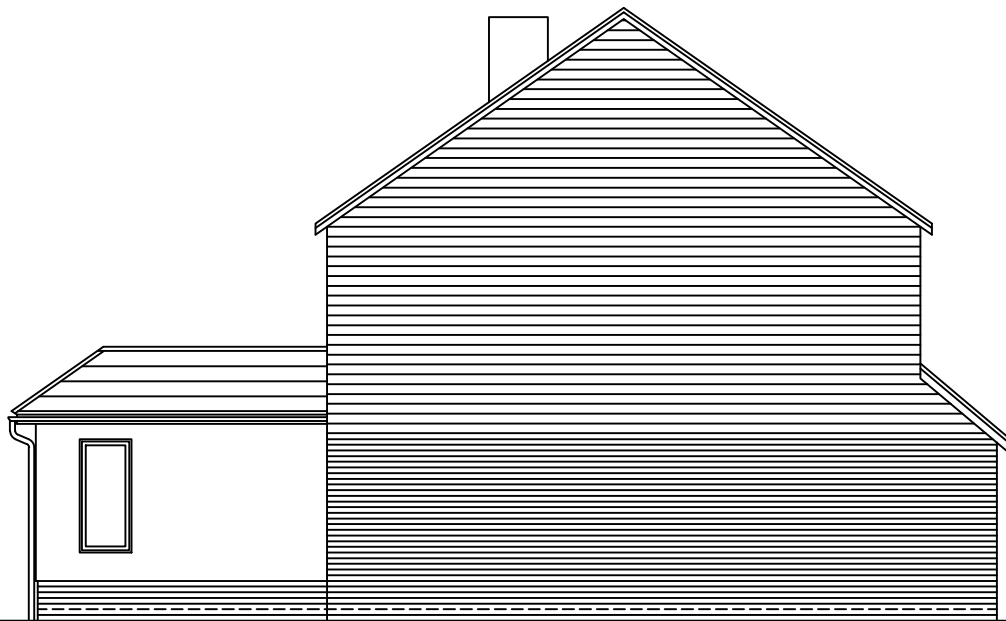


Proposed Side Elevation (North)
1:100




Proposed Side Elevation (South)
1:100

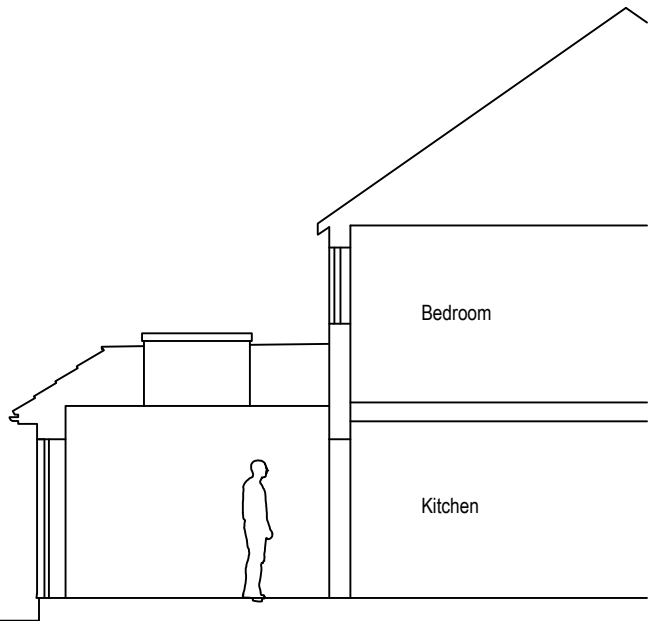


Proposed Section B-B
1:100

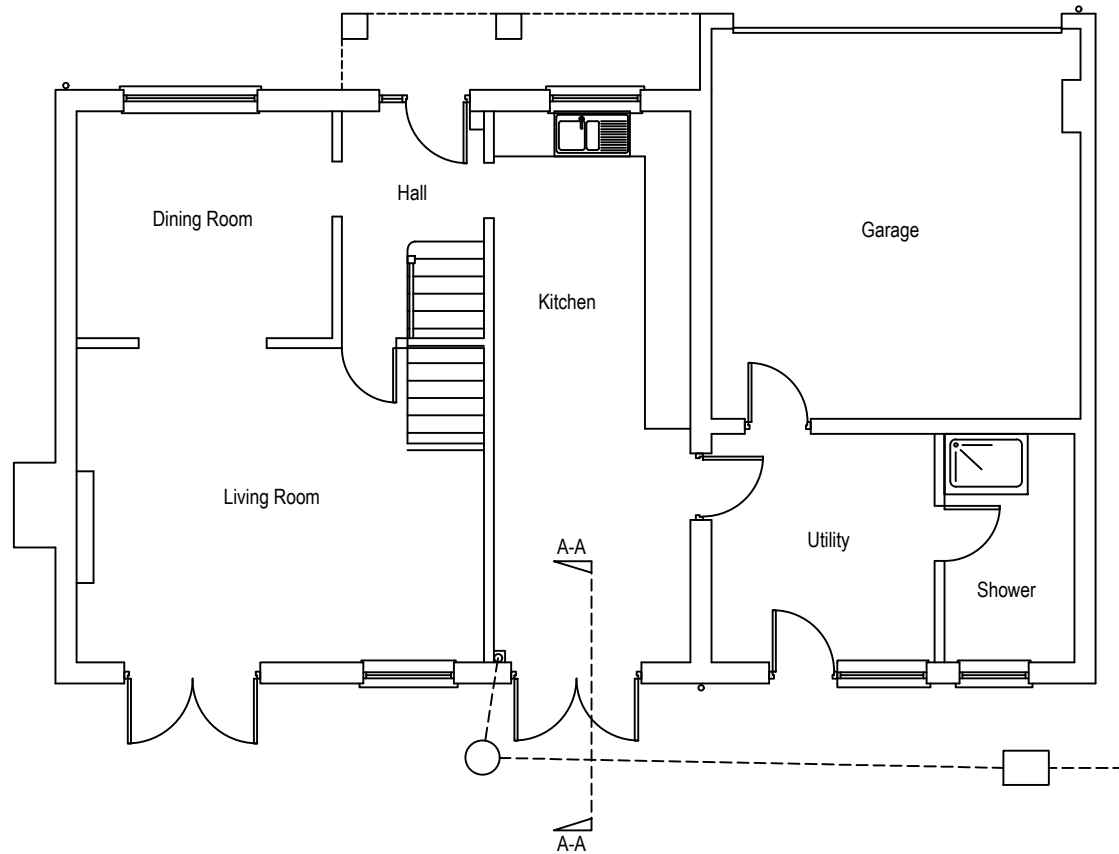


Existing Ground Floor Plan
1:100

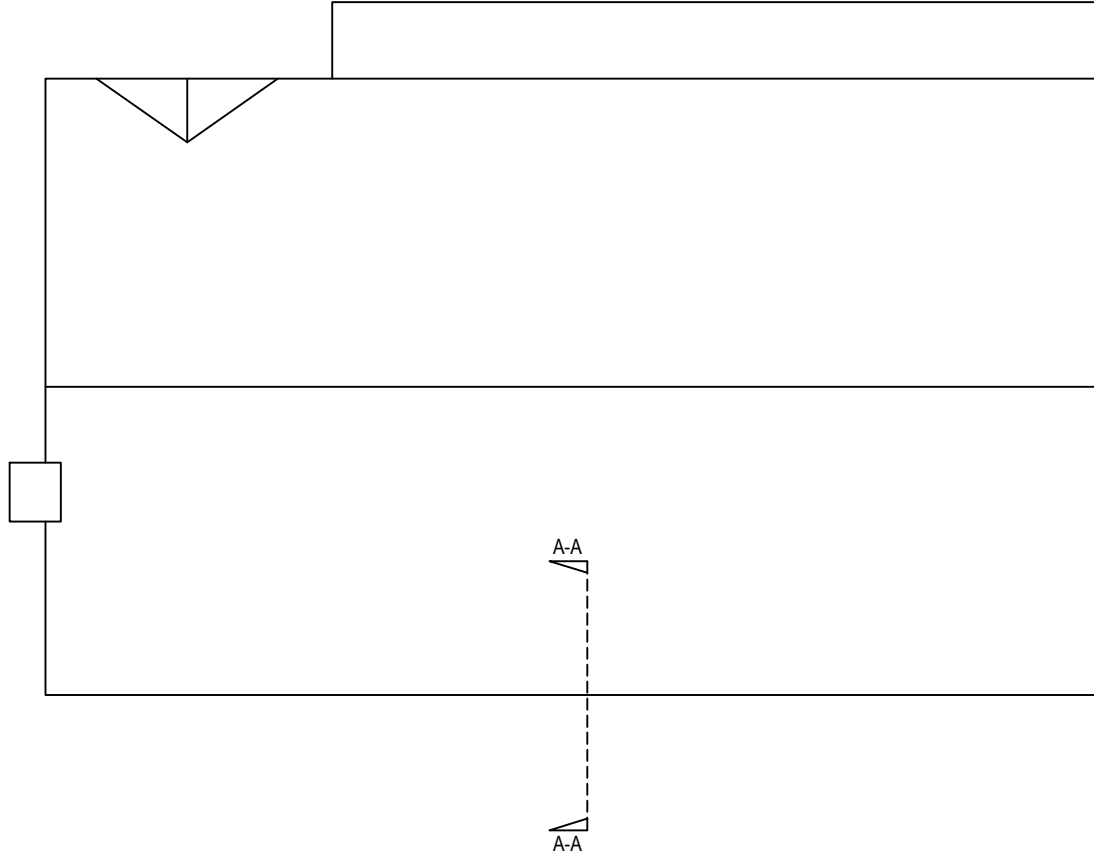

Existing Roof Plan
1:100

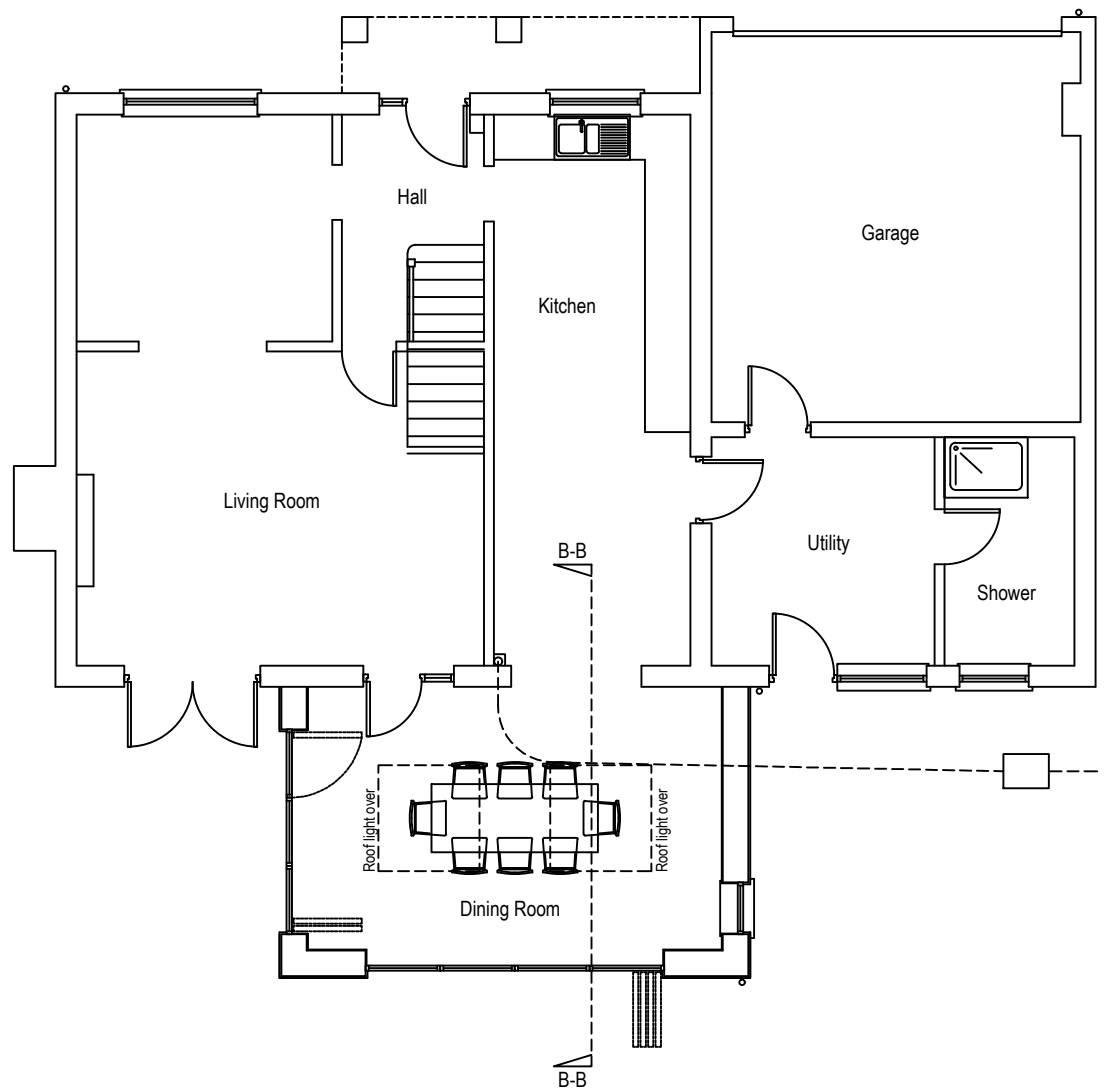

Proposed Ground Floor Plan
1:100

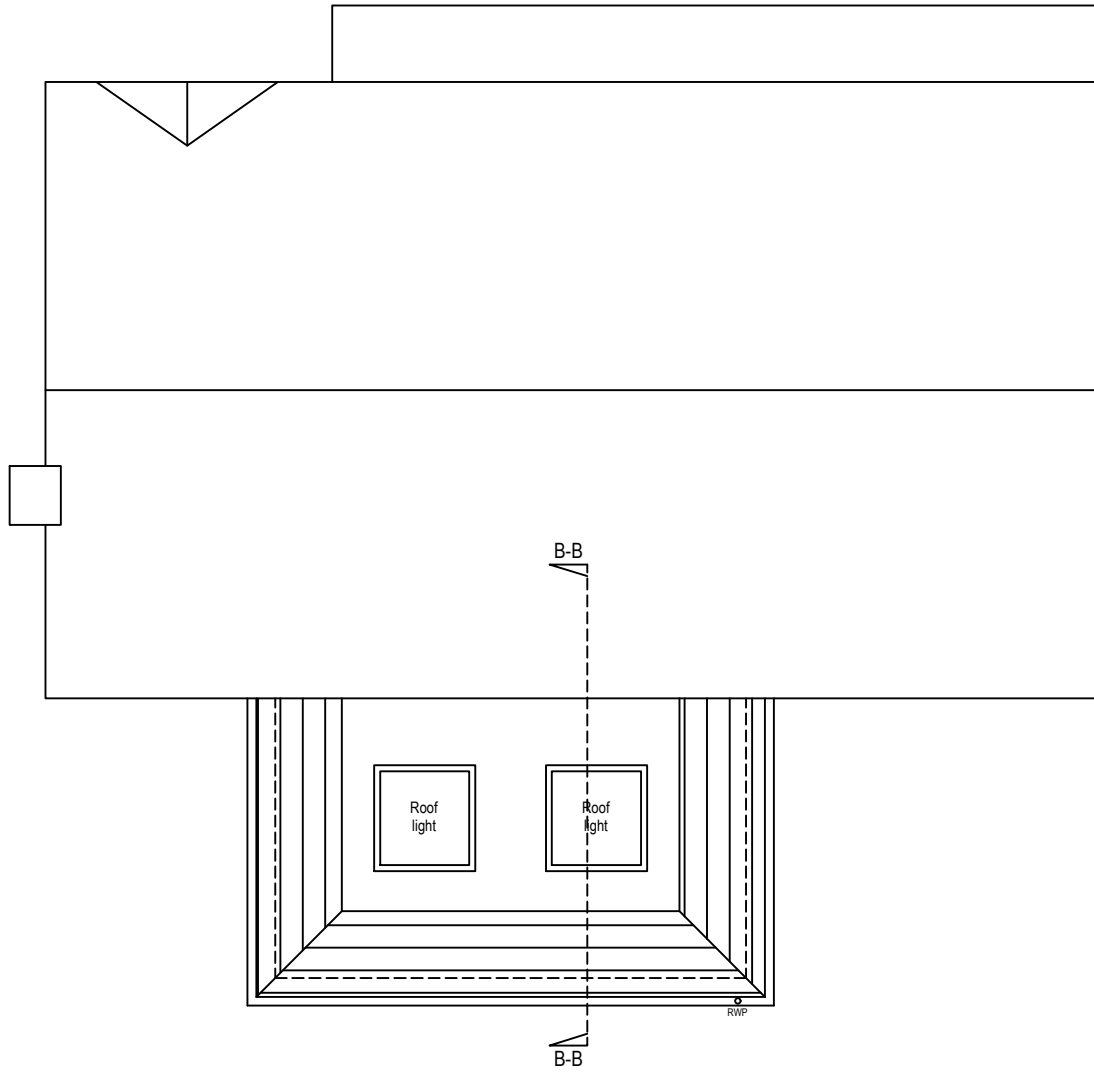

Proposed Roof Plan
1:100

0 1m 2m 3m 4m 5m 10m
SCALE BAR 1:100

Revision Details		
Rev	Date	Revision Details
MMB ARCHITECTURE 57 BENFIELD WAY PORTSLADE BRIGHTON BN41 2DN T: 07749596977 E: mmb-architecture@hotmail.com www.mmb-architecture.co.uk		
Client's Name Mr & Mrs Reader		
Job Title 8 Solent Close Littlehampton		
Drawing Title Existing and Proposed Plans, Elevations & Sections		
Scale 1:100 @ A1		
Job No 011	Drawing No 001	Rev -
Status PLANNING		