




NOTES  
WRITTEN DIMENSIONS TO BE TAKEN IN PREFERENCE TO SCALE, AND ARE TO BE CHECKED ON SITE PRIOR TO COMMENCING WORK.  
THIS DRAWING IS TO BE READ IN CONJUNCTION WITH ALL OTHER DOCUMENTS RELATING TO THIS PROJECT.  
ANY DISCREPANCIES ARE TO BE REFERRED IMMEDIATELY TO THE PROJECT DESIGNER.  
THIS DRAWING IS COPYRIGHT, AND SHOULD NOT BE USED OR REPRODUCED WITHOUT PERMISSION.  
IT IS THE CONTRACTOR'S RESPONSIBILITY TO ENSURE COMPLIANCE WITH THE BUILDING REGULATIONS.

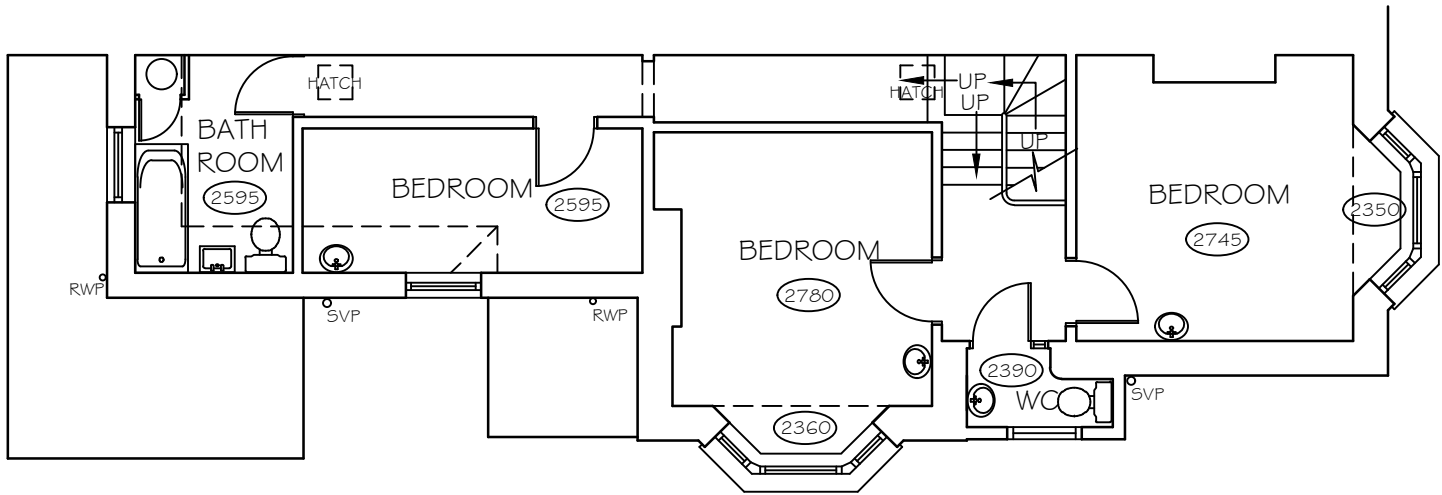

EXISTING FIRST FLOOR

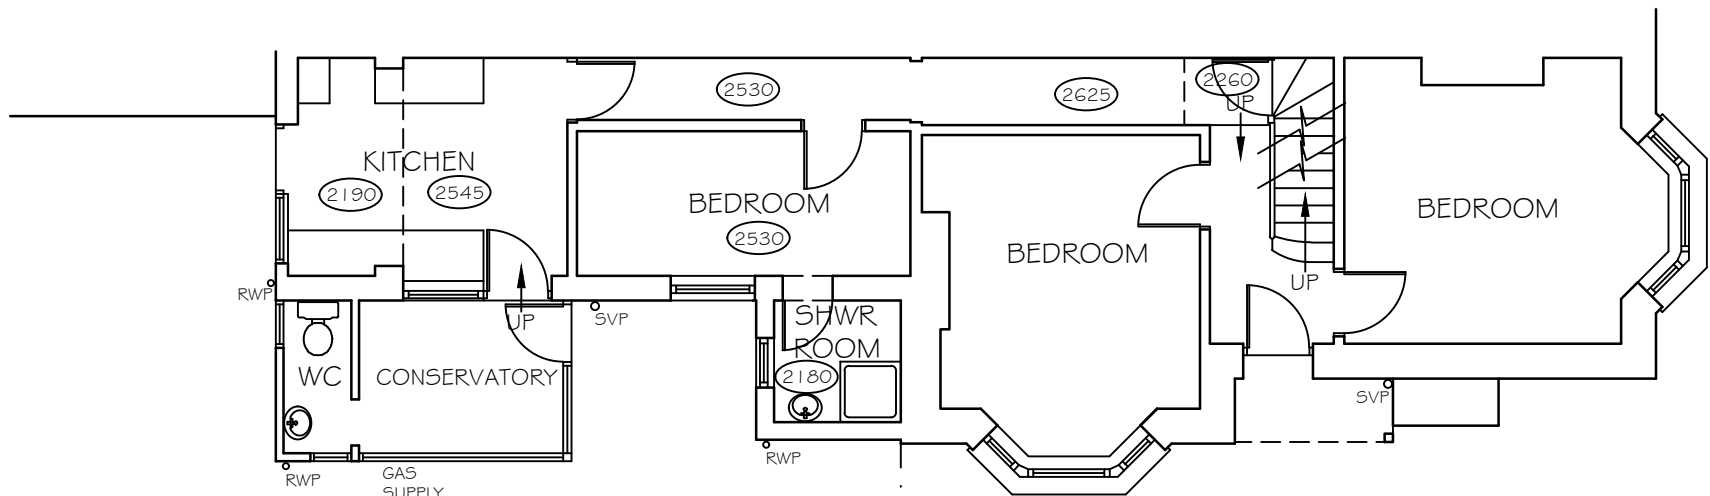


EXISTING GROUND FLOOR

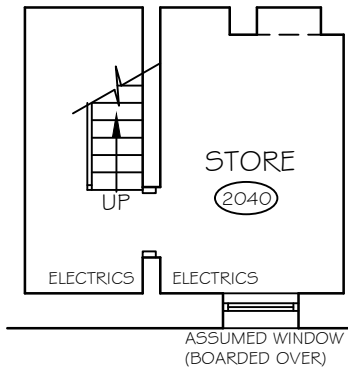

EXISTING BASEMENT

Scale bar (m)

 

| REV | DESCRIPTION | DATE |
|-----|-------------|------|
|-----|-------------|------|

**PROJECT**  
38 ARUNDEL ROAD  
LITTLEHAMPTON  
WEST SUSSEX

**DRAWING TITLE**  
EXISTING FLOOR PLANS

**CLIENT**  
ARUN DISTRICT COUNCIL

|                          |                        |                       |
|--------------------------|------------------------|-----------------------|
| <b>SCALE</b><br>1:100@A3 | <b>DRAWN BY</b><br>FLB | <b>DATE</b><br>NOV 20 |
|--------------------------|------------------------|-----------------------|

|                           |                  |
|---------------------------|------------------|
| <b>DWG NO</b><br>1 002/01 | <b>REV.</b><br>- |
|---------------------------|------------------|

Unit 3b Woodhorn Business Centre  
Woodhorn Lane  
Oving Chichester  
West Sussex PO20 2BX  
Tel 01243 774764  
www.sloaneandbrown.co.uk

CHARTERED BUILDING SURVEYORS

SLOANE & BROWN

ARCHITECTURAL SERVICES