

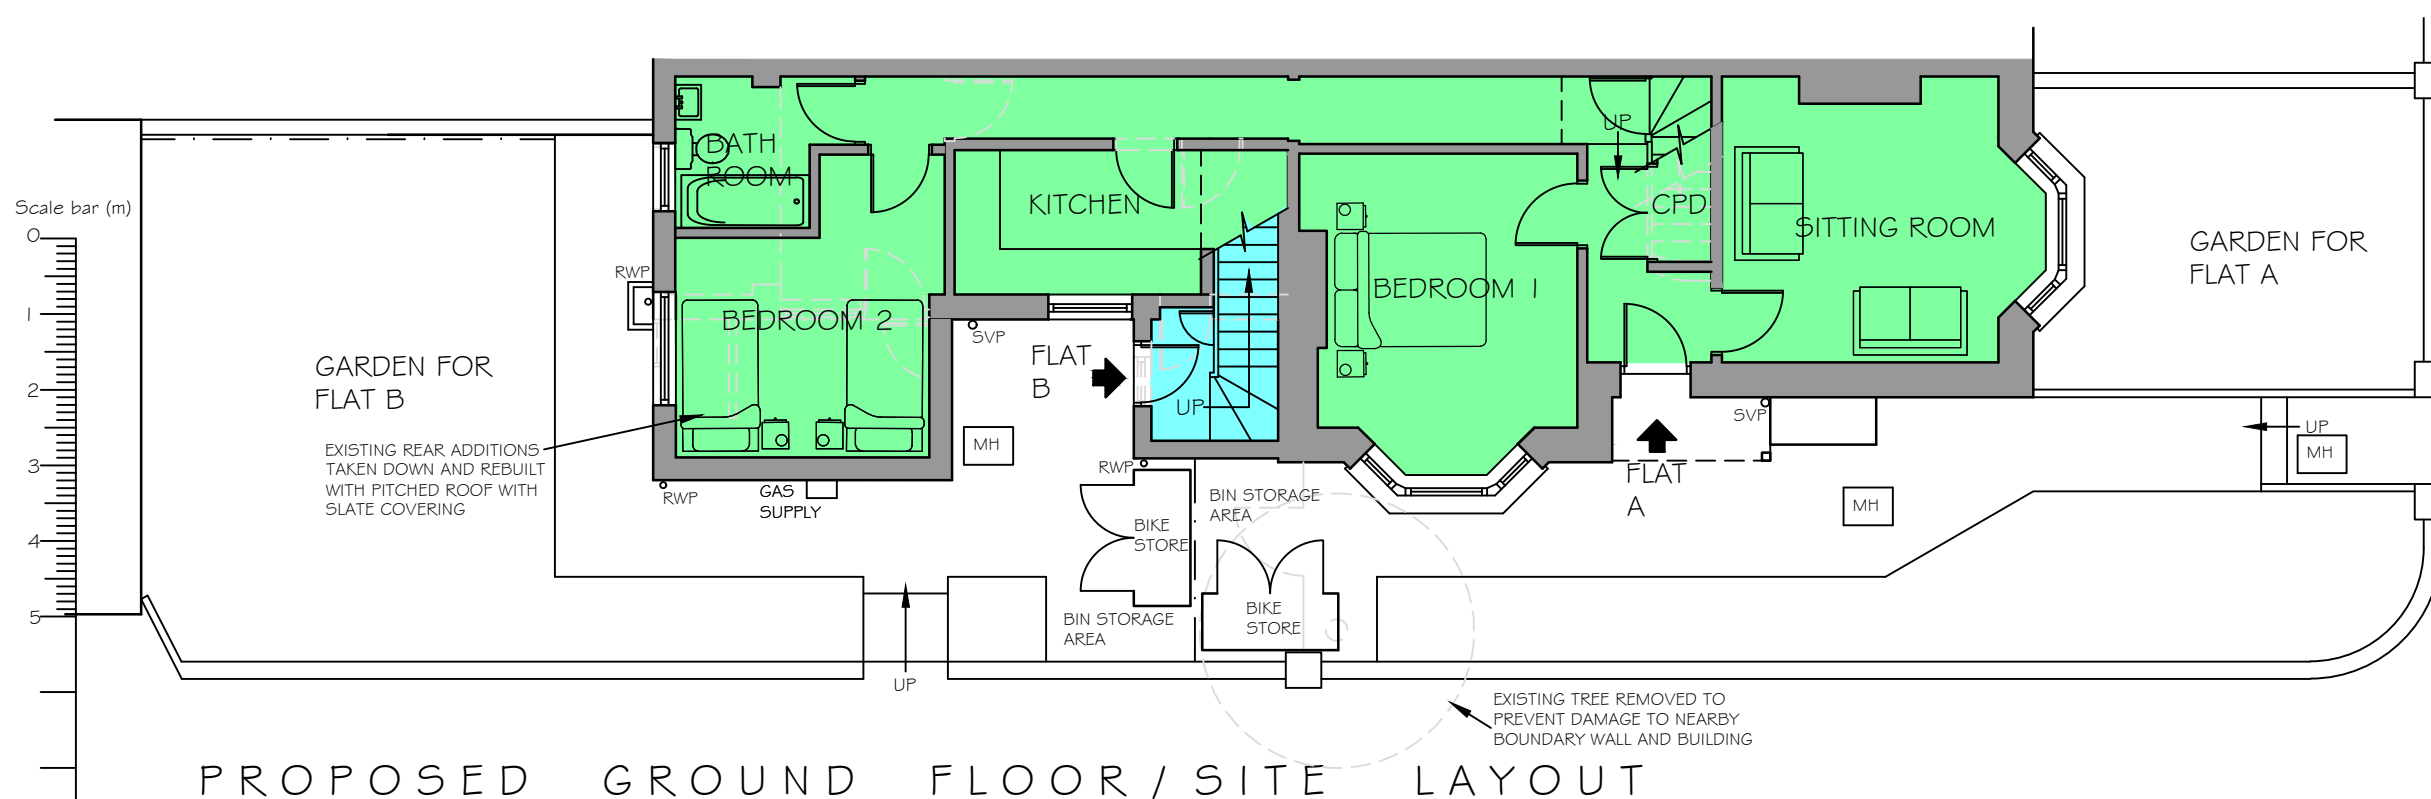


NOTES
 WRITTEN DIMENSIONS TO BE TAKEN IN PREFERENCE TO SCALE, AND ARE TO BE CHECKED ON SITE PRIOR TO COMMENCING WORK.
 THIS DRAWING IS TO BE READ IN CONJUNCTION WITH ALL OTHER DOCUMENTS RELATING TO THIS PROJECT.
 ANY DISCREPANCIES ARE TO BE REFERRED IMMEDIATELY TO THE PROJECT DESIGNER.
 THIS DRAWING IS COPYRIGHT, AND SHOULD NOT BE USED OR REPRODUCED WITHOUT PERMISSION.
 IT IS THE CONTRACTOR'S RESPONSIBILITY TO ENSURE COMPLIANCE WITH THE BUILDING REGULATIONS.

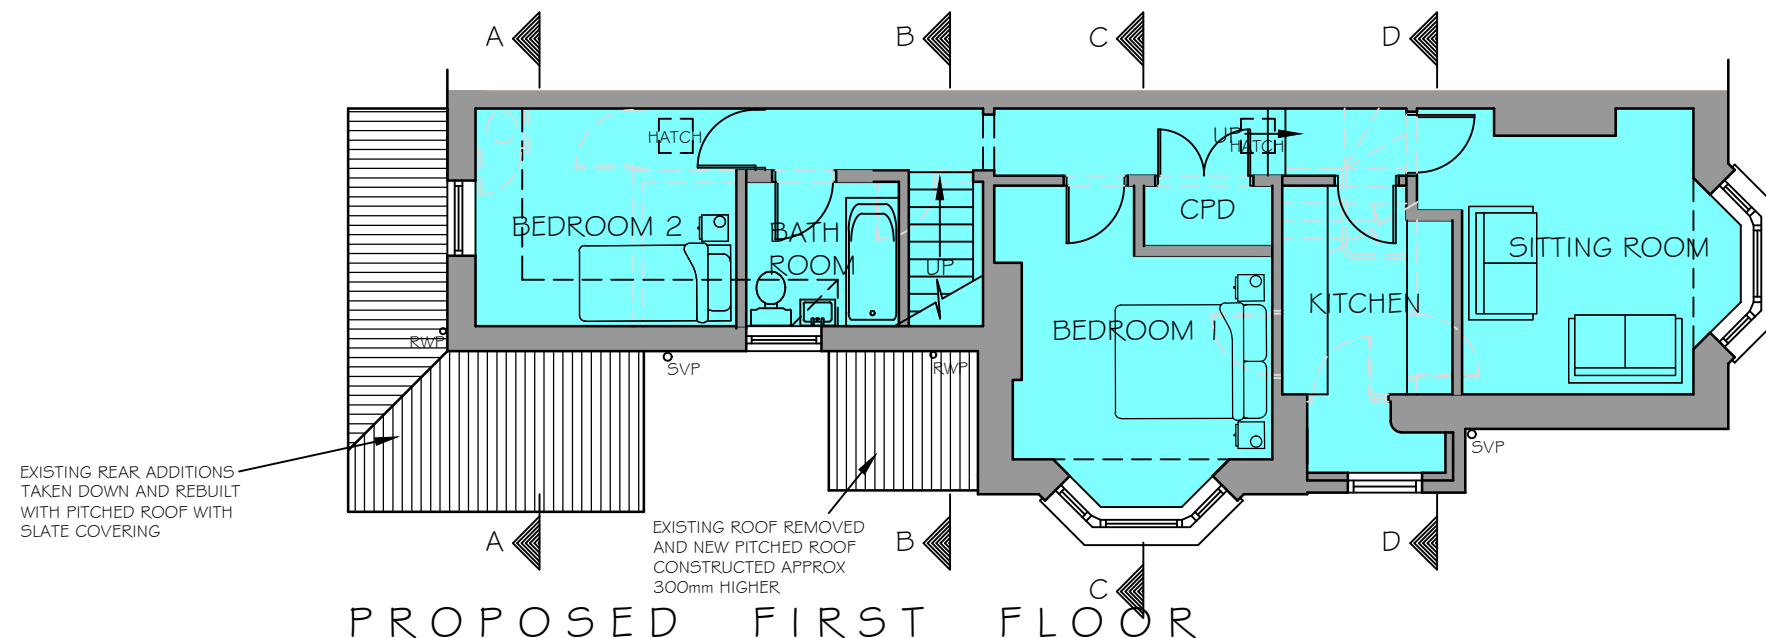

	FLAT A - GROUND FLOOR - TWO BEDROOM FOUR PERSON		
	BASEMENT	15.7m ²	(169 sq ft)
	GROUND FLOOR	68.6m ²	(738 sq ft)
	TOTAL	84.3m ²	(907 sq ft)
	FLAT B - FIRST FLOOR - TWO BEDROOM THREE PERSON		
	GROUND FLOOR	3.9m ²	(42 sq ft)
	FIRST FLOOR	61.1m ²	(658 sq ft)
	TOTAL	65.0m ²	(700 sq ft)

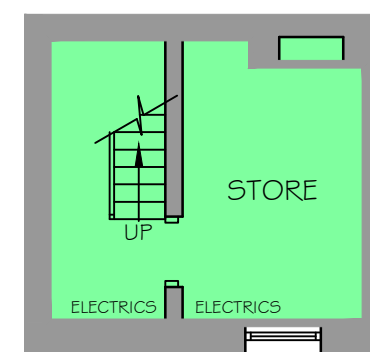

A	VARIOUS AMENDMENTS	25.11.20
REV	DESCRIPTION	DATE

PROJECT
 38 ARUNDEL ROAD
 LITTLEHAMPTON
 WEST SUSSEX

DRAWING TITLE
 PROPOSED FLOOR PLANS

CLIENT
 ARUN DISTRICT COUNCIL

SCALE 1:100@A3	DRAWN BY FLB	DATE NOV 20
--------------------------	------------------------	-----------------------

DWG NO 1 002/02	REV. A
------------------------	---------------

Unit 3b Woodhorn Business Centre
 Woodhorn Lane
 Oving Chichester
 West Sussex PO20 2BX
 Tel 01243 774764
www.sloaneandbrown.co.uk

