
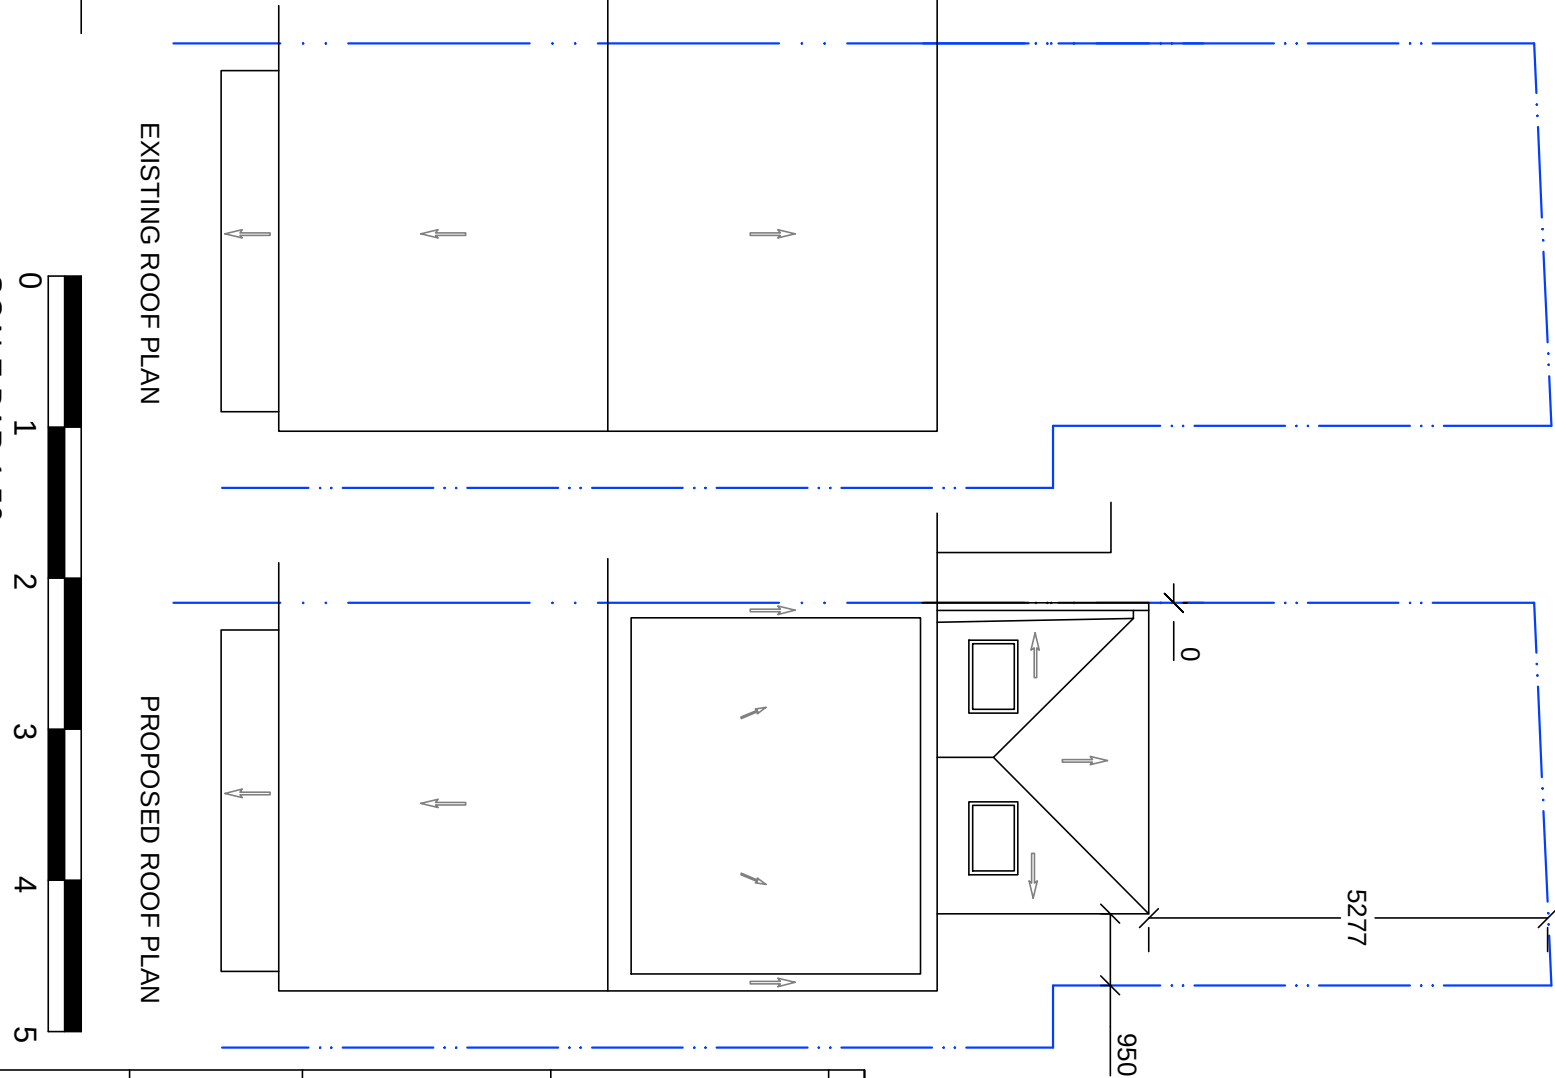
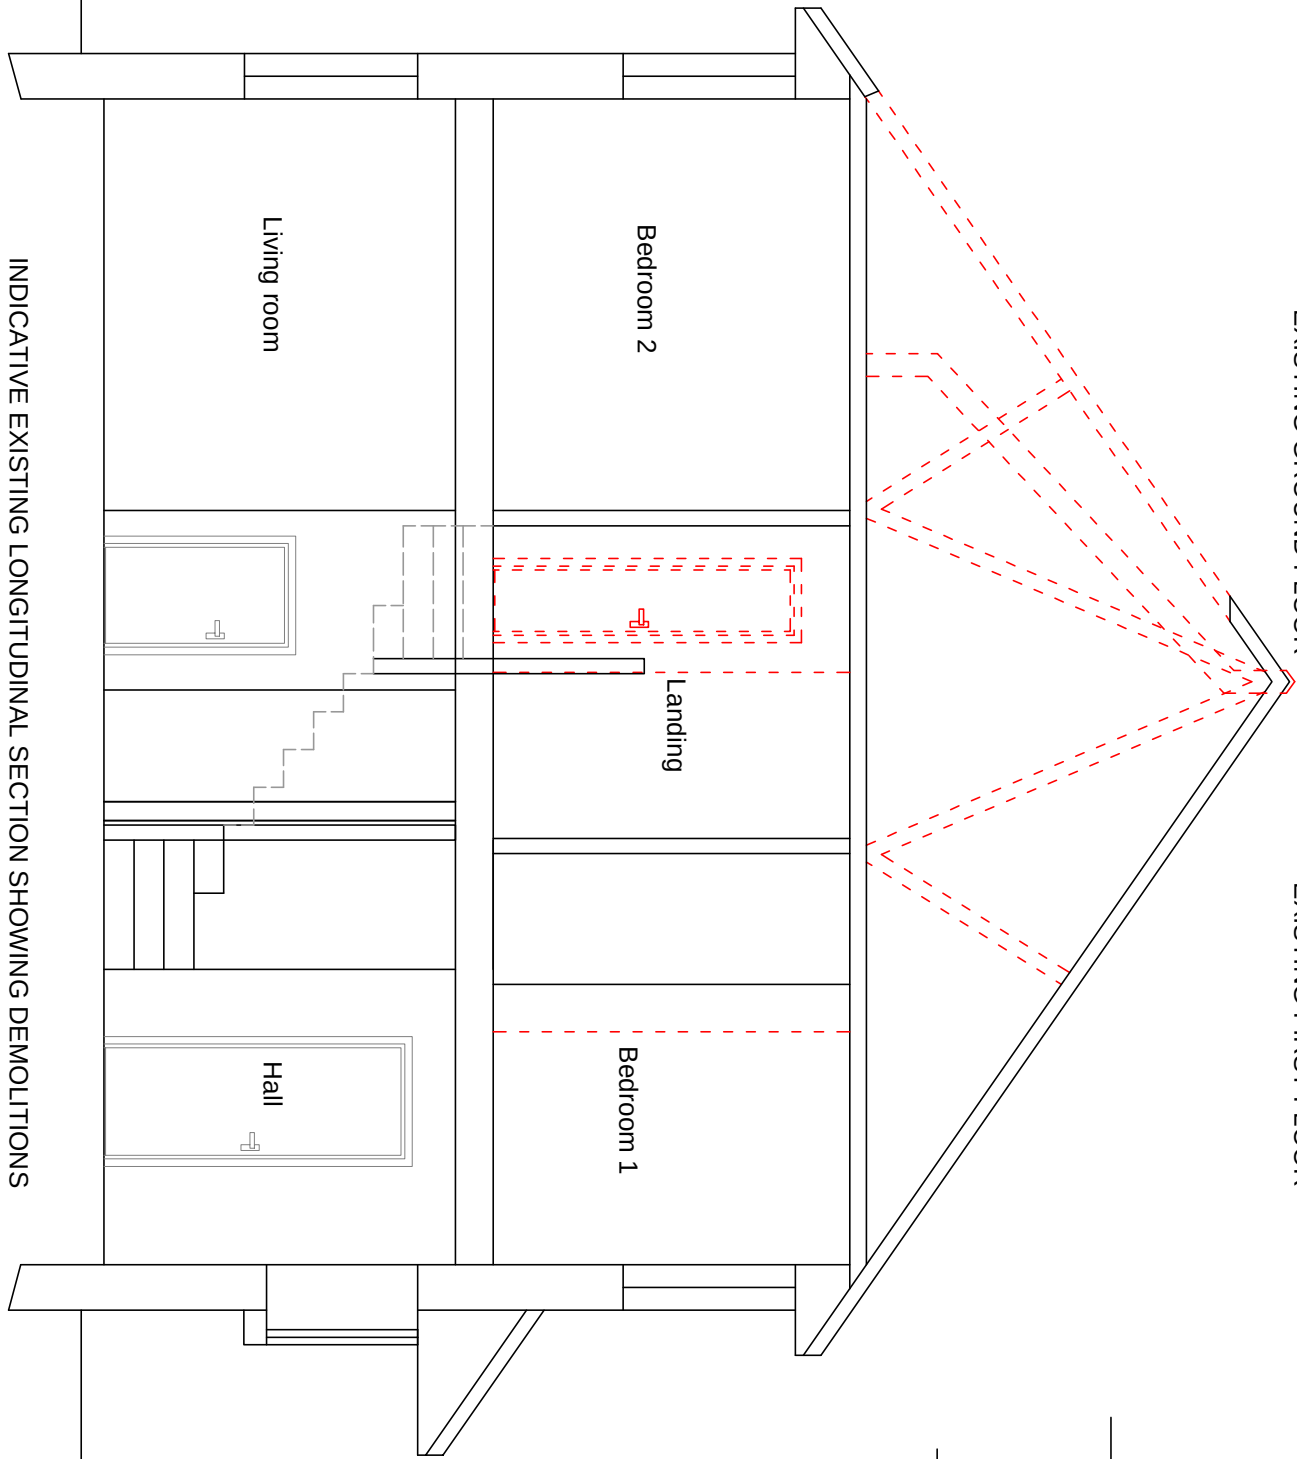
 


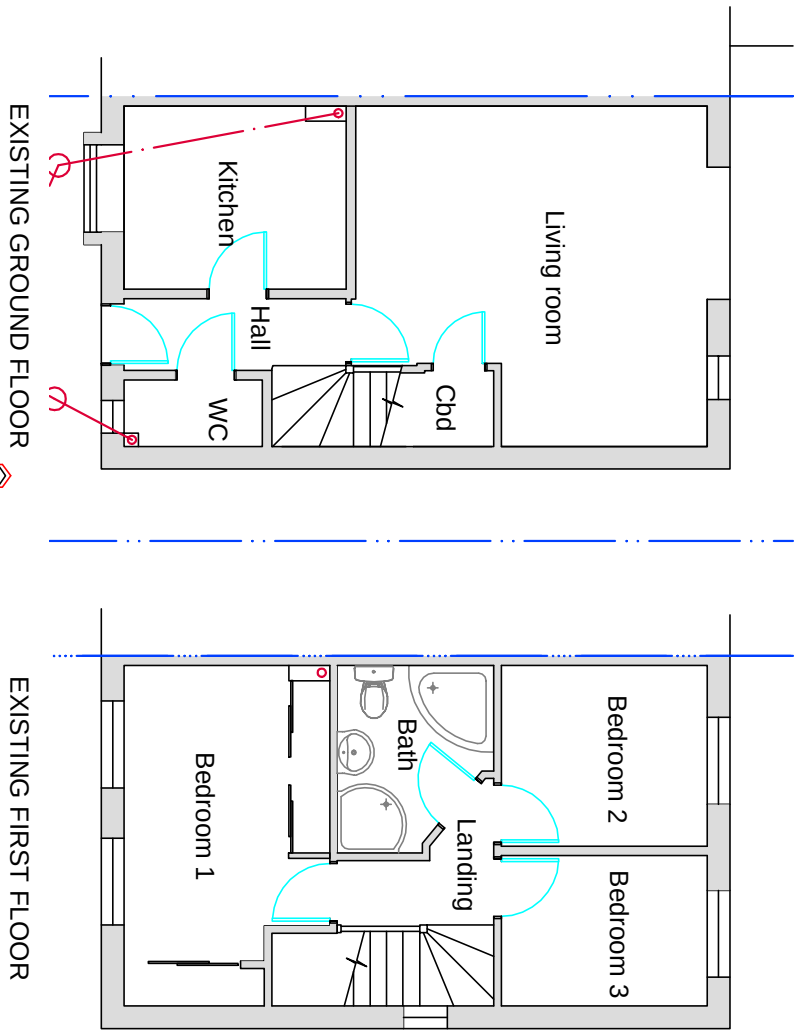

A: Roof plan with site dimensions added

REVISIONS

Ordnance Survey Licence number 100062725
(C) Crown copyright 2021. All rights reserved.

- NOTES**
1. These are computerised drawings for the purposes of obtaining planning & building regulations approvals & are based on certain small mass drawings. They do not constitute working drawings.
 2. Distortion and uneven walls etc. have been ignored with some average measurements.
 3. Dimensions shown must not be relied upon and must be checked on site and verified prior to commencement of work.
 4. Where applicable this drawing is to be read in conjunction with other consultants' drawings & calculations.
 5. Do not scale from these drawings, except for planning purposes.
 6. Any work undertaken prior to Planning and Building Regulations Approval is done so entirely at the Client/Contractor's own risk.
 7. The client's continued use of these drawings is under the Party Wall etc. Act 1997 where appropriate.
 8. 2021 - A.H Sutcliffe

SUTCCLIFF CONSULTANTS Ltd

Chartered Building Engineers,
Surveyors & Architectural Consultants
11 Crossbush Road
Felpham, Bognor Regis
West Sussex, PO22 7LS
Tel: 01243 586004
Fax: 08708 793194
Mob: 07799 393250
Email: mail@sutcliffeconsultants.co.uk



PROJECT DETAIL

20 Coniston Way
Littlehampton
BN17 6SR

Loft and rear Extensions

FOR: Cadehrab

DRAWING SCALE: 1:100, 1:50 @ A3

Existing floor plans and indicative demolitions

DATE: Sept 2021

DRAWN: A. H. Sutcliffe

DRAWING: 2131/02 REVISION: A

INDICATIVE EXISTING LONGITUDINAL SECTION SHOWING DEMOLITIONS