


# Lower Ground Floor Plan

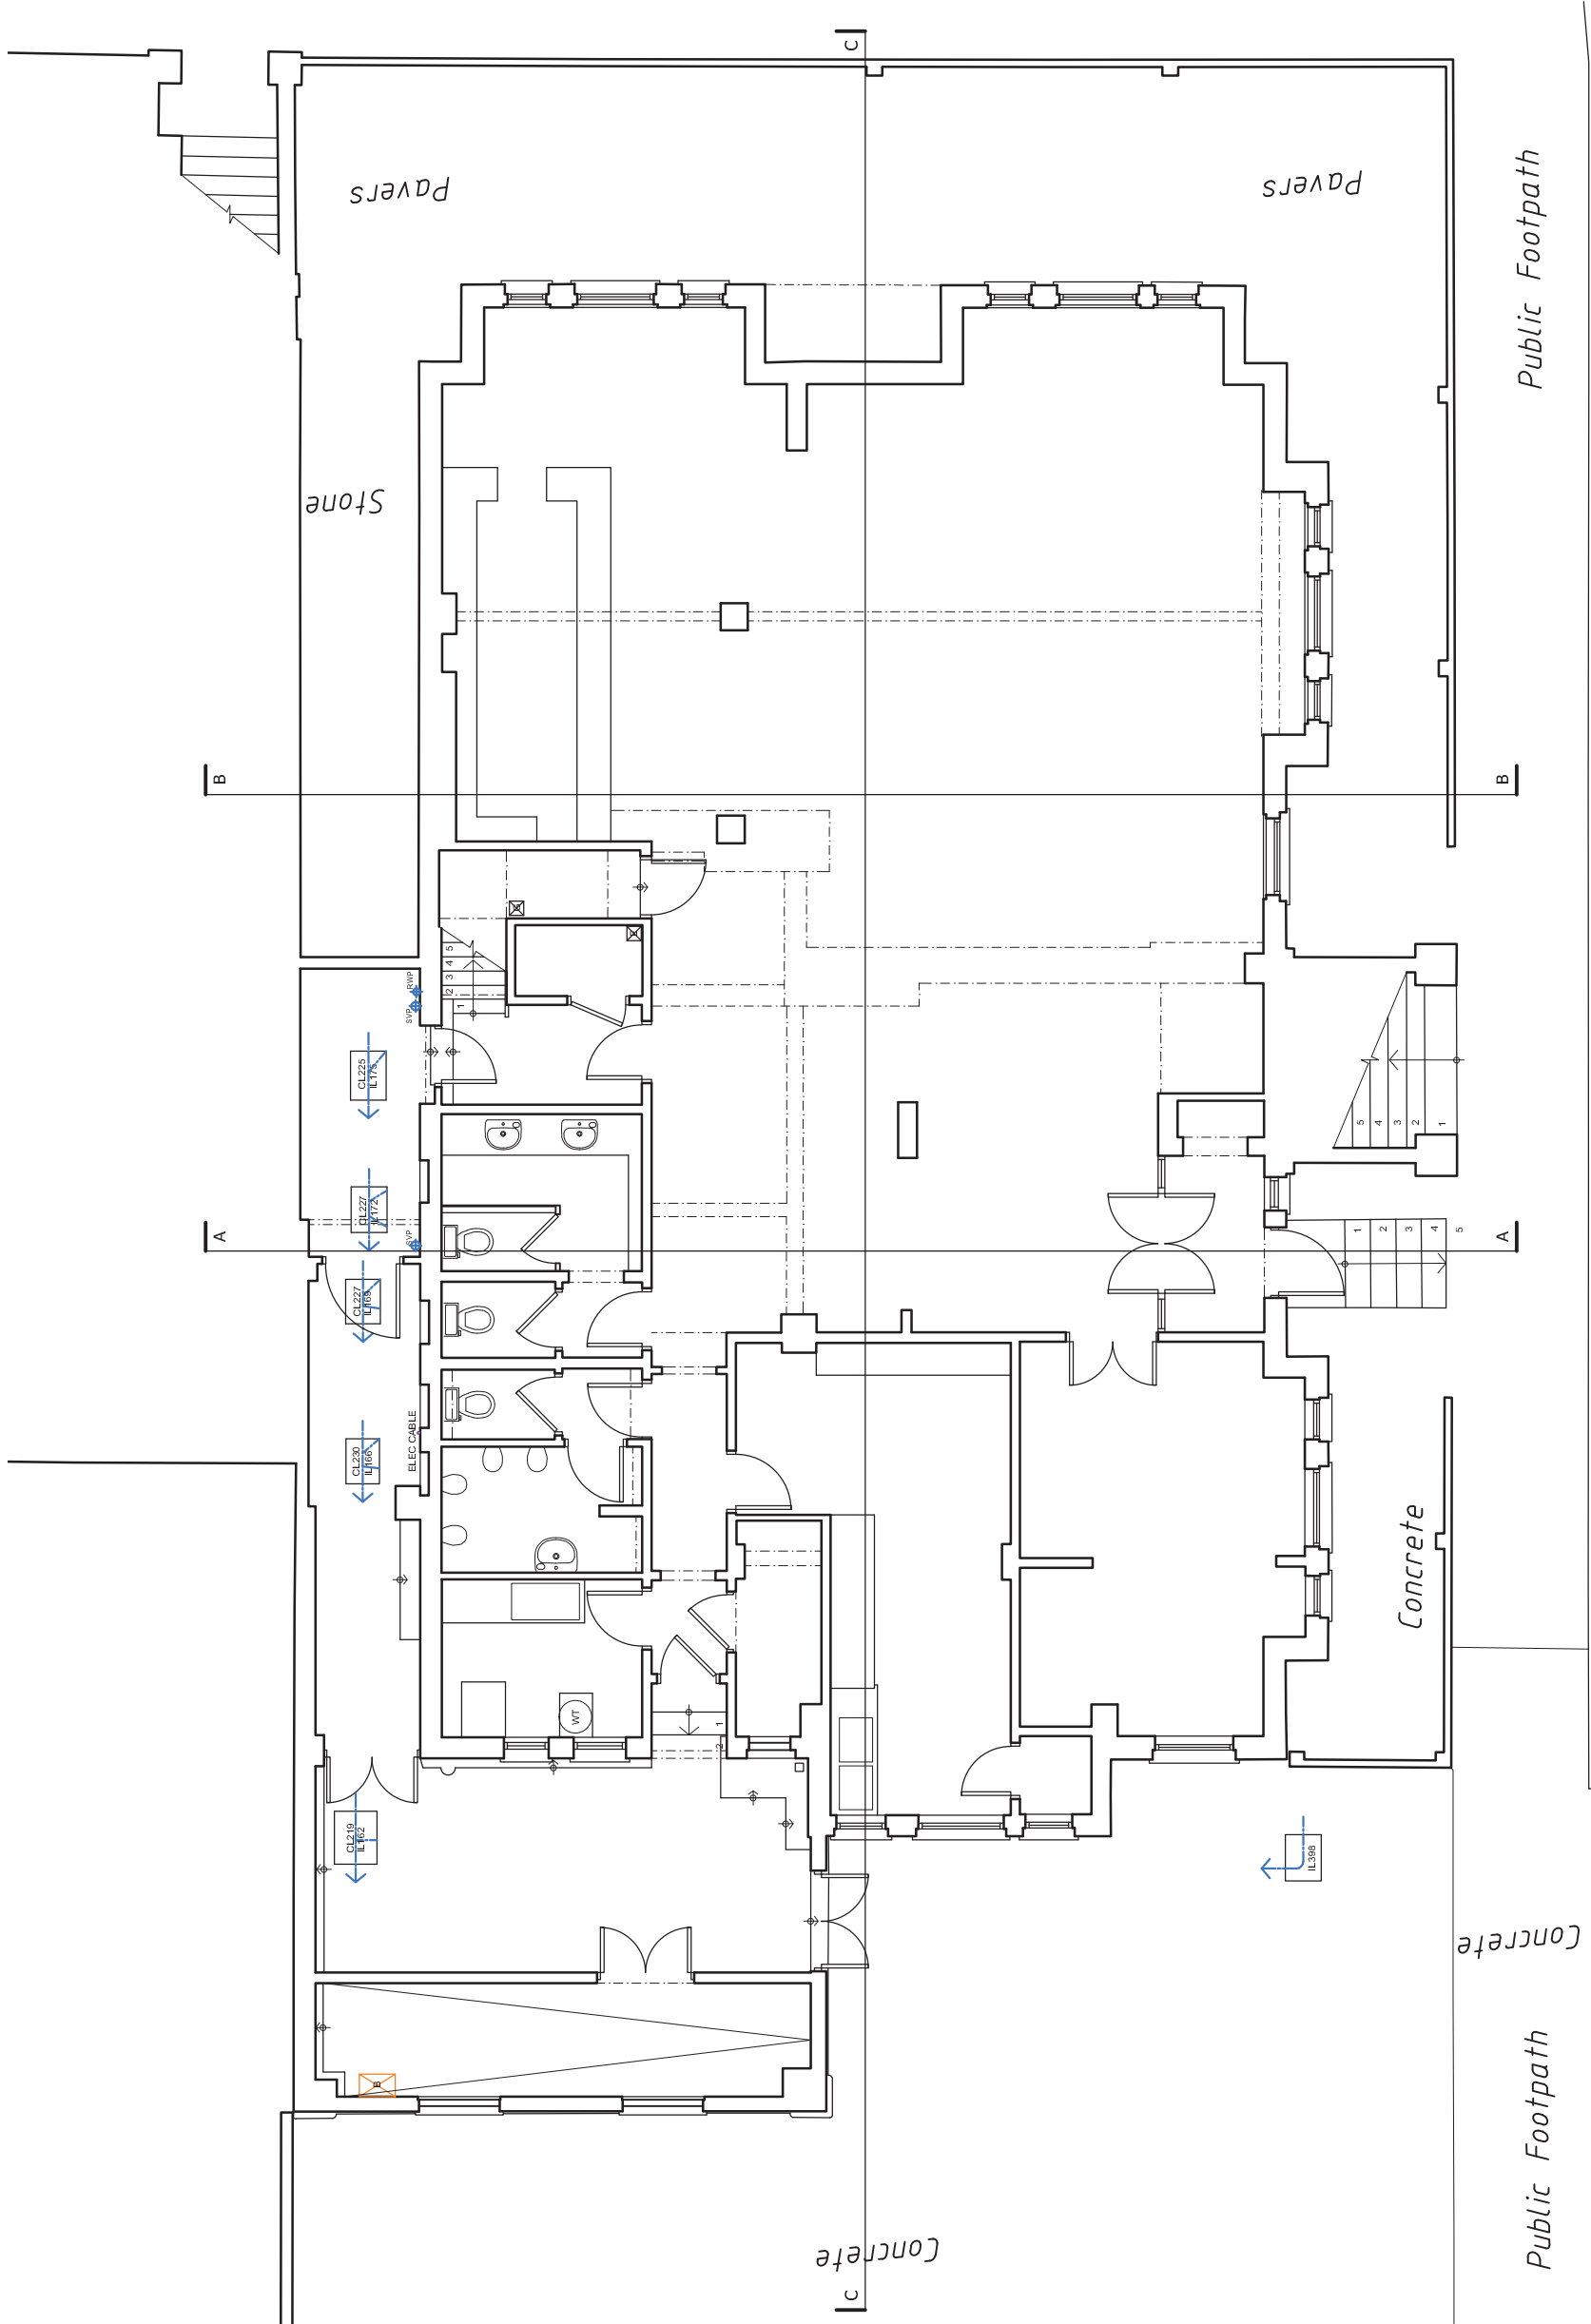

Bayford Road

Unit 23, Battersea Business Centre, 99-109  
Lavender Hill, London, SW11 5QL

t: 020 7228 1324 m: 07817127275 m: 07779668358  
e: info@as-architects.co.uk

Drawing Number: 955 90ST\_X001  
Revision: \*

Scale: 1:100 @A3 Date: MAY 2018 Drawn: ETG

| Rev | Date | Revision |
|-----|------|----------|
|-----|------|----------|


**Client:**  
**Dijlali Cheddidi**

**Project:**  
90 & 91 South Terrace, Littlehampton, BN17 5LJ  
Extension and Flat Conversion

Drawing:  
Lower Ground Floor Plan  
EXISTING

Armstrong Simmonds Architects

NOT FOR CONSTRUCTION

 

NB. Any dims provided in brackets are indicative only - setting out is likely to be determined by other criteria.

This drawing is for planning purposes only. Any dimensions used must therefore be verified on site and contractors / sub-contractors who follow them do so at their own risk.

This drawing is copyright and must not be reproduced in any form without written consent of Armstrong Simmonds Architects

## NOTES