

NOTES


This drawing is copyright and must not be reproduced in any form without written consent of Armstrong Simmonds Architects

This drawing is for planning purposes only. Any dimensions used must therefore be verified on site and contractors / sub-contractors who follow them do so at their own risk.

NB. Any dims provided in brackets are indicative only - setting out is likely to be determined by other criteria.



NOT FOR CONSTRUCTION

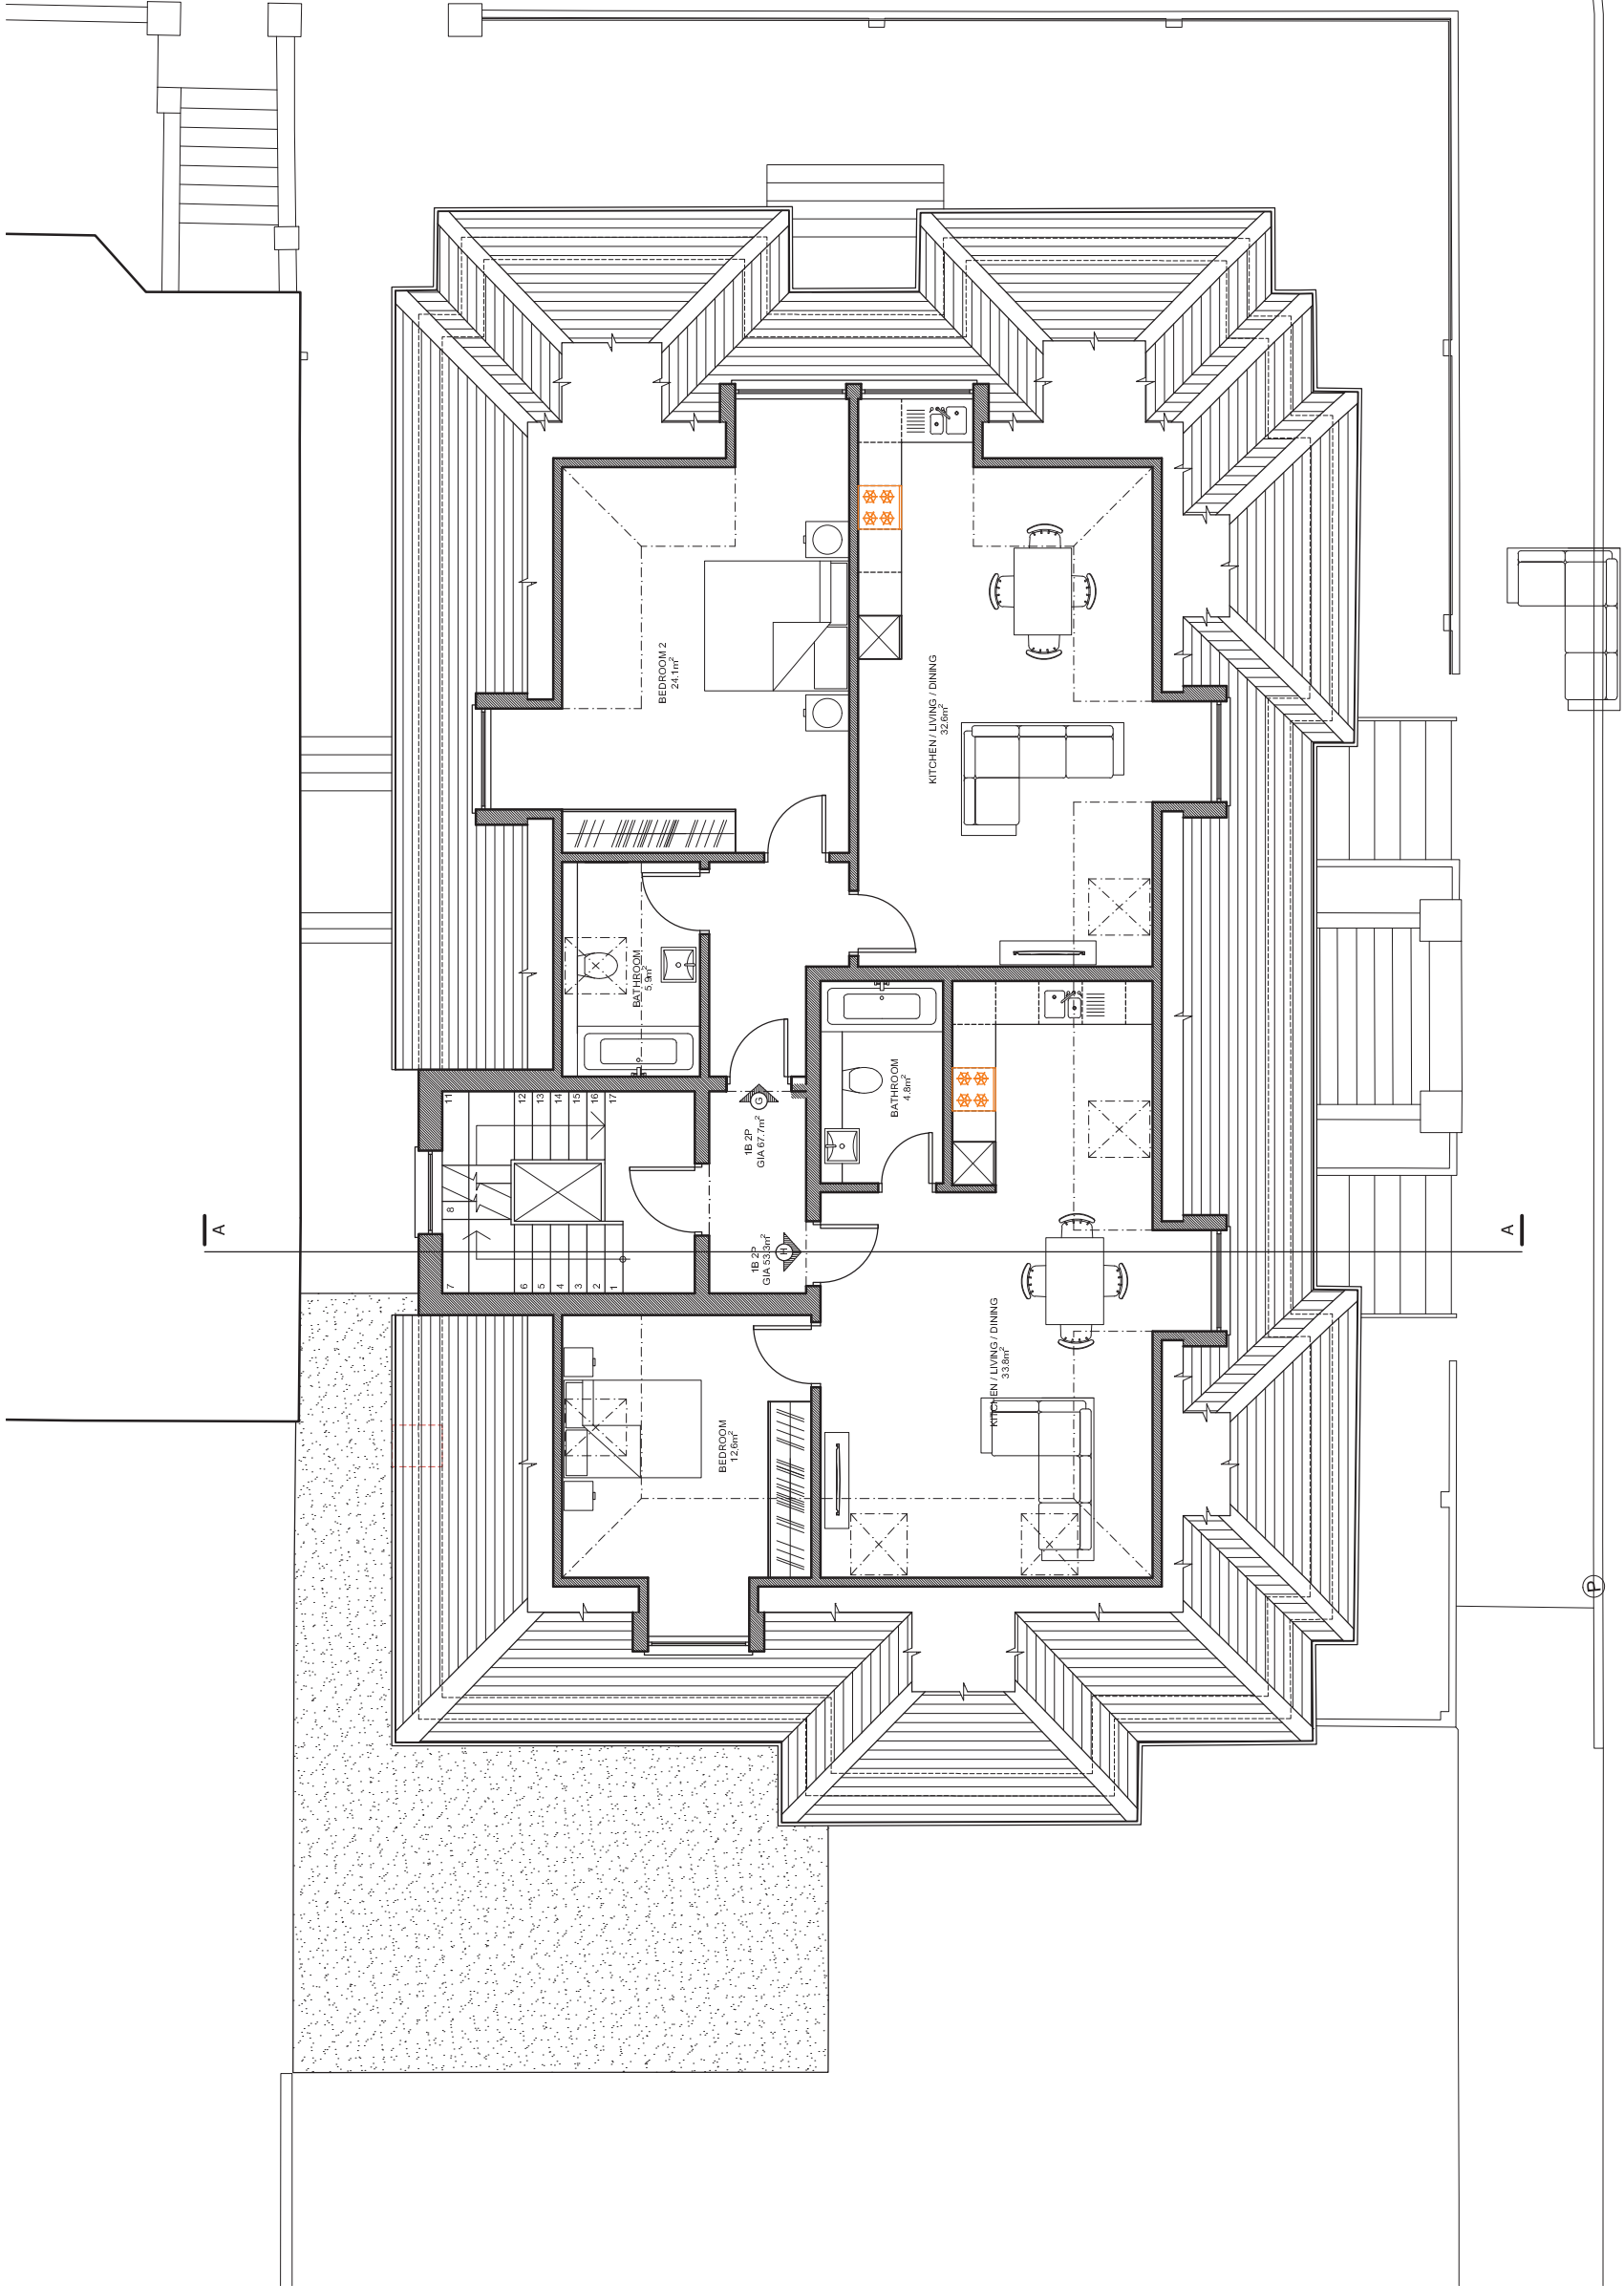

Rev	Date	Revision
Client:	Dilali Cheddidi	
Project:	90 & 91 South Terrace, Littlehampton, BN17 5LJ Extension and Flat Conversion	
Drawing:	Second Floor Plan PROPOSED	

Armstrong Simmonds Architects

Unit 23, Battersea Business Centre, 99-109
Lavender Hill, London, SW11 5QL

t: 020 7228 1324 m: 07617127275 m: 07779668358
e: info@as-architects.co.uk

Drawing Number:	955_90ST_D104	Revision:	*
Scale:	1:100 @A3	Date:	MAY 2018
		Drawn:	ETG

Second Floor Plan