


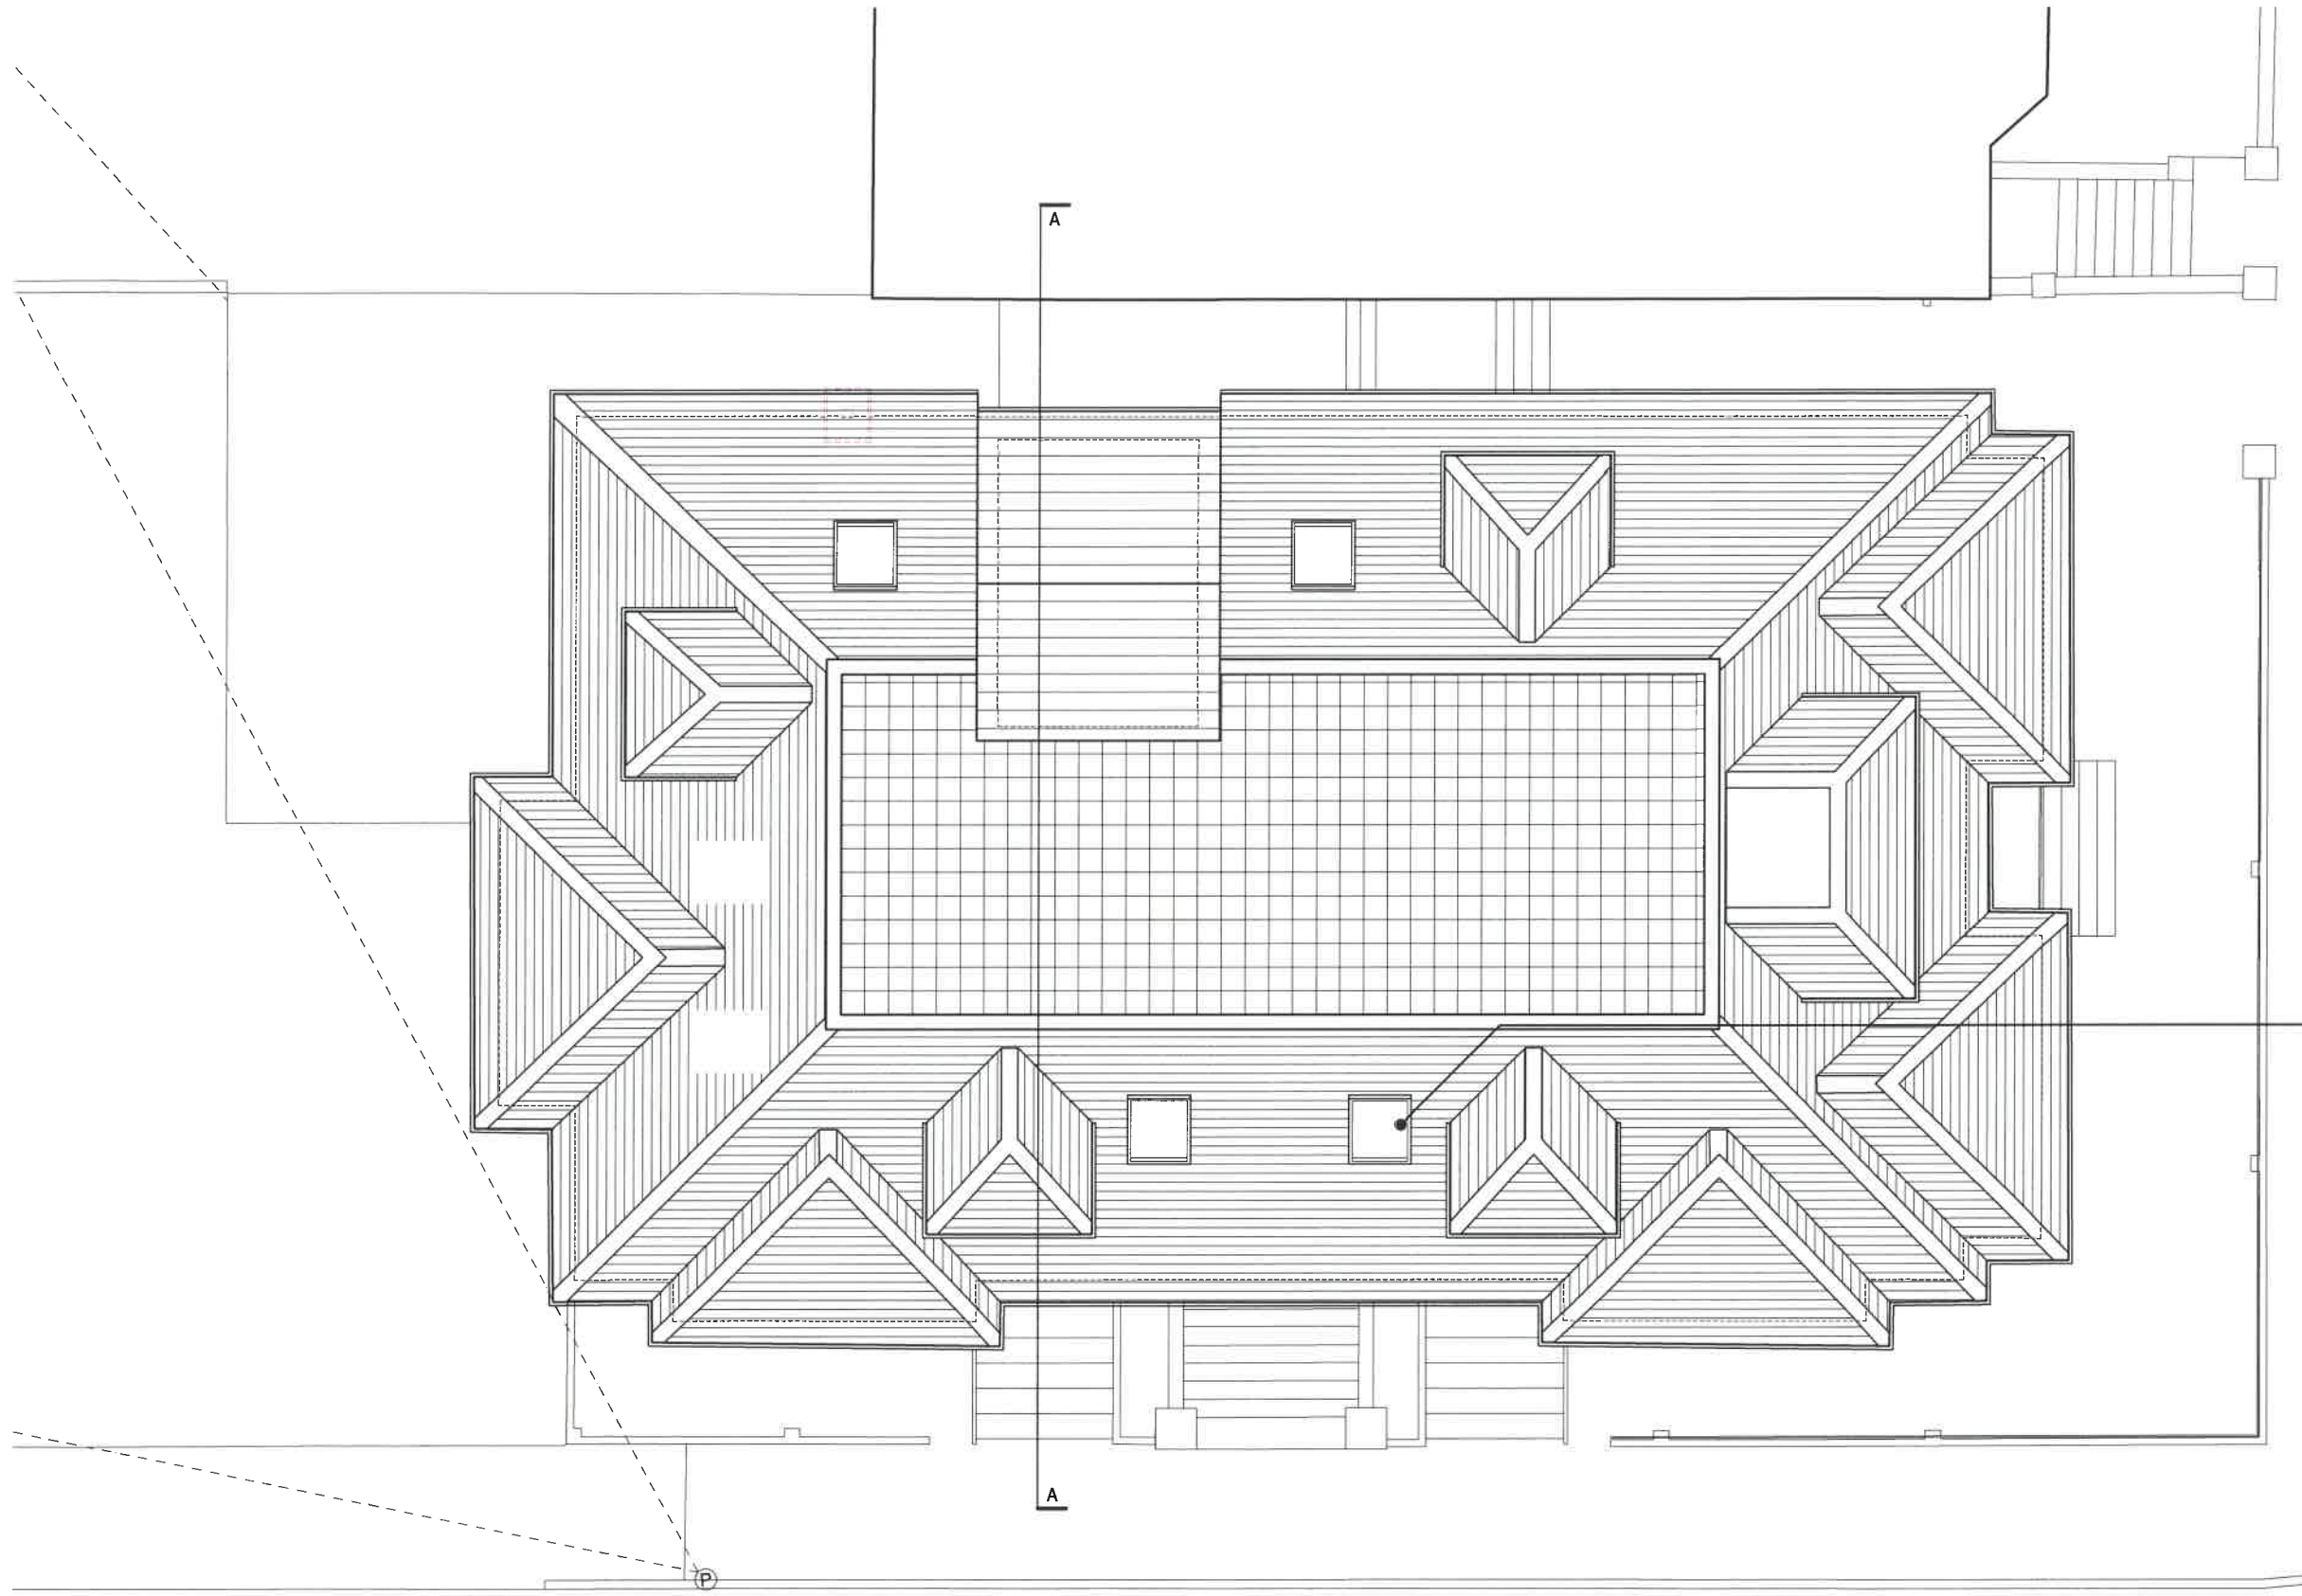


NOTES

This drawing is copyright and must not be reproduced in any form without written consent of Armstrong Simmonds Architects

This drawing is for planning purposes only. Any dimensions used must therefore be verified on site and contractors / sub-contractors who follow them do so at their own risk.

NB. Any dims provided in brackets are indicative only - setting out is likely to be determined by other criteria.

 

Scale 1:100

NOT FOR CONSTRUCTION

All proposed roof lights to be conservation style.

B	28.01.19	Label added.
A	16.01.19	Amendment to roof terrace stair access.

Rev	Date	Revision
-----	------	----------

Client:
Djilali Cheddidi

Project:
90 & 91 South Terrace, Littlehampton, BN17 5LJ
Extension and Flat Conversion

Drawing:
Roof Plan
PROPOSED

Armstrong Simmonds | Architects

Unit 23, Battersea Business Centre, 99-109
Lavender Hill, London, SW11 5QL

t: 020 7228 1324 m: 07817127275 m: 07779668358
e: info@as-architects.co.uk

Drawing Number: 955_90ST_D106	Revision: B
----------------------------------	----------------

Scale: 1:100 @A3	Date: MAY 2018	Drawn: ETG
---------------------	-------------------	---------------

Roof Plan