


NOTE:

- 9. THIS DRAWING IS FOR PLANNING PURPOSES ONLY.
- 10. DETAILED SITE INVESTIGATIONS TO BE UNDERTAKEN PRIOR TO ANY WORKS COMMENCING ON SITE
- 11. NO STRUCTURAL WORKS TO BE UNDERTAKEN WITHOUT ENGINEERS AGREEMENT
- 12. NO WORKS TO COMMENCE PRIOR TO PLANNING CONSENT AND COMPLIANCE WITH PLANNING CONDITIONS

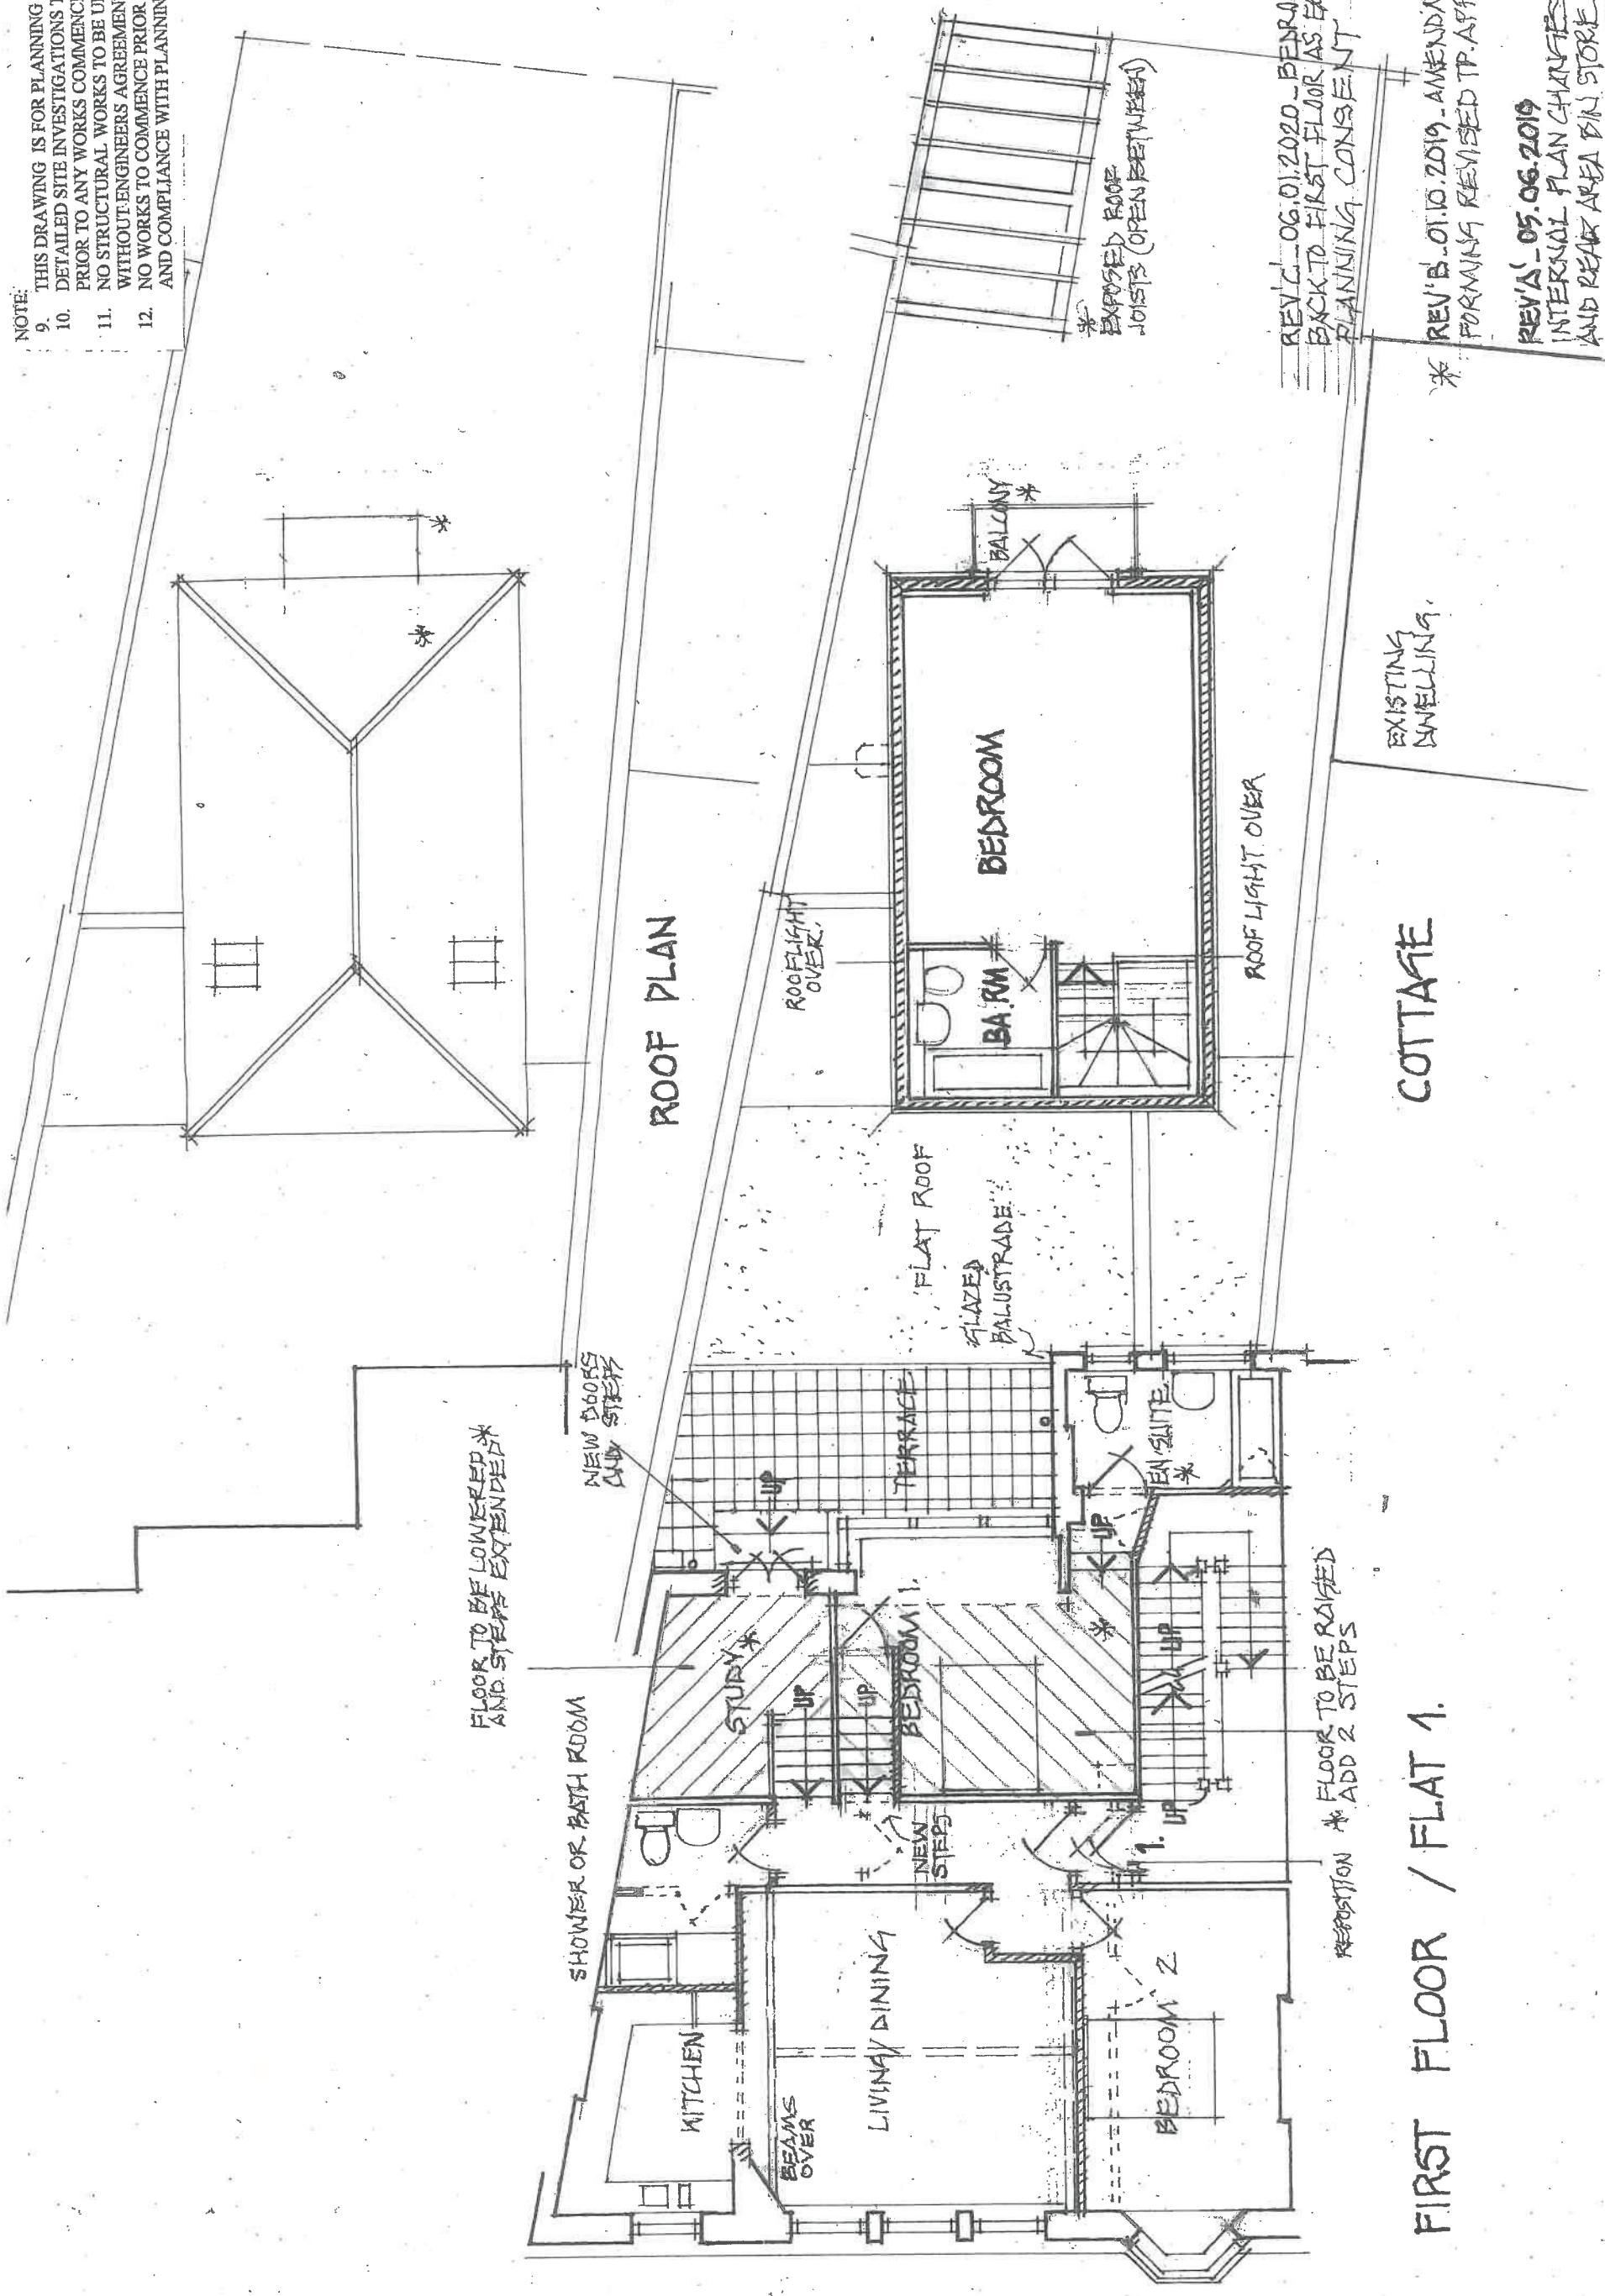

FIRST FLOOR / FLAT 1.

FIRST FLOOR PLAN - AS PROPOSED
52 HIGH STREET LITTLEHAMPTON
GRAHAM NICOLLS LTD. BUILDING DESIGN+TECHNOLOGY

SCALE / 1:100 @ A3
DATE / 28.02.2019
DWG. NO / 011219 / TP.02 REV 'C'

M: 07990 522709