



- NOTE:
- 13. THIS DRAWING IS FOR PLANNING PURPOSES ONLY.
 - 14. DETAILED SITE INVESTIGATIONS TO BE UNDERTAKEN PRIOR TO ANY WORKS COMMENCING ON SITE
 - 15. NO STRUCTURAL WORKS TO BE UNDERTAKEN WITHOUT ENGINEERS AGREEMENT
 - 16. NO WORKS TO COMMENCE PRIOR TO PLANNING CONSENT AND COMPLIANCE WITH PLANNING CONDITIONS

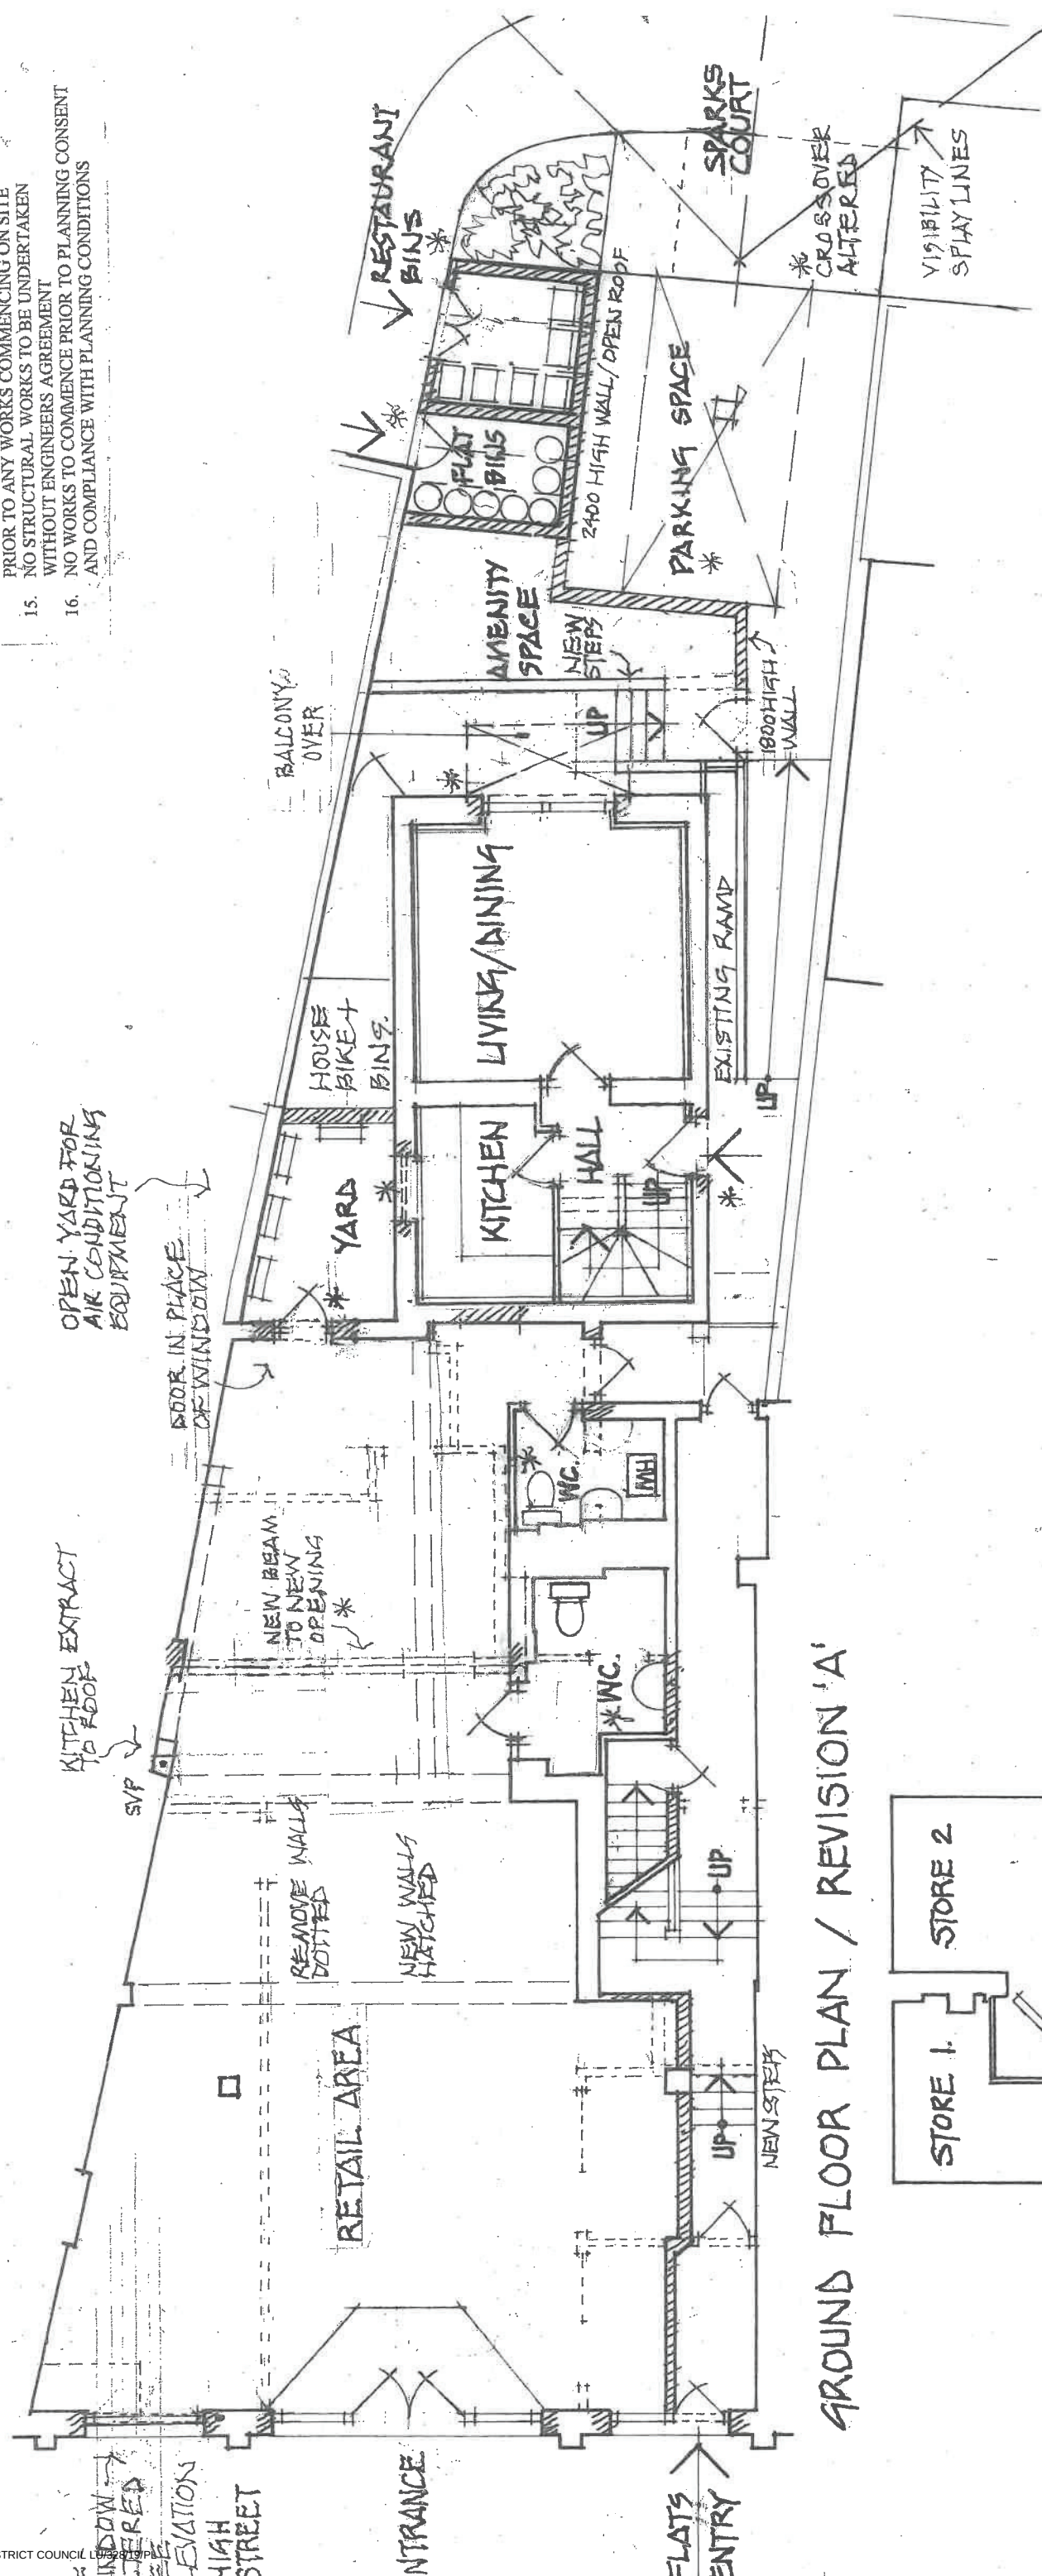

GROUND FLOOR PLAN / REVISION 'A'

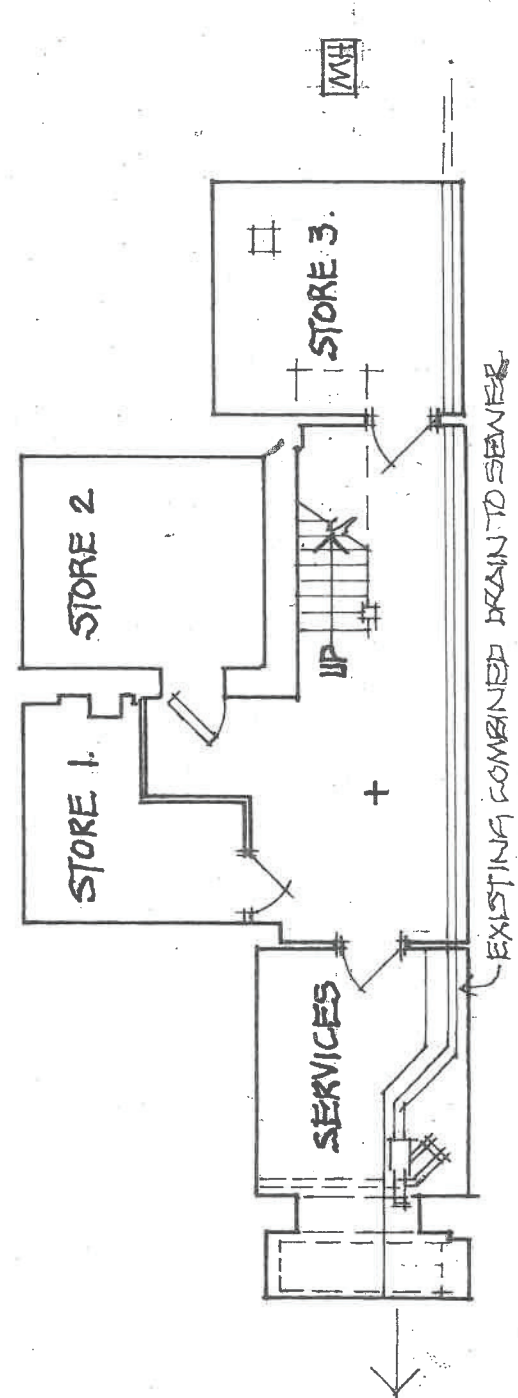

BASEMENT PLAN

REV 'C' 06.01.2020 LIVING ROOM
MOVED BACK TO GROUND FLOOR
AS EARLIER PLANNING CONSENT.
* REV 'B' 01.10.2019 AMENITIES
FORMING REVISED TP APPLICATION

REV 'A' 05.06.2019 INTERNAL PLAN TO
RETAIL / DWELLING + REAR AREAS

BASEMENT + GROUND FLOOR PLANS AS PROPOSED
52 HIGH STREET, LITTLEHAMPTON
GRAHAM NICOLLS LTD. BUILDING DESIGN + TECHNOLOGY.

SCALE / 1:100 @ A3
DATE / 27.02.2019
DWG NO / 011218 / TP.01 REV 'C'

M: 07990 522709