


A FRONT ELEVATION
EXISTING




B SIDE ELEVATION
EXISTING

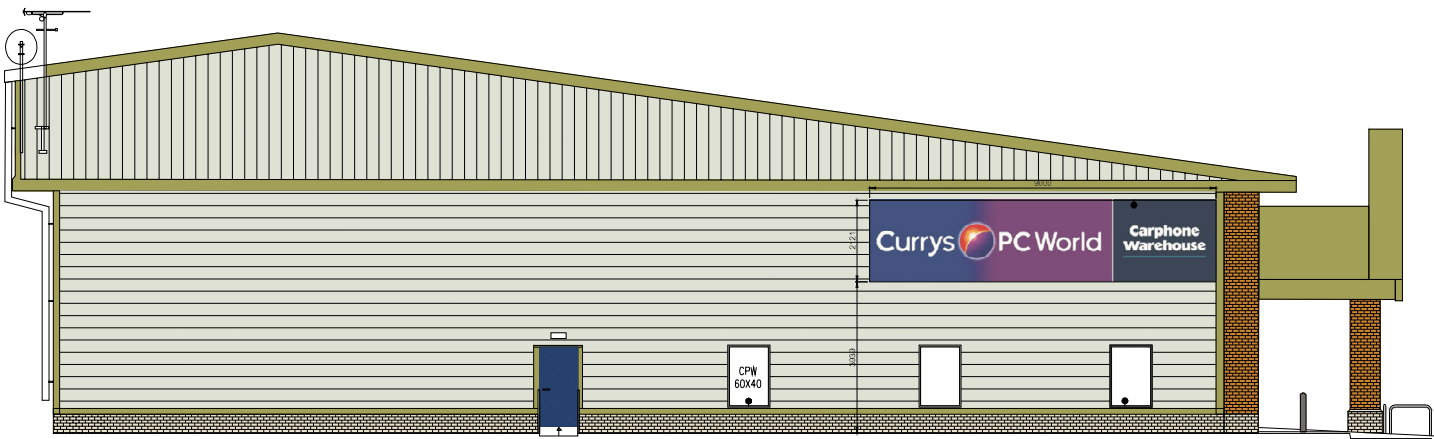

C REAR ELEVATION
EXISTING

EXISTING ELEVATIONS

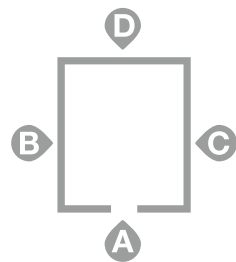

SITE Littlehampton - Superstore			
ADDRESS Unit B Arun Retail Park, Broad Place Wick, Littlehampton BN17 5RA			
TITLE EXTERNAL SIGN PACK			
STORE NUMBER 2326	SCALE AS SHOWN	DATE 29.09.21	
DRAWING NUMBER 81207		REVISION TB	
STORE PLANNER		SIGNAGE PRINCIPLES VERSION Currys Signage Principles Part 1 January 2021 1.0	