
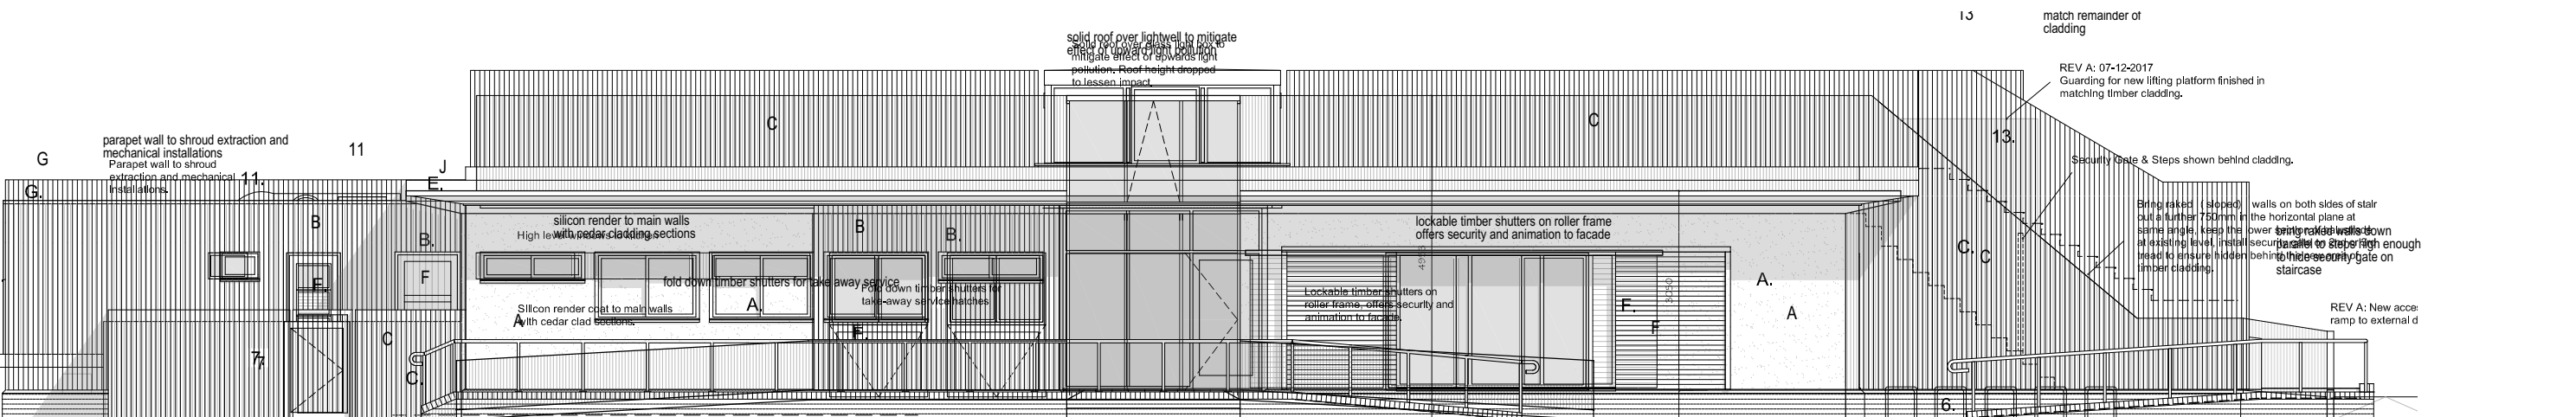


1.3. Lifting platform for wheel chair users and people with impaired mobility and their companions to access 1st floor summer terrace.

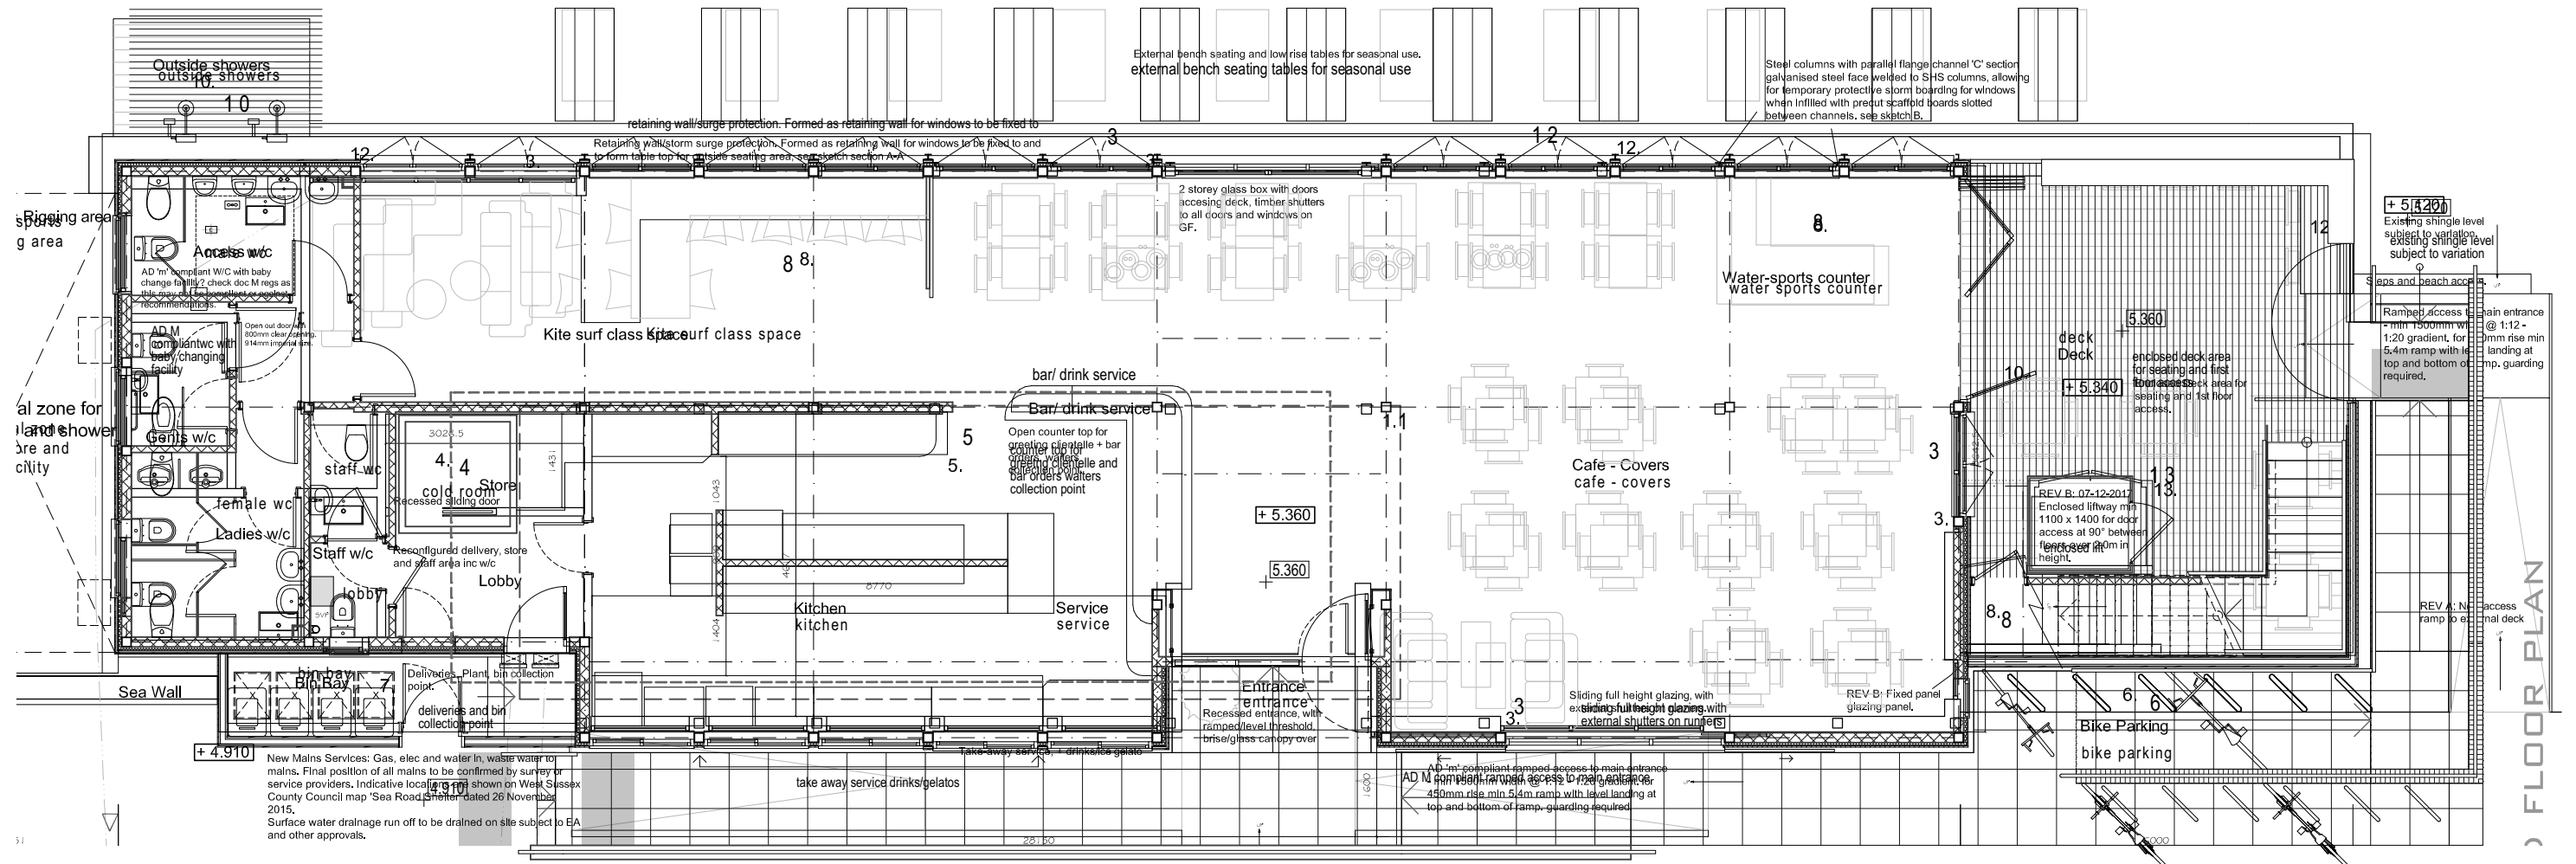

IAN WOOD DESIGN CONSULTANT

14 Garfield Road ♦ Bitterne ♦ Southampton SO19 4BZ ♦ Hampshire
Phone 023 8033 3810 or 01489 773569

on behalf of



(M): 07792 379302 (E) rudl.design.co@gmail.com (W) cloud9designstudio.co.uk

Client JAMIE HAWKINS

Project KITE SURF CAFE AND SCHOOL
BEACH ROAD
LITTLEHAMPTON

Drawing Title GF Plan and North Elevation
overlay of approved with
Planning amendments

Drawing CND1_SK04 Rev
Date OCT 2019 Scale 1 : 100 at A3

0m 1m 2m 3m 4m 5m