



0 10 20 30 40 50 60 70 80 90 100 110 120 130 140 150 mm

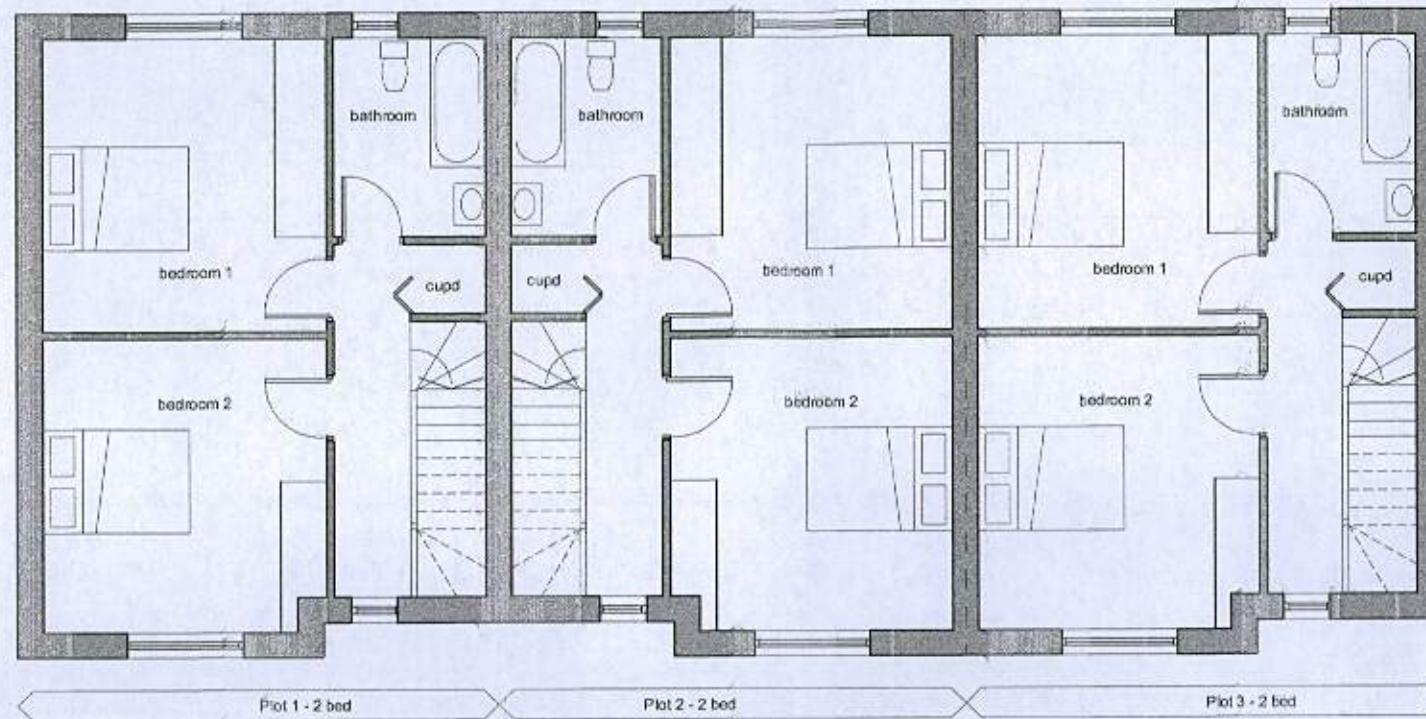

FIRST FLOOR PLAN
1:100

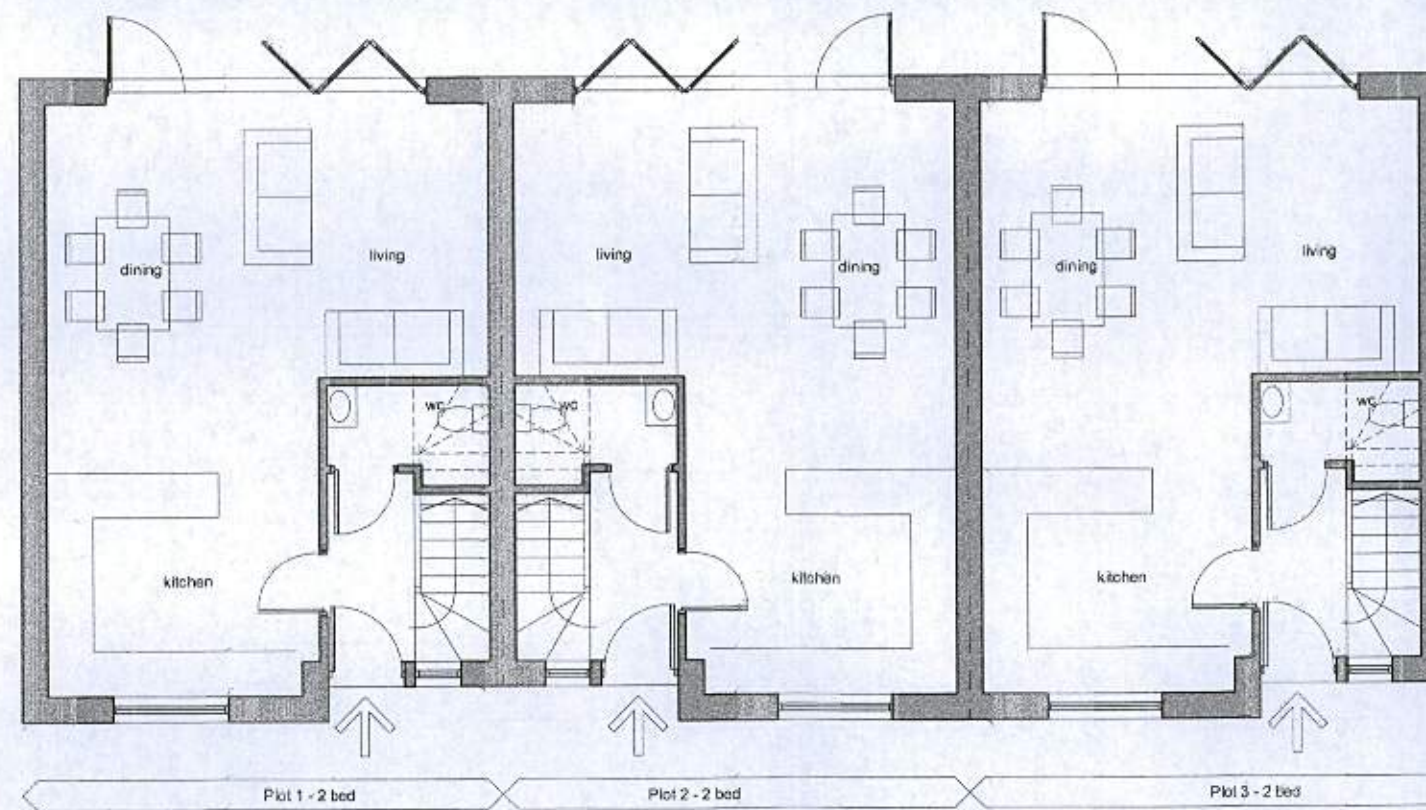

GROUND FLOOR PLAN
1:100



CHECK ALL DIMENSIONS ON SITE DO NOT SCALE OFF DRAWING NOT FOR CONSTRUCTION DRAWING FOR PLANNING PURPOSES ONLY			
REV	DATE	DESCRIPTION	INITIAL
REVISION:			NOTES:
DESCRIPTION:			RATHBONE-MILLER architecture and project management
CLIENT:			First Floor, 39 High Street, Steyning, West Sussex, BN44 3YE Telephone: 01903 879873 Facsimile: 01903 879874
Ware Builders Ltd			Plots 1-3 Ground and first floor plans
SCALE:	DATE:	DRAWN:	PROJECT:
1:100 @ A3	Dec 2016	PLR	4 new houses on land at Sunnymeade Courtwick Lane, BN17 7PA
DRAWING NUMBER:			REVISION:
18396-103			
© Copyright RATHBONE-MILLER LIMITED			