




0 10 20 30 40 50 60 70 80 90 100 110 120 130 140 150 mm

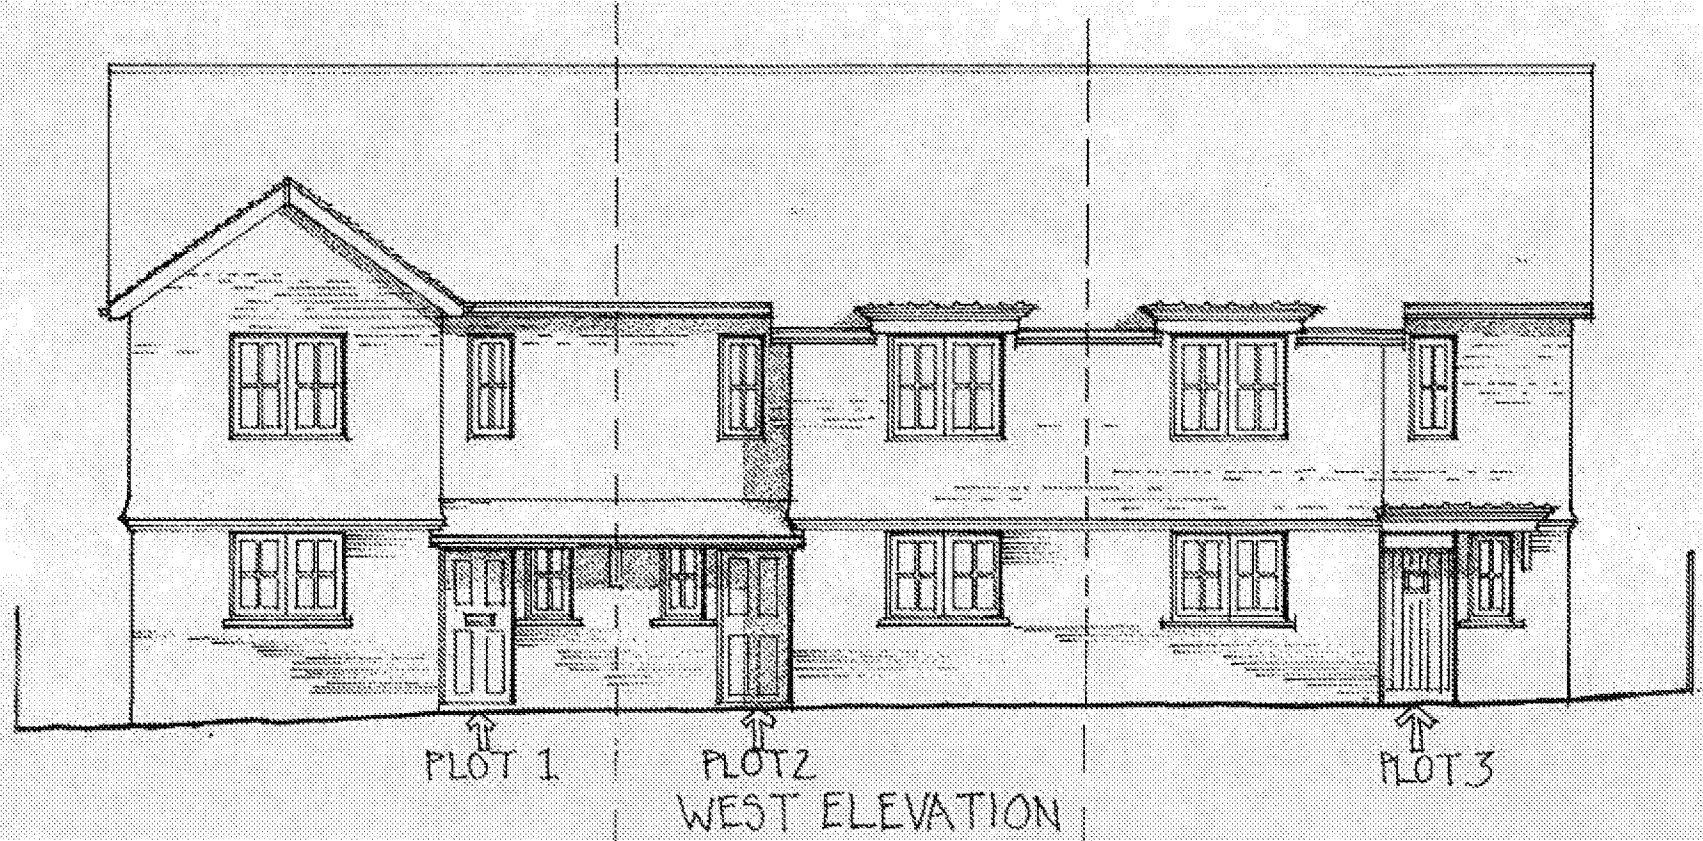


WEST ELEVATION

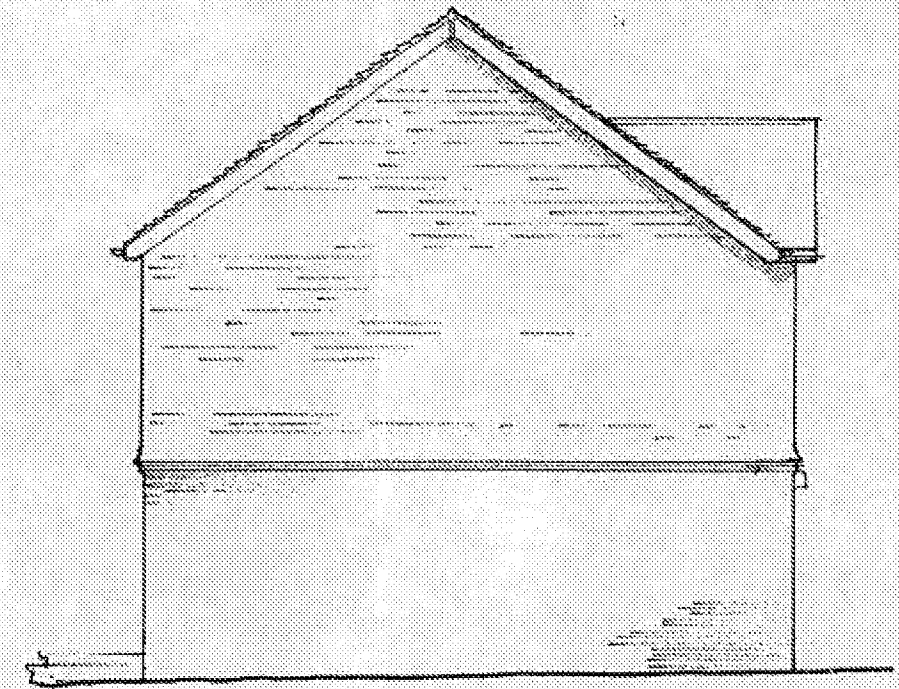

PLOT 1 NORTH ELEVATION.

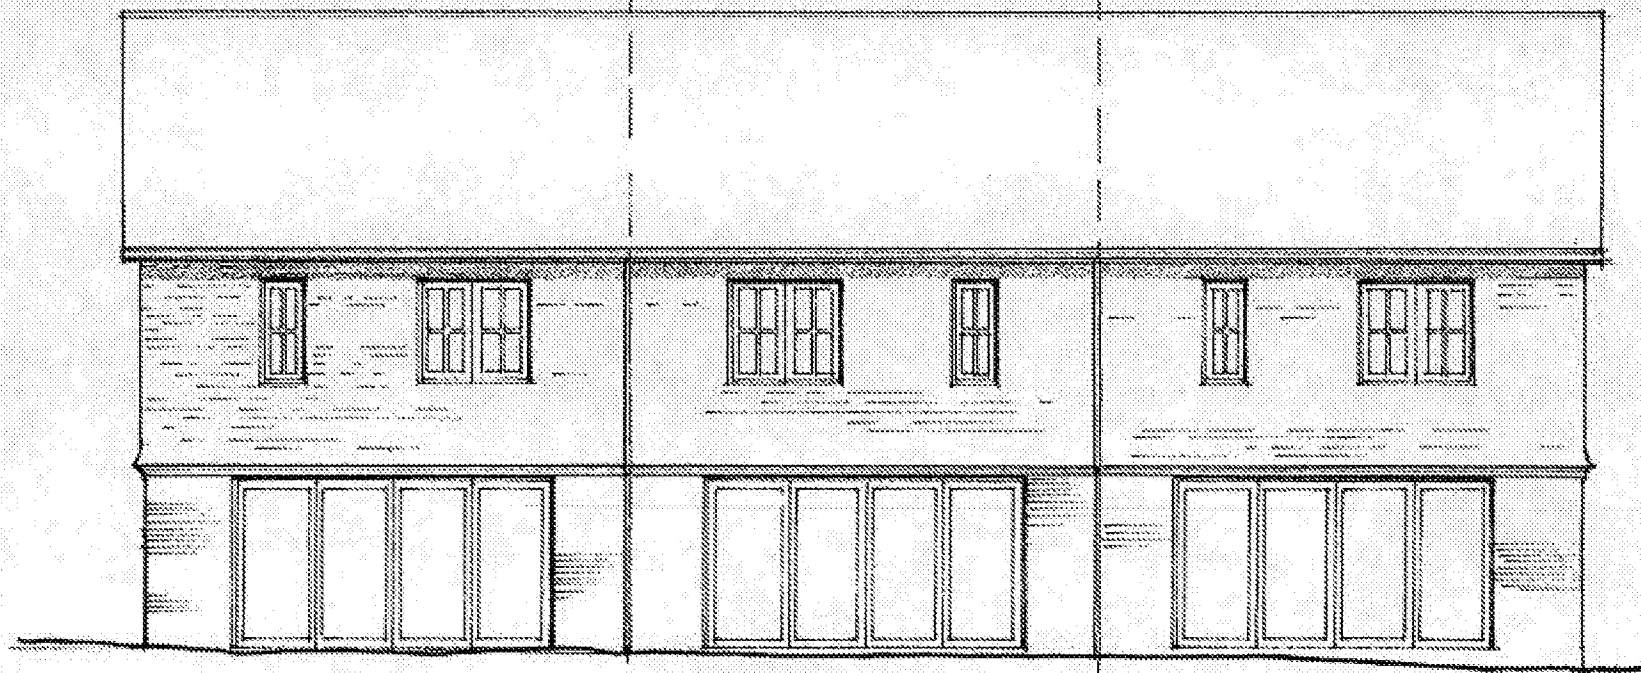

EAST ELEVATION

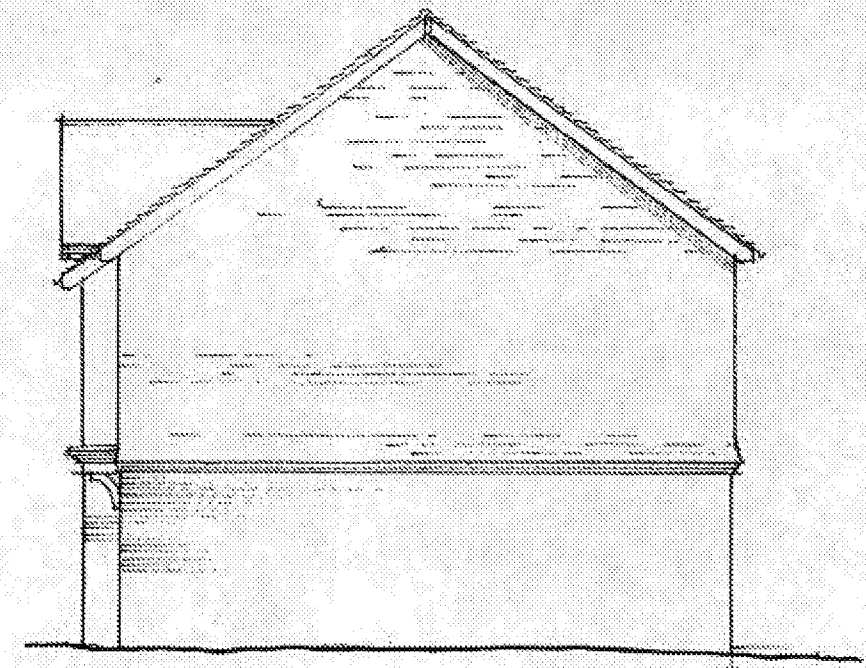

PLOT 3 SOUTH ELEVATION.

0 10m
SCALE

CLIENT		REV. DATE DESCRIPTION		NOTES	
Ware Builders Ltd		REVISION		RATHBONE-MILLER	
Plots 1 to 3		Proposed Elevations		First Floor, 39 High Street, Seyring, West Sussex, BN44 3YE Telephone: 01903 879873 Facsimile: 01903 879874	
SCALE:	DATE:	DRAWN:	PROJECT:	DRAWING NUMBER:	REVISION:
1:100 @ A3	Dec 2016	PLr	4 new houses on land at Sunnymede Courtwick Lane, BN17 7PA	18396-105	