




0 10 20 30 40 50 60 70 80 90 100 110 120 130 140 150 mm

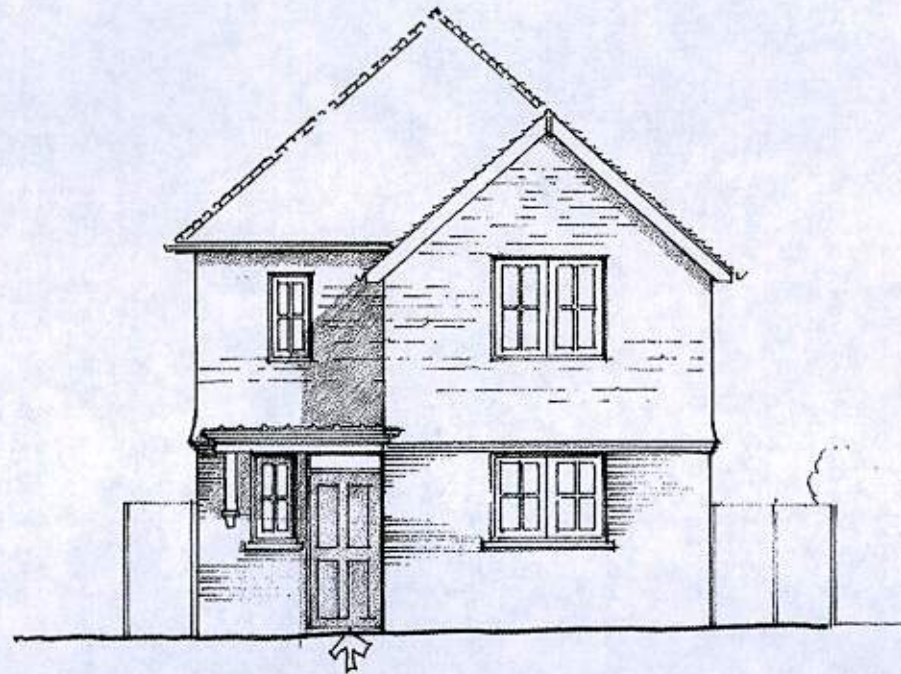


PLOT 4 SOUTH ELEVATION

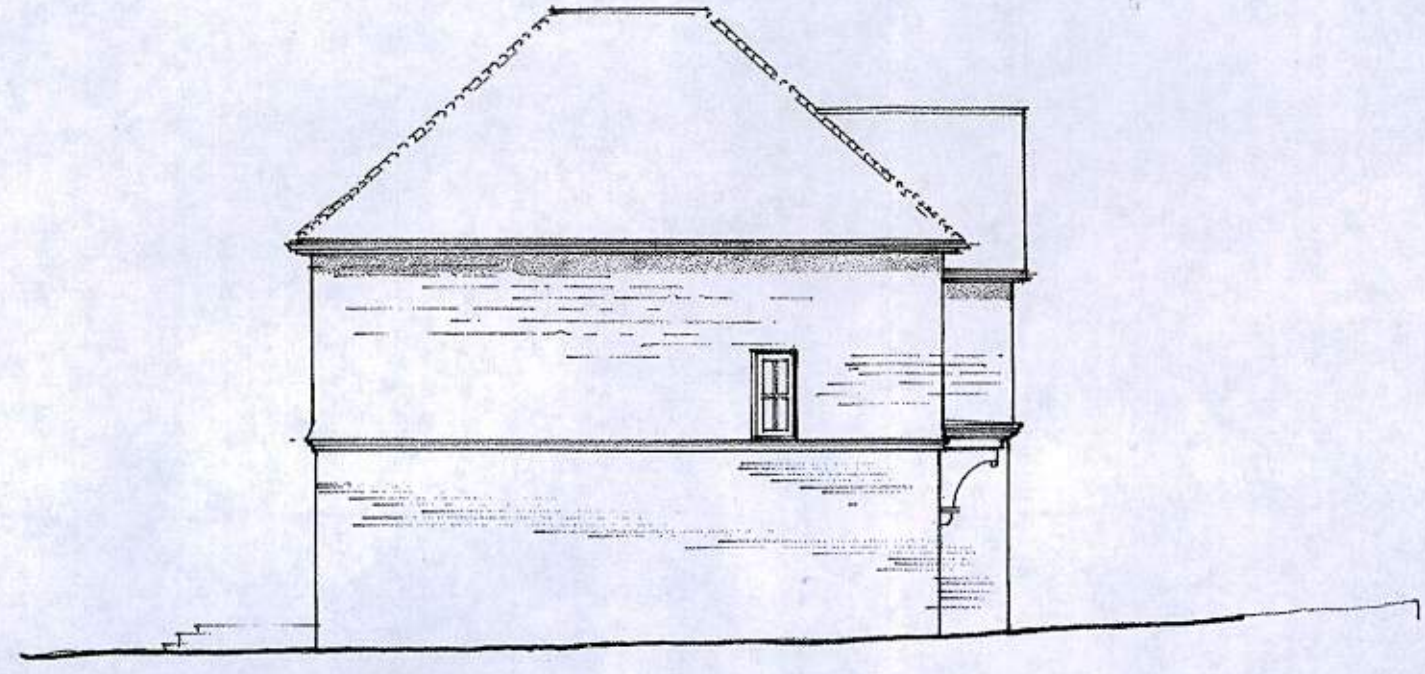

PLOT 4 WEST ELEVATION

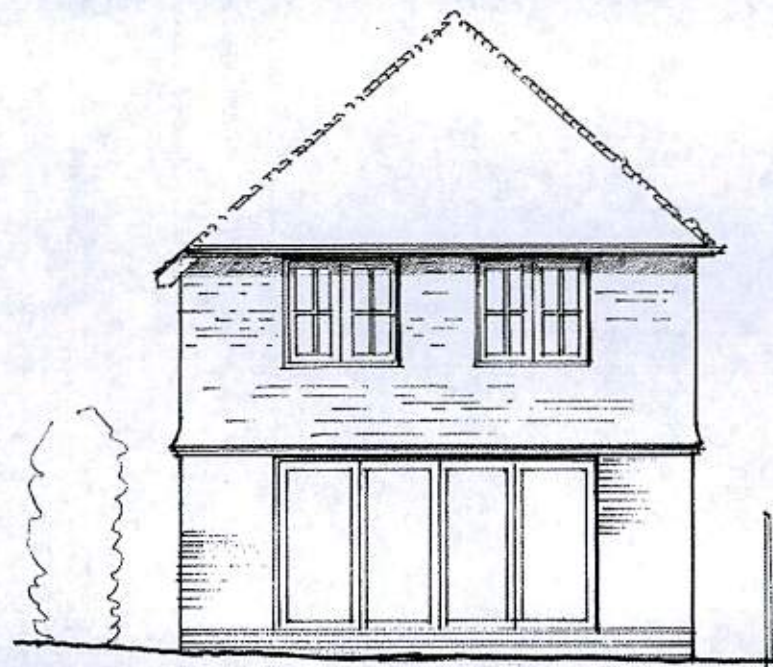

PLOT 4 NORTH ELEVATION

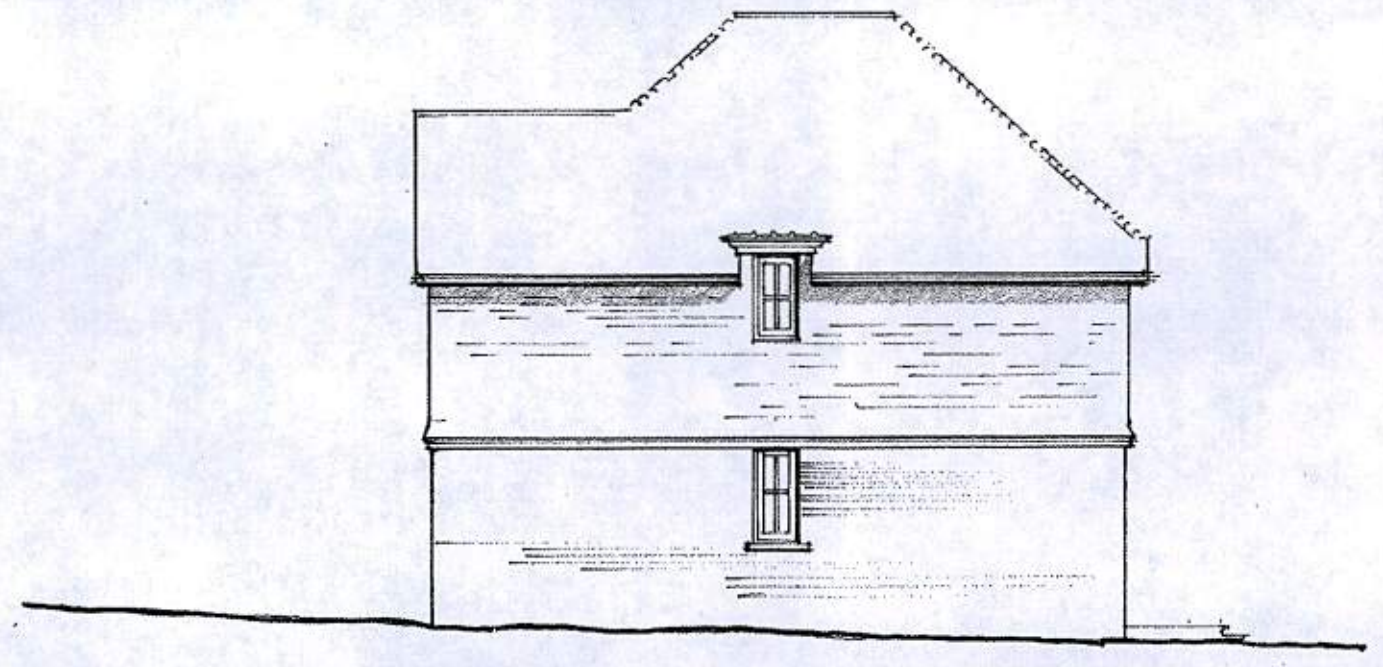

PLOT 4 EAST ELEVATION.

0 10m
SCALE

CLIENT

Ware Builders Ltd

SCALE:

1:100 @ A3
1:500

DATE:

Dec 2016

DRAWN:

PLR

REV DATE DESCRIPTION

REVISION:
DESCRIPTION:

Plot 4
Proposed Elevations

PROJECT:

4 new houses on land at Sunnymede
Courtwick Lane, BN17 7PA

NOTES:
CHECK ALL DIMENSIONS ON SITE
DO NOT SCALE OFF DRAWINGS
NOT FOR CONSTRUCTION
DRAWING FOR PLANNING PURPOSES ONLY

RATHBONE-MILLER
architecture and project management

First Floor, 39 High Street,
Steyning, West Sussex, BN44 3YE
Telephone: 01903 879873
Facsimile: 01903 879874

DRAWING NUMBER:

18396-106

REVISION

© Copyright RATHBONE MILLER LIMITED