




0 10 20 30 40 50 60 70 80 90 100 110 120 130 140 150 mm

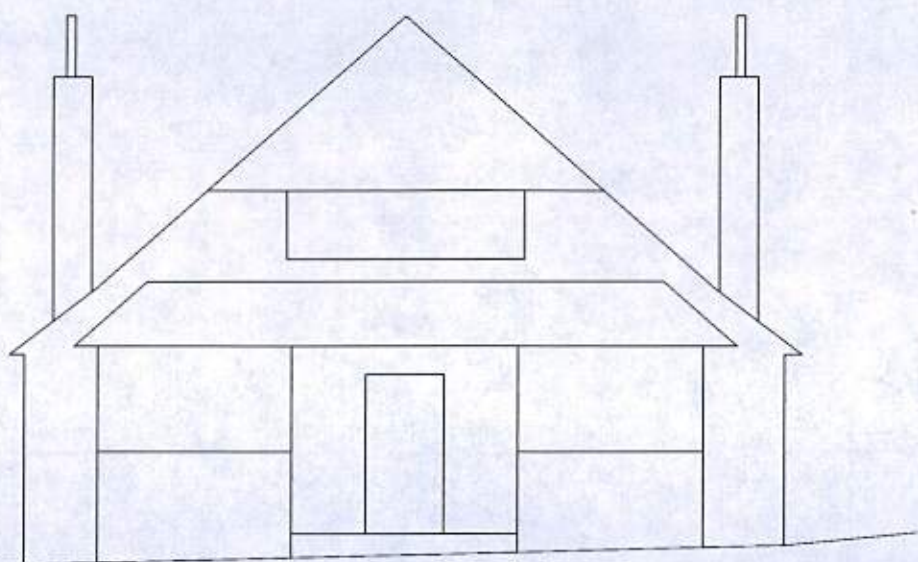


WEST ELEVATION

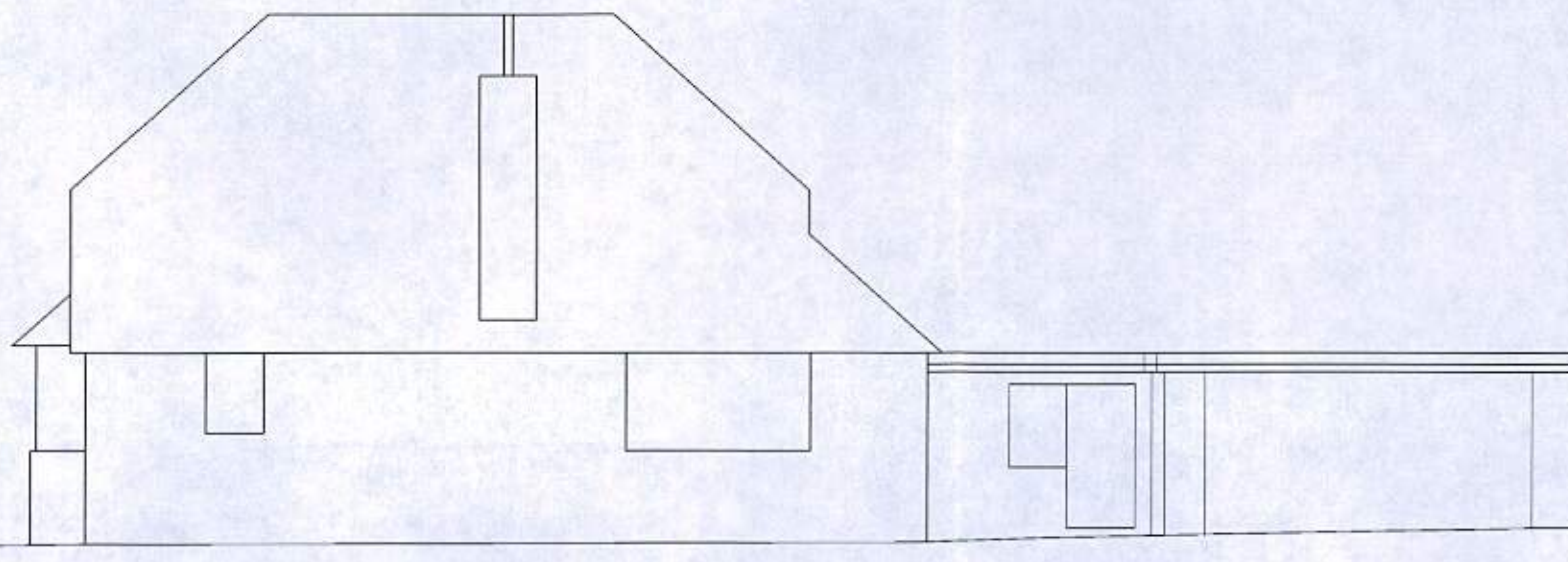

SOUTH ELEVATION

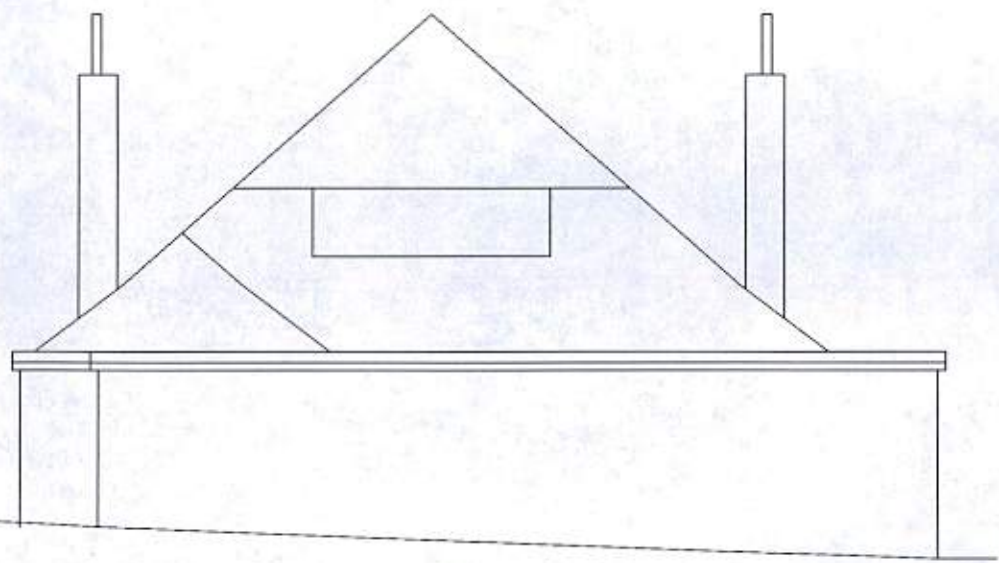

EAST ELEVATION

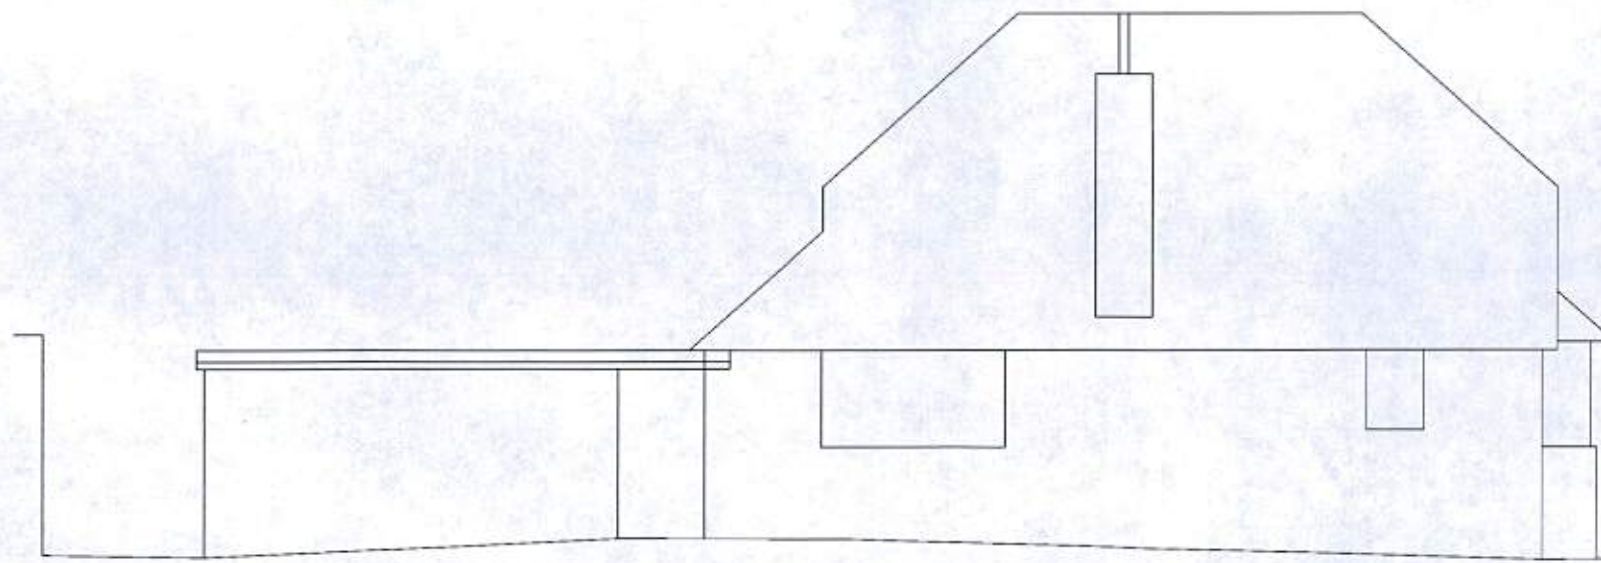


NORTH ELEVATION

0

10m

SCALE

 

EXISTING ELEVATIONS
1:100

CHECK ALL DIMENSIONS ON SITE DO NOT SCALE OFF DRAWING NOT FOR CONSTRUCTION DRAWING FOR PLANNING PURPOSES ONLY			
REV	DATE	DESCRIPTION	INITIAL
REVISION:			NOTES:
DESCRIPTION:			RATHBONE-MILLER architecture and project management First Floor, 39 High Street, Steyning, West Sussex, BN44 3YE Telephone: 01903 879873 Facsimile: 01903 879874
CLIENT:	SCALE:	DATE:	DRAWN:
Ware Builders Ltd	1:100 @ A3	Dec 2016	PLR
PROJECT:		DRAWING NUMBER:	REVISION:
4 New houses on land at Sunnymeade Courtwick Lane, BN17 7PA		18396-108	
© Copyright RATHBONE-MILLER LIMITED			