



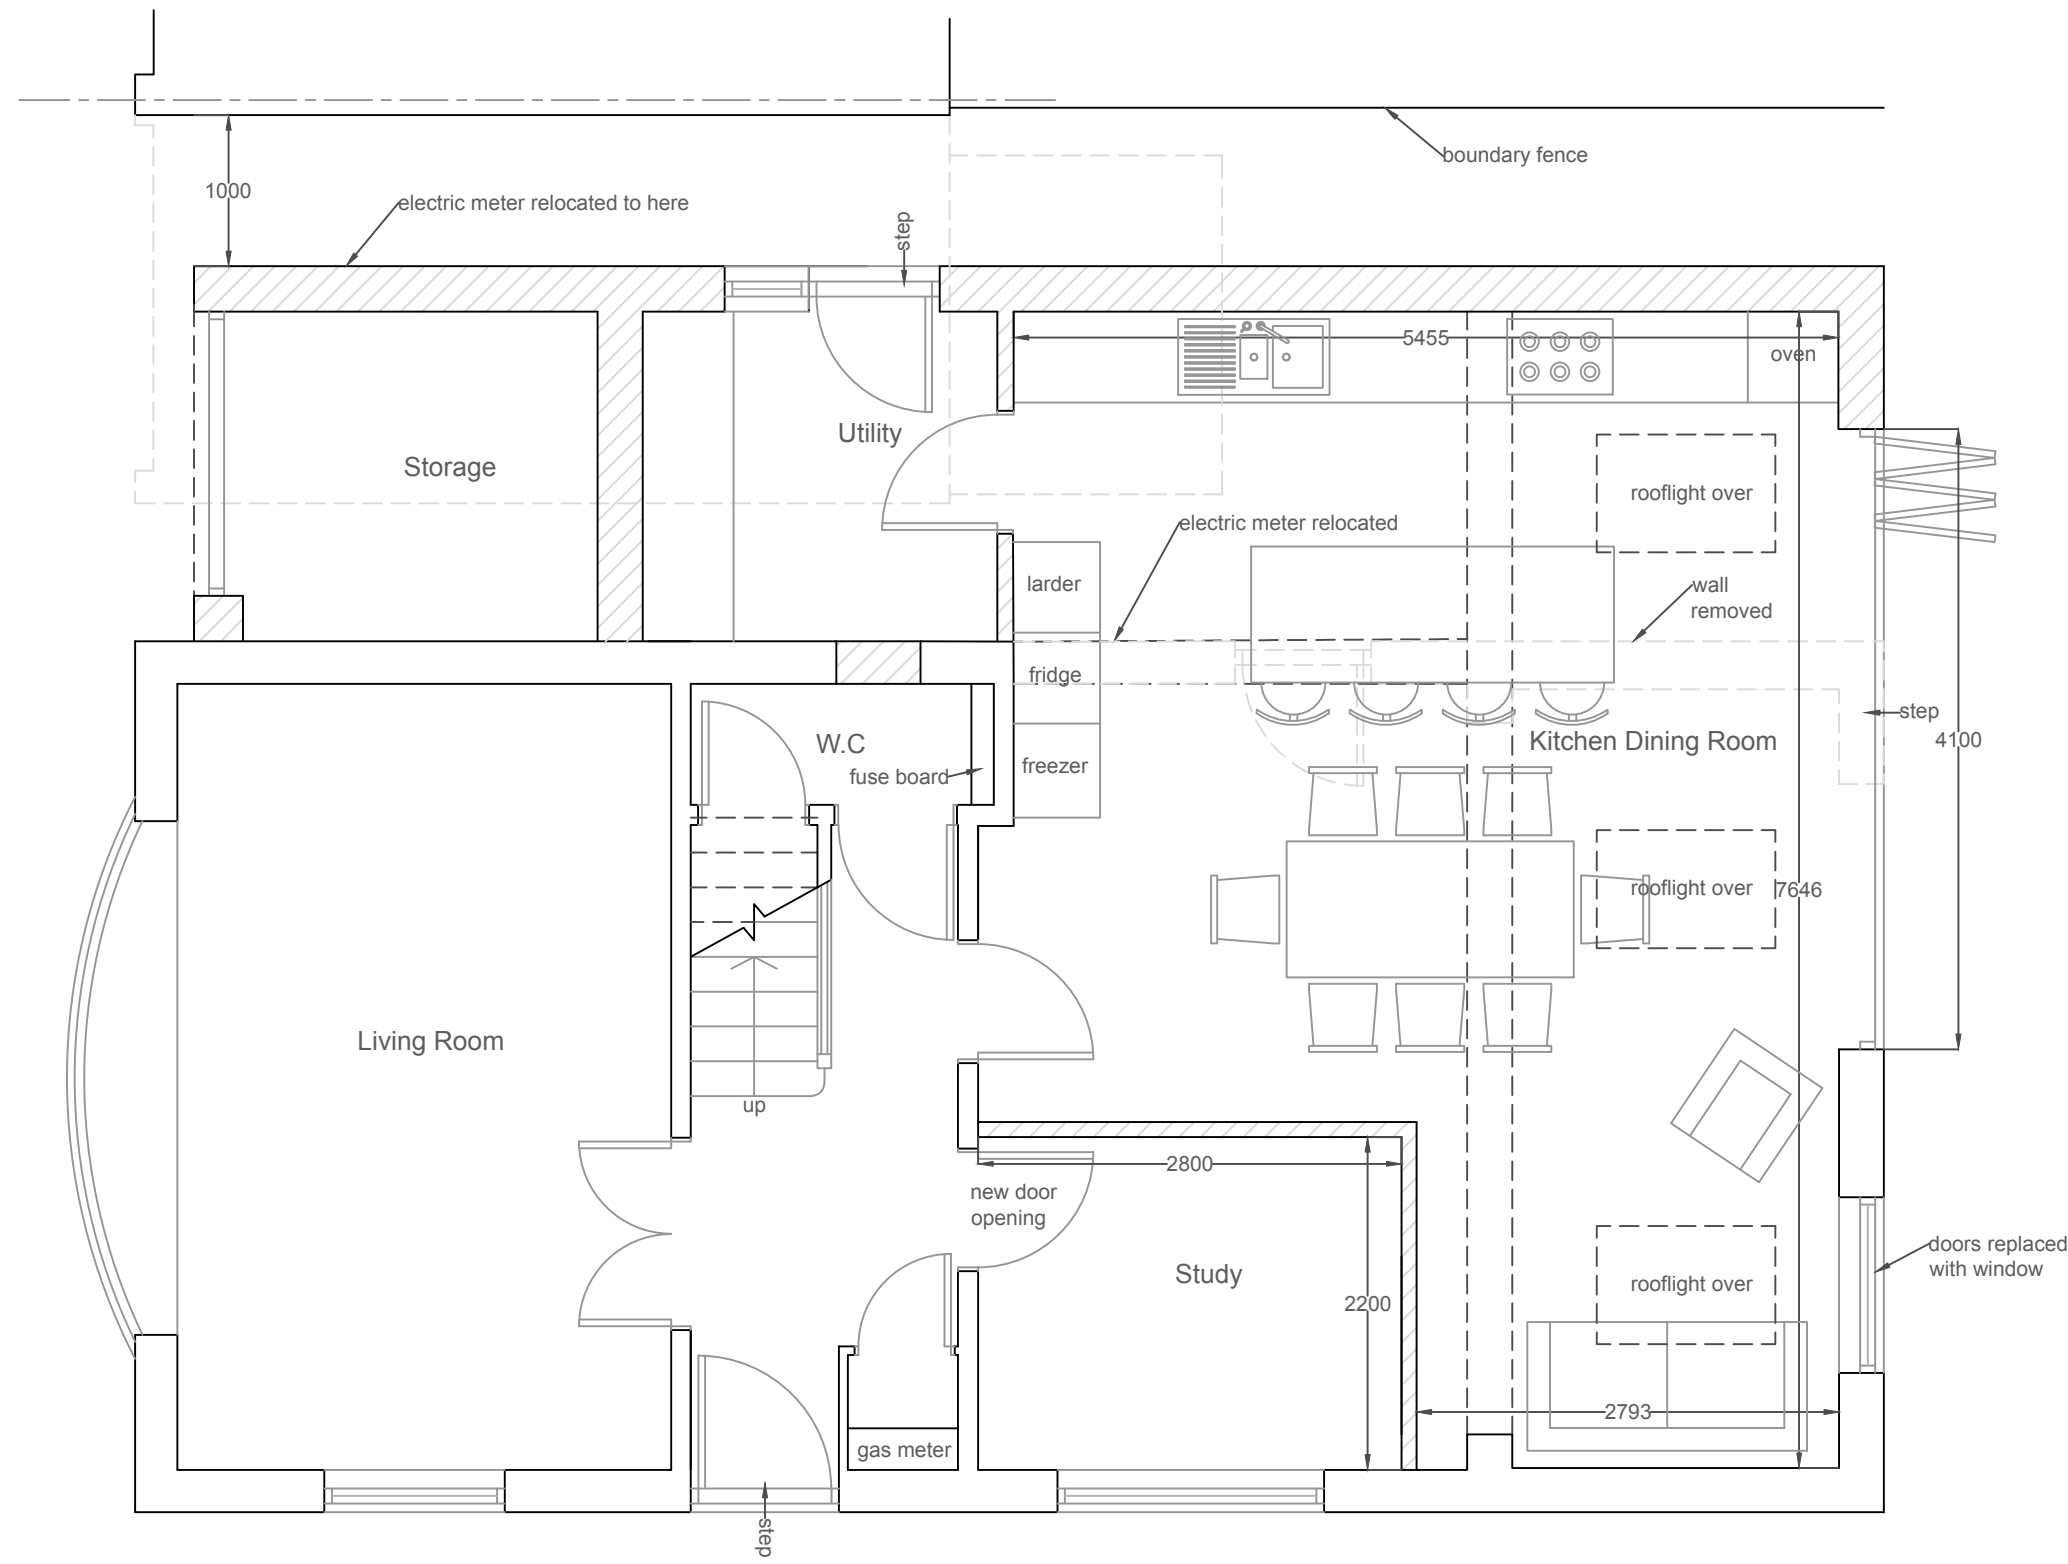

Ground Floor Plan

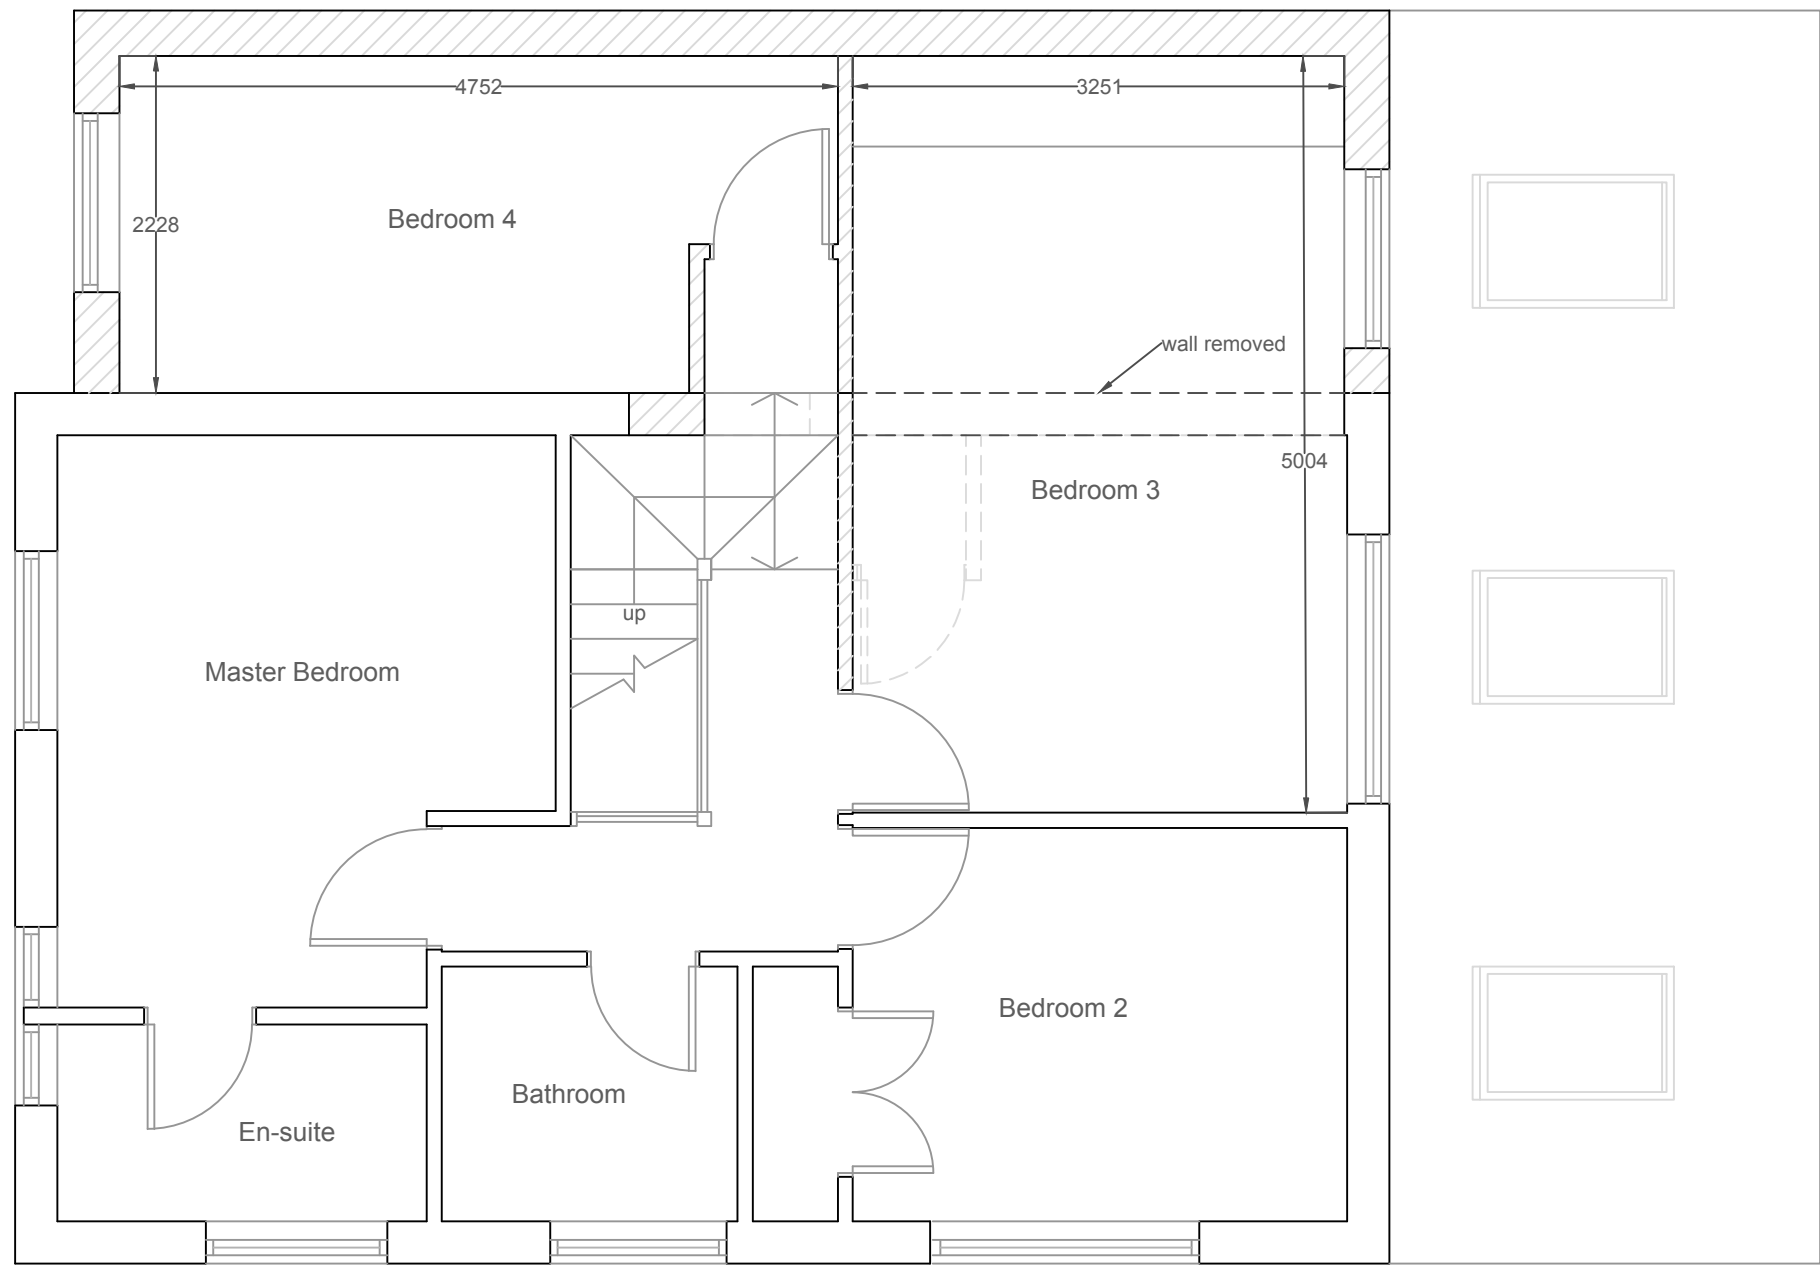


First Floor Plan

Plans (1:50)




Site Location Plan (1:1250)

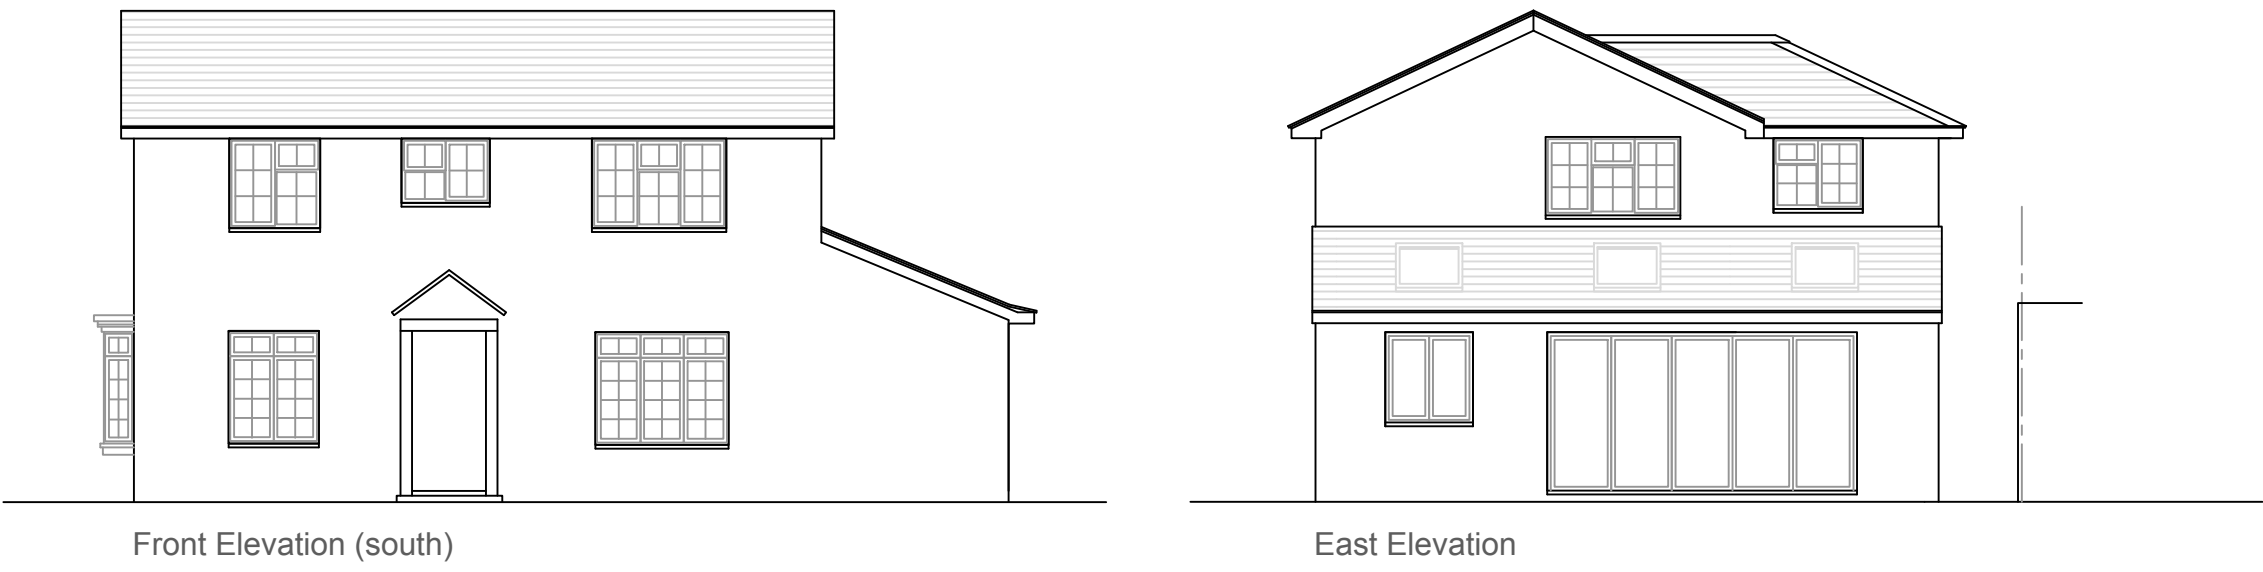

Front Elevation (south)


East Elevation

Elevations (1:100)

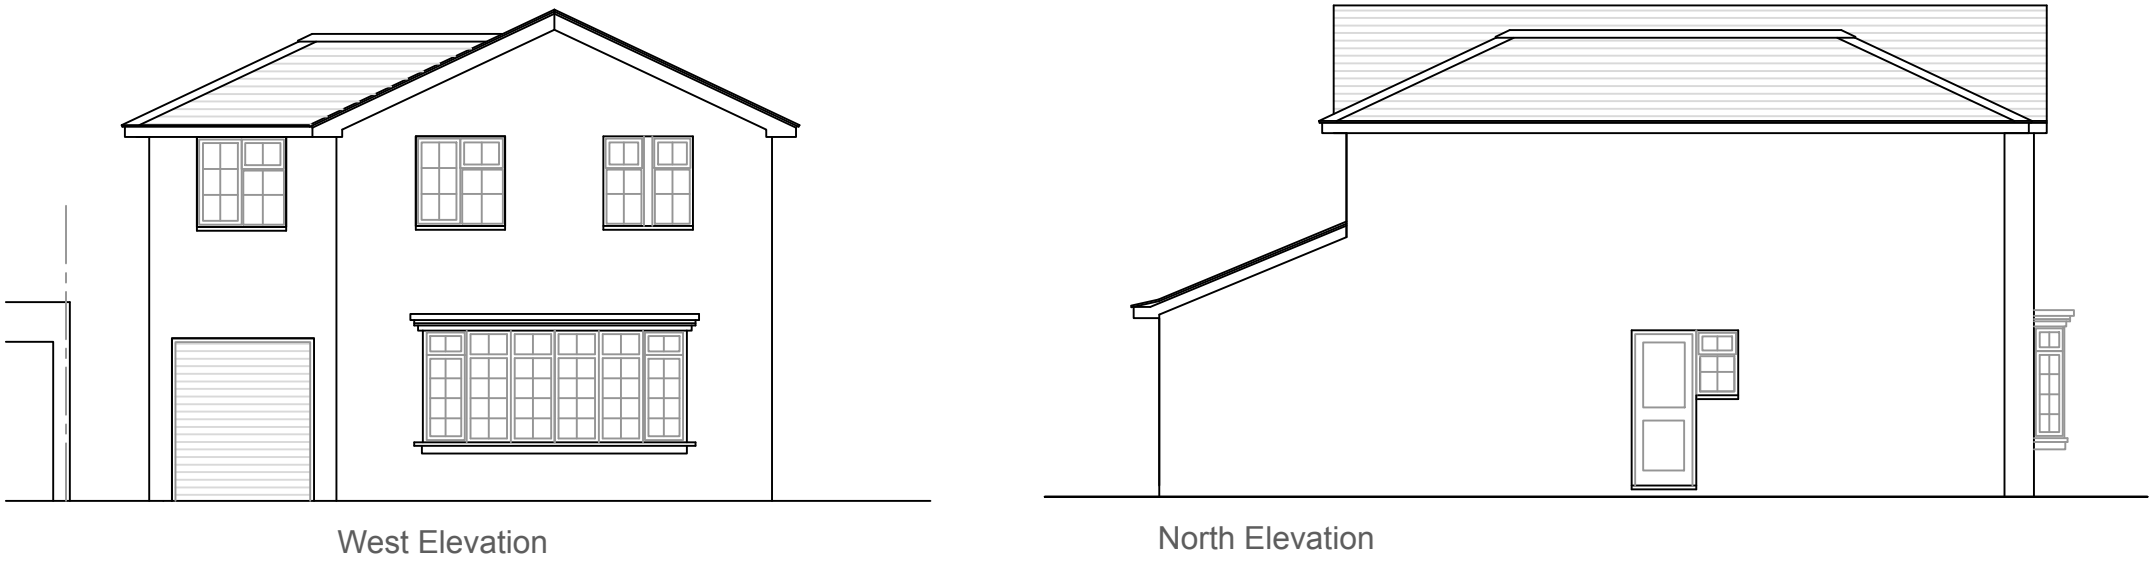

West Elevation

North Elevation

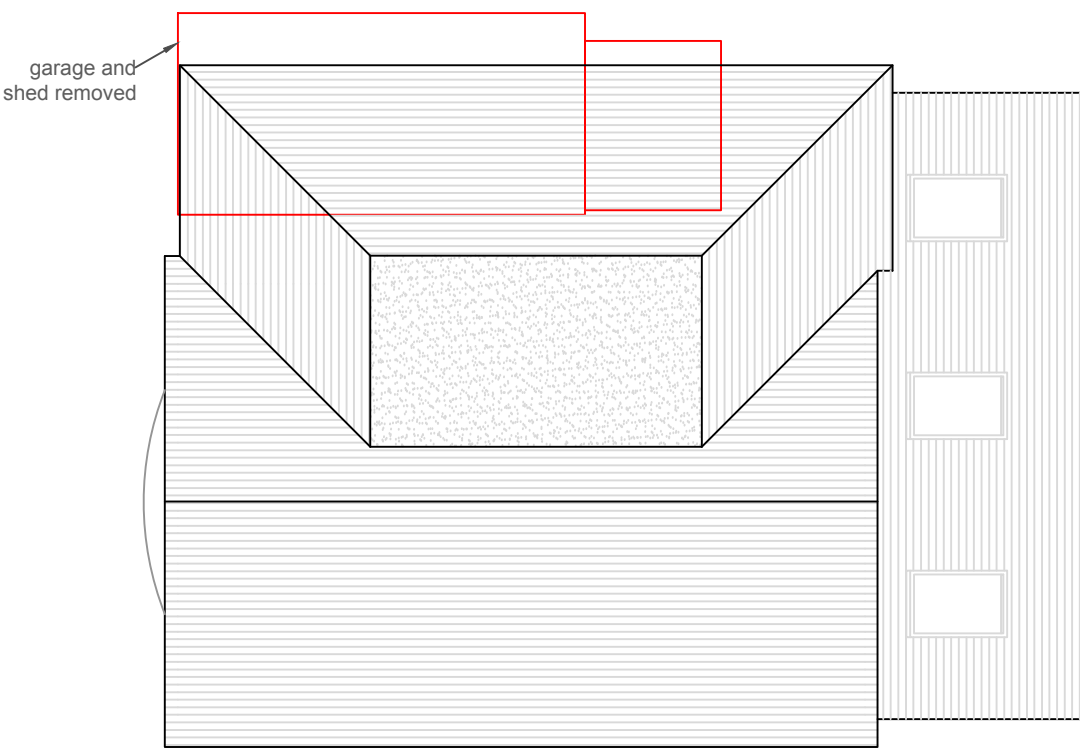

Roof Plan (1:100)

This drawing is the property of Inspired Design Studio Limited and must not be copied, reproduced or passed to a third party without their permission.

The Contractor is to verify all dimensions, alignment, levels and datums prior to commencement of work. Any discrepancies must be reported immediately to Inspired Design Studio Ltd for review.

Variations and modifications to the work shown on these drawings are not to be carried out without the prior approval from Inspired Design Studio Ltd

Revisions		
Rev	Description	By
b	Rooflights Added	LW
a	Client Amendments	LW

All dimensions to be checked on site prior to commencement of work, except for planning purposes.

This drawing is the copyright of
Inspired Design Studio Ltd.
and may not be copied, altered or reproduced in any way without written authority.

Client: Mr & Mrs Jones

Project Address:
80 Beaumont Park
Littlehampton
West Sussex

Drawing Title:
Proposed Plans, Elevations, Roof Plan and Site Block Plan

Drawing Number: 1286.02.b

Scale: As stated printed @ A1

Date: 10/12/2020