


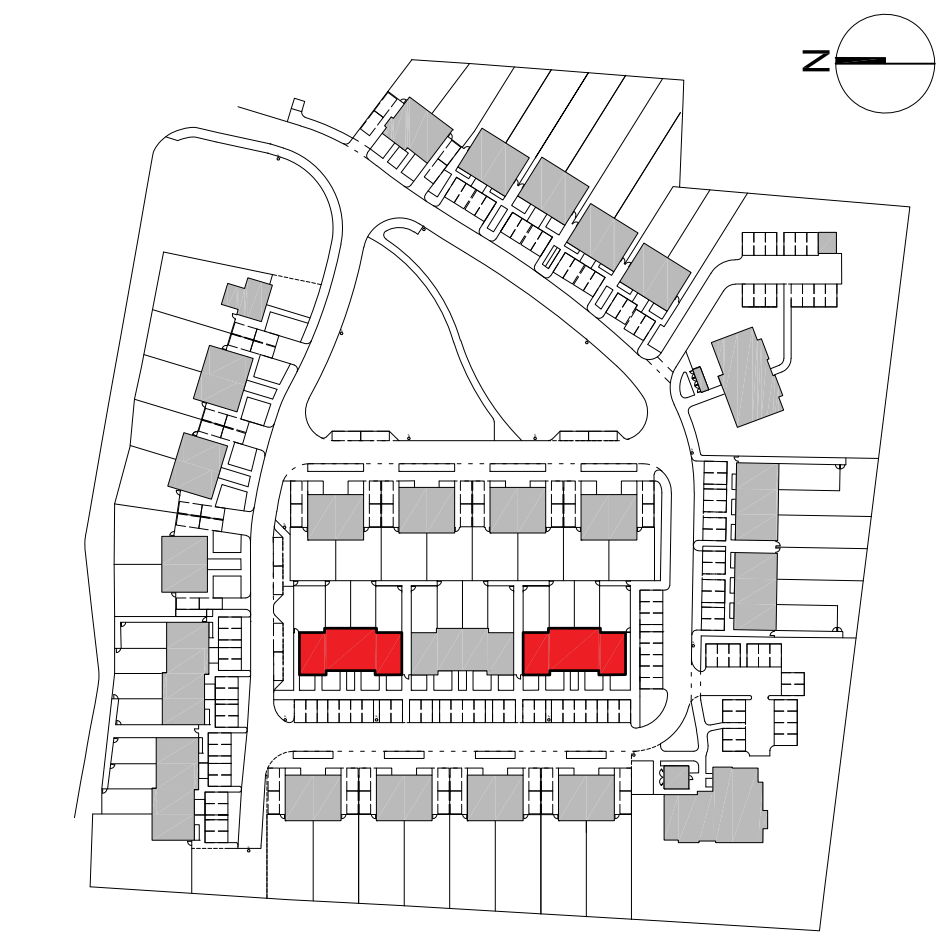


This drawing is not to be scaled. The architect is to be held responsible for the accuracy of the information provided and the contractor is responsible for checking all dimensions.


Notes

For hard and soft landscaping and roadway finishes please refer to Landscape Architect and Highways Engineer's drawings.


08 House & Apartment Type Key
2120 not to scale

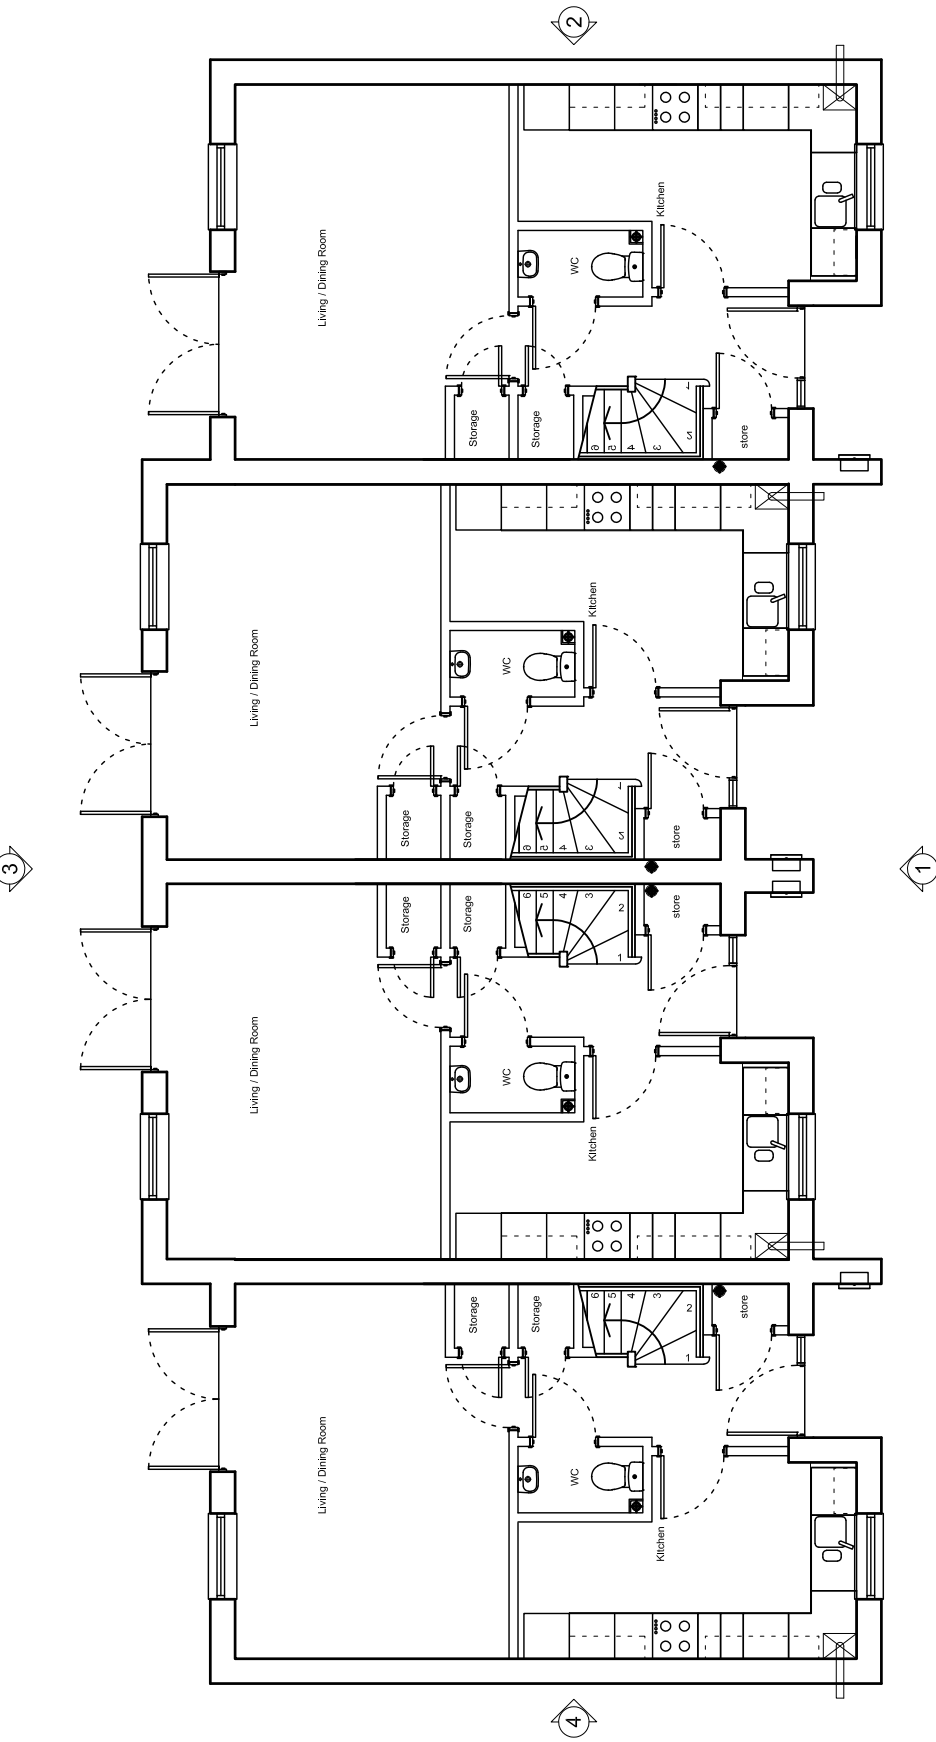


01 Ground Floor Plan
2120 Scale: 1:100

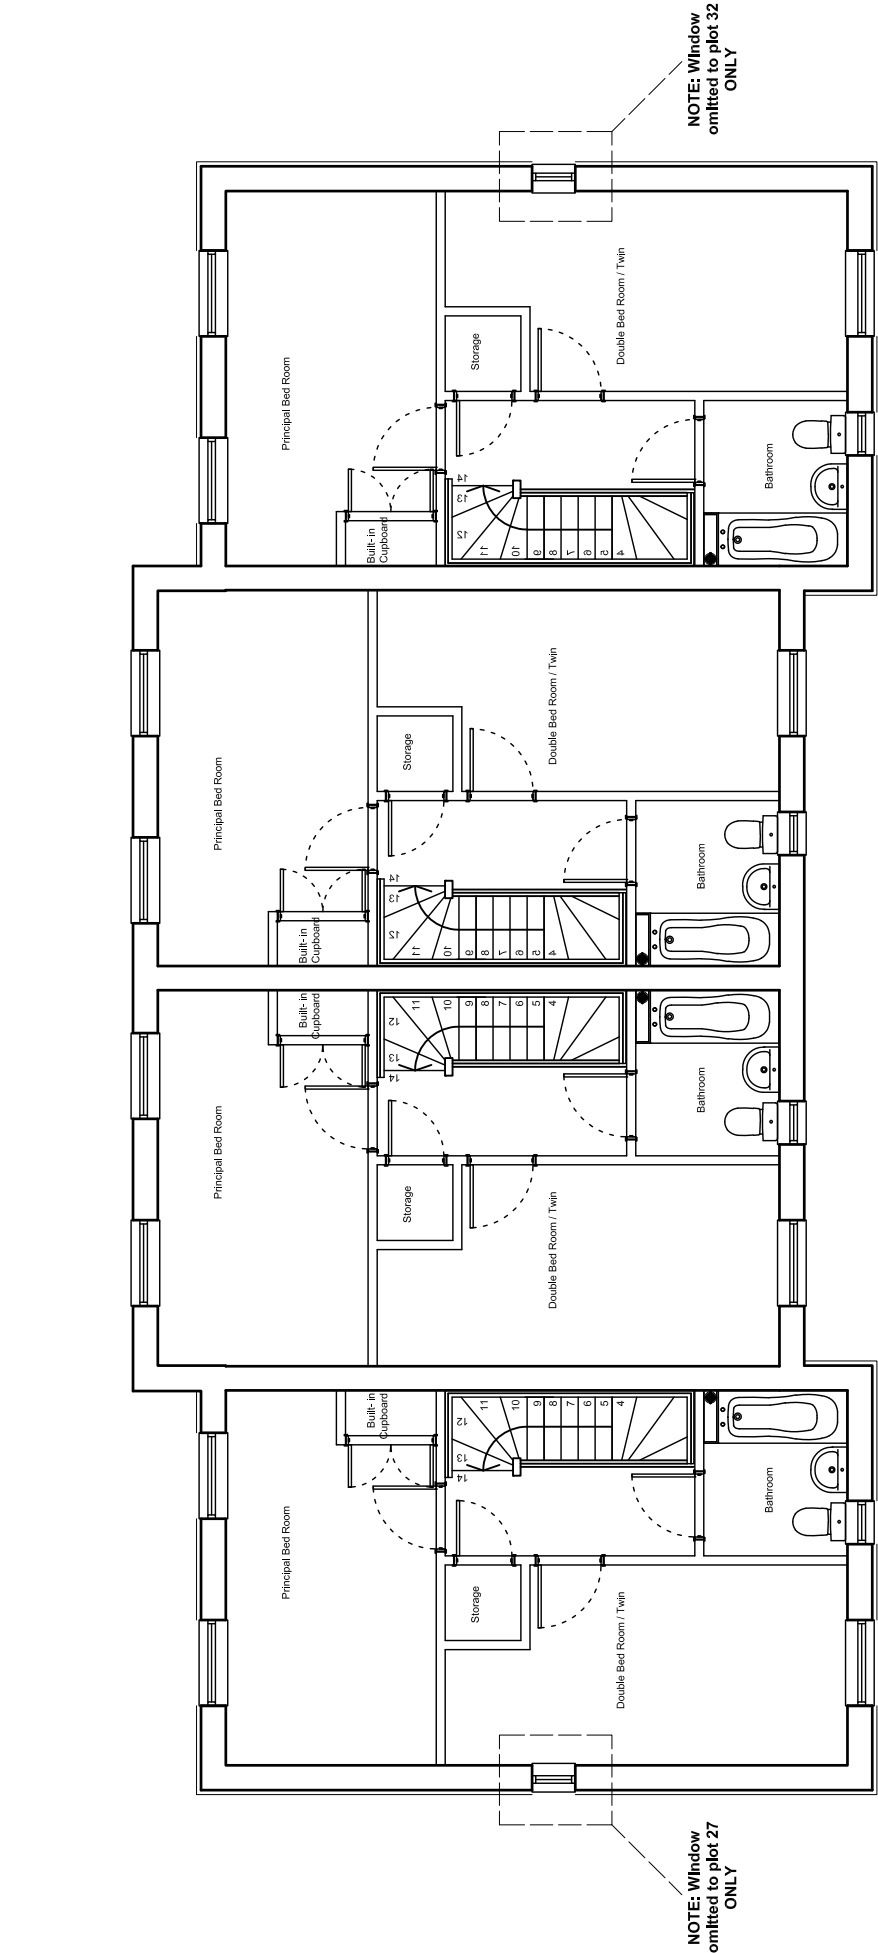


02 First Floor Plan
2120 Scale: 1:100

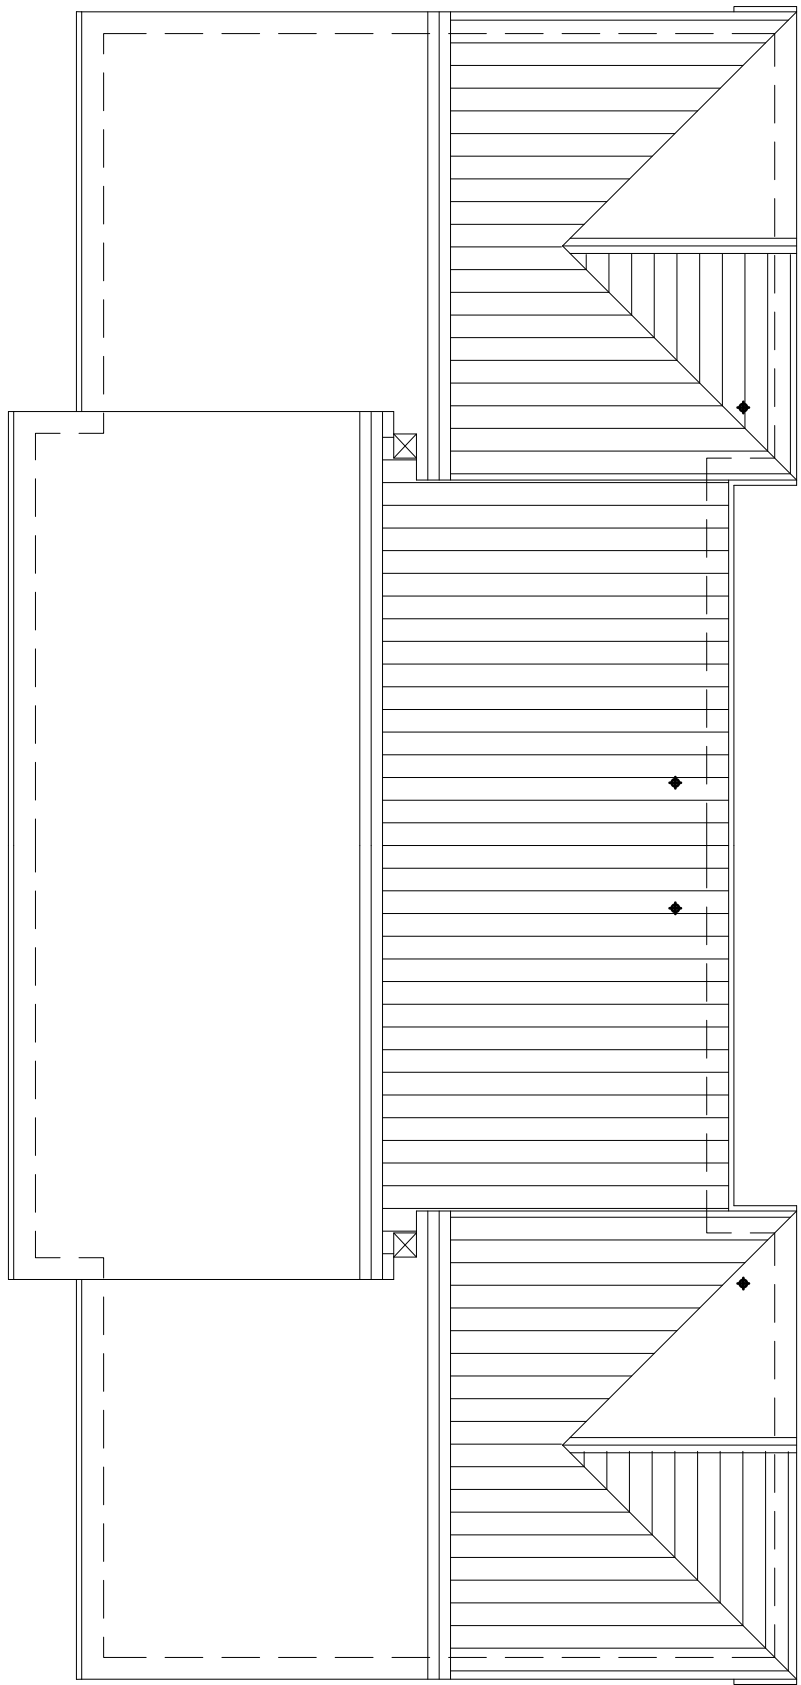


03 Roof Plan
2120 Scale: 1:100

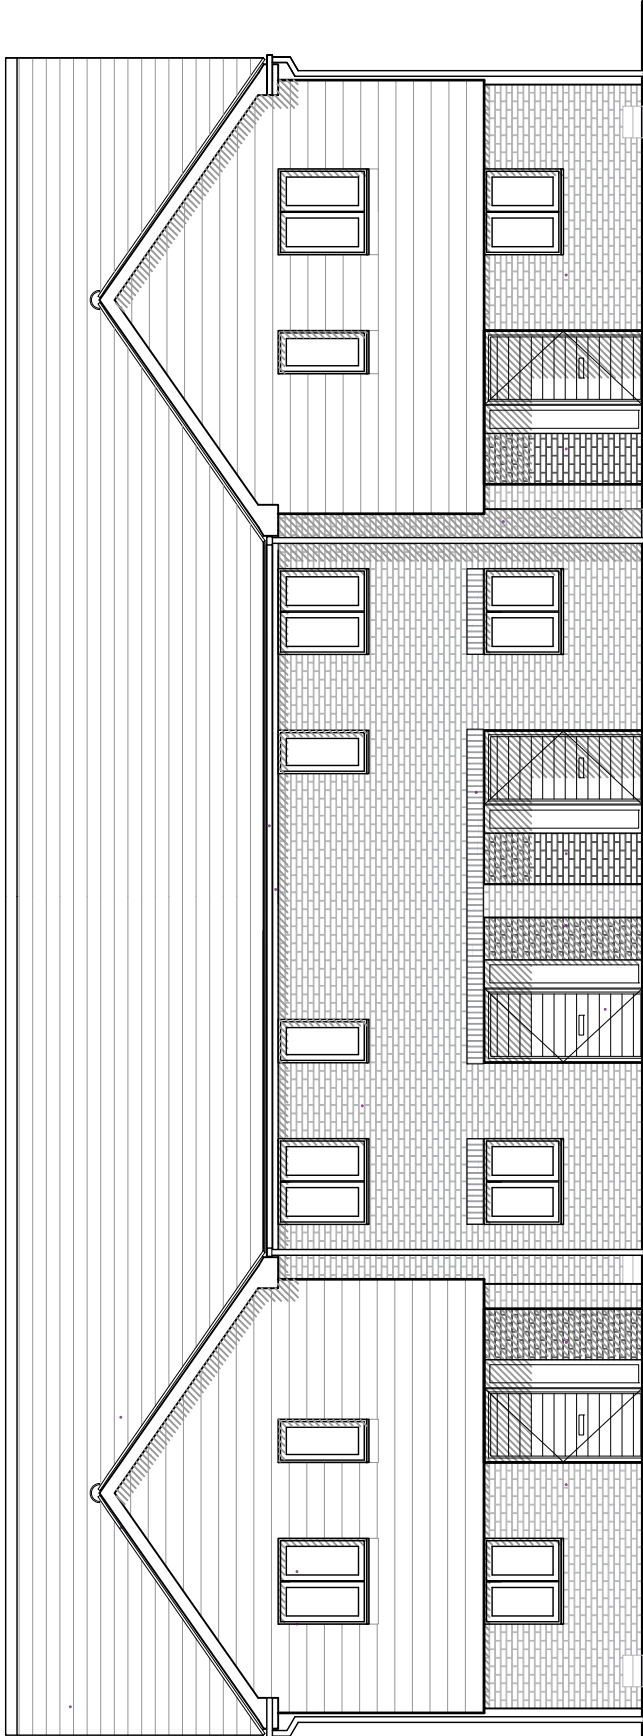


04 Elevation 01
2120 Scale: 1:100

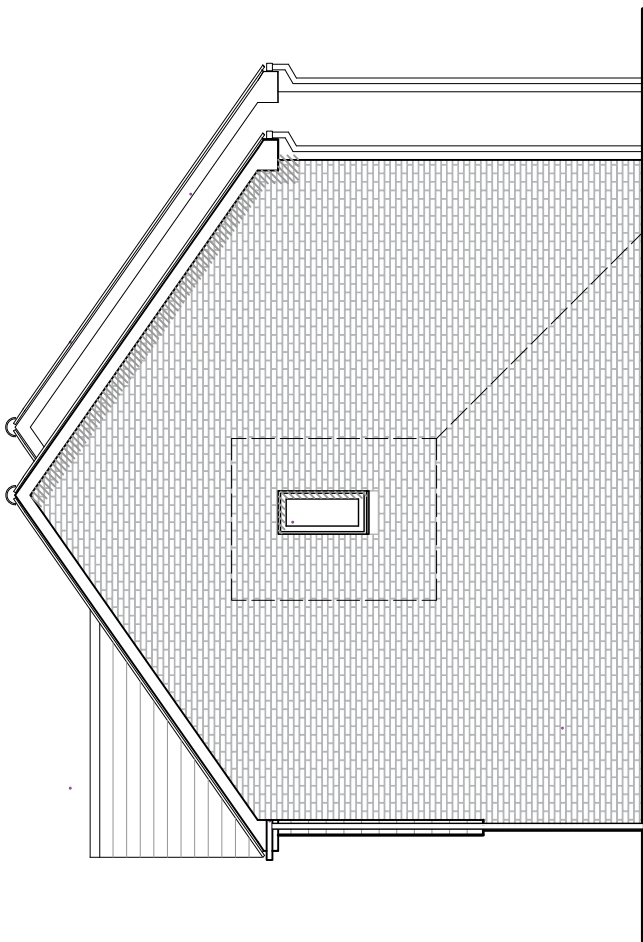


05 Elevation 02
2120 Scale: 1:100

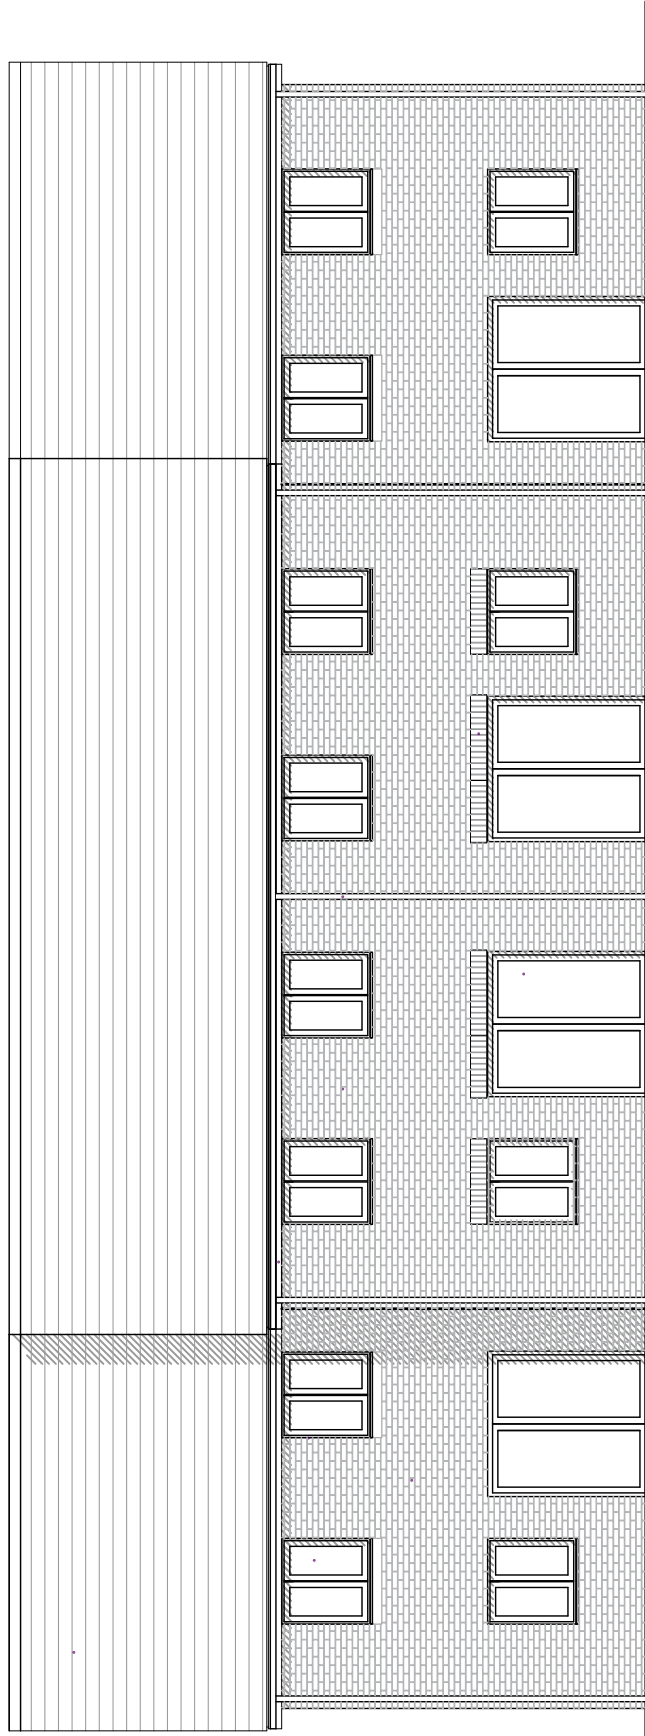

06 Elevation 03
2120 Scale: 1:100

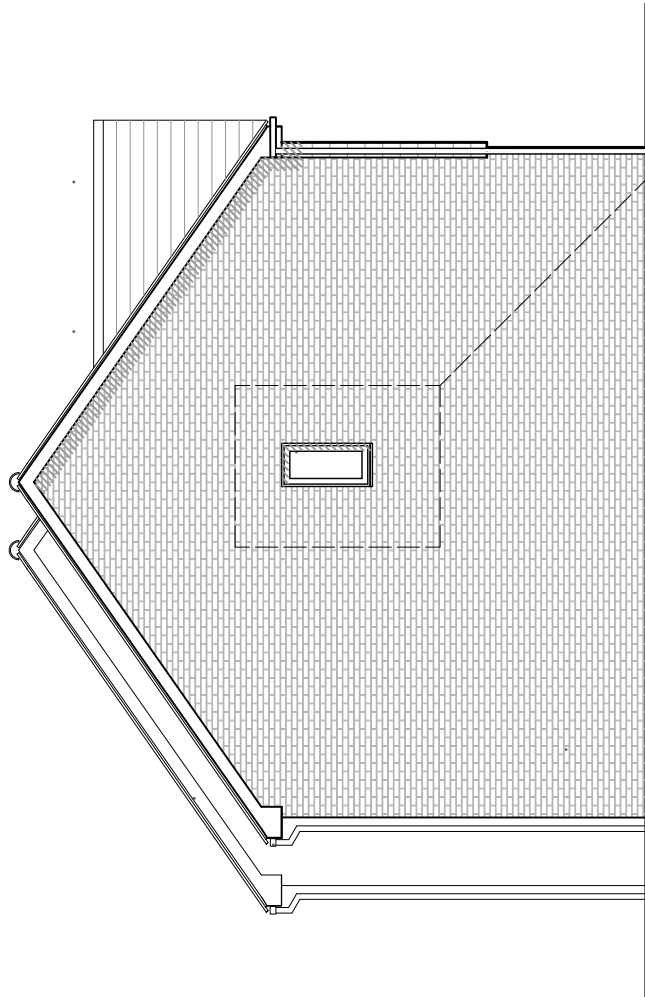

07 Elevation 04
2120 Scale: 1:100

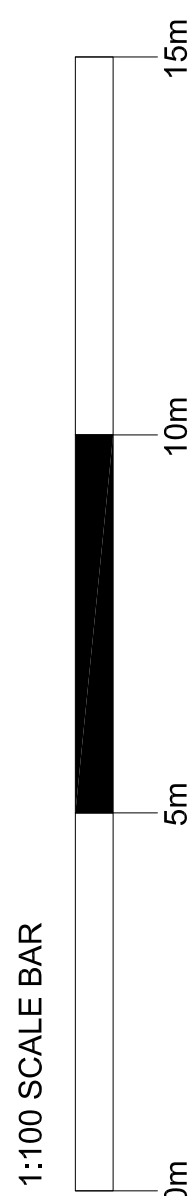

00 2018.10.24 Issued for Planning. TW/ SH NF

Rev Date Notes

Drawn

Check

rhp partnership architects
50-52 South Street Brighton BN1 1AT
T 01273 655220
www.rhpartnership.co.uk
brighton@rhpartnership.co.uk

Project
Land south of Cornfield Close
Littlehampton

Drawing
House Type C
2 Bed 4 Person
Proposed Plans and Elevations

Job Ref	Draw No	Revision
P0516	2120	00
Scale(s)	Size	Drawn
1:100	A1	TW/SH

Status
Planning