



This drawing is not to be scaled. The architect is to be held responsible for the accuracy of the information provided and the contractor is responsible for checking all dimensions


Notes

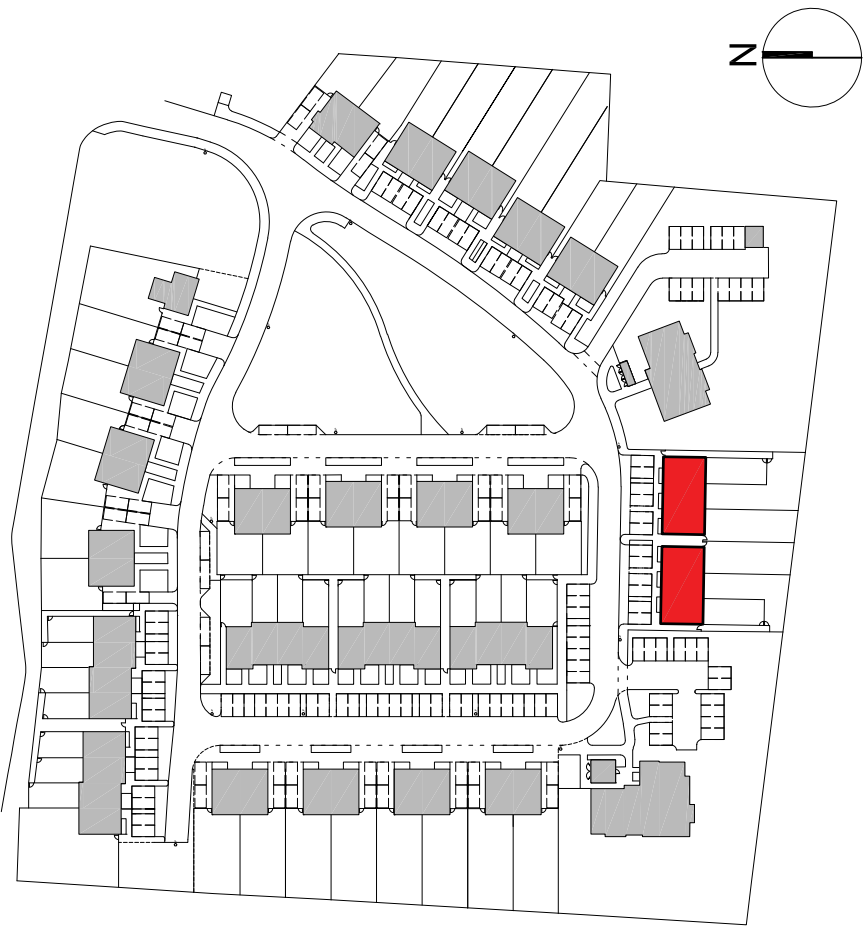


08 House & Apartment Type Key
2130 not to scale

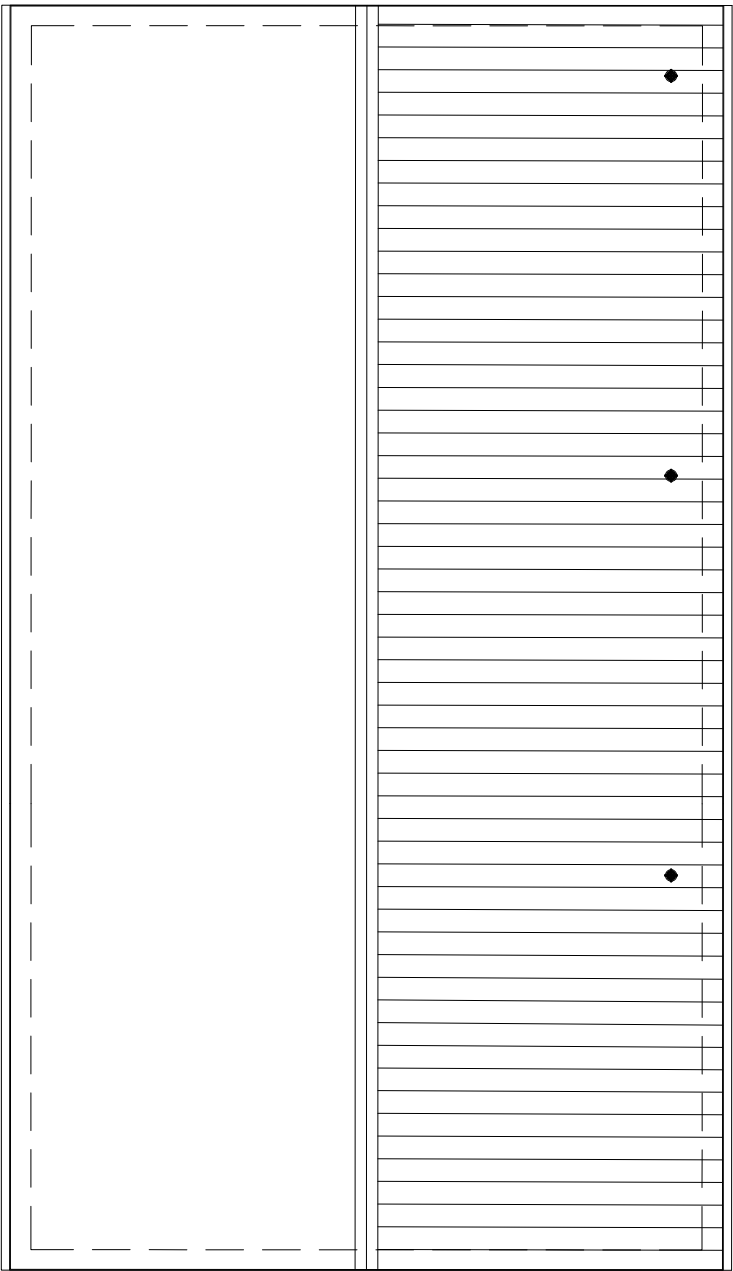


03 Roof Plan
2130 Scale: 1:100

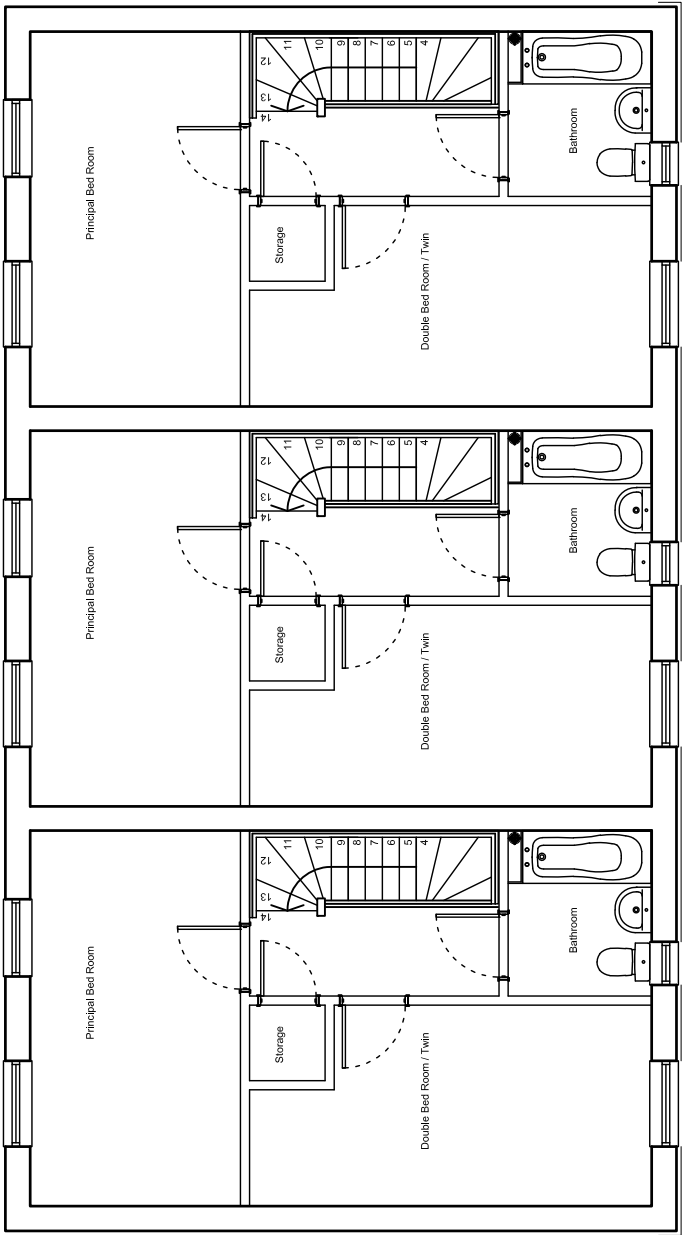


02 First Floor Plan
2130 Scale: 1:100

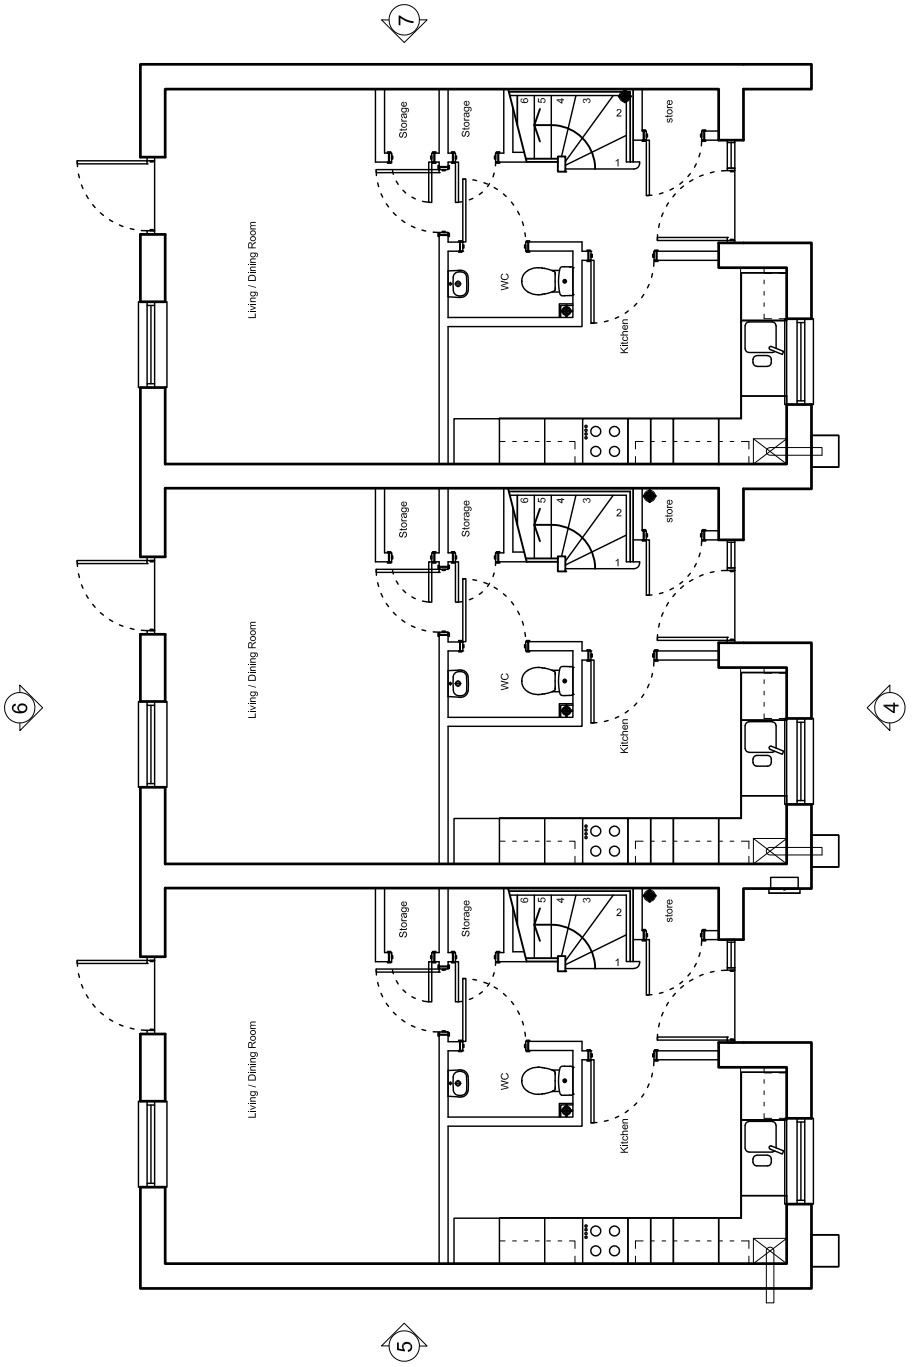


01 Ground Floor Plan
2130 Scale: 1:100

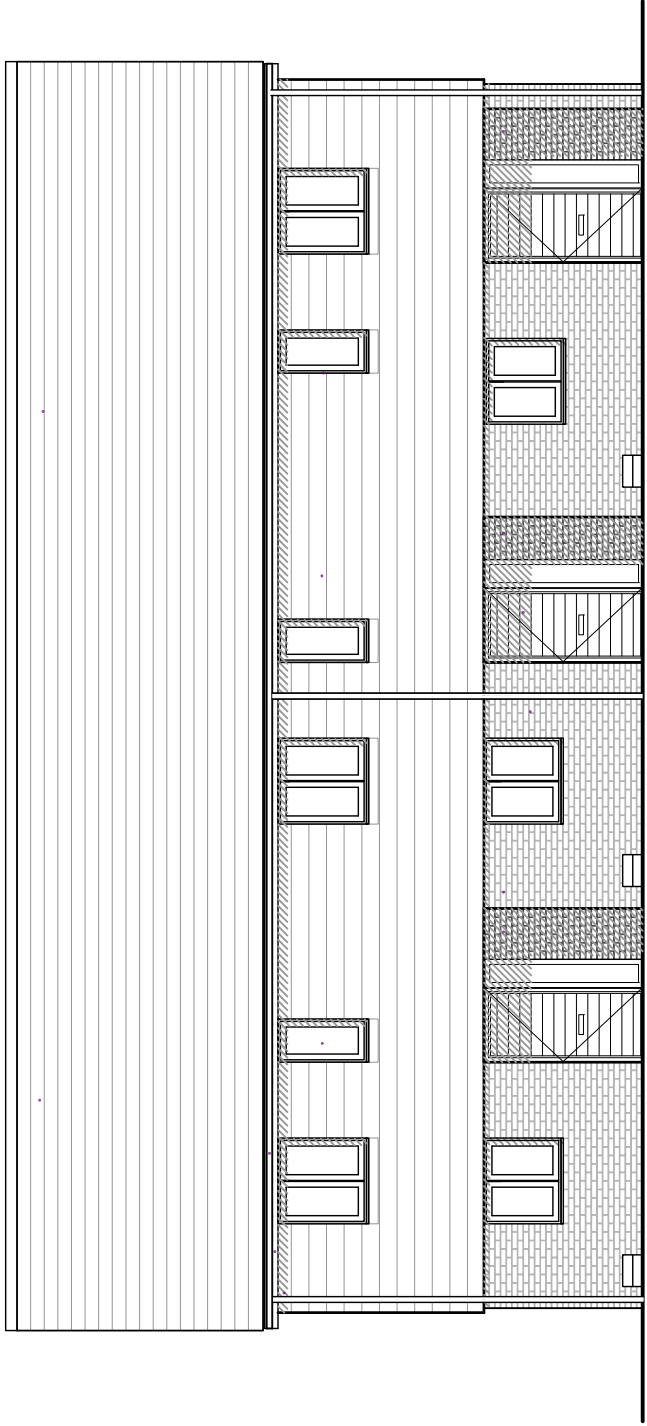


04 Elevation 01
2130 Scale: 1:100

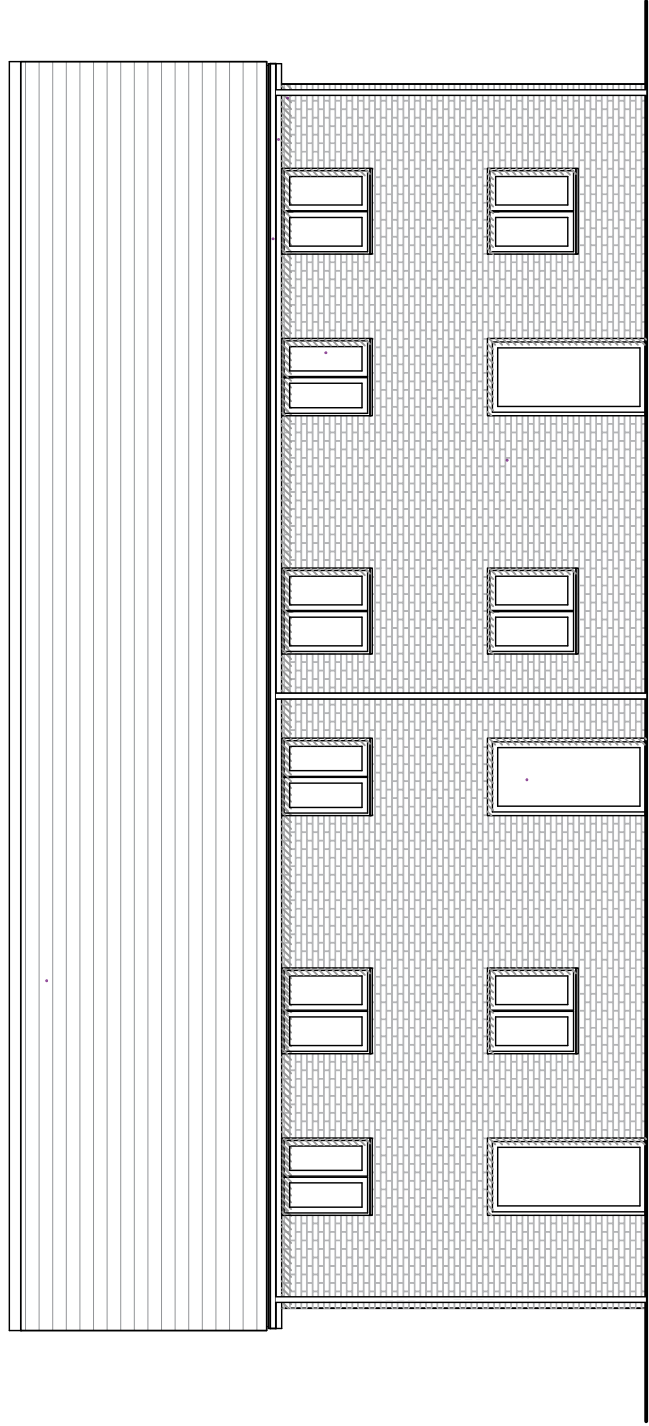


06 Elevation 03
2130 Scale: 1:100

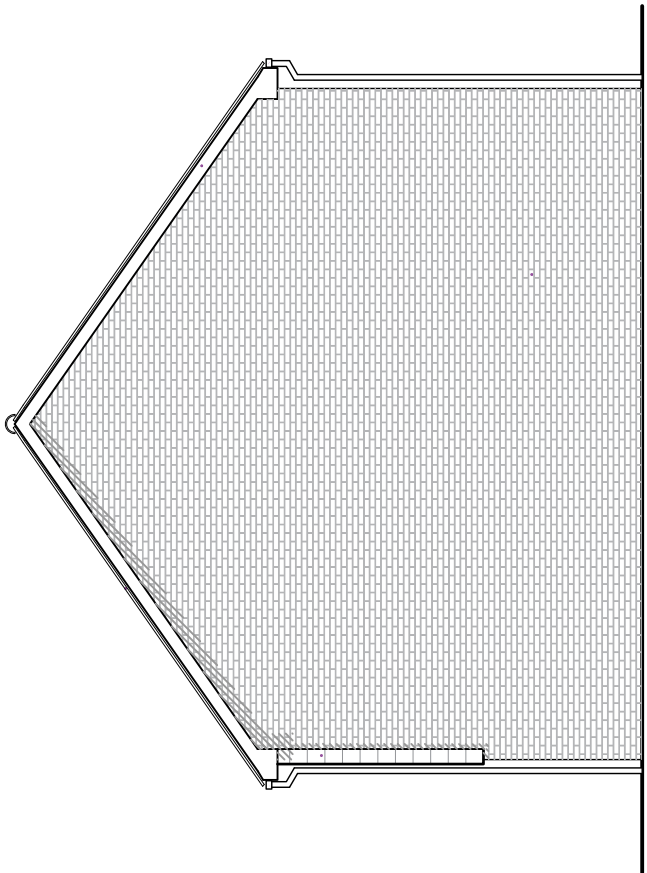

05 Elevation 02
2130 Scale: 1:100

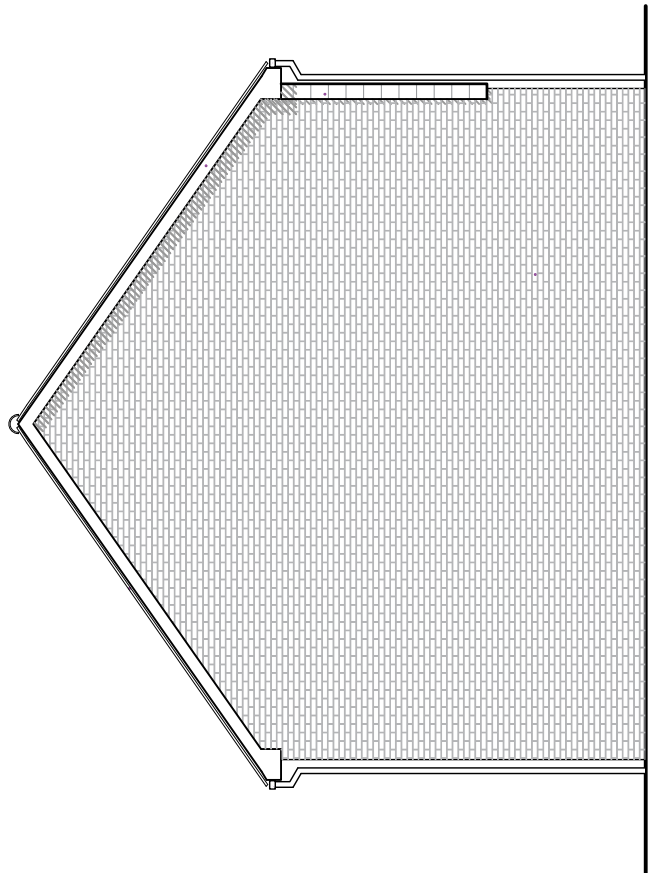

07 Elevation 04
2130 Scale: 1:100

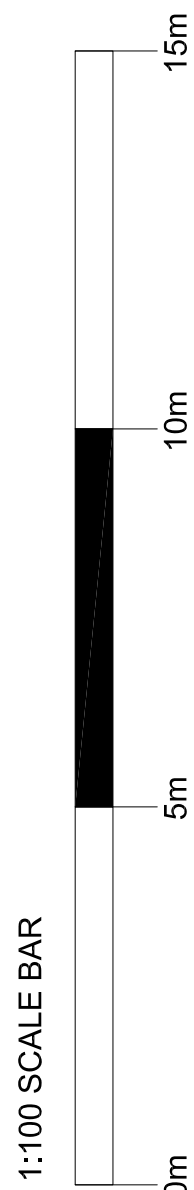

00 2018.10.24 Issued for Planning. TW/ SH NF

Rev Date Notes Drawn Checked

rhp partnership architects
50-52, The Quadrant, Brighton BN1 4AT
T 01273 645220
www.rhpartnership.co.uk
brighton@rhpartnership.co.uk

Project
Land south of Cornfield Close
Littlehampton

Drawing
House Type D
2 Bed 4 Person
Proposed Plans and Elevations

Job Ref	Draw No	Revision
P0516	2130	00
Scale(s)	Size	Drawn
1:100	A1	TW/SH

Status
Planning