



This drawing is not to be scaled. The architect is to be responsible for the accuracy of the dimensions. The contractor is responsible for checking all dimensions.

Notes

For hard and soft landscaping and roadway finishes please refer to landscape Architect and Highways Engineer's drawings.

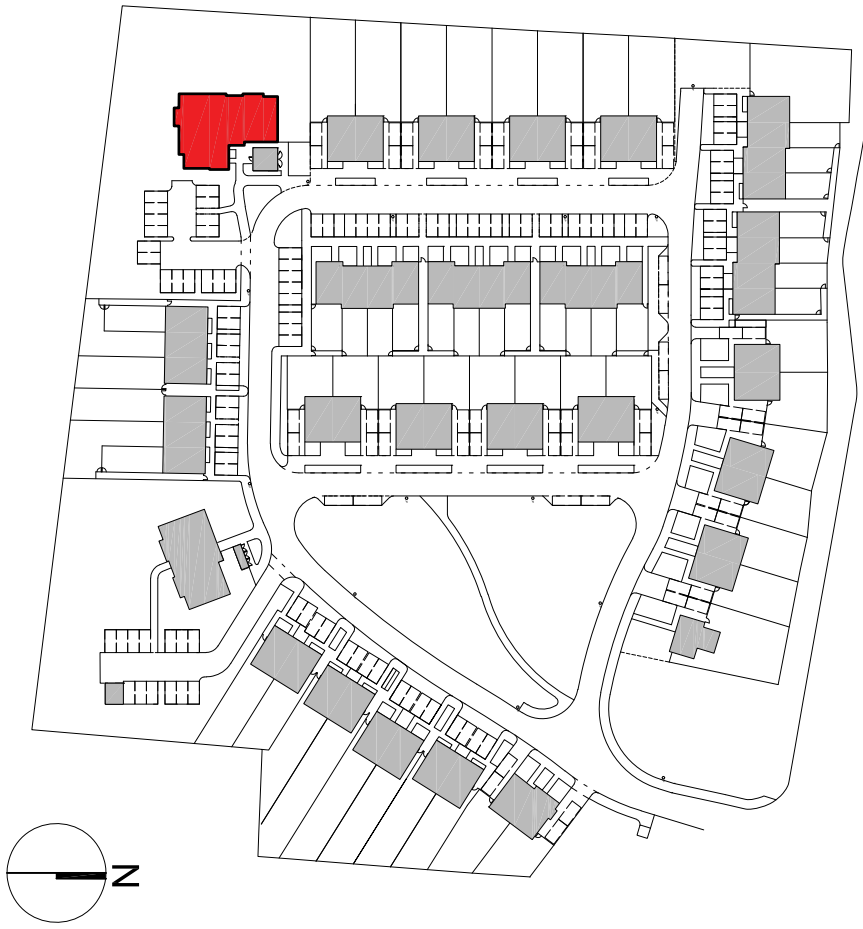

06 House & Apartment Type Key
2160 n/a to scale

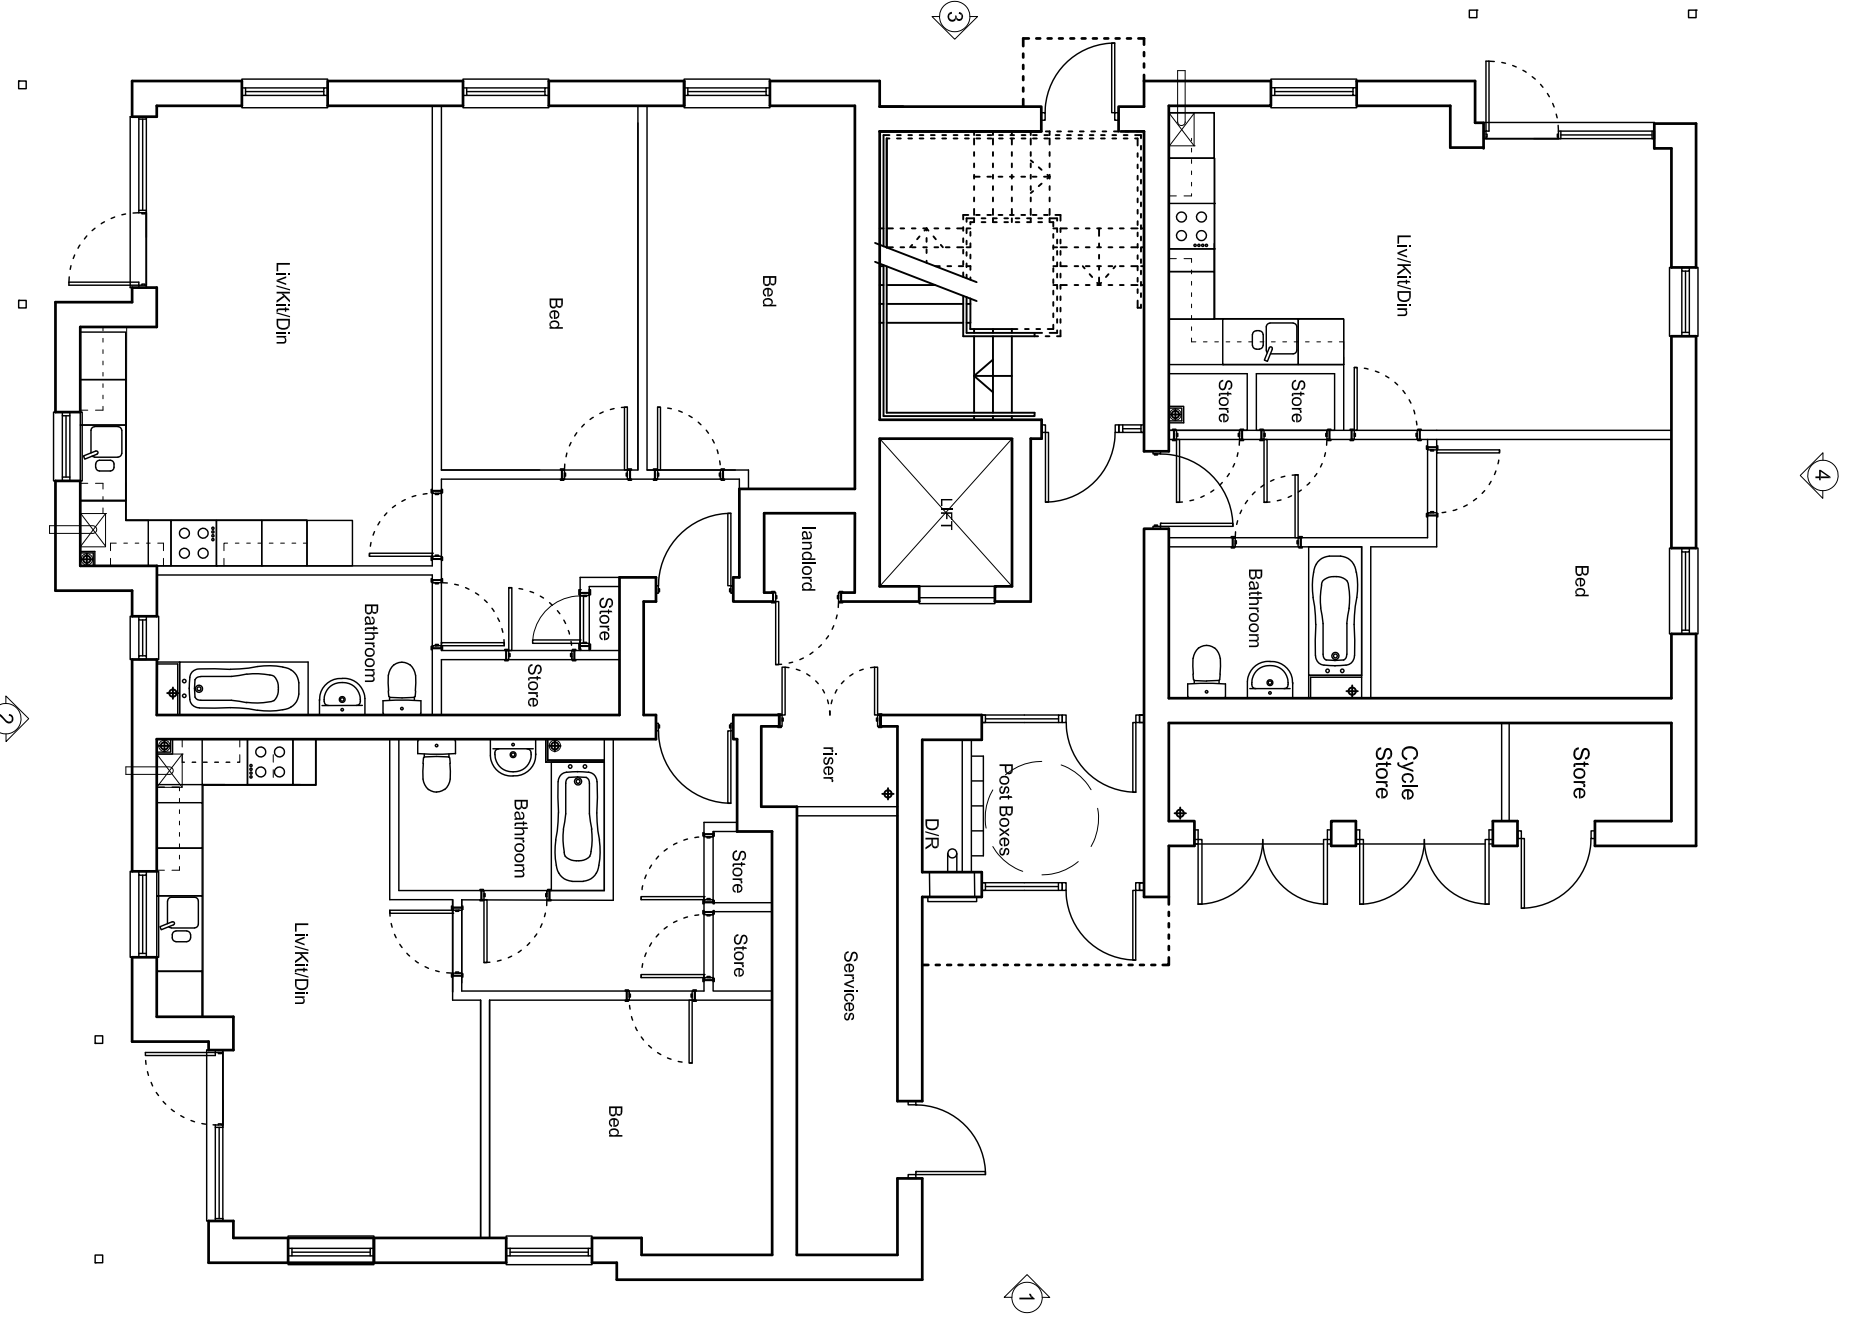

01 Ground Floor Plan
2160 Scale: 1:100




02 First Floor Plan
2160 Scale: 1:100



03 Second Floor Plan
2160 Scale: 1:100




04 Third Floor Plan
2160 Scale: 1:100

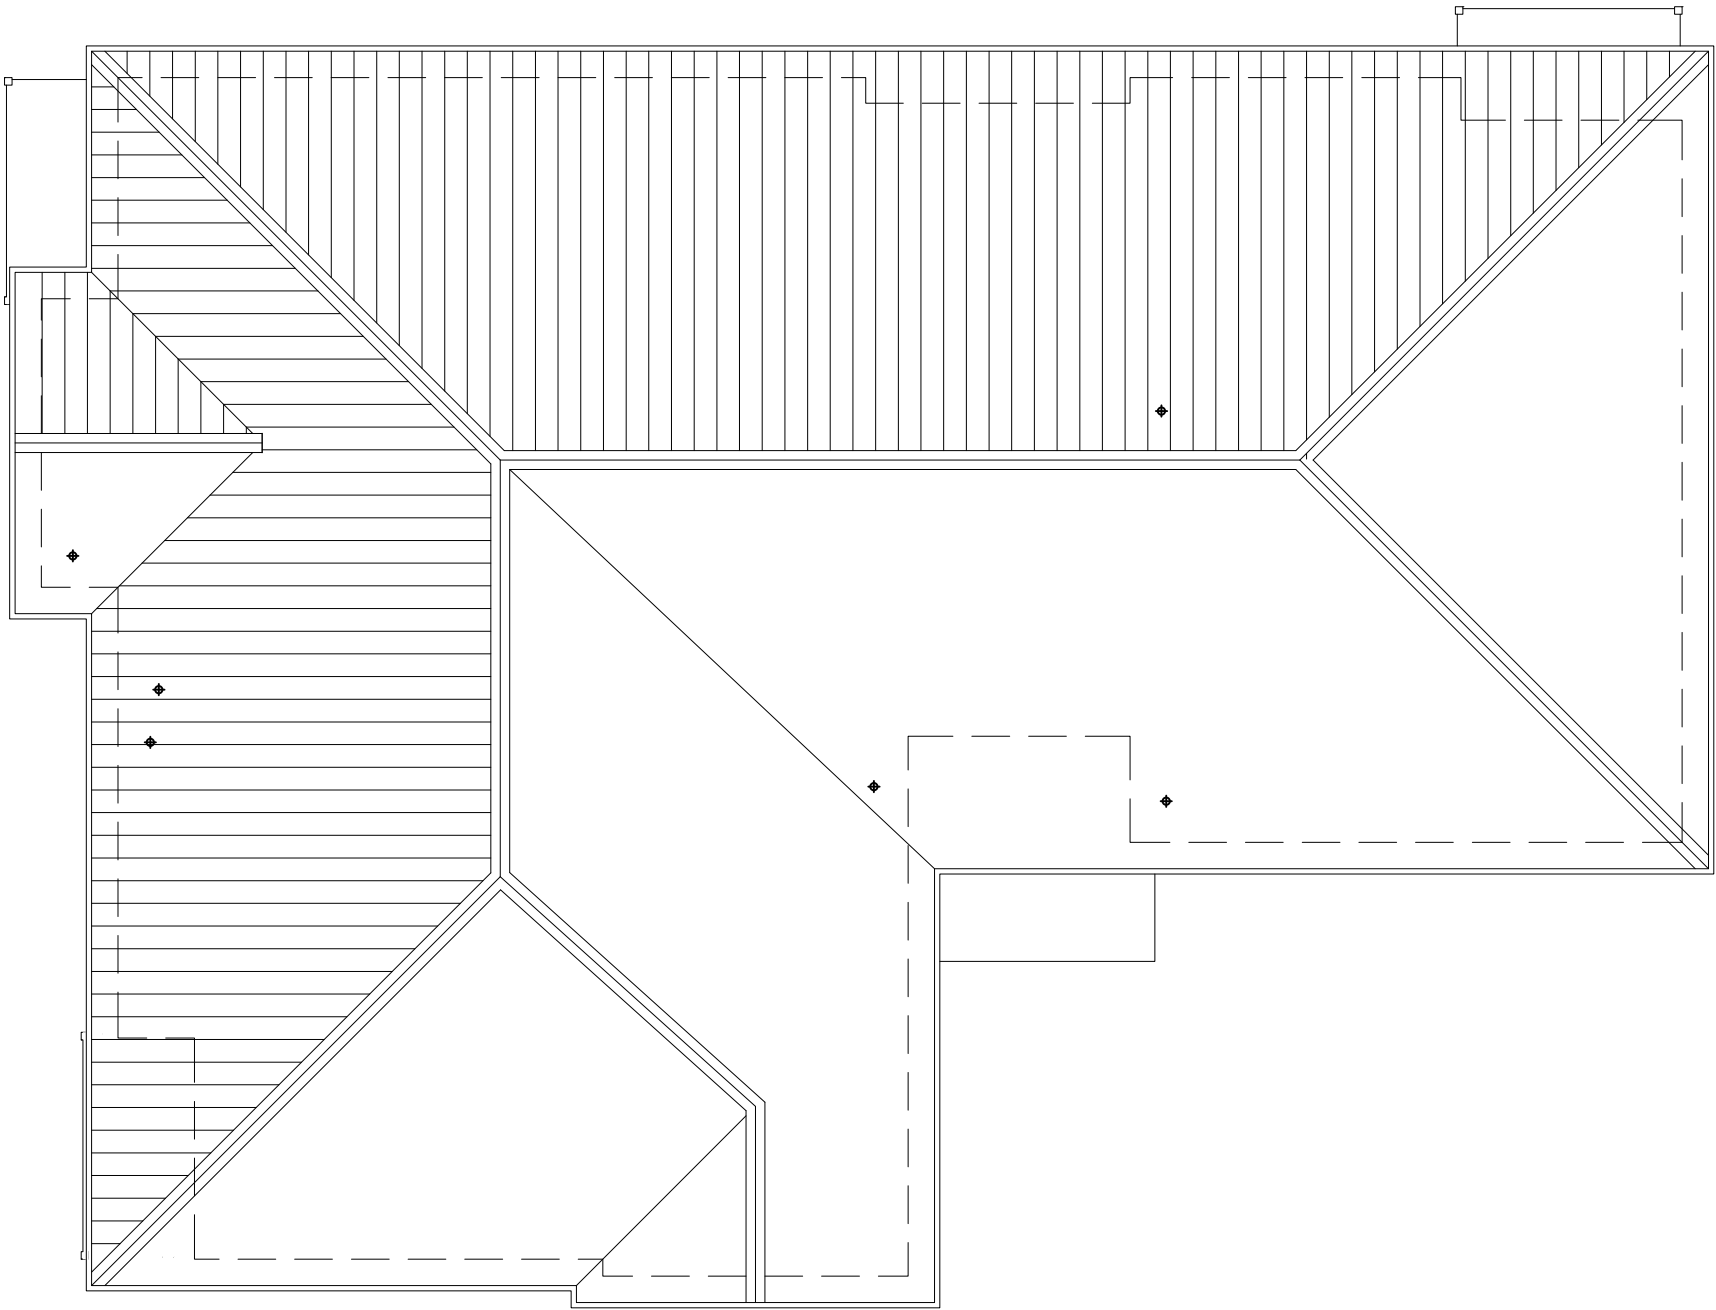

05 Roof Plan
2160 Scale: 1:100

1:100 SCALE BAR

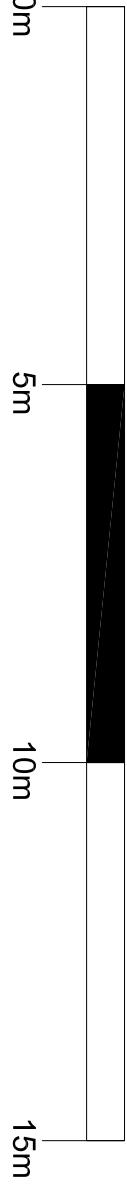

Rev Date + Notes
00 2018.10.24 Issued for Planning.
TW/ SH
NF

rhnp
r h partnership architects
www.rhnp.co.uk
101723 64520
brigholme@rhnp.co.uk

Project
Land south of Cornfield Close
Littlehampton

Drawing
Flat Block B
Proposed Floor Plans

Draw No	Revision
P0516	2160 00
Scale(s)	Drawn CHM
1:100	Site A1
Status	TW/ SH
Planning	SH