



This drawing is not to be scaled. The architect is to be informed of any errors before work proceeds. The general contractor is responsible for checking all dimensions

Notes


For hard and soft landscaping and roadway finishes please refer to Landscape Architect and Highways Engineer's drawings.

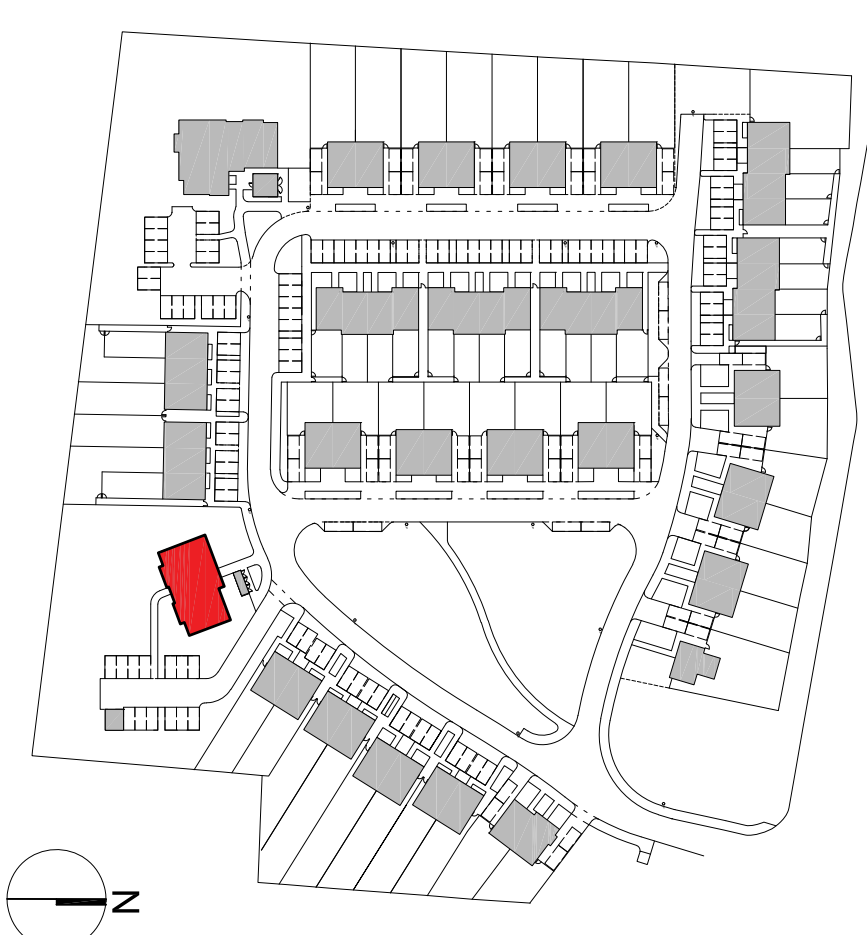


09 House & Apartment Type Key
2150 not to scale

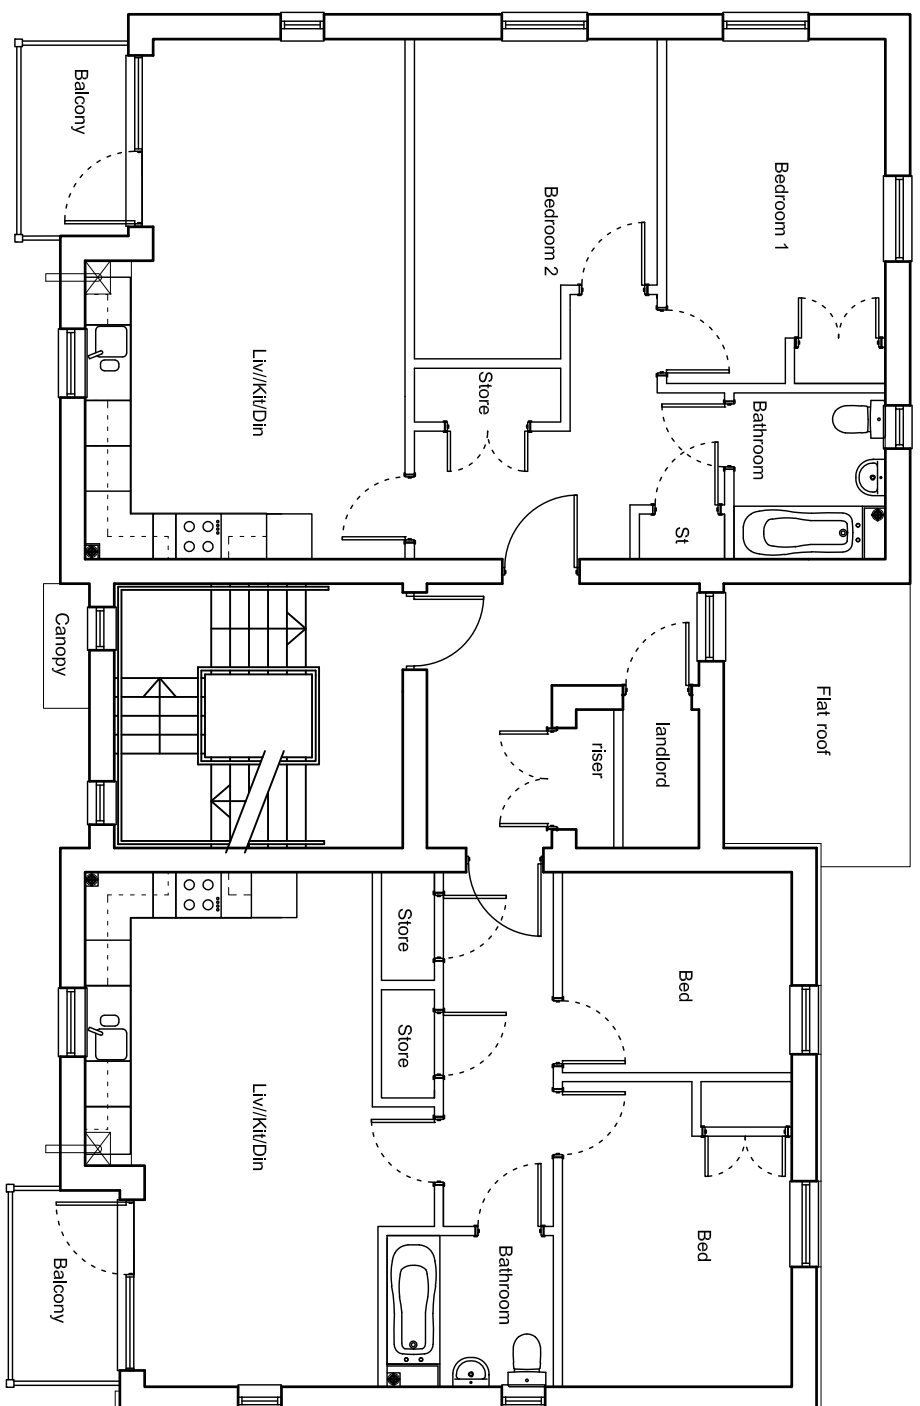


02 First Floor Plan
2150 Scale: 1:100

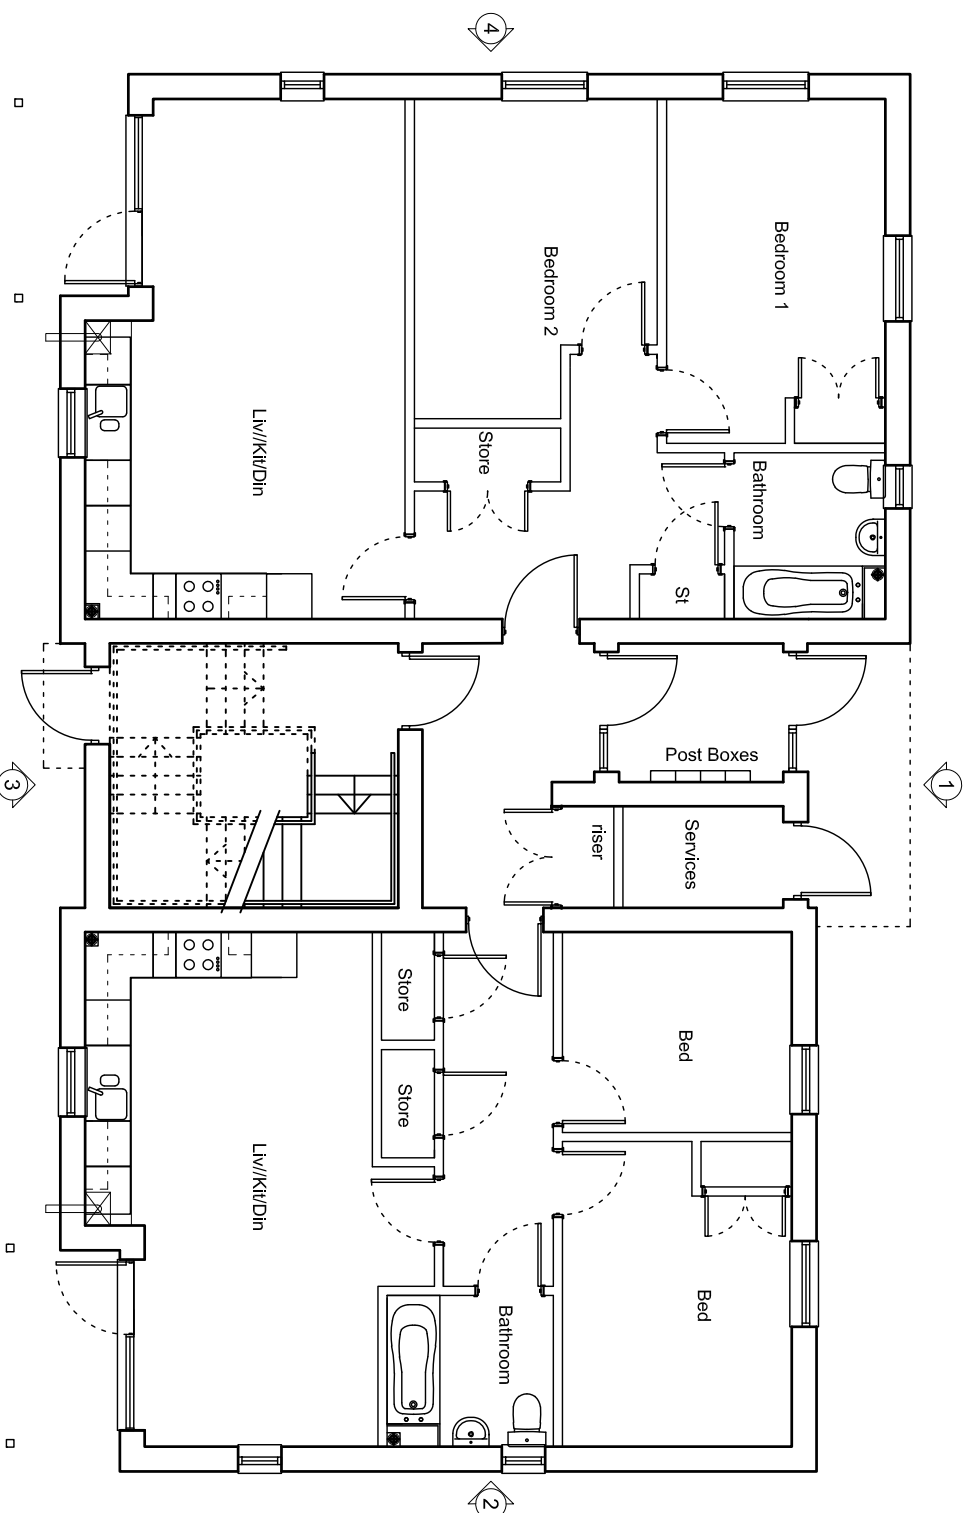


01 Ground Floor Plan
2150 Scale: 1:100

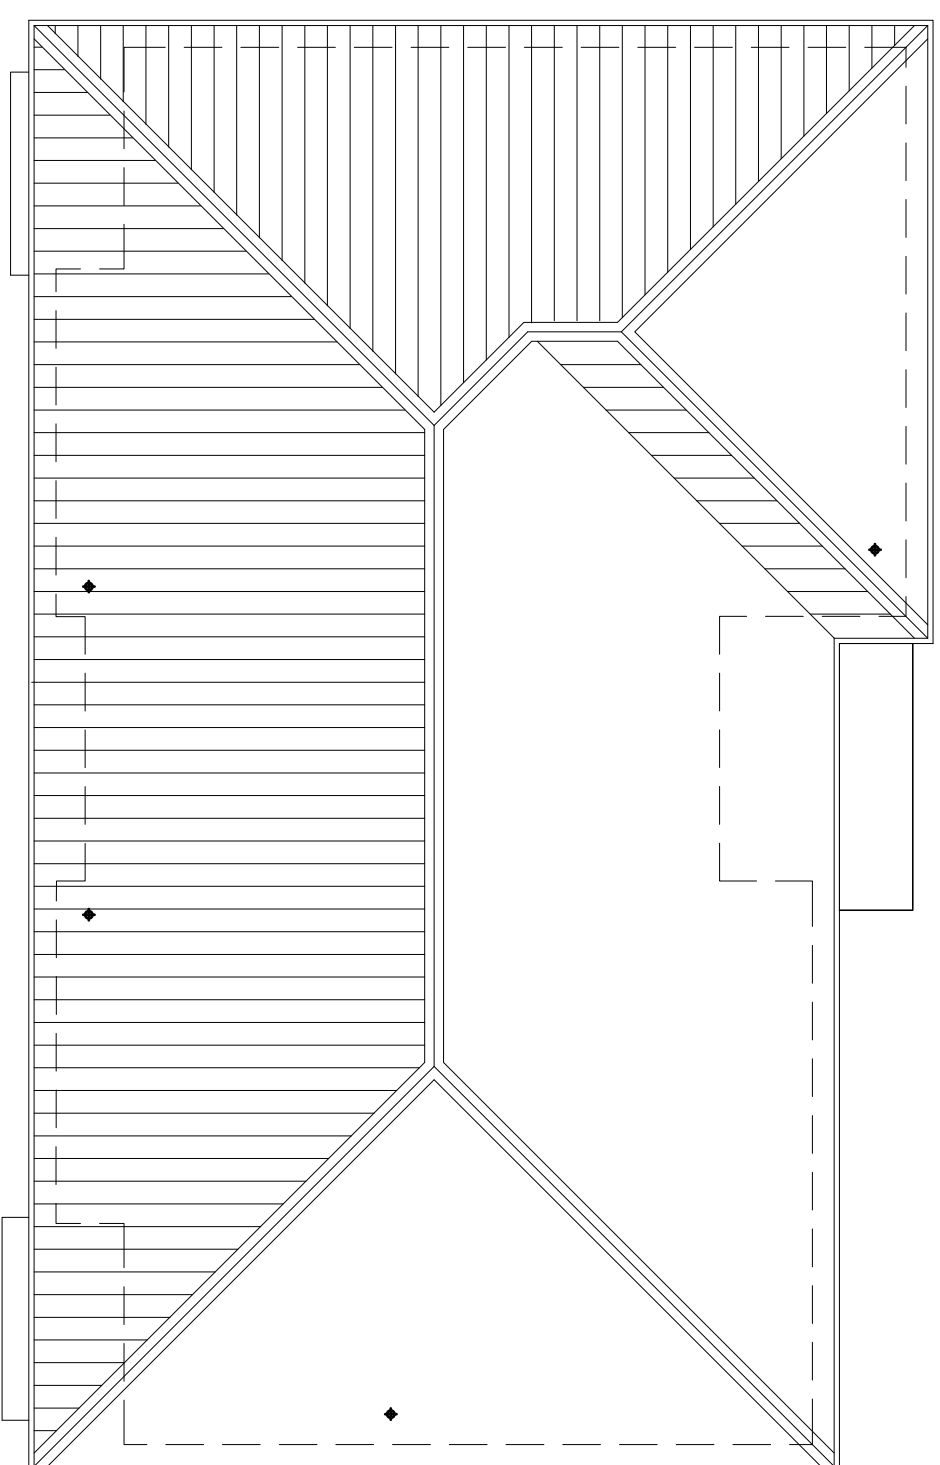


04
2150 Roof Plan
Scale: 1:100

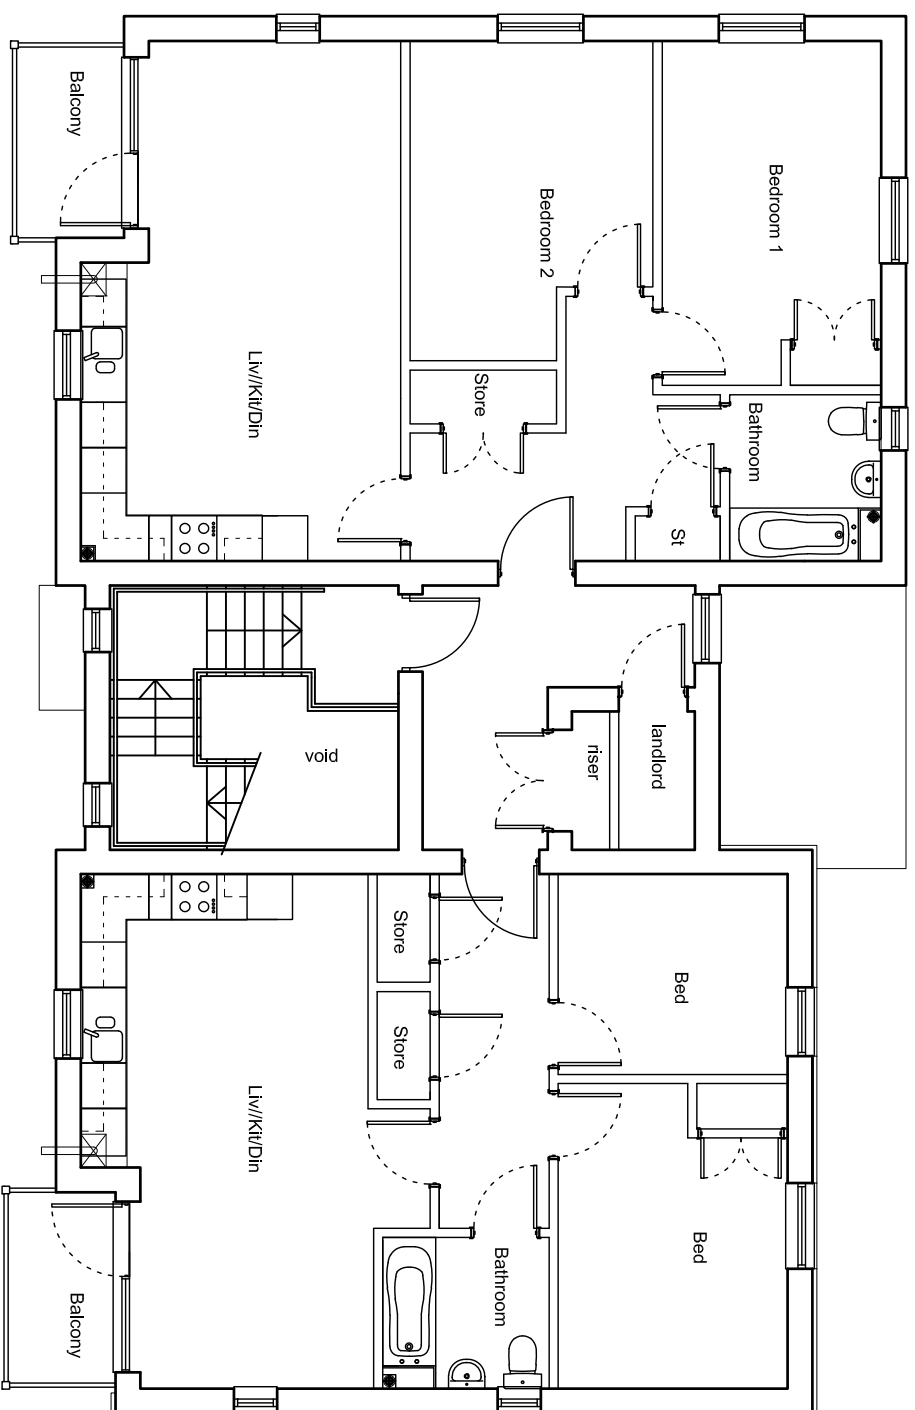


03 Second Floor Plan
2150 Scale: 1:100

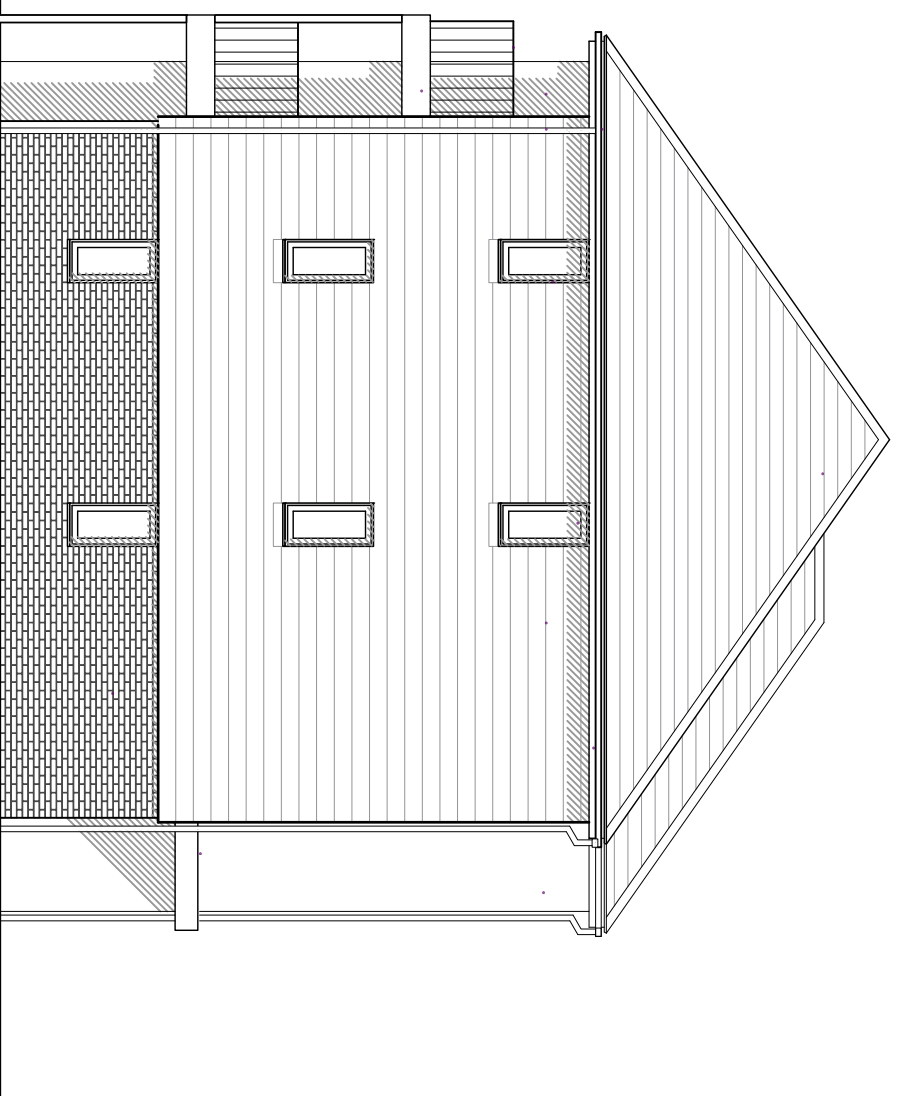


06
2150
Elevation 02
Scale: 1:100

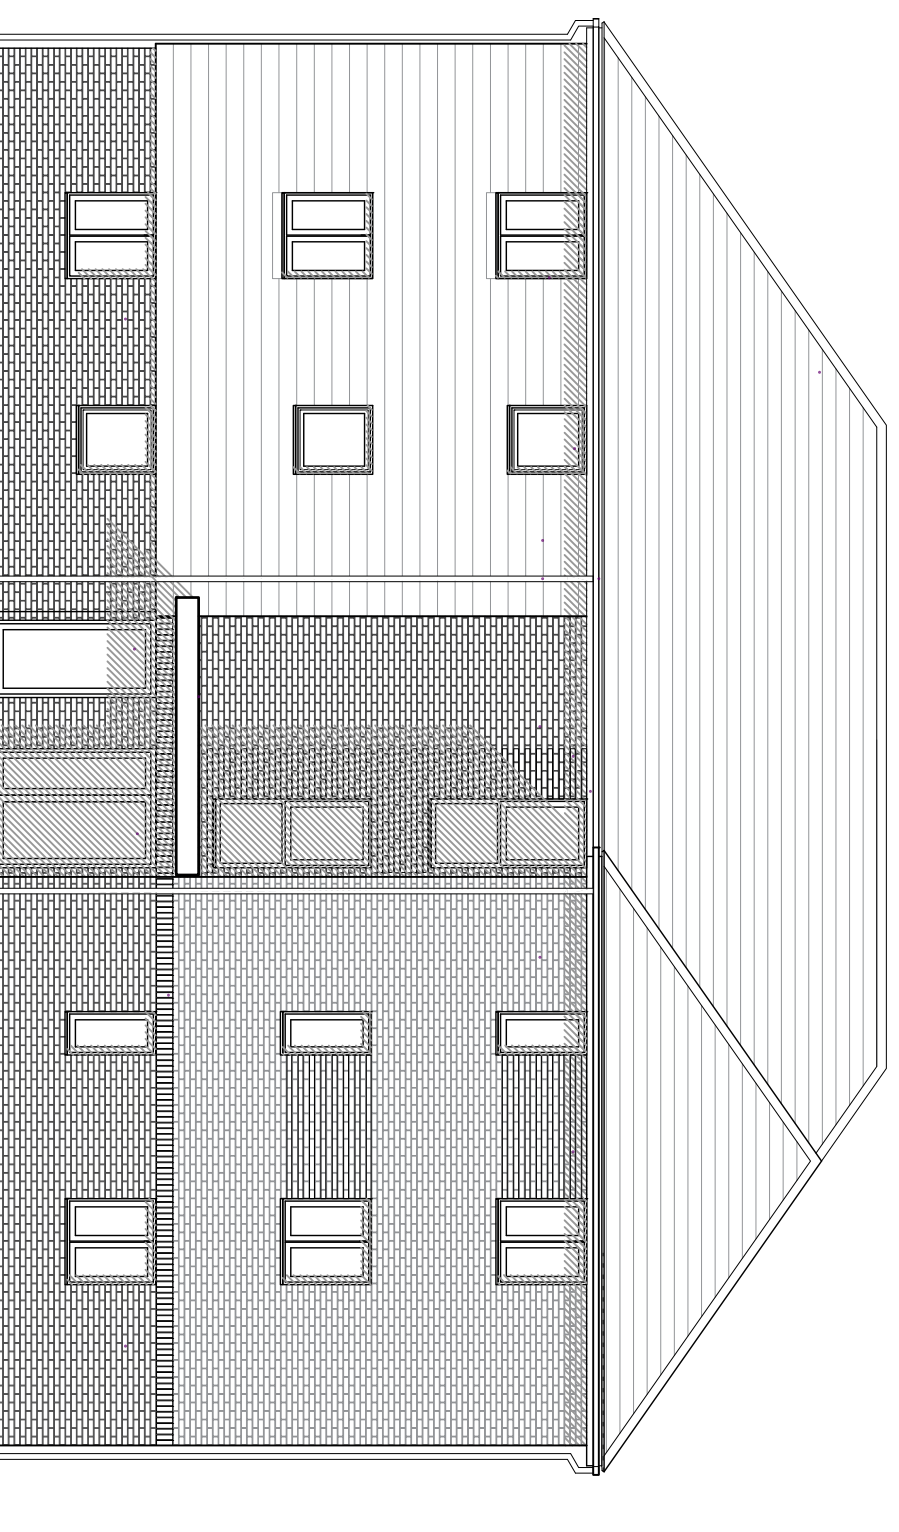


05 Elevation 01
2150 Scale: 1:100

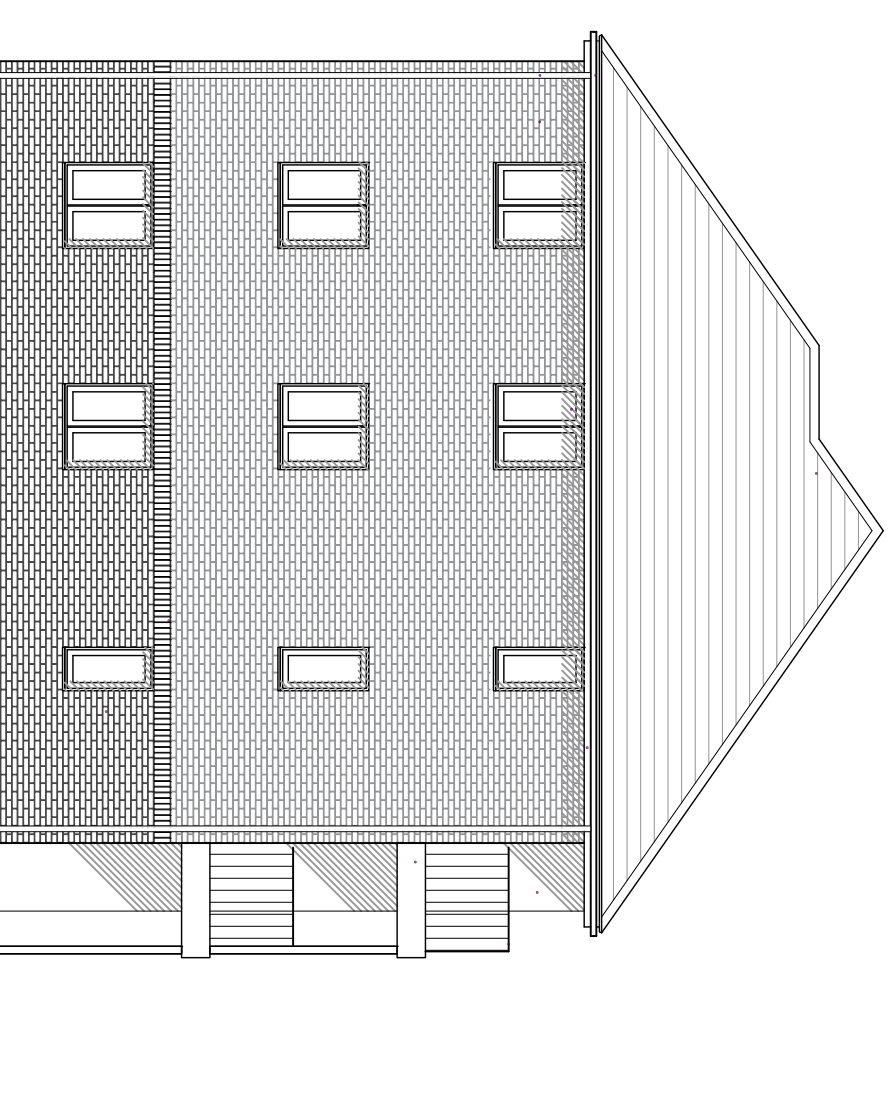

08 Elevation 04
2150 Scale: 1:100

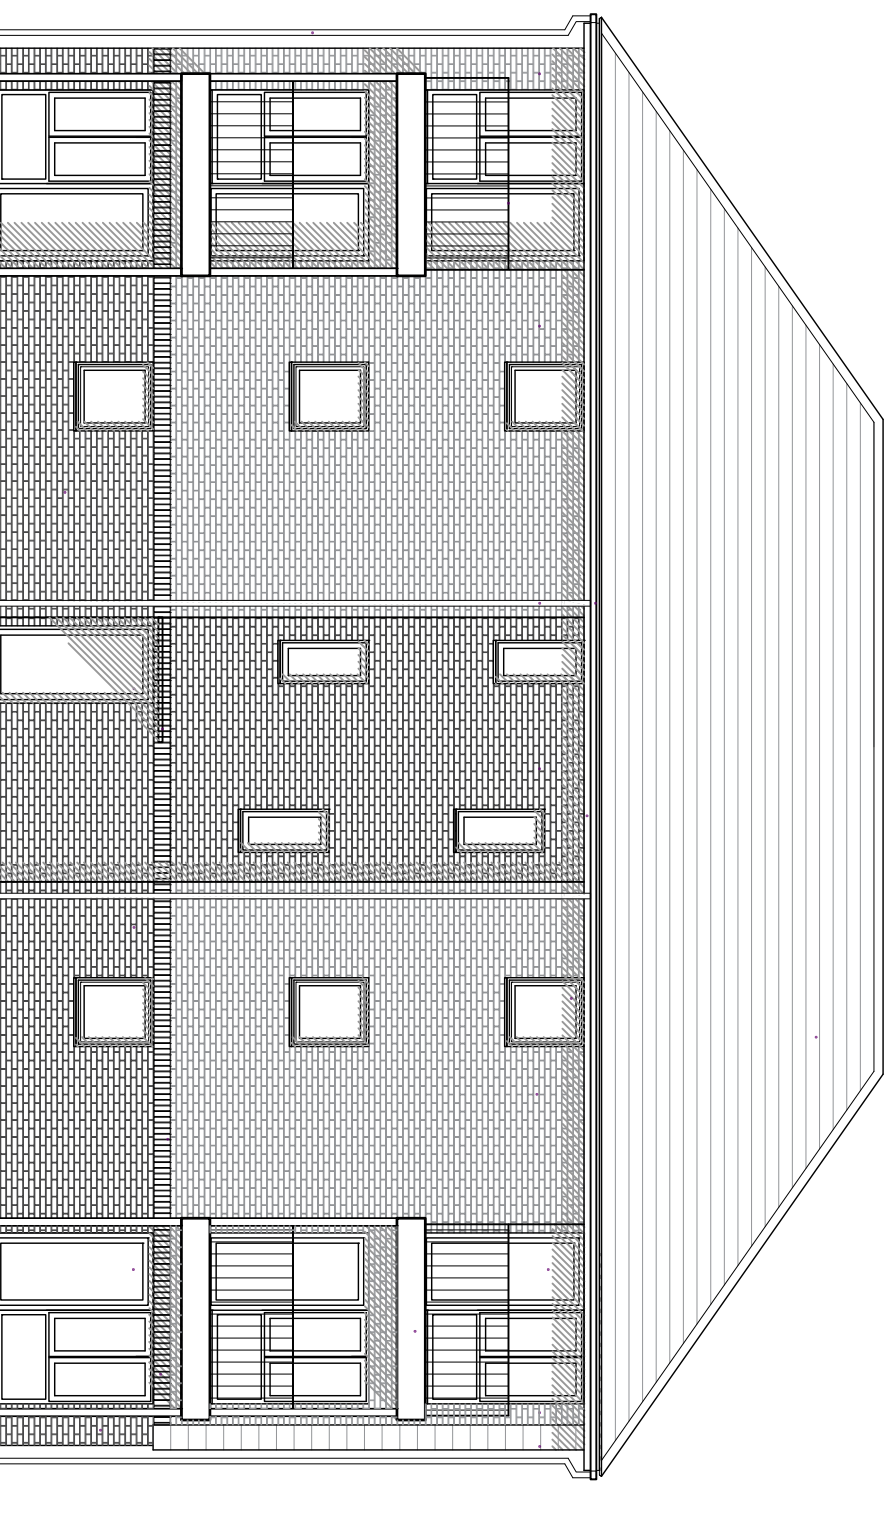

07 Elevation 03
2150 Scale: 1:100

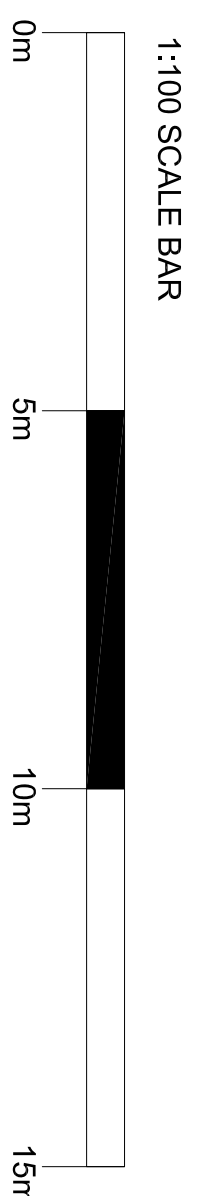

Rev	Date + notes	Drawn	Checked
-----	--------------	-------	---------

00 2018.10.24 Issued for Planning

TW/ SH
NF

r h partnership architects
30-31 Foundry Street Brighton BN1
T 01273 645220
www.rhpartnership.co.uk
brighton@rhpartnership.co.uk

brighton@rhpartnership.co.uk

Land south of Cornfield Close
Littlehampton

Drawing Flat Block A Proposed Plans and Elevations

Job Ref	Dwg No	Revision
P0516	2150	00
Scale(s)	Size	Dwn
1:100	A1	TW/NF SH

Planning