



Notes


For hard and soft landscaping and roadway finishes please refer to Landscape Architect and Highways Engineer's drawings.

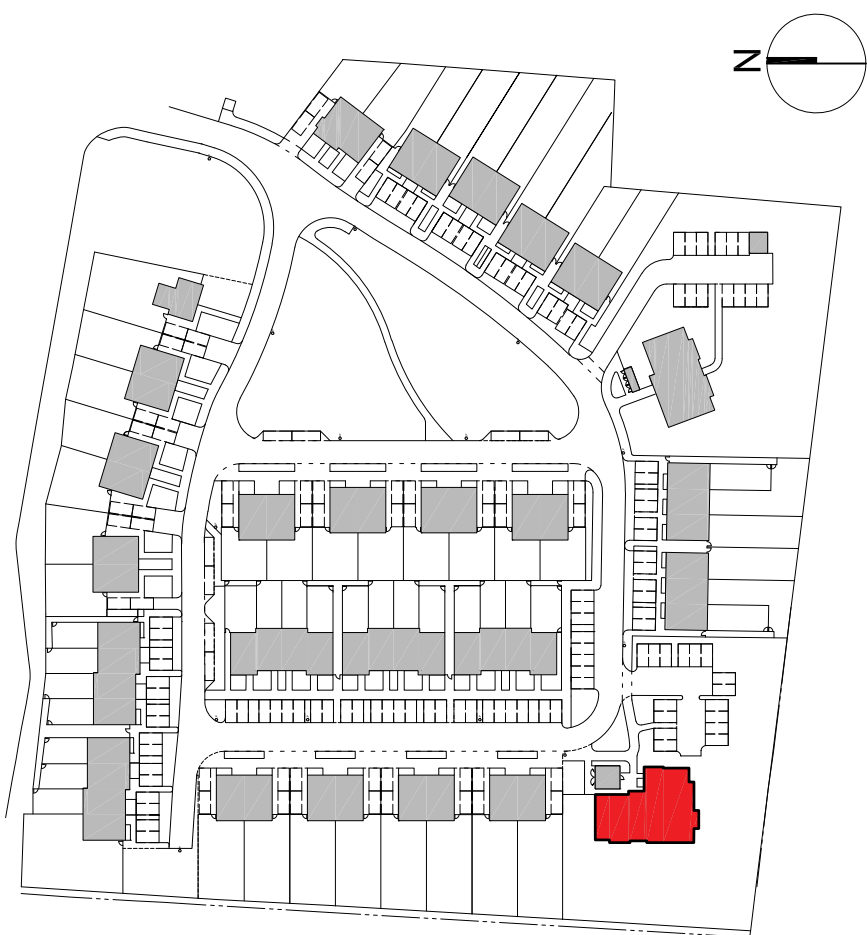


05	House & Apartment Type Key
161	not to scale

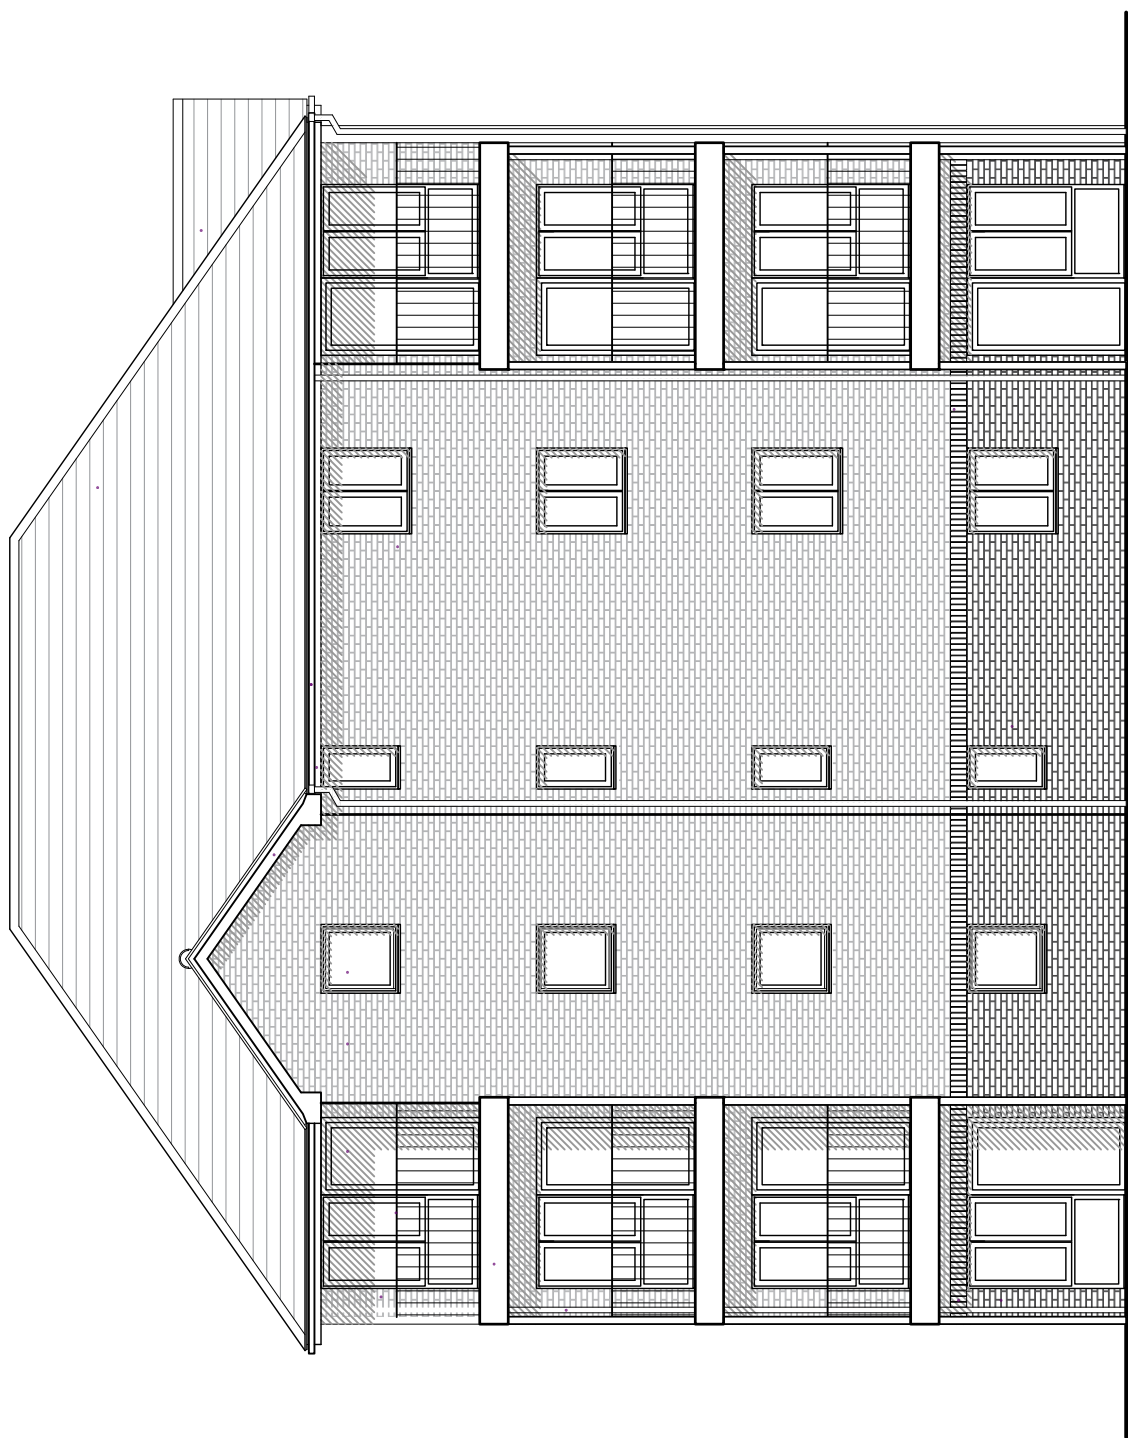


02
2161

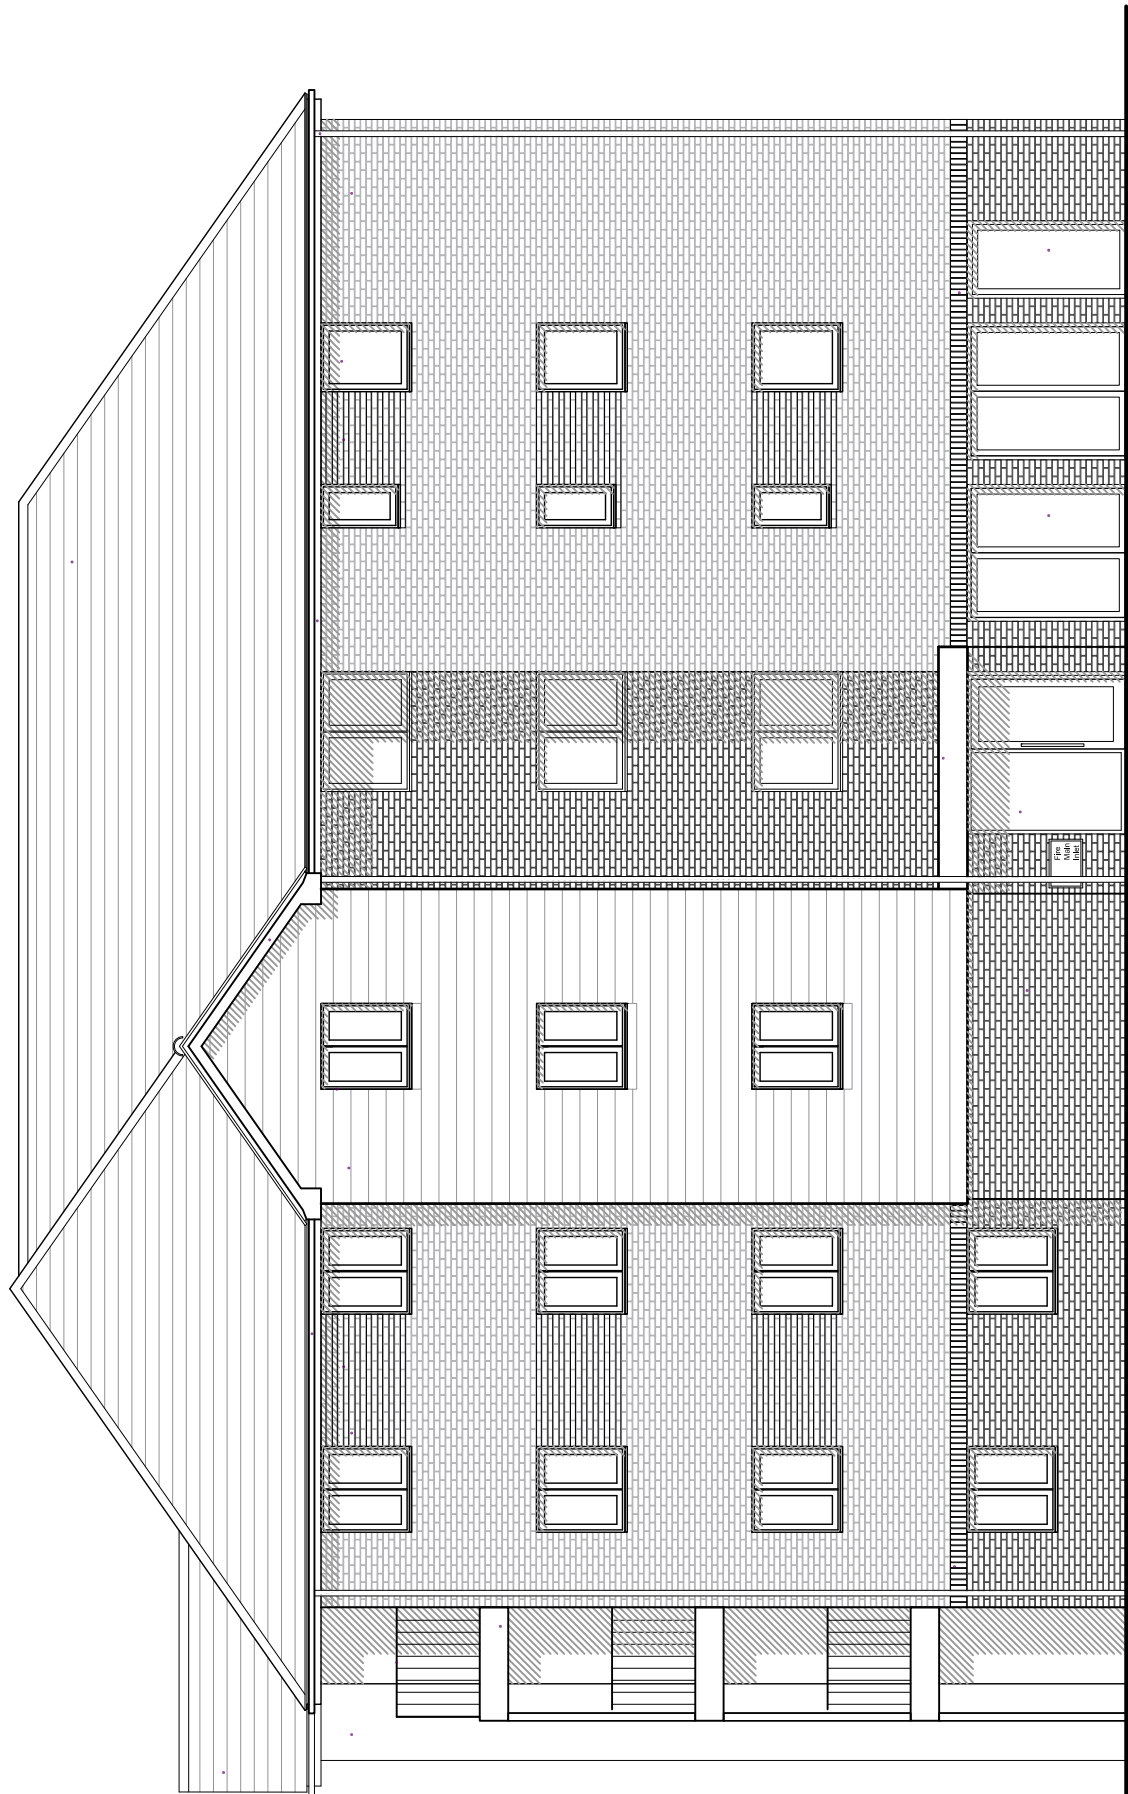

01 Front Elevation
2161 Scale: 1:100

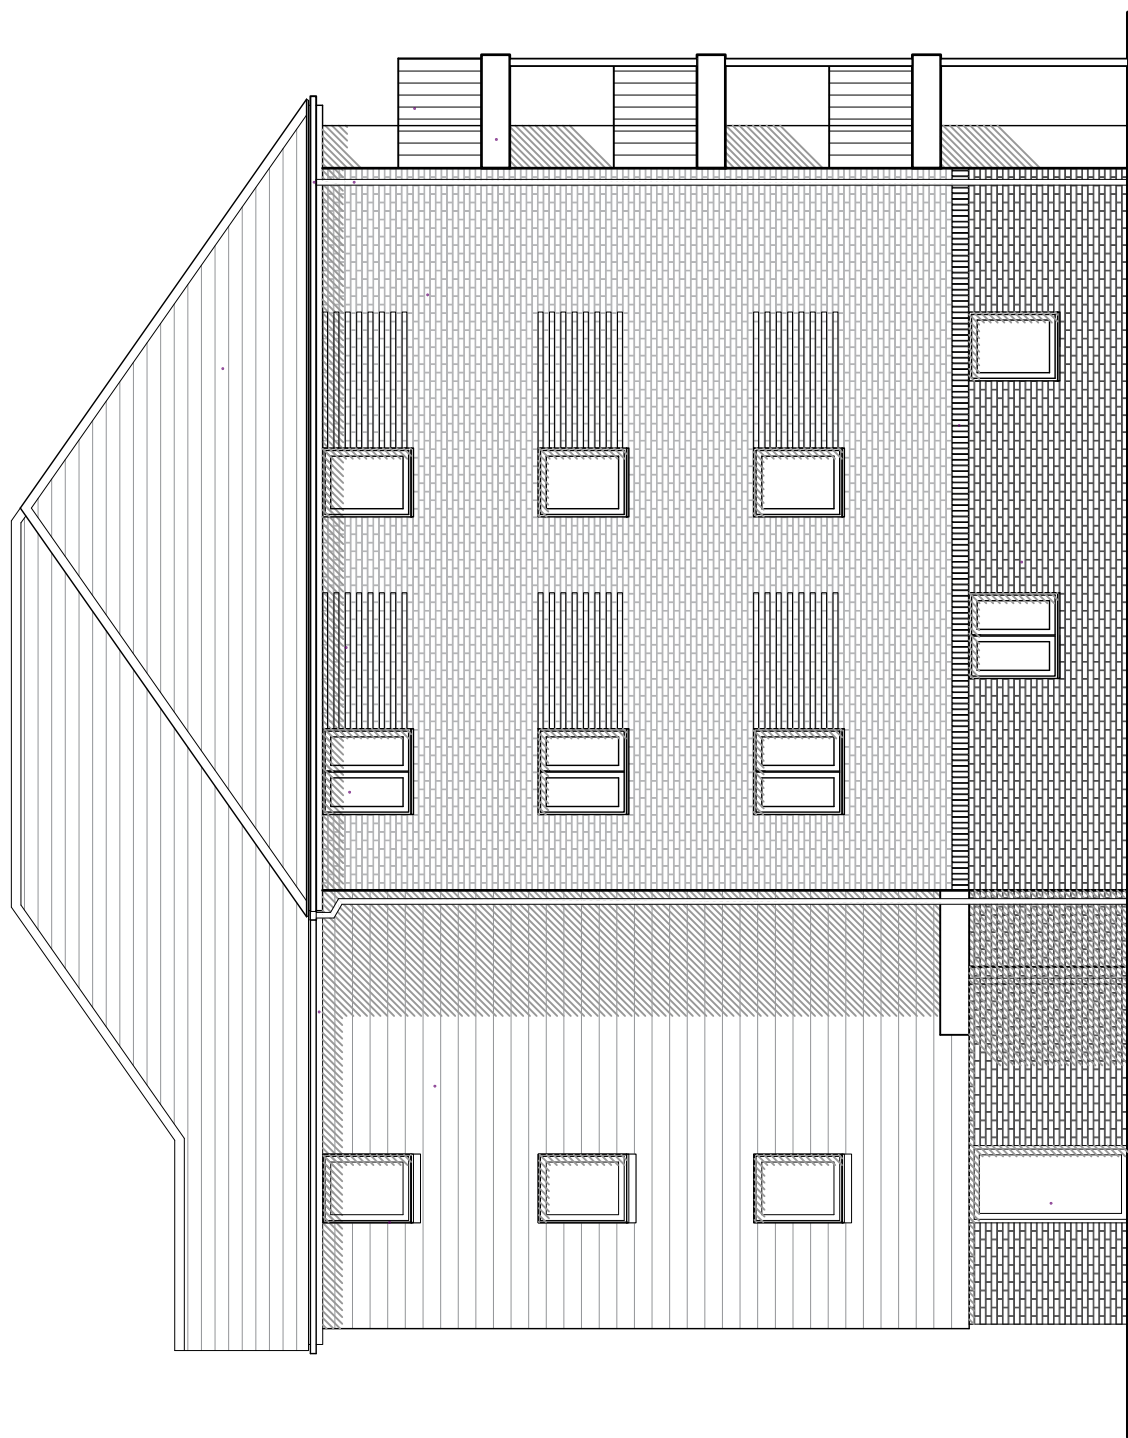

04 West Elevation
2161 Scale: 1:100

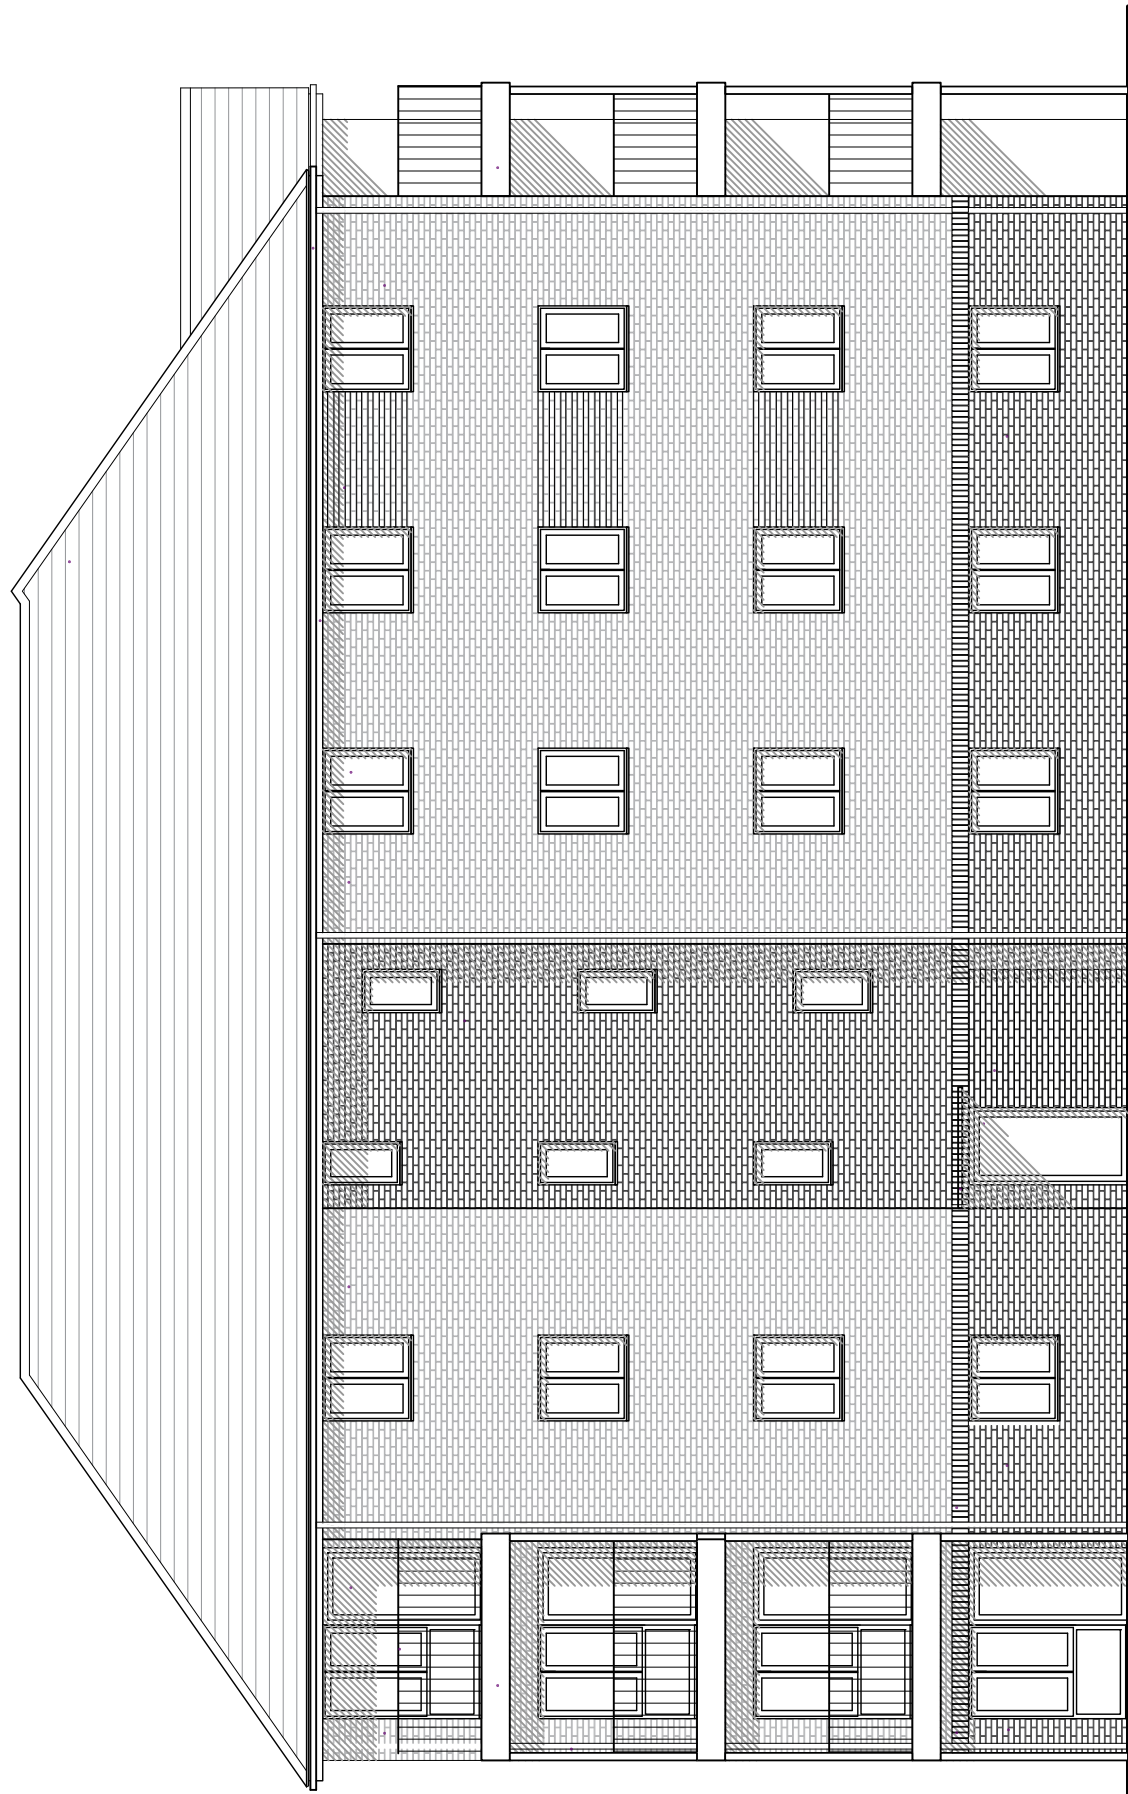

03 Rear Elevation
2161 Scale: 1:100

00 2018.10.24 Issued for Planning.

TW/ SH
NE

Rev	Date	notes	Drawn	Chk'd
-----	------	-------	-------	-------

rhp
r h partnership architects
30-31 Foundry Street Brighton BN1 4AT
T 01273 645220
www.rhpartnership.co.uk
brighton@rhpartnership.co.uk

Project
Land south of Cornfield Close
Littlehampton

Drawing
Flat Block B
Proposed Elevations

Job Ref	Dwg No	Revision
P0516	2161	00
Scale(s)	Size	Chkd
1:100	A1	TW/NF SH

1:100 SCALE BAR

