




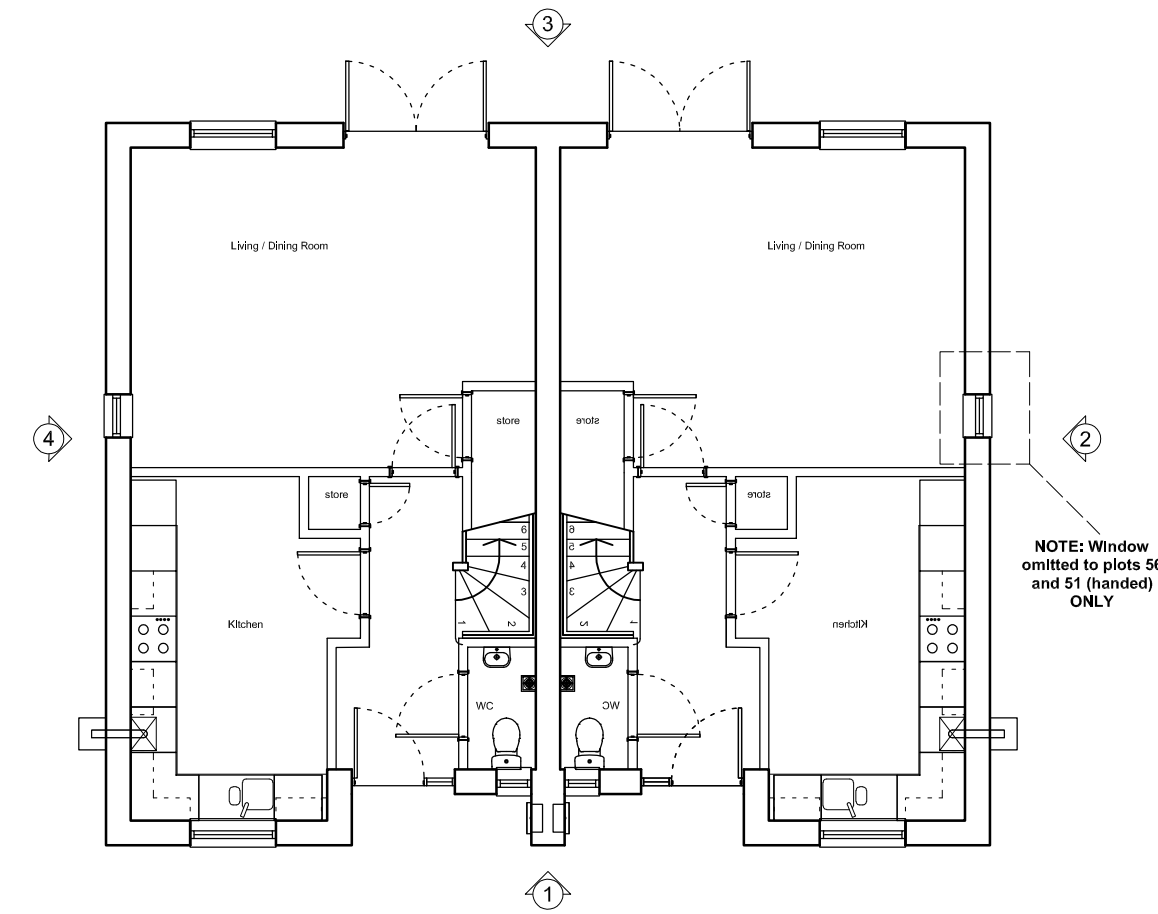

01 Ground Floor Plan
2110 Scale: 1:100

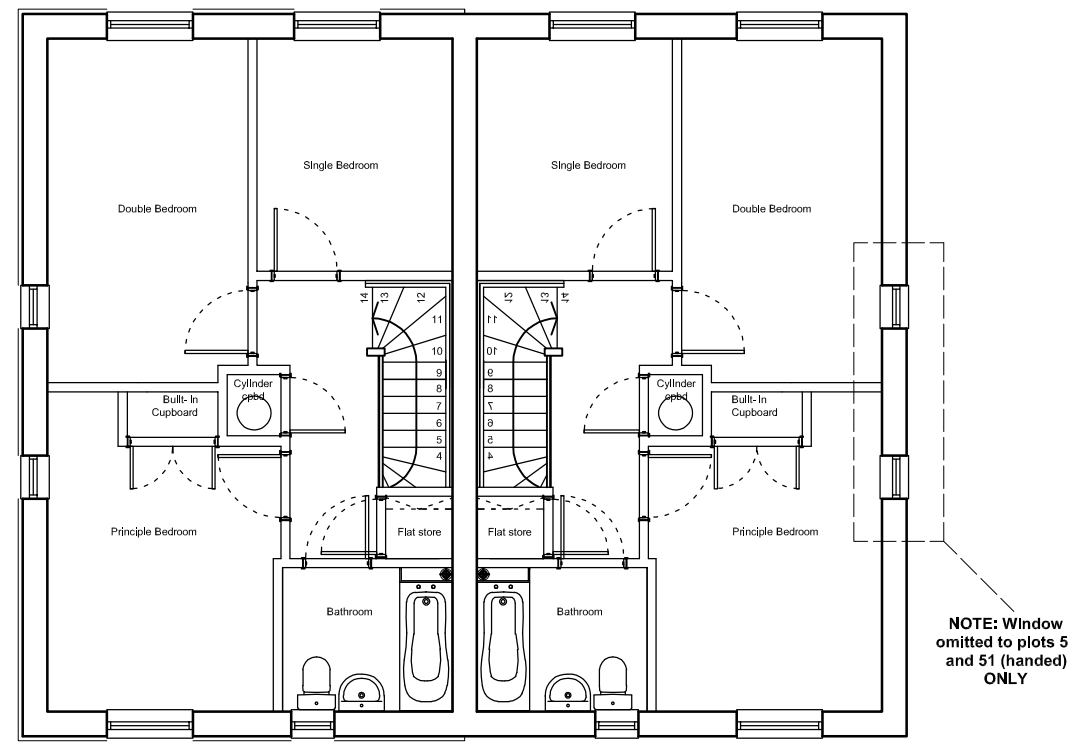

02 First Floor Plan
2110 Scale: 1:100

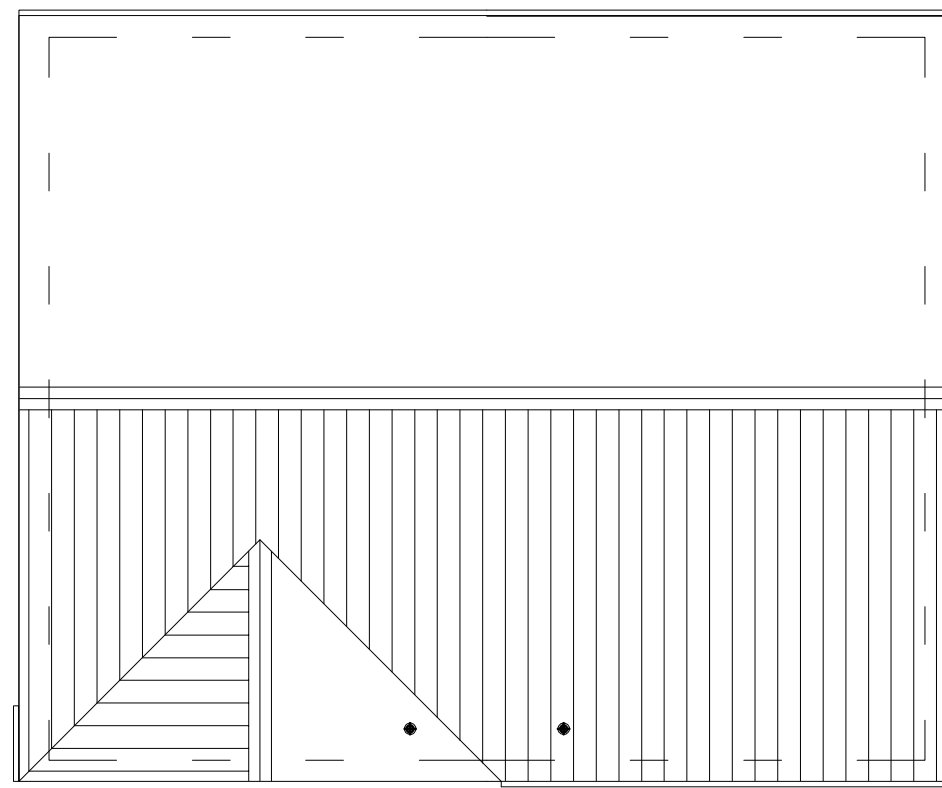


03 Roof Plan
2110 Scale: 1:100



06 House & Apartment Type Key
2110 not to scale



04 Elevation 01
2110 Scale: 1:100

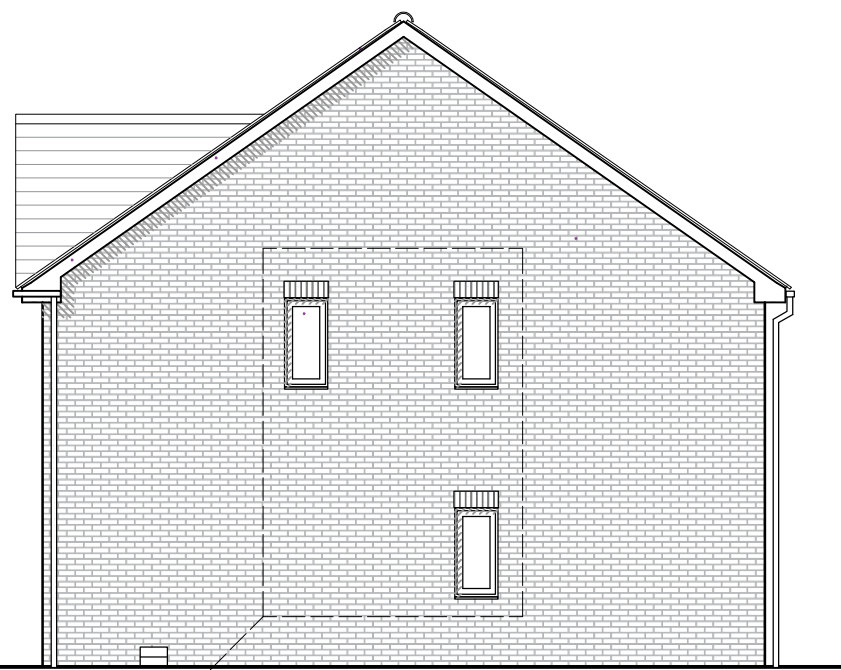

05 Elevation 02
2110 Scale: 1:100



06 Elevation 03
2110 Scale: 1:100



07 Elevation 04
2110 Scale: 1:100

Note; Plots 2, 3, 42, 43, 56 and 57 as shown. Plots 36, 37, 50 and 52 handed.

This drawing is not to be scaled. The architect is to be informed of any errors before work proceeds. The general contractor is responsible for checking all dimensions

Notes

For hard and soft landscaping and roadway finishes please refer to Landscape Architect and Highways Engineer's drawings.

01 2019.02.14 Notes on handing added. IssuedTW SH for Planning

00 2019.02.13 Issued for Planning. TW/ SH NF

Rev Date notes Drwn Chkd

rhp r h partnership architects
30-31 Foundry Street Brighton BN1 4AT
T 01273 645220
www.rhpartnership.co.uk
brighton@rhpartnership.co.uk

Project
Land south of Cornfield Close
Littlehampton

Drawing
House Type B Lower Roof Pitch
3 Bed 5 Person
Proposed Plans and Elevations

Job Ref	Dwg No	Revision
P0516	2113	01
Scales	Site	Drwn Chkd
1:100	A1	TW/NF SH

Status
Planning

