



This drawing is not to be scaled. The architect is to be informed of any errors before work proceeds. The general contractor is responsible for checking all dimensions

Notes


For hard and soft landscaping and roadway finishes please refer to Landscape Architect and Highways Engineer's drawings.

 


06 House & Apartment Type Key
2110 not to scale

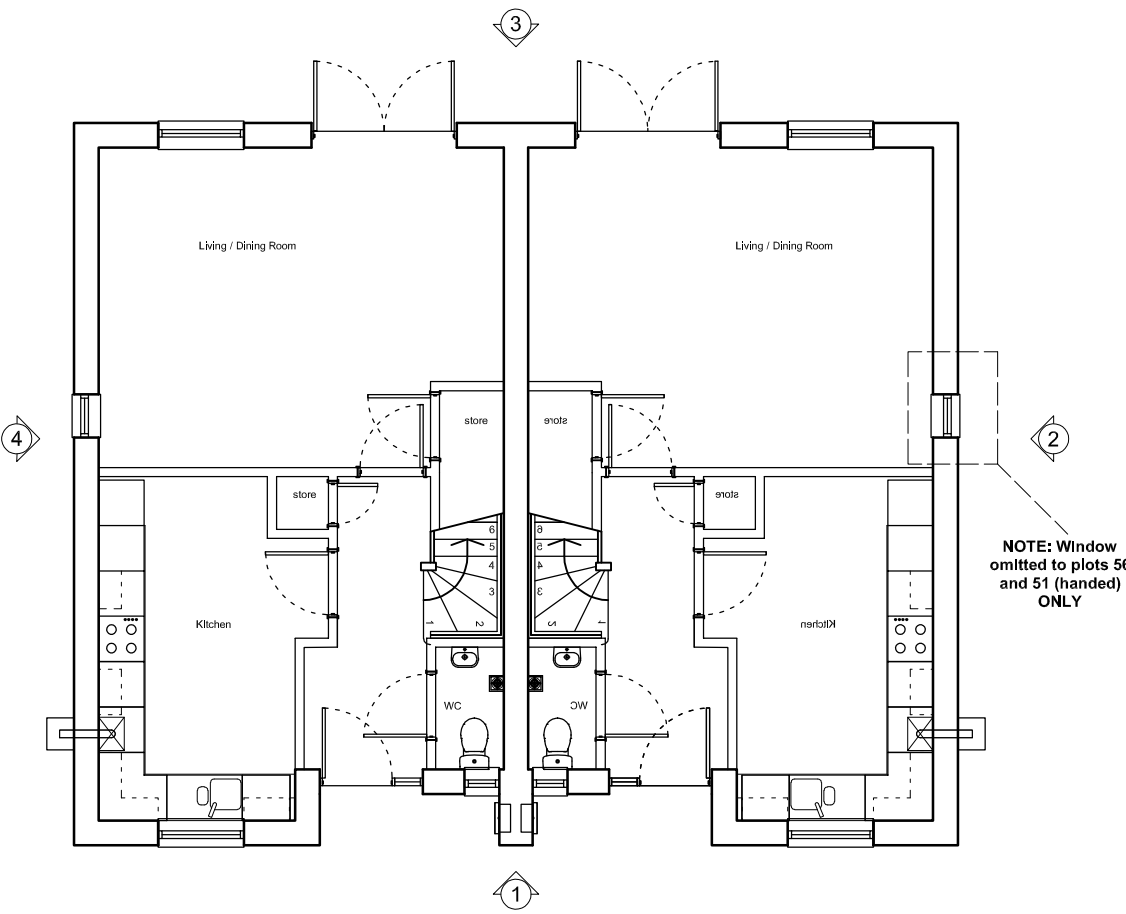

01 Ground Floor Plan
2110 Scale: 1:100

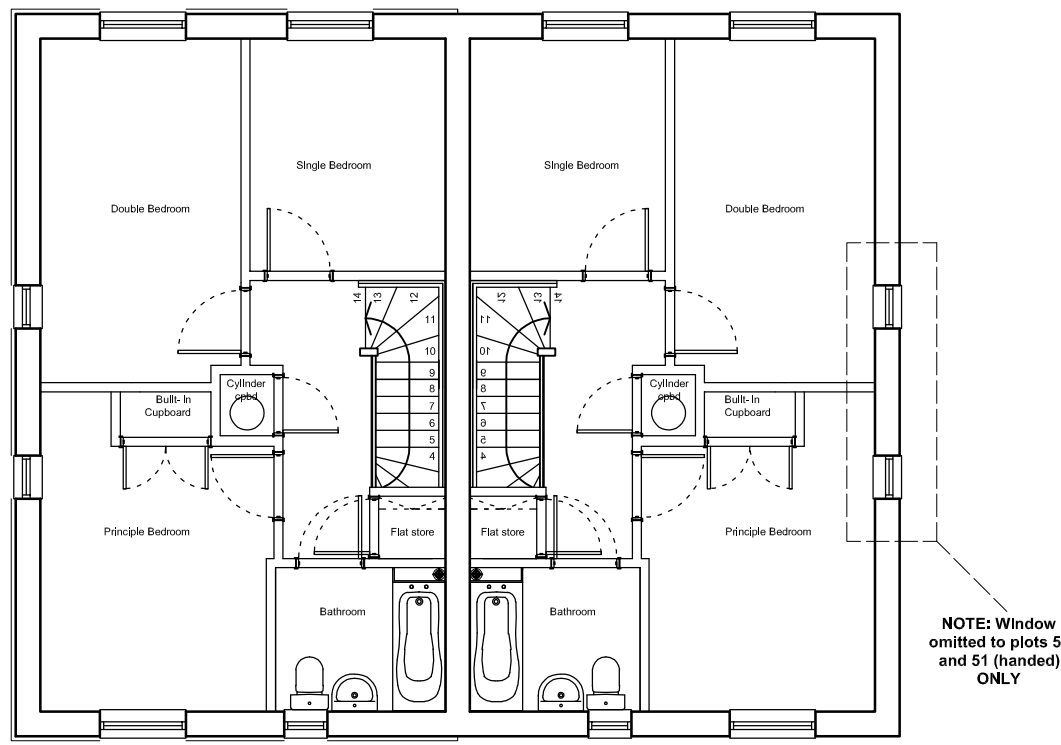


02 First Floor Plan
2110 Scale: 1:100

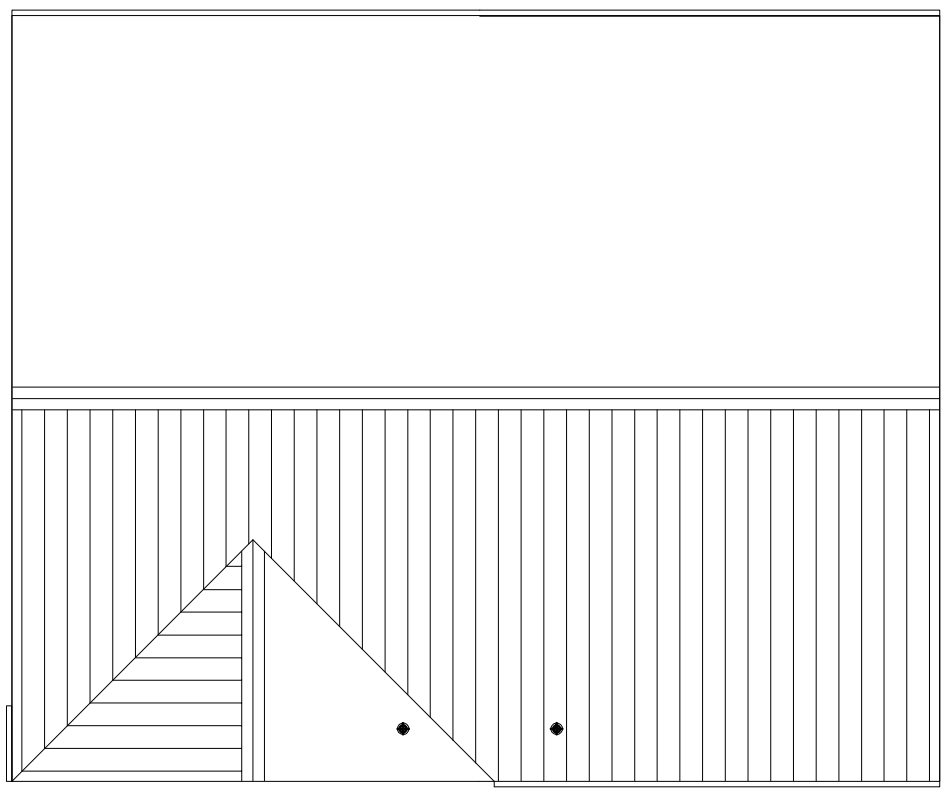

03 Roof Plan
2110 Scale: 1:100



04 Elevation 01
2110 Scale: 1:100

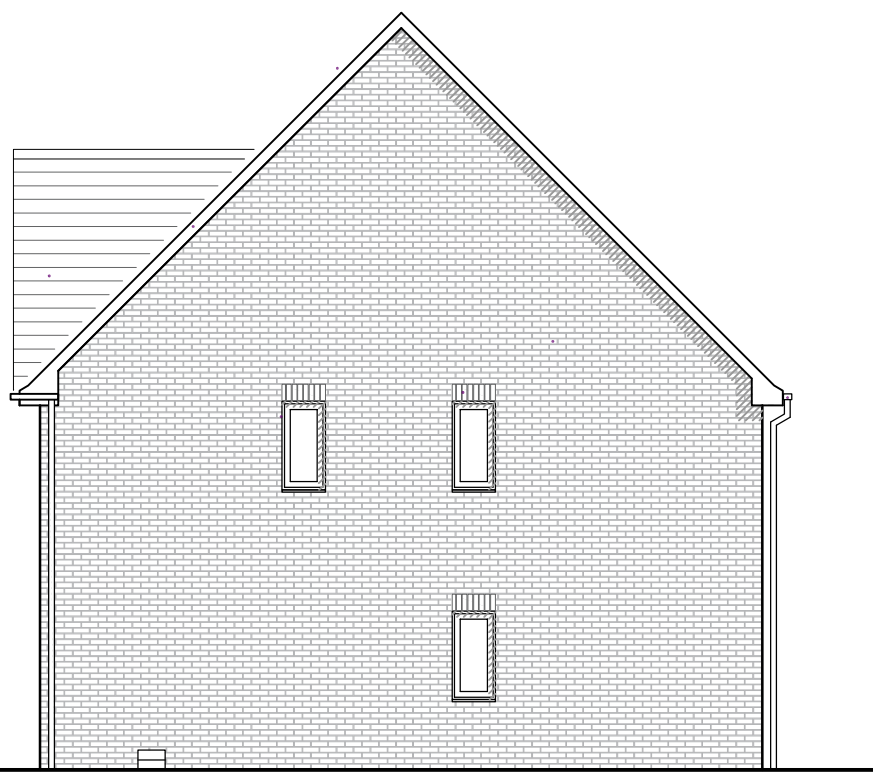

05 Elevation 02
2110 Scale: 1:100



06 Elevation 03
2110 Scale: 1:100



07 Elevation 04
2110 Scale: 1:100

Note; Plots 22, 23 as shown.
Plots 16, 17 Handed.

02 2019.02.14 Note on handing added. Issued TW SH
for Planning.

01 2019.02.13 Elevations 2 and 4 amended to TW SH
match roof levels on elevations 1 and 3,
issued for Planning.

00 2018.10.24 Issued for Planning. TW/ SH
NF

Rev Date notes Drwn Chkd

r h p partnership architects
30-31 Foundry Street Brighton BN1 4AT
T 01273 645220
www.rhpartnership.co.uk
brighton@rhpartnership.co.uk

Project
Land south of Cornfield Close
Littlehampton

Drawing
House Type B
3 Bed 5 Person
Proposed Plans and Elevations

Job Ref	Dwg No	Revision
P0516	2110	02
Scales)	Site	Drwn Chkd
1:100	A1	TW/NF SH

Status
Planning

1:100 SCALE BAR

