
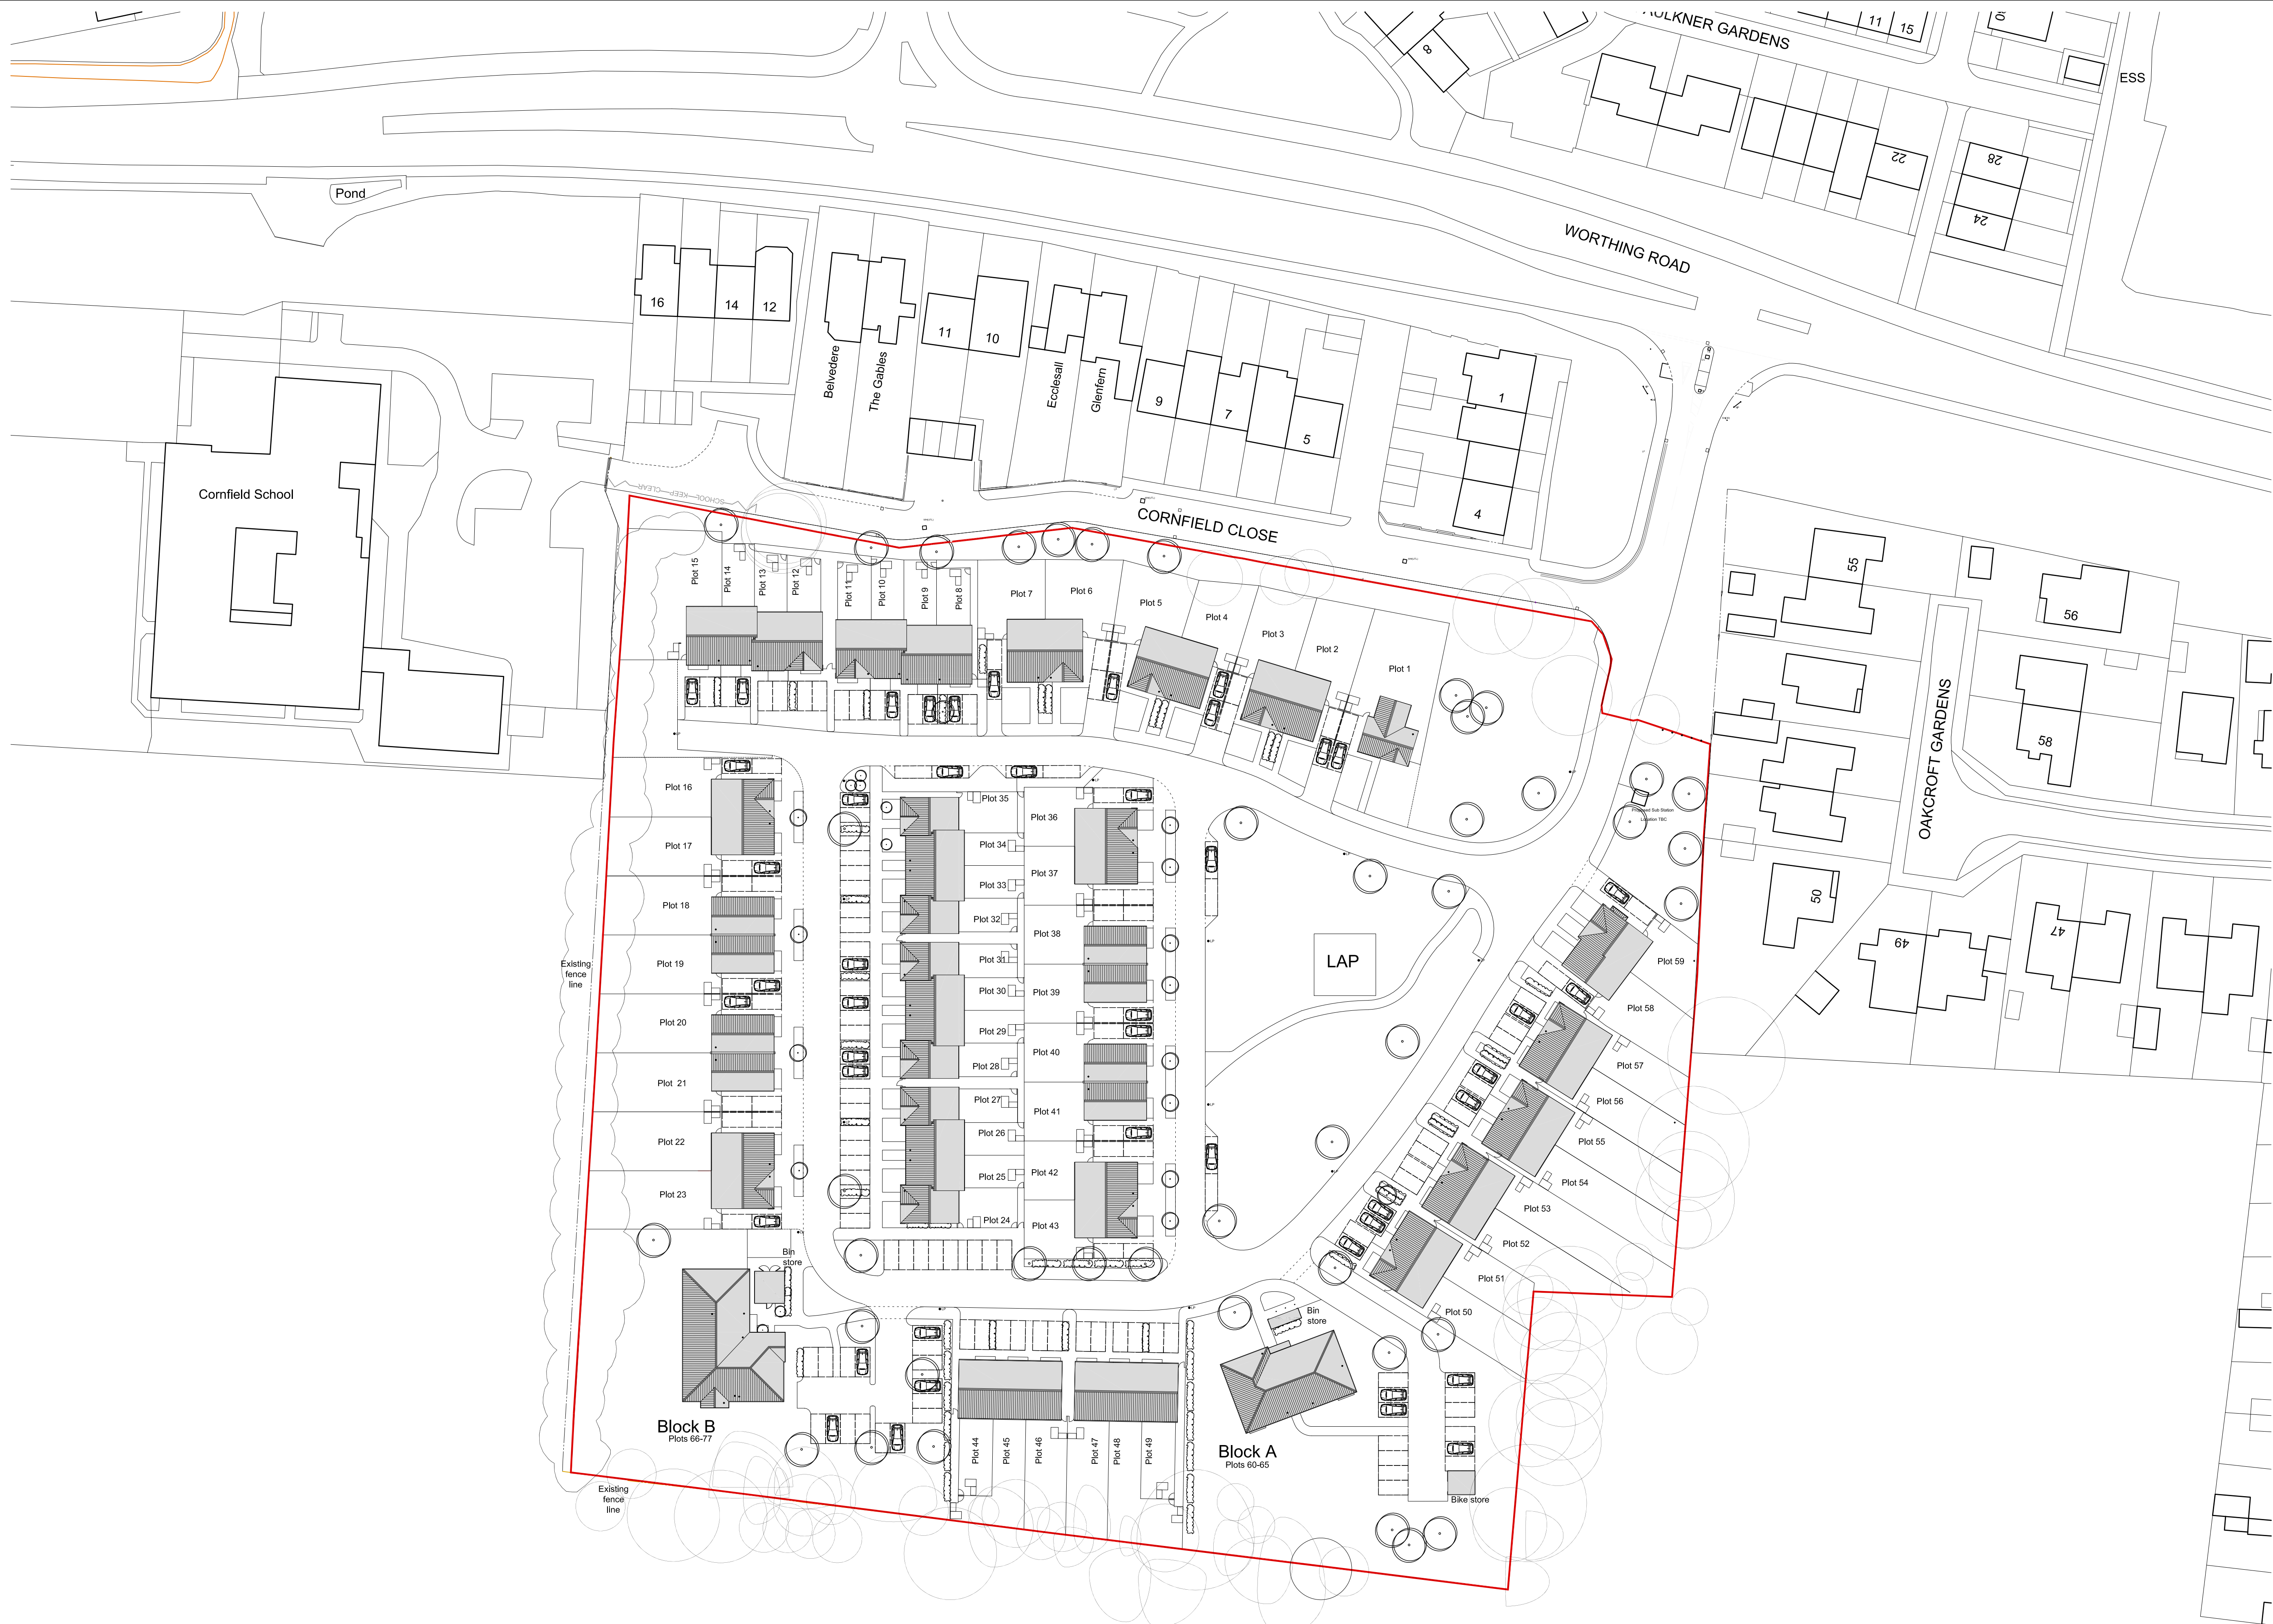


Notes

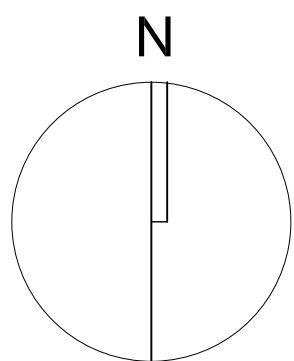

A horizontal bar divided into five equal segments of 10m each, labeled 0m, 10m, 20m, 30m, 40m, and 50m. The segments from 10m to 20m and 30m to 40m are shaded black.

01	2019.04.03	LAP Added	AM	SH
00	2018.10.24	Issued for Planning.	TW	SH

Rev	Date + notes	Drwn	Chkd
-----	--------------	------	------

r h p **r h partnership architects**
30-31 Foundry Street Brighton BN1 4A
T 01273 645220
www.rhpartnership.co.uk
brighton@rhpartnership.co.uk

Project
Land south of Cornfield Close
Littlehampton

Drawing
Proposed Site Plan

Job Ref	Dwg No	Revision
P0516	2000	01
Scale(s)	Size	Drwn
1:500@A1	A1	TW
		SH

Status
Planning