

GBETM09_Yeomans, Littlehampton

Futurama W.O.: 137862

Original Scheme Date: 21/10/19

Revision: -

Revision Date: -

Scheme Drawn to BA DDS Rev ??



VAUXHALL



Contracts

Mike Moore

email: moore@futurama.ltd.uk

tel: 0773 688 4585

Natalie Conway

email: nconway@futurama.ltd.uk

tel: 0113 270 5595 (ext-230)

Futurama Address

Olympia House

Lockwood Court

Middleton Grove


Leeds

LS11 5TY


United Kingdom

delivering
branded
environments™




 

ELEVATION-1
Scale 1:100

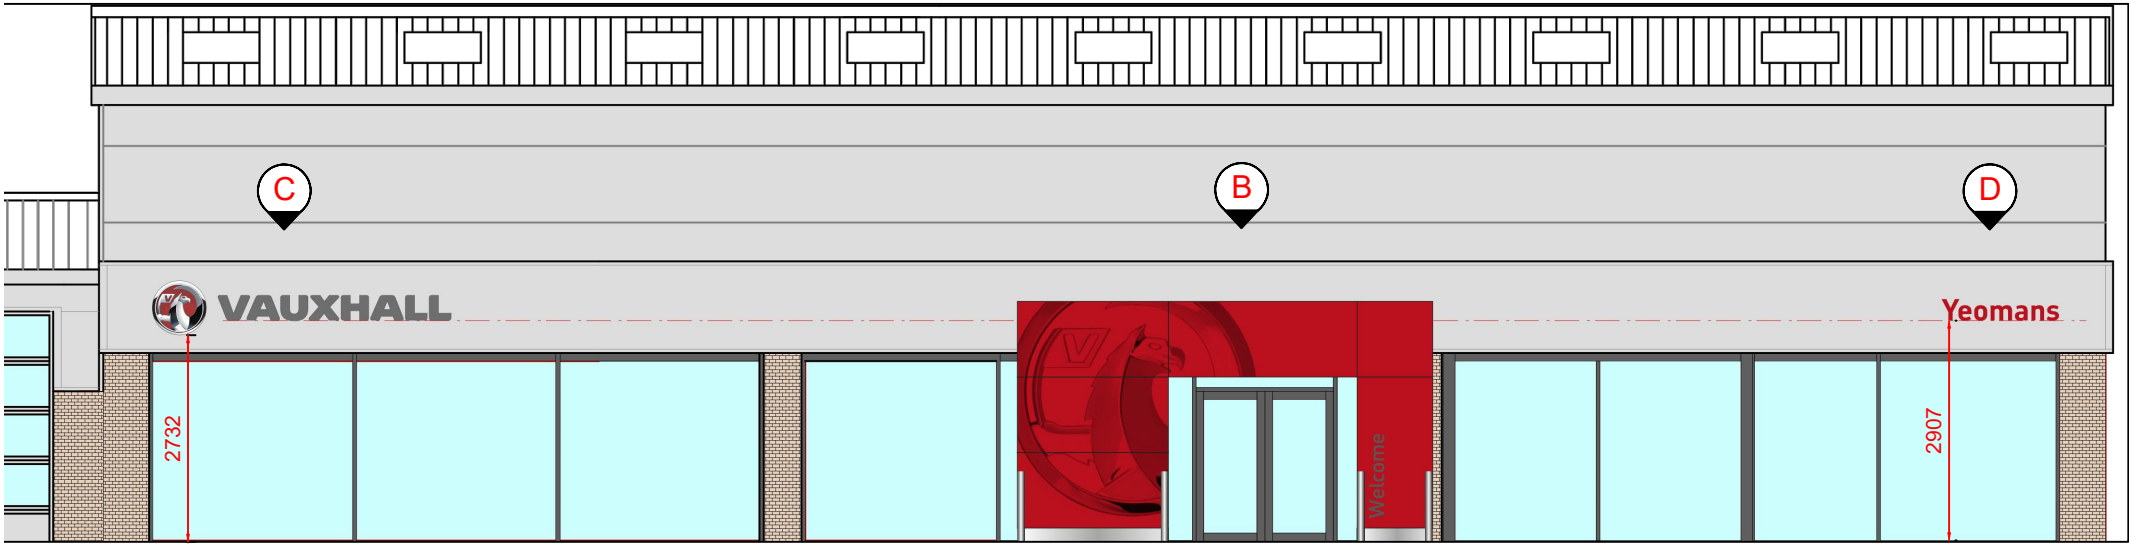

ELEVATION-2
Scale 1:100

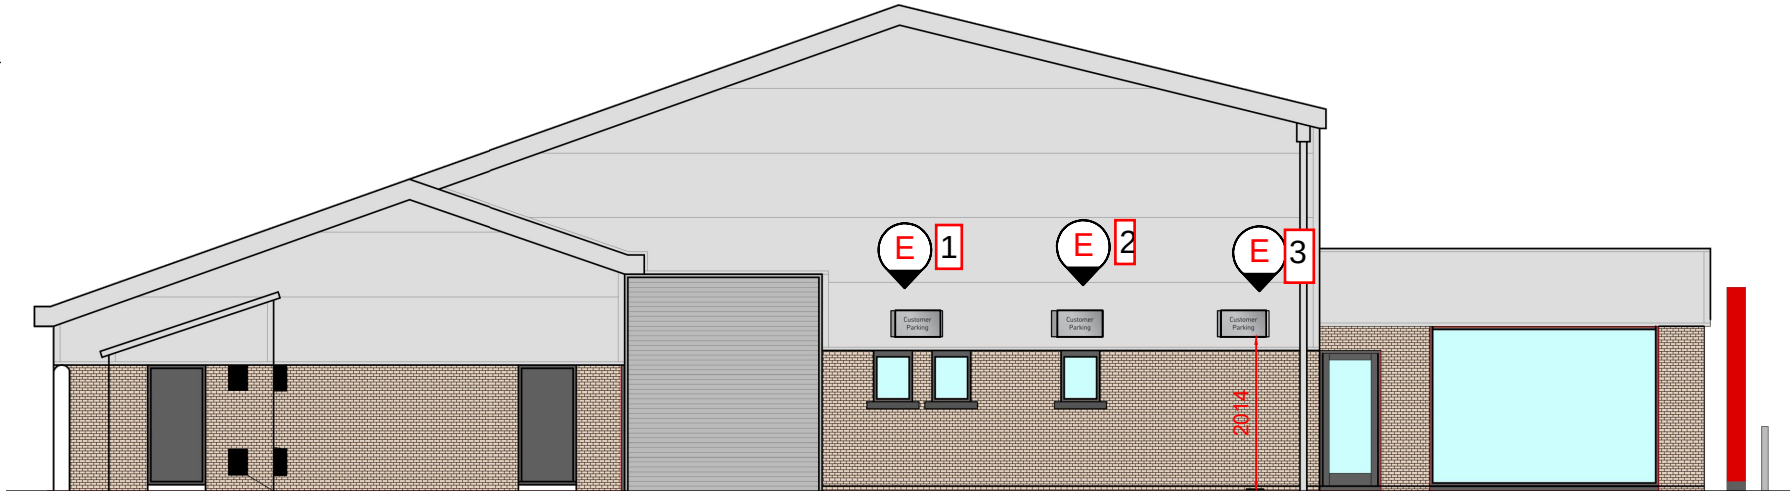

Revisions

Client:



Site Address: YEOMANS
LITTLEHAMPTON



Dwg Ref: 137862
Dwg No: 2/6
Dwg Scale: AS SHOWN @_A3
Date: 21/10/19 Revision:
Drawn: GH Checked:

delivering
branded
environments™




Contracts
Mike Moore
email: mmoore@futurama.ltd.uk
tel: 0773 688 4585
Natalie Conway
email: nconway@futurama.ltd.uk
tel: 0113 270 5595 (ext-230)
Futurama
Olympia House Telephone:
Lockwood Court 0113 270 5595
Middleton Grove Facsimile:
Leeds 0113 277 1143
LS11 5TY E-mail:
United Kingdom postbox@futurama.ltd.uk


Copyright Design

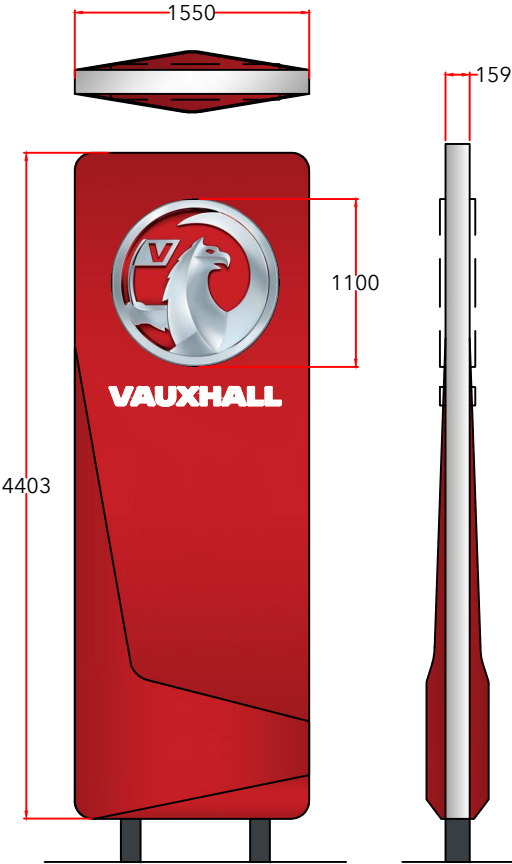 


Product Code: VX_VT2
Sign Description: DESC
Scale 1:50 @ A3
Sign - A

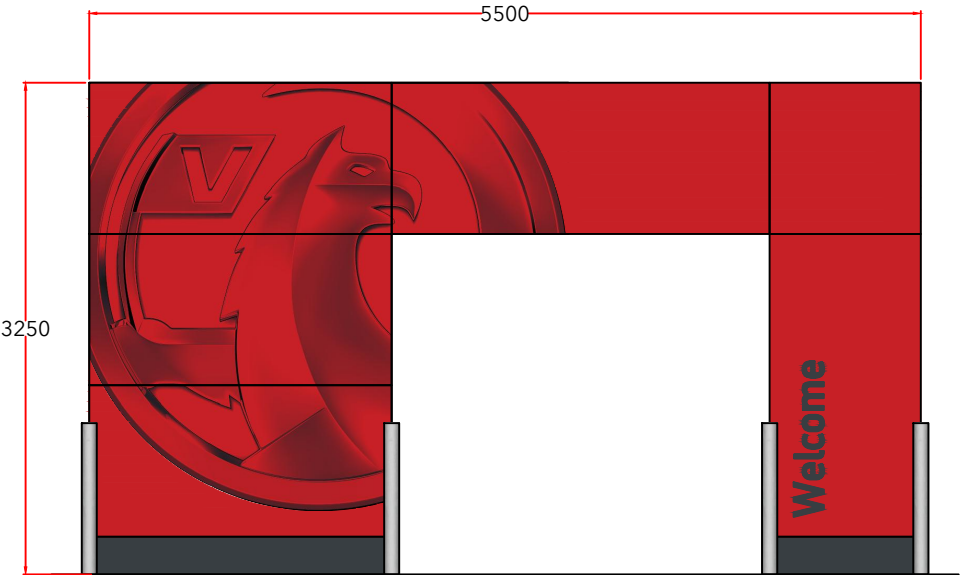

Scale 1:50 @ A3
Sign - B - ENT2500 L/H

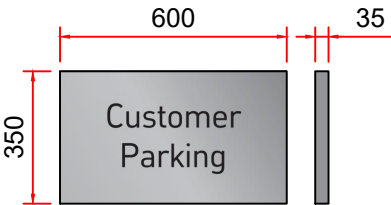

WS5 - Wall Sign
Scale 1:20 @ A3
Sign - E

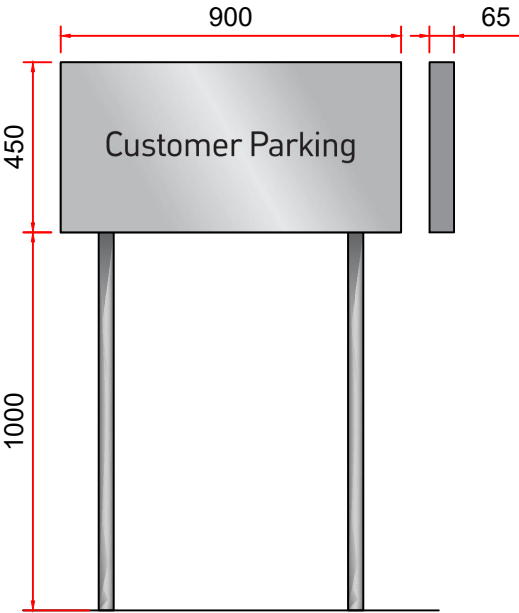

FMS (D) - Pole signs
Scale 1:20 @ A3
Sign - F



Scale 1:50
Sign - C -WSGL3 & VF3 INTERNALLY ILLUMINATED



Scale 1:20 @ A3
Sign - D -VX RF3 INTERNALLY ILLUMINATED

Revisions

Client:



Site Address: YEOMANS
LITTLEHAMPTON

Dwg Ref: 137862
Dwg No: 3/6
Dwg Scale: AS SHOWN_@_A3
Date: 21/10/19 Revision:
Drawn: GH Checked:

delivering
branded
environments™



Contracts
Mike Moore
email: mmoore@futurama.ltd.uk
tel: 0773 688 4585
Natalie Conway
email: nconway@futurama.ltd.uk
tel: 0113 270 5595 (ext-230)
Futurama
Olympia House Telephone:
Lockwood Court 0113 270 5595
Middleton Grove Facsimile:
Leeds 0113 277 1143
LS11 5TY E-mail:
United Kingdom postbox@futurama.ltd.uk

© Copyright Design

collections				
Count	CODE	DESC	ELEVSIGNREF	RETAILERNAME
1	VX_RF3	285 Retailer name lettering	D	Yeomans
3	VX_WS5	Directional wall sign	E	
1	VX_WSGL3	720 Griffin Roundel	C	
1	VX_VF3	335 Vauxhall lettering	C	
3	VX_FMS(D)	Pole mounted directional sign	F	
1	VX_VT2	Small Illuminated Totem	A	
1	VX_ENT2500	Illuminated Entrance Statement	B	
	L/H			

Corporate identity elements				
Totems				
A		VX_VT2 Small illuminated totem Height: 4690mm	1No.	Note: New foundations are required prior to installation. Totem subject to planning consent, alternatively a flag pole sign may need to be installed.
Entrance statement / Entrance panel				
B		VX_ENT2500 LH Illuminated entrance statement, left hand	1No.	Note: 4No. stainless steel entrance bollards required to be installed in front of unit (by Hawes Signs)
Retailer's responsibility to check handing and opening aperture is acceptable.				
Griffin roundel and Vauxhall text				
C		VX_WSGL3 Illuminated Griffin roundel 720Ø	VX_VF3 Illuminated Vauxhall text 335mm high	1No.
Retailer name text				
D		VX_RF3 Illuminated Retailer name 285mm high	1No.	Approved Retailer Name text Yeomans
Directional signs / wall signs				
E		VX01_WS5 Non illuminated wall sign, 350mm high	3No.	Approved wall sign text Customer parking
F		VX_FMS (D) + LEGS Non illuminated directional pole mounted sign	3No.	Approved pole sign text Customer parking



Scale 1:500
Site Plan



Revisions



Site Address: YEOMANS
LITTLEHAMPTON

Dwg Ref: 137862
Dwg No: 5/6
Dwg Scale: AS SHOWN_@_A3
Date: 21/10/19 Revision:
Drawn: GH Checked:



Contracts
Mike Moore
email: mmoore@futura.ltd.uk
tel: 0773 688 4585
Natalie Conway
email: nconway@futura.ltd.uk
tel: 0113 270 5595 (ext-230)
Futura
Olympia House Telephone:
Lockwood Court 0113 270 5595
Middleton Grove Facsimile:
Leeds 0113 277 1143
LS11 5TY E-mail:
United Kingdom postbox@futura.ltd.uk