



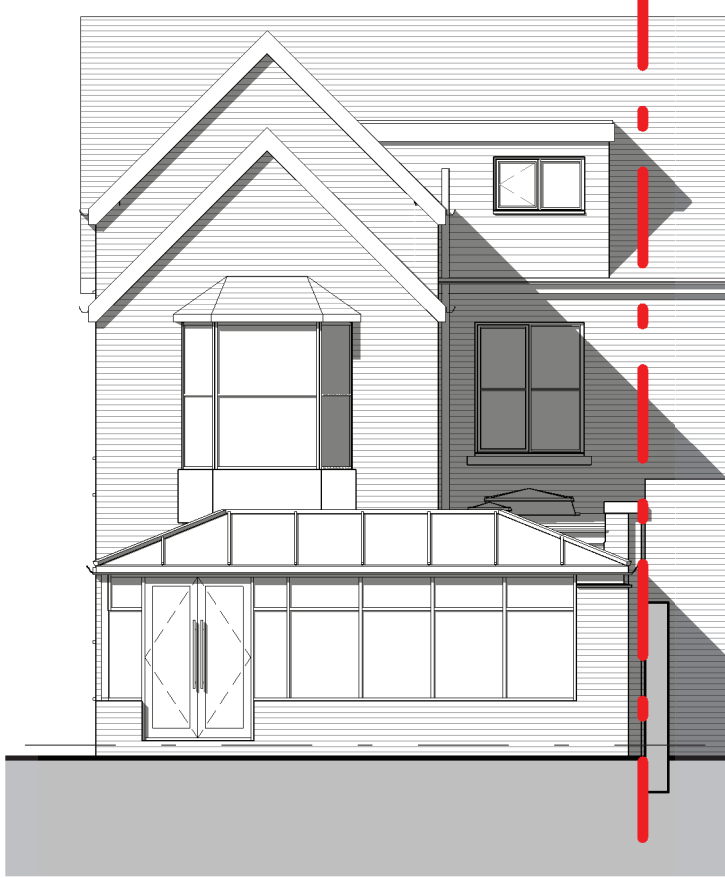


6 South Elevation
1 : 100




5 East Elevation
1 : 100

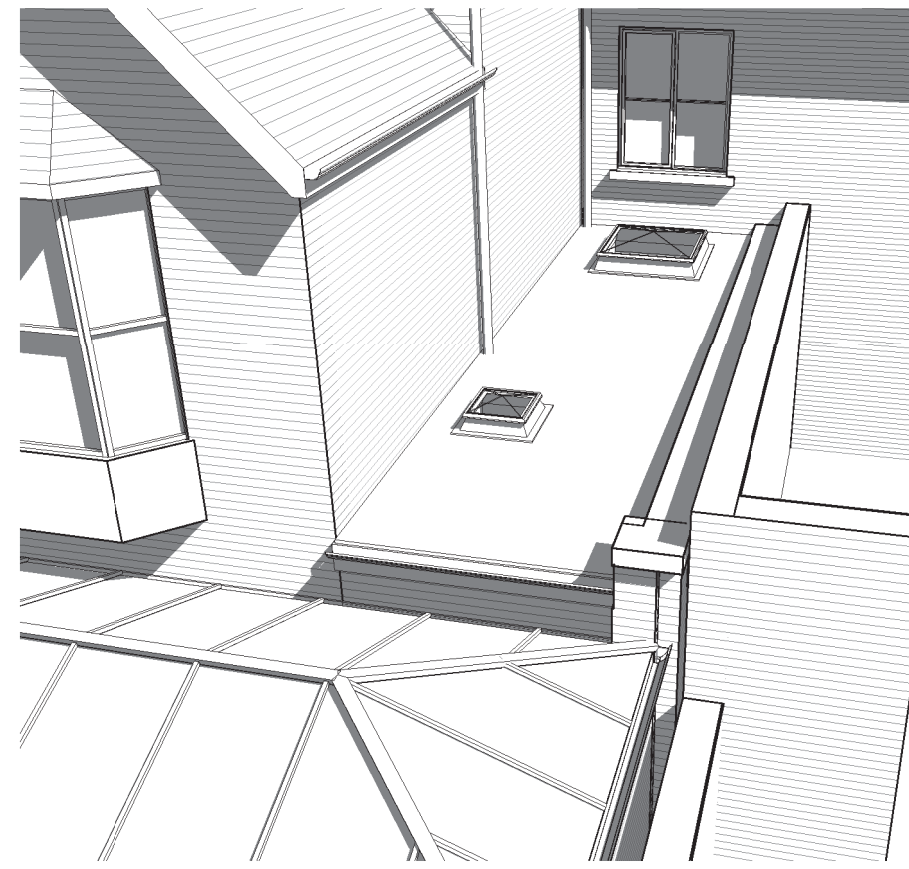


7 3D View 1

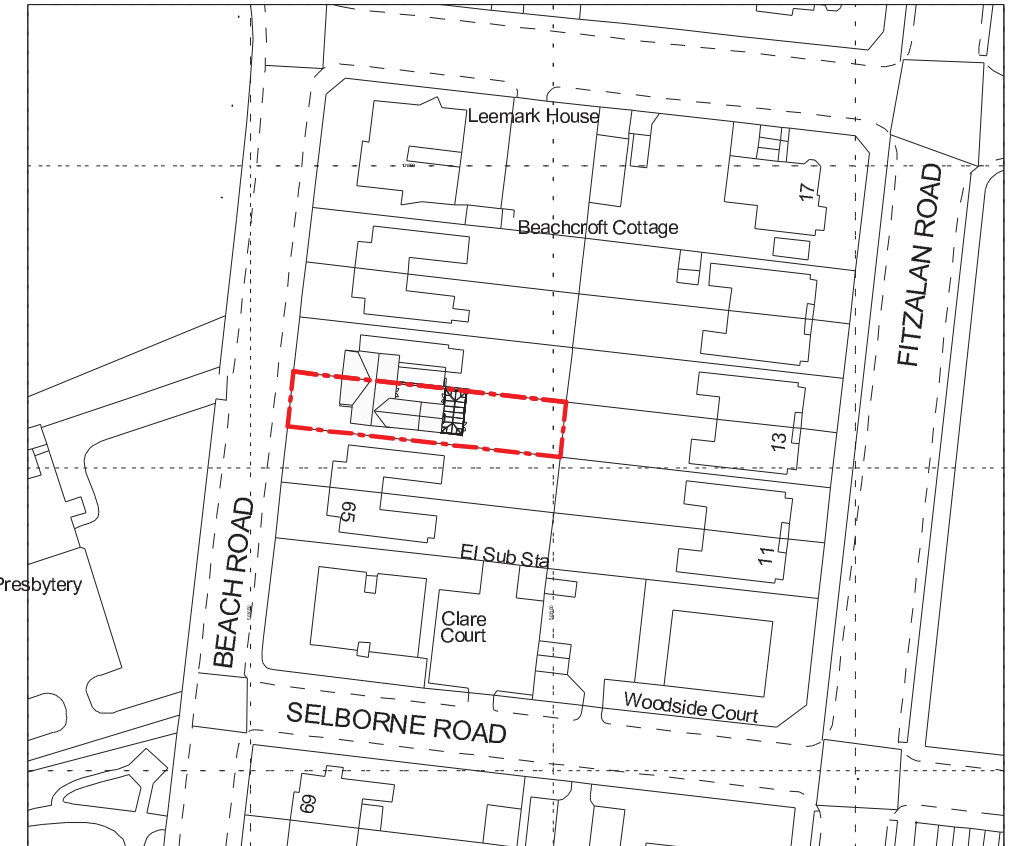


1 Site Location Plan
1 : 1250

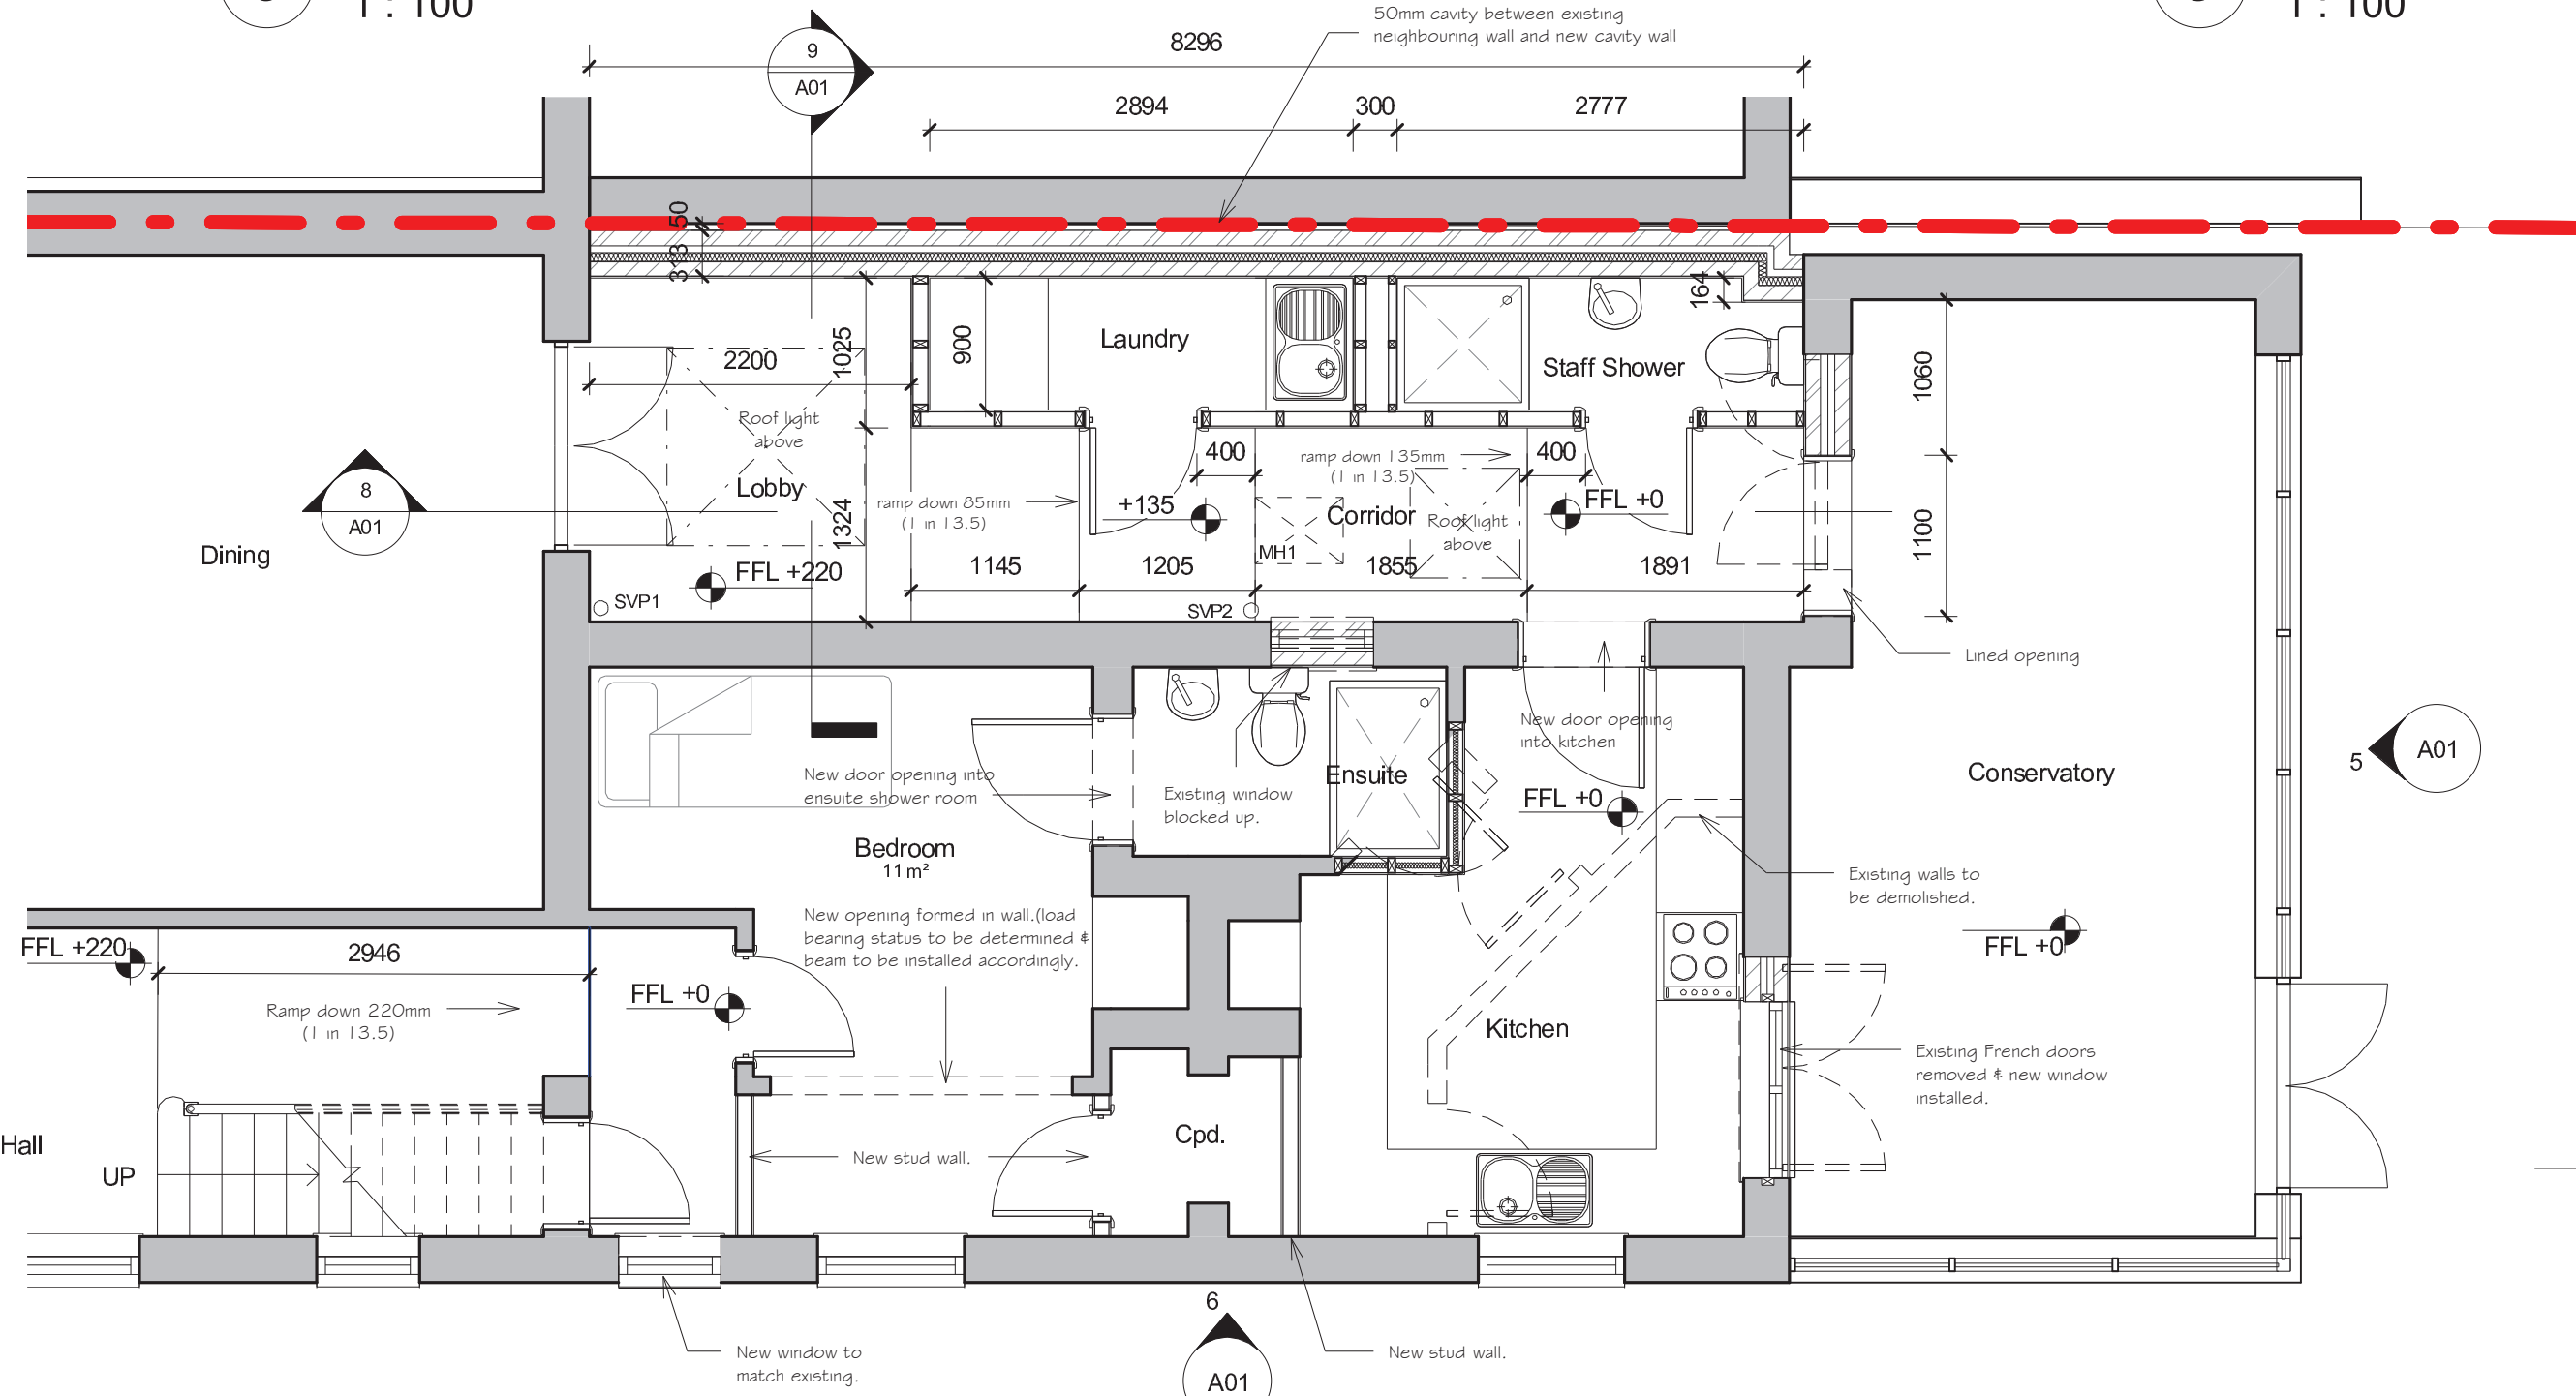


4 Ground Floor - as proposed
1 : 50

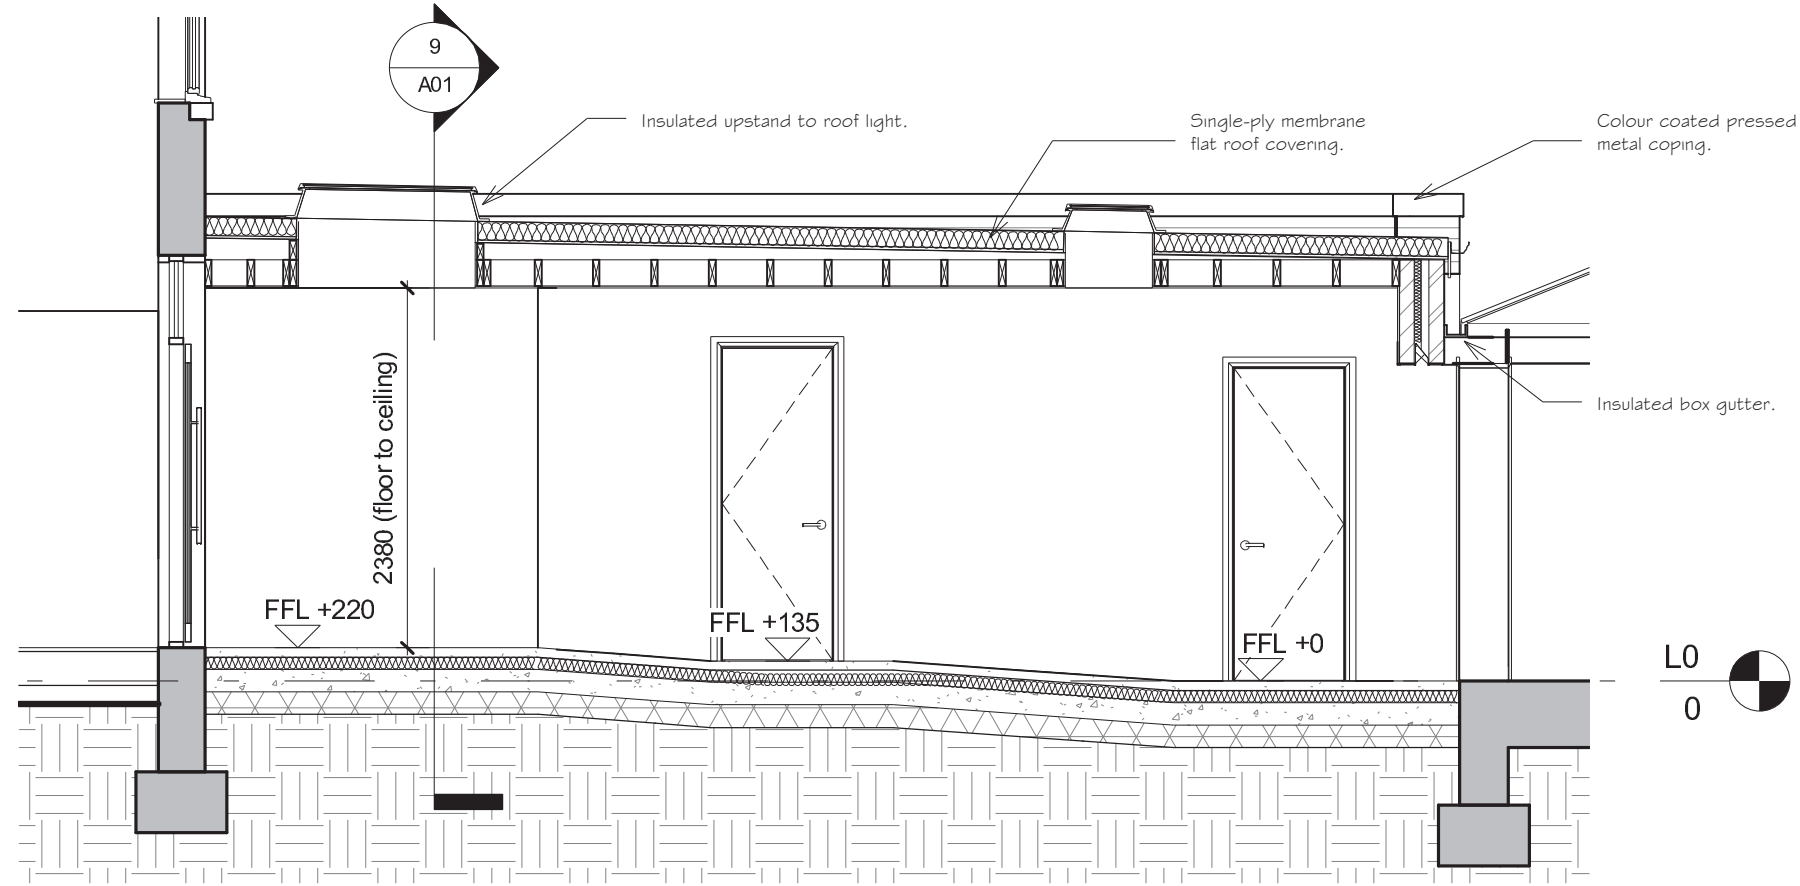


8 Section 1
1 : 50

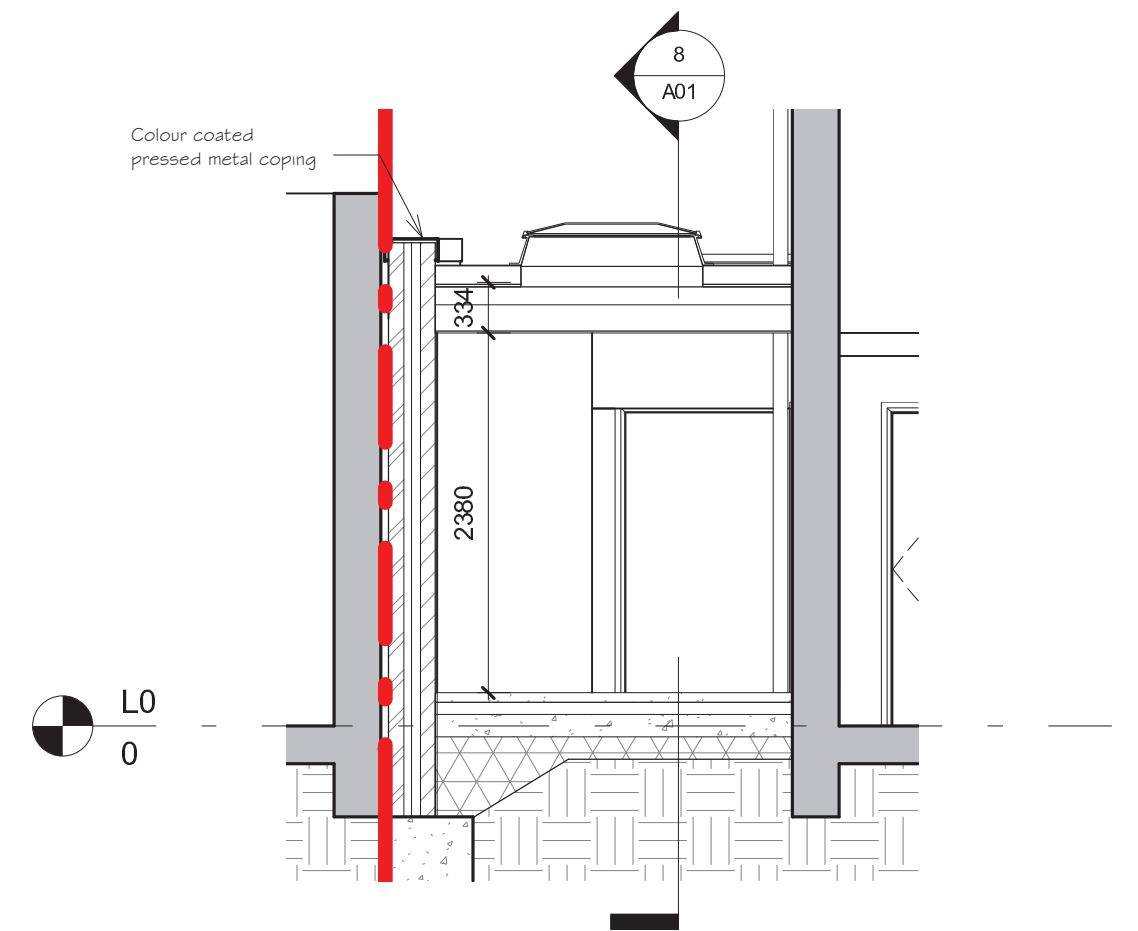

9 Section 2
1 : 50

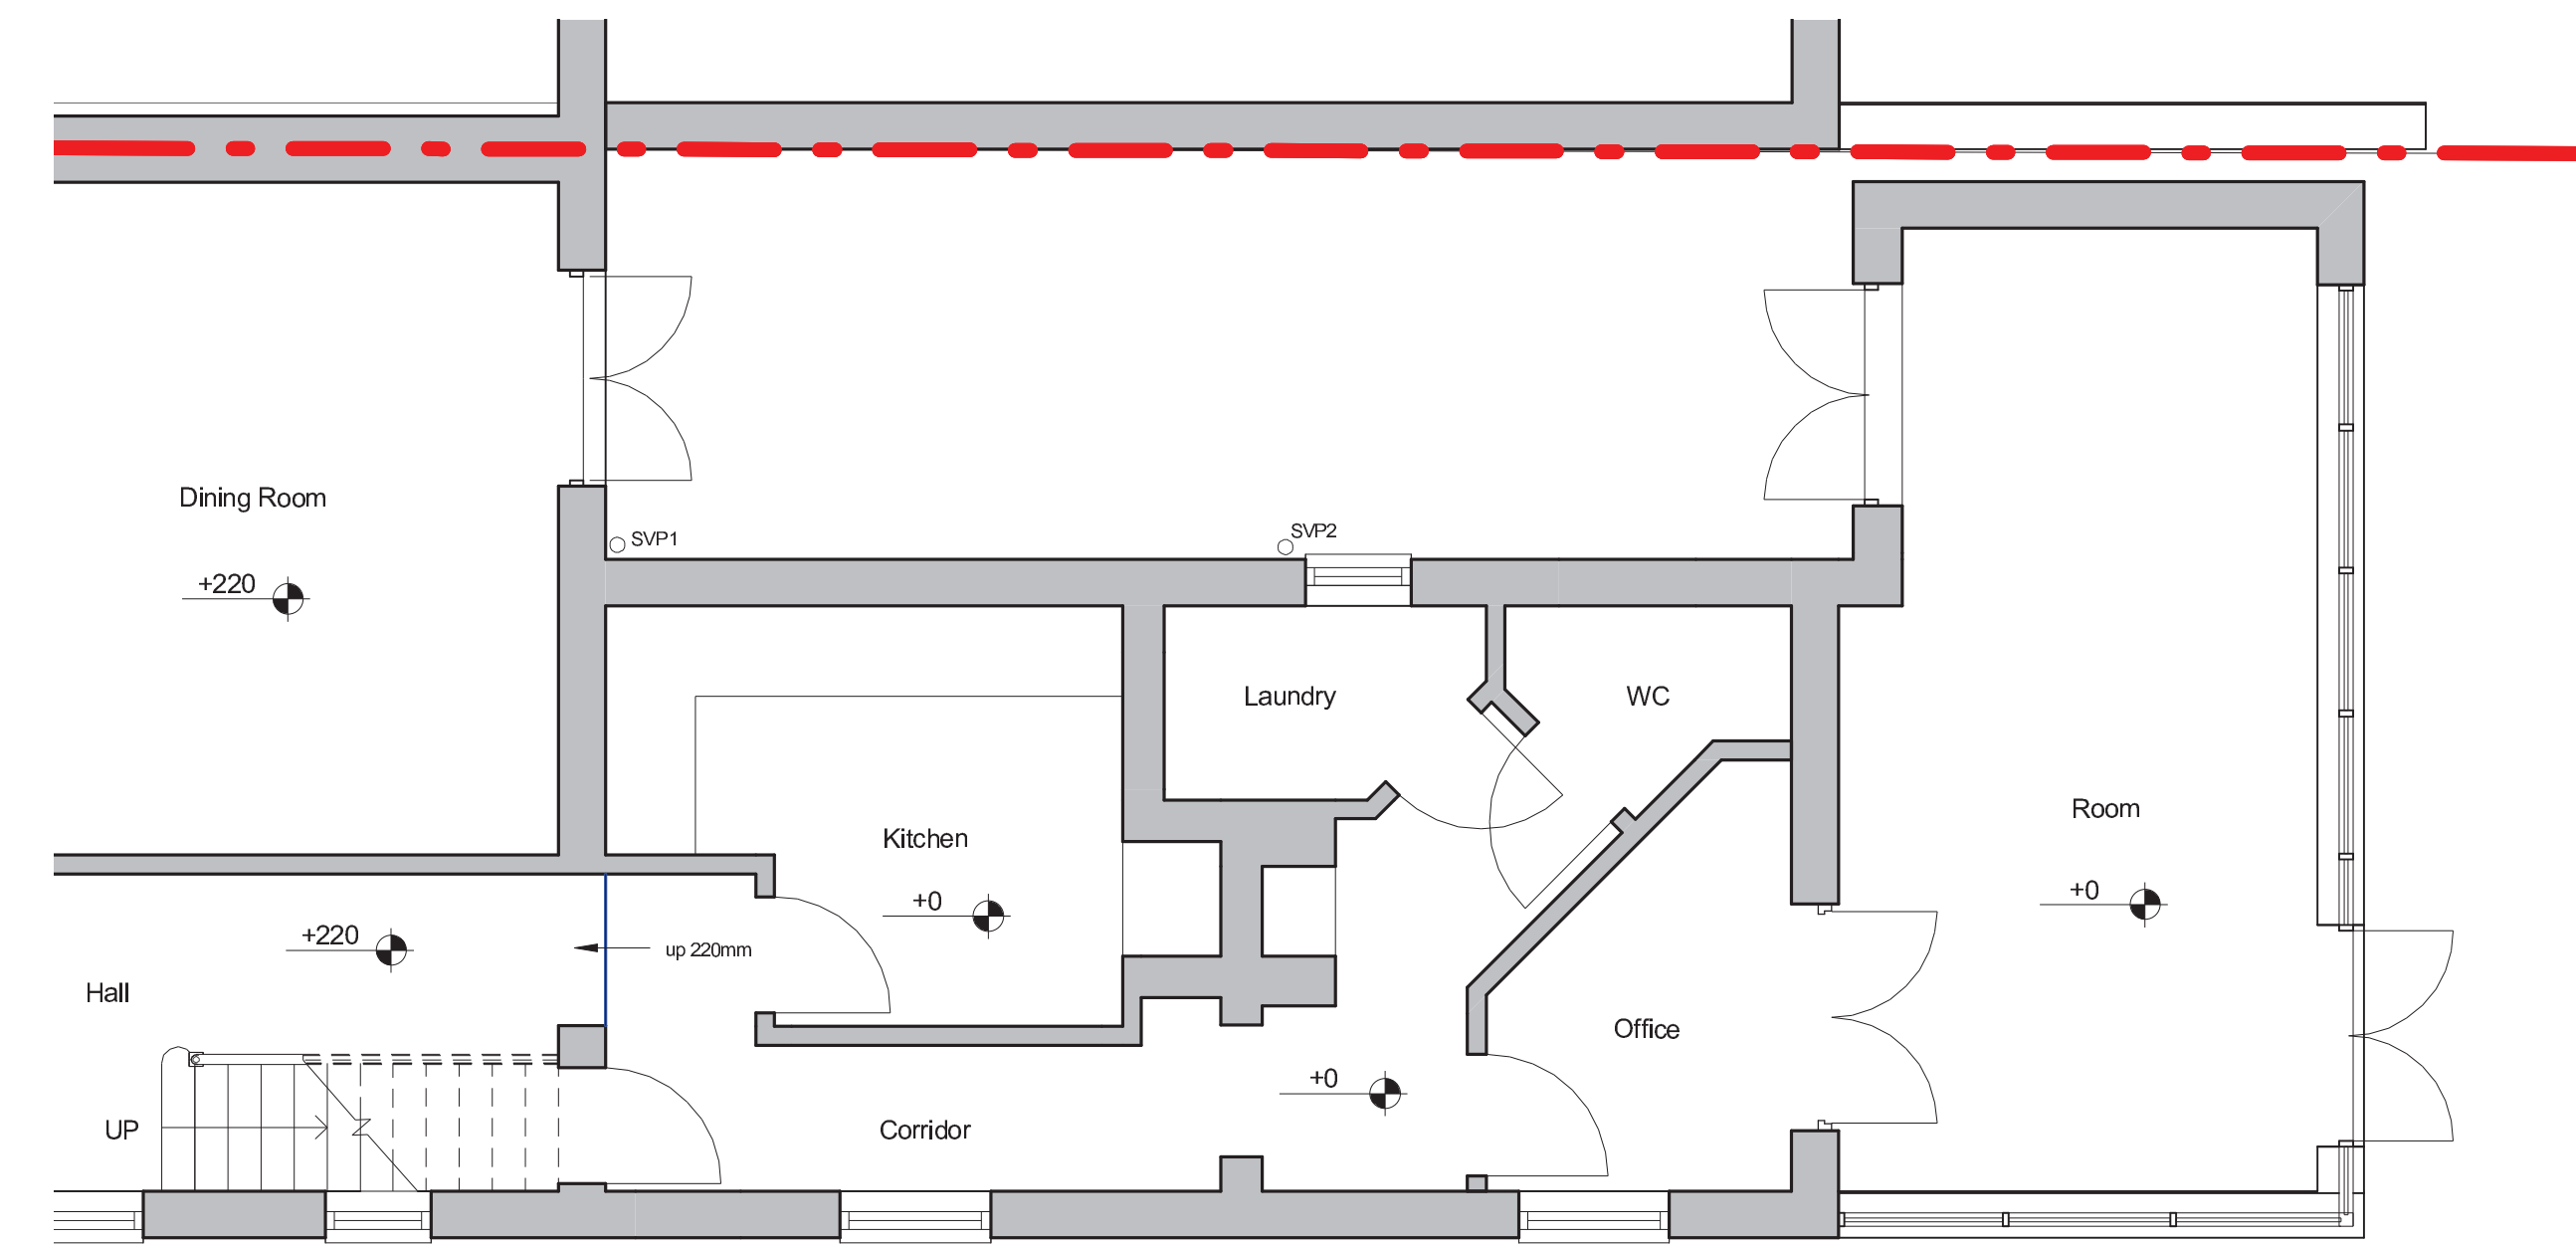


3 Ground Floor - as existing
1 : 50

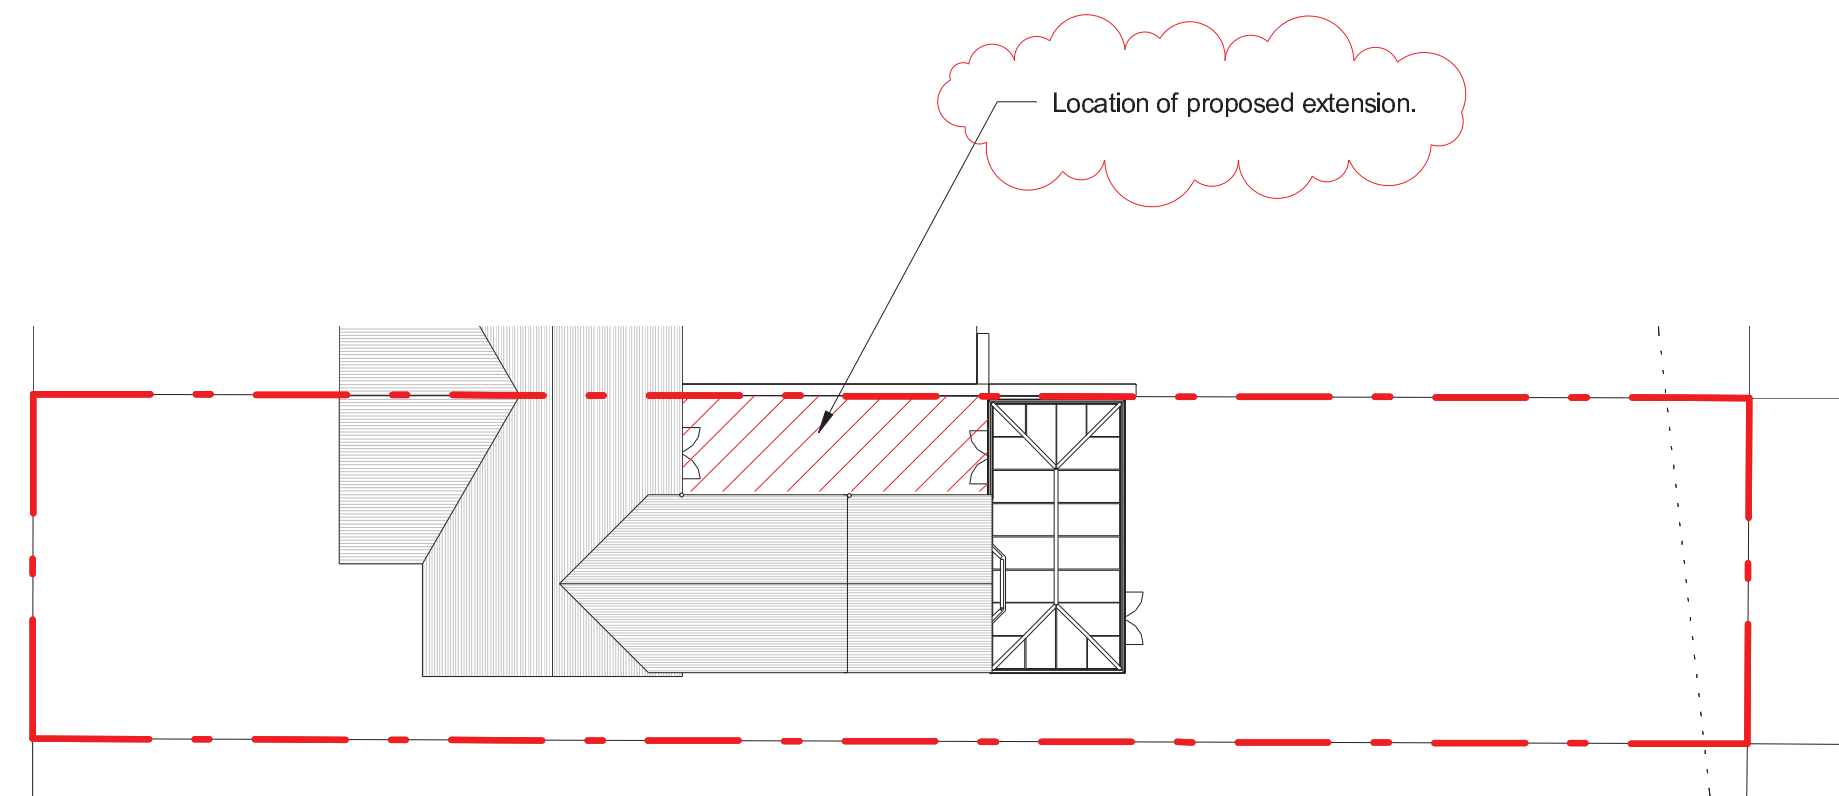

2 Site Plan - as existing
1 : 200

C	Location of extension indicated on site plan in accordance with planning office requirements;	09-01-12	RW
B	Issued FOR PLANNING; small roof light & window to kitchen added;	11-11-11	rw
A	Manhole indicated & ramp adjusted;	10-11-11	RW

Revision	Date	Initial
----------	------	---------

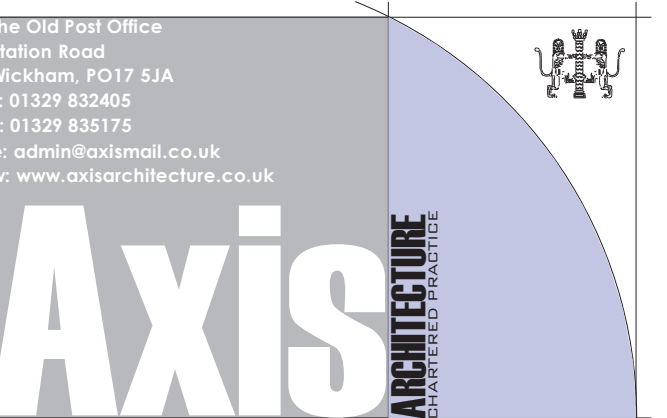

Dimensions, areas and levels where given are only approximate and subject to site survey. All dimensions are to be checked on site. Any discrepancies are to be reported to the architect before work commences. Figured dimensions only are to be taken from this drawing. This drawing is to be read in conjunction with all relevant consultants and/or specialists drawings/documents and any discrepancies or variations are to be notified to the architect before the affected work commences. This drawing is copyright and remains the property of the Architects.

Proposed Extension & Internal Alterations
61 Beach Road, Littlehampton
for Hillcrest Care Ltd
Plans, Elevations & Sections

Scale at 1:100 in meters
0 5 9

Scale @ A1	Drawn	Checked	Date
As indicated	RW	Checker	November 2011
Job Number & Drawing Number	Revision		
11-79-A01	C		