



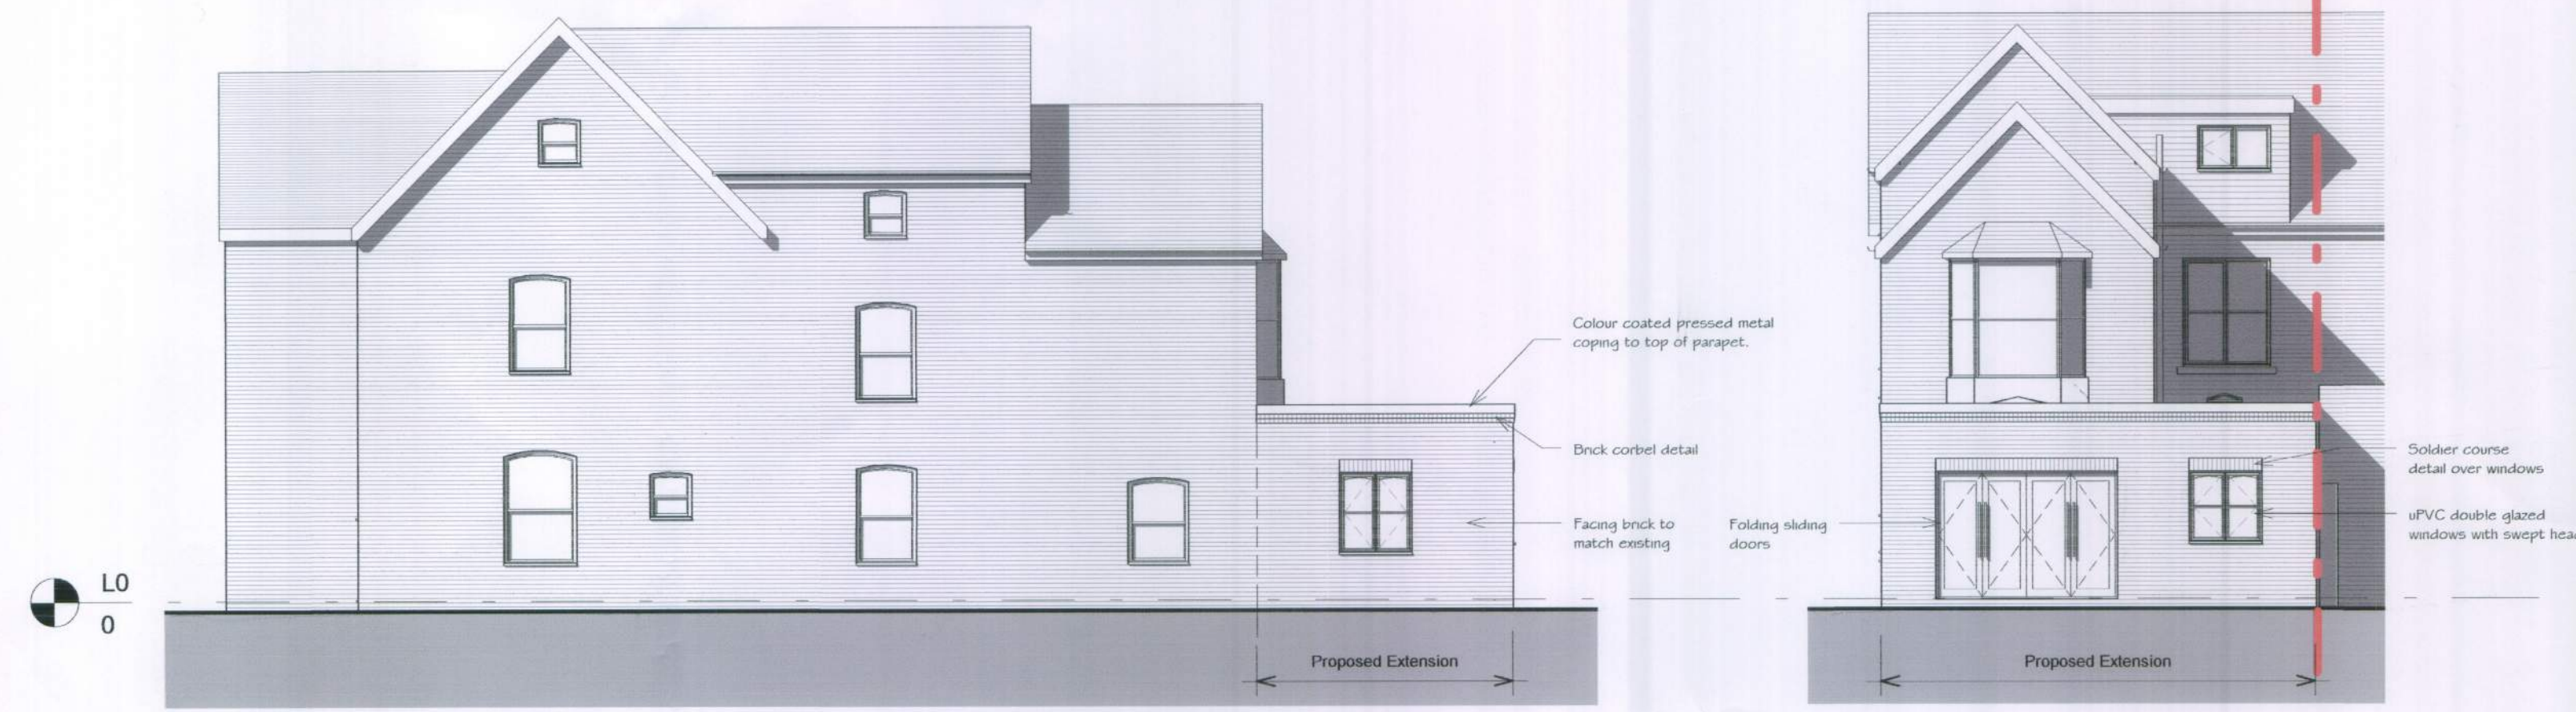


6 South Elevation
1 : 100


5 East Elevation
1 : 100

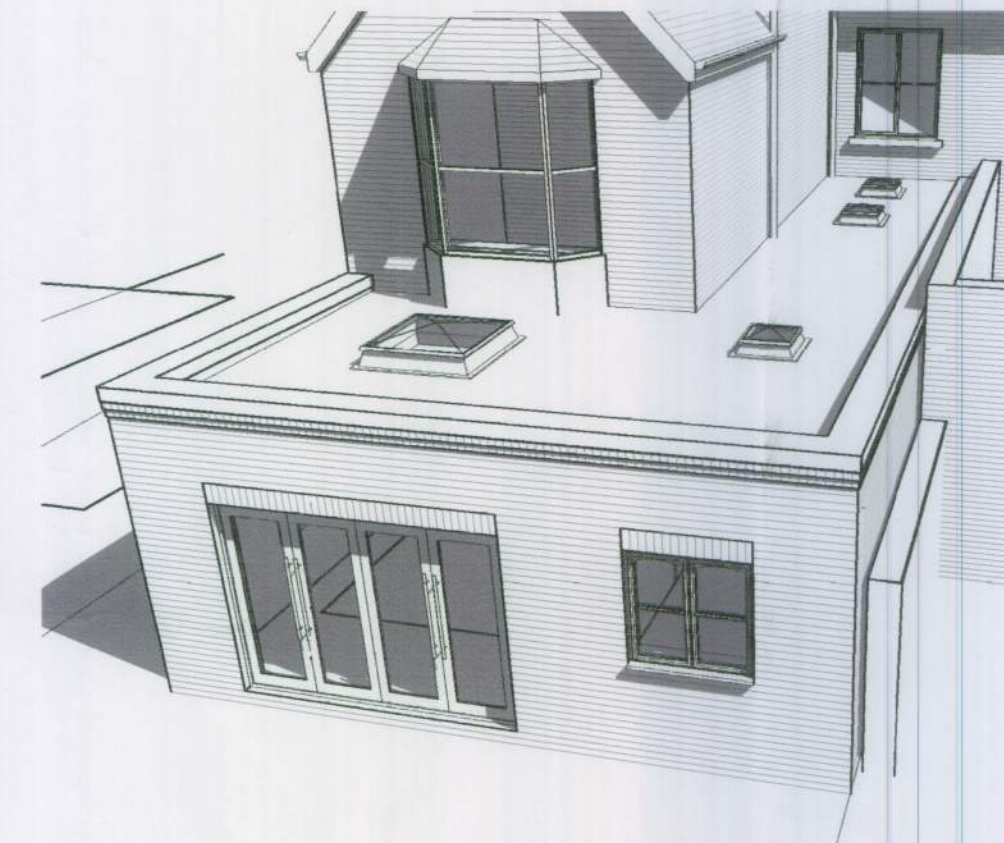


7 3D View 1

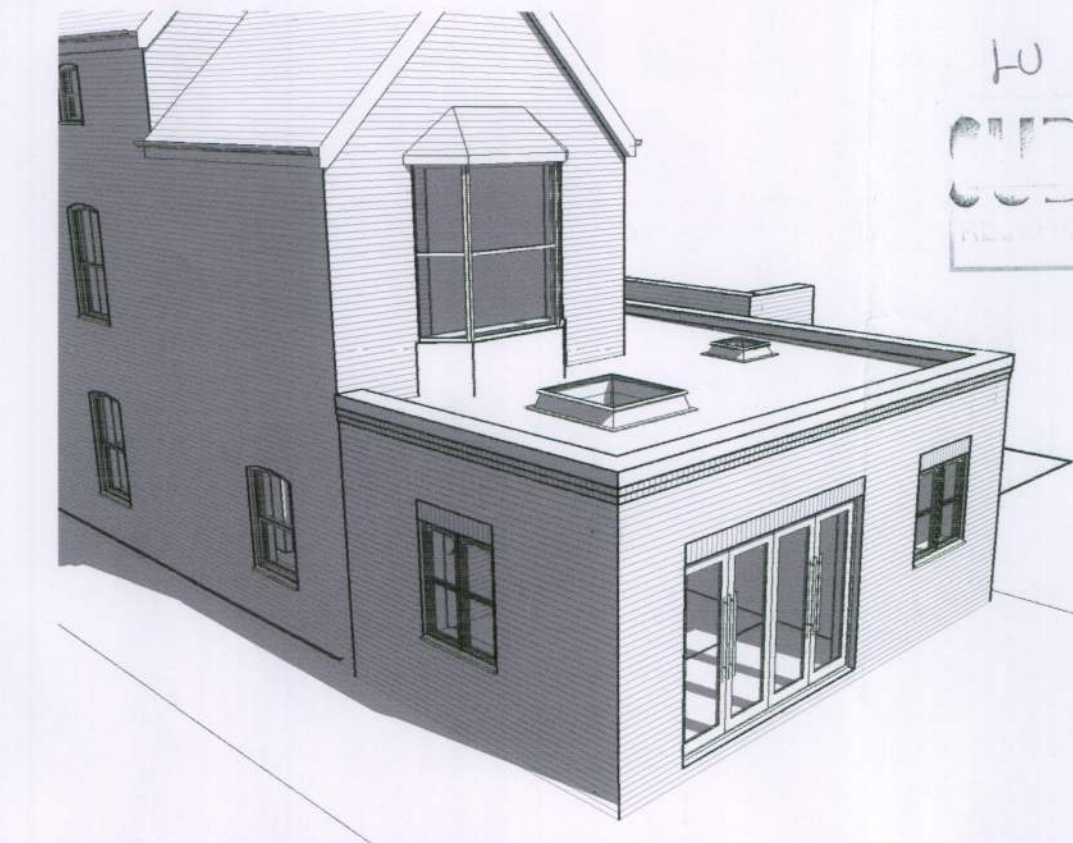


9 3D View 3

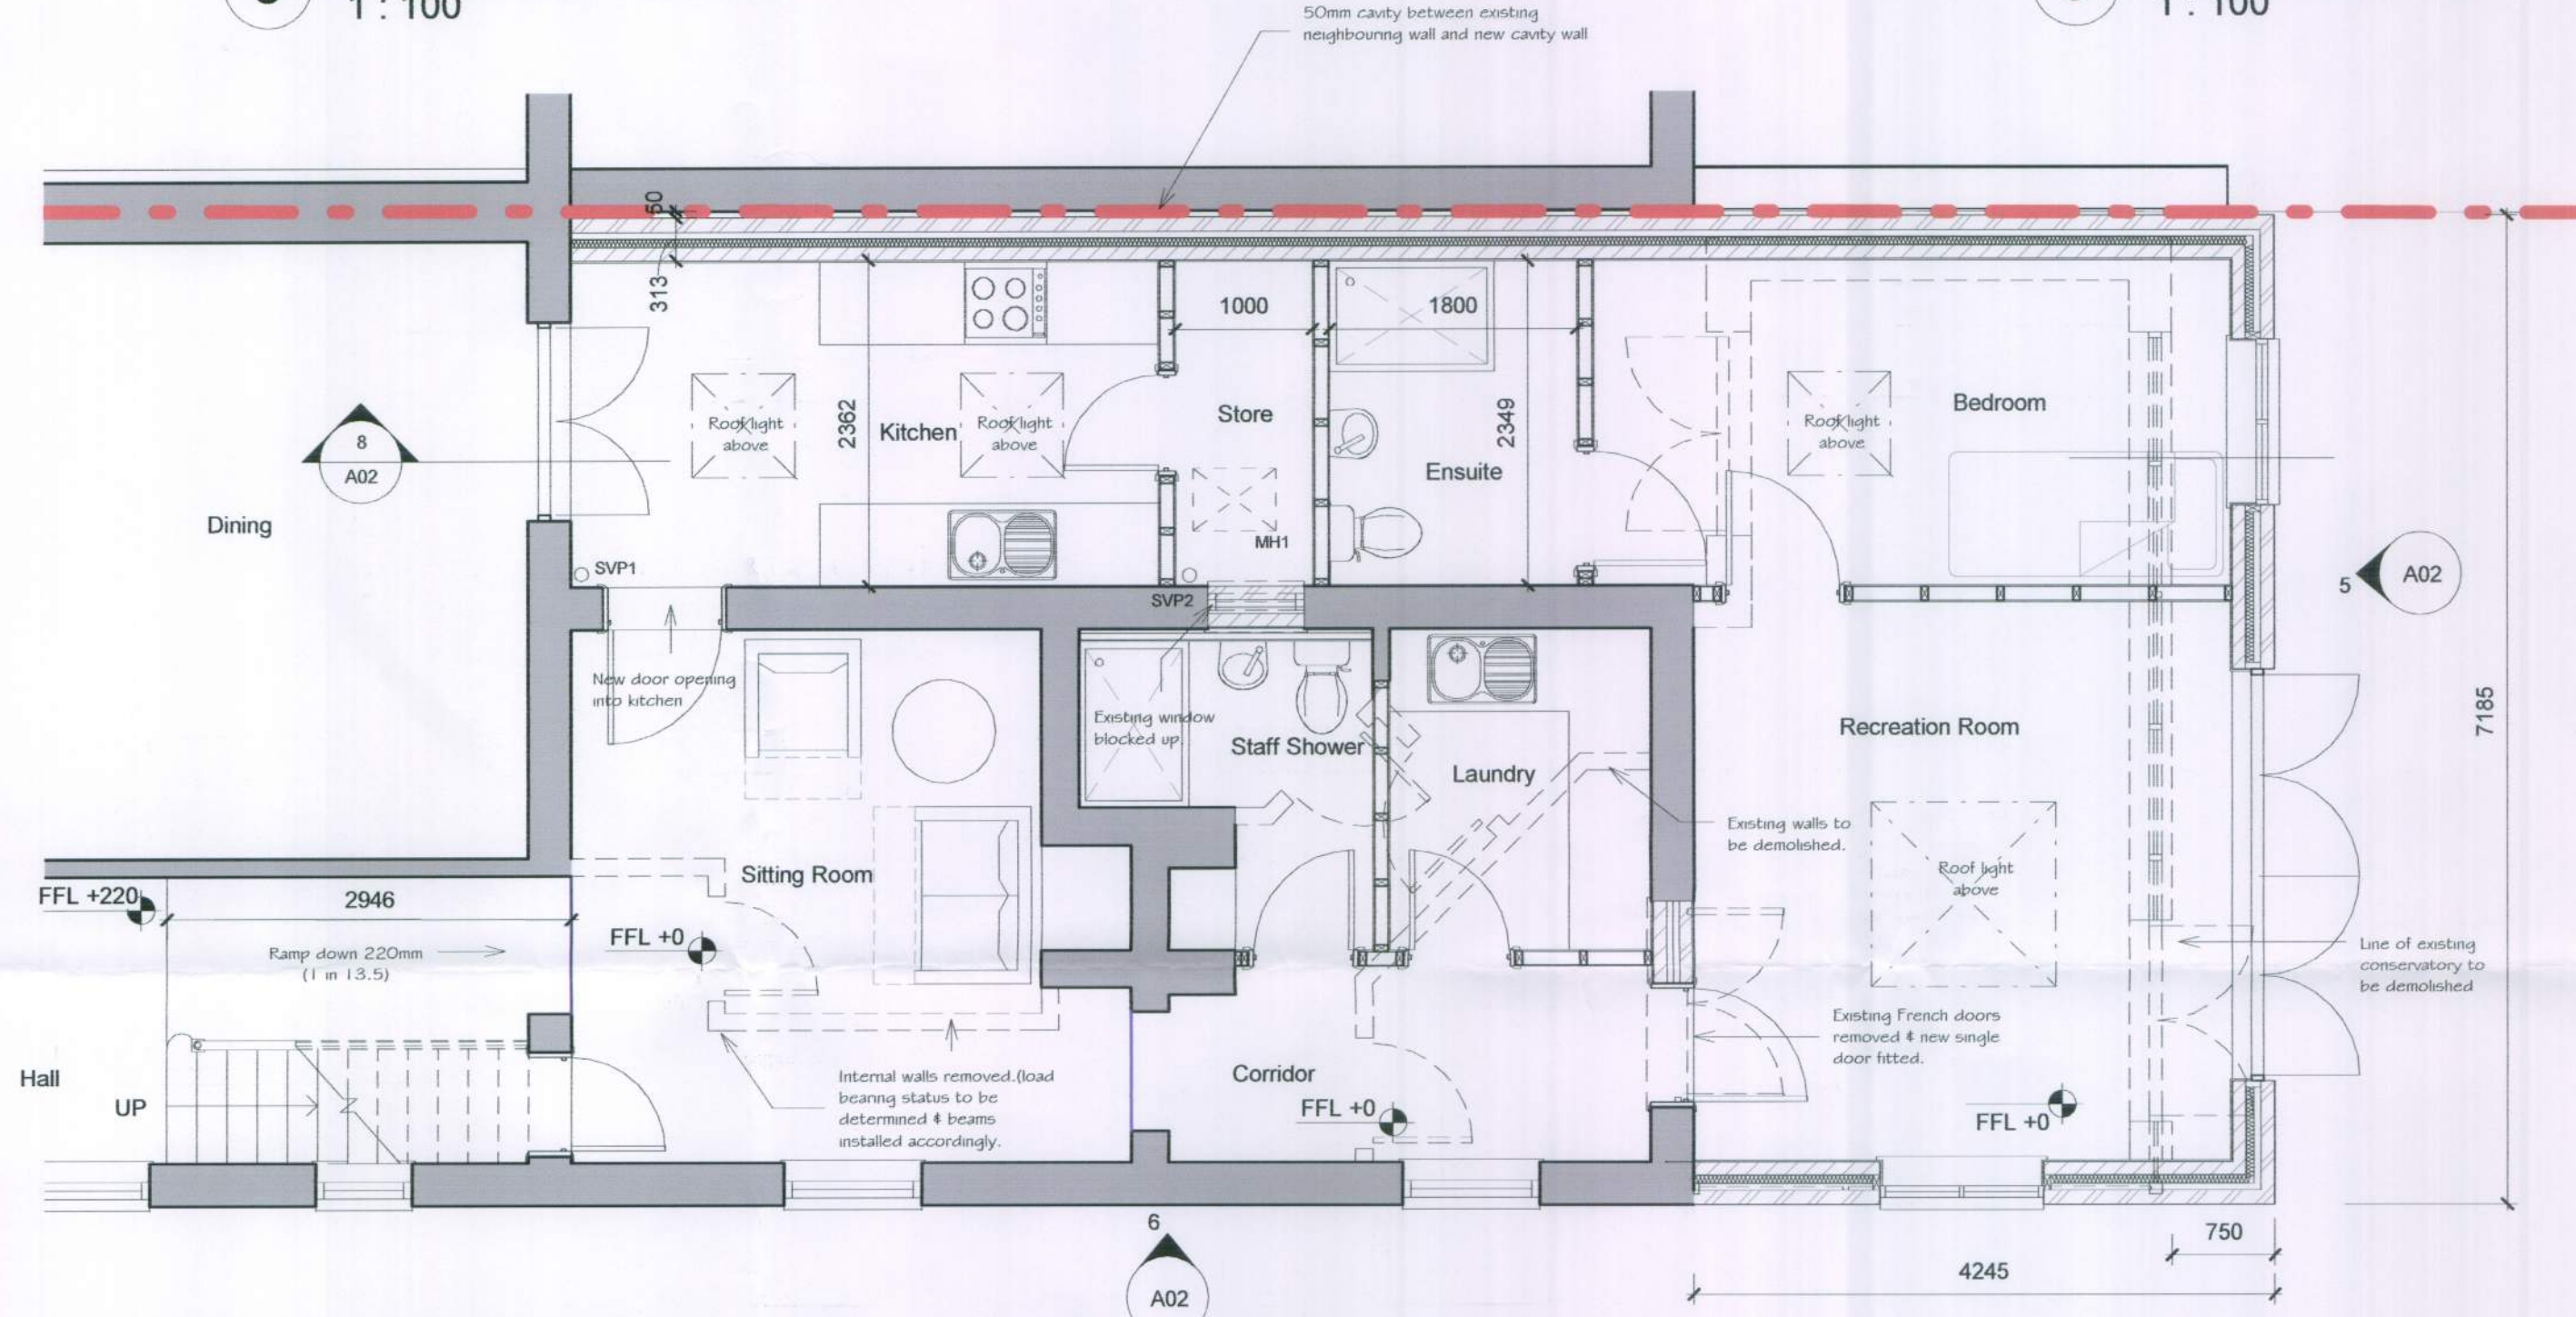


4 Ground Floor - as proposed
1 : 50

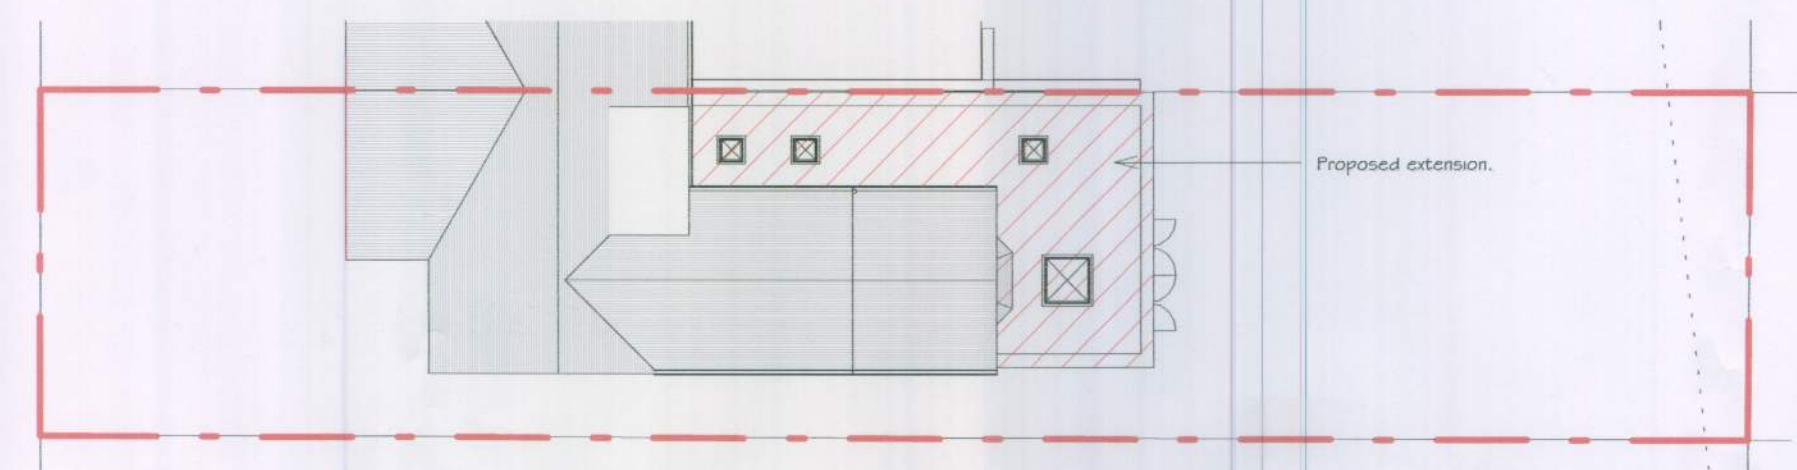


2 Site Plan - as proposed
1 : 200

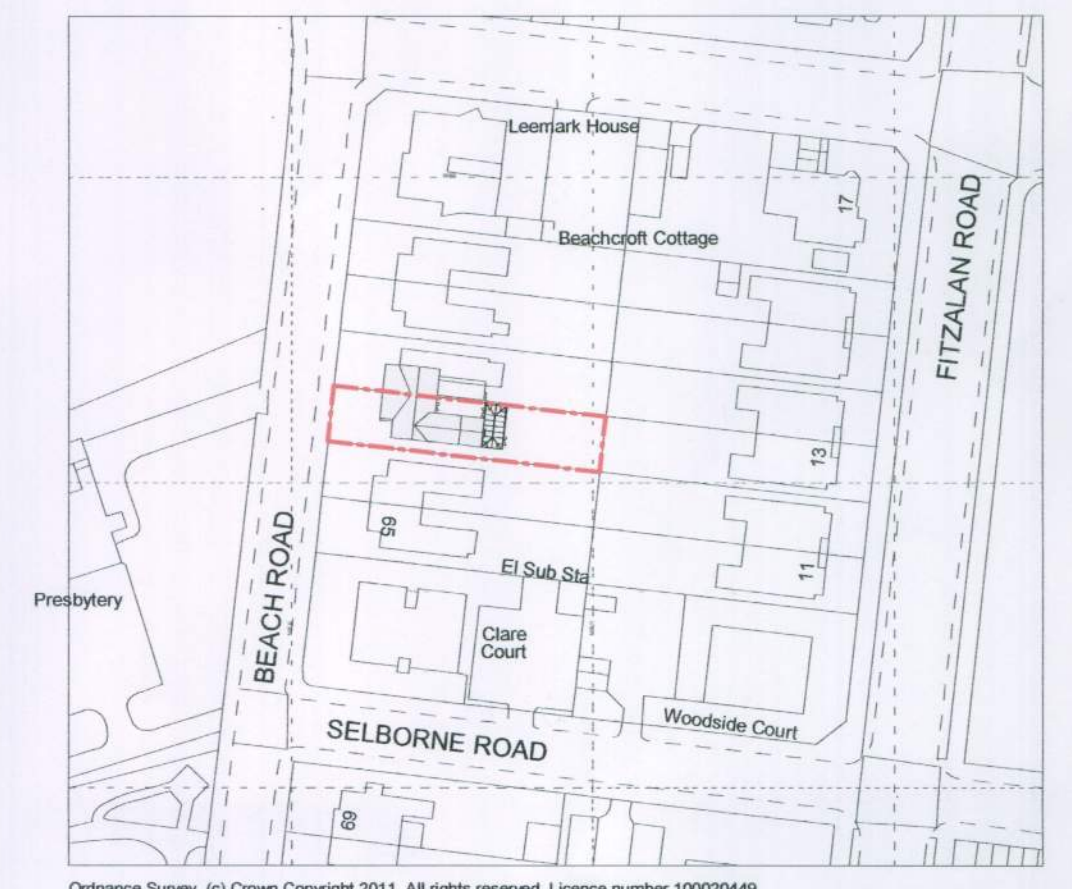

1 Site Location Plan
1 : 1250

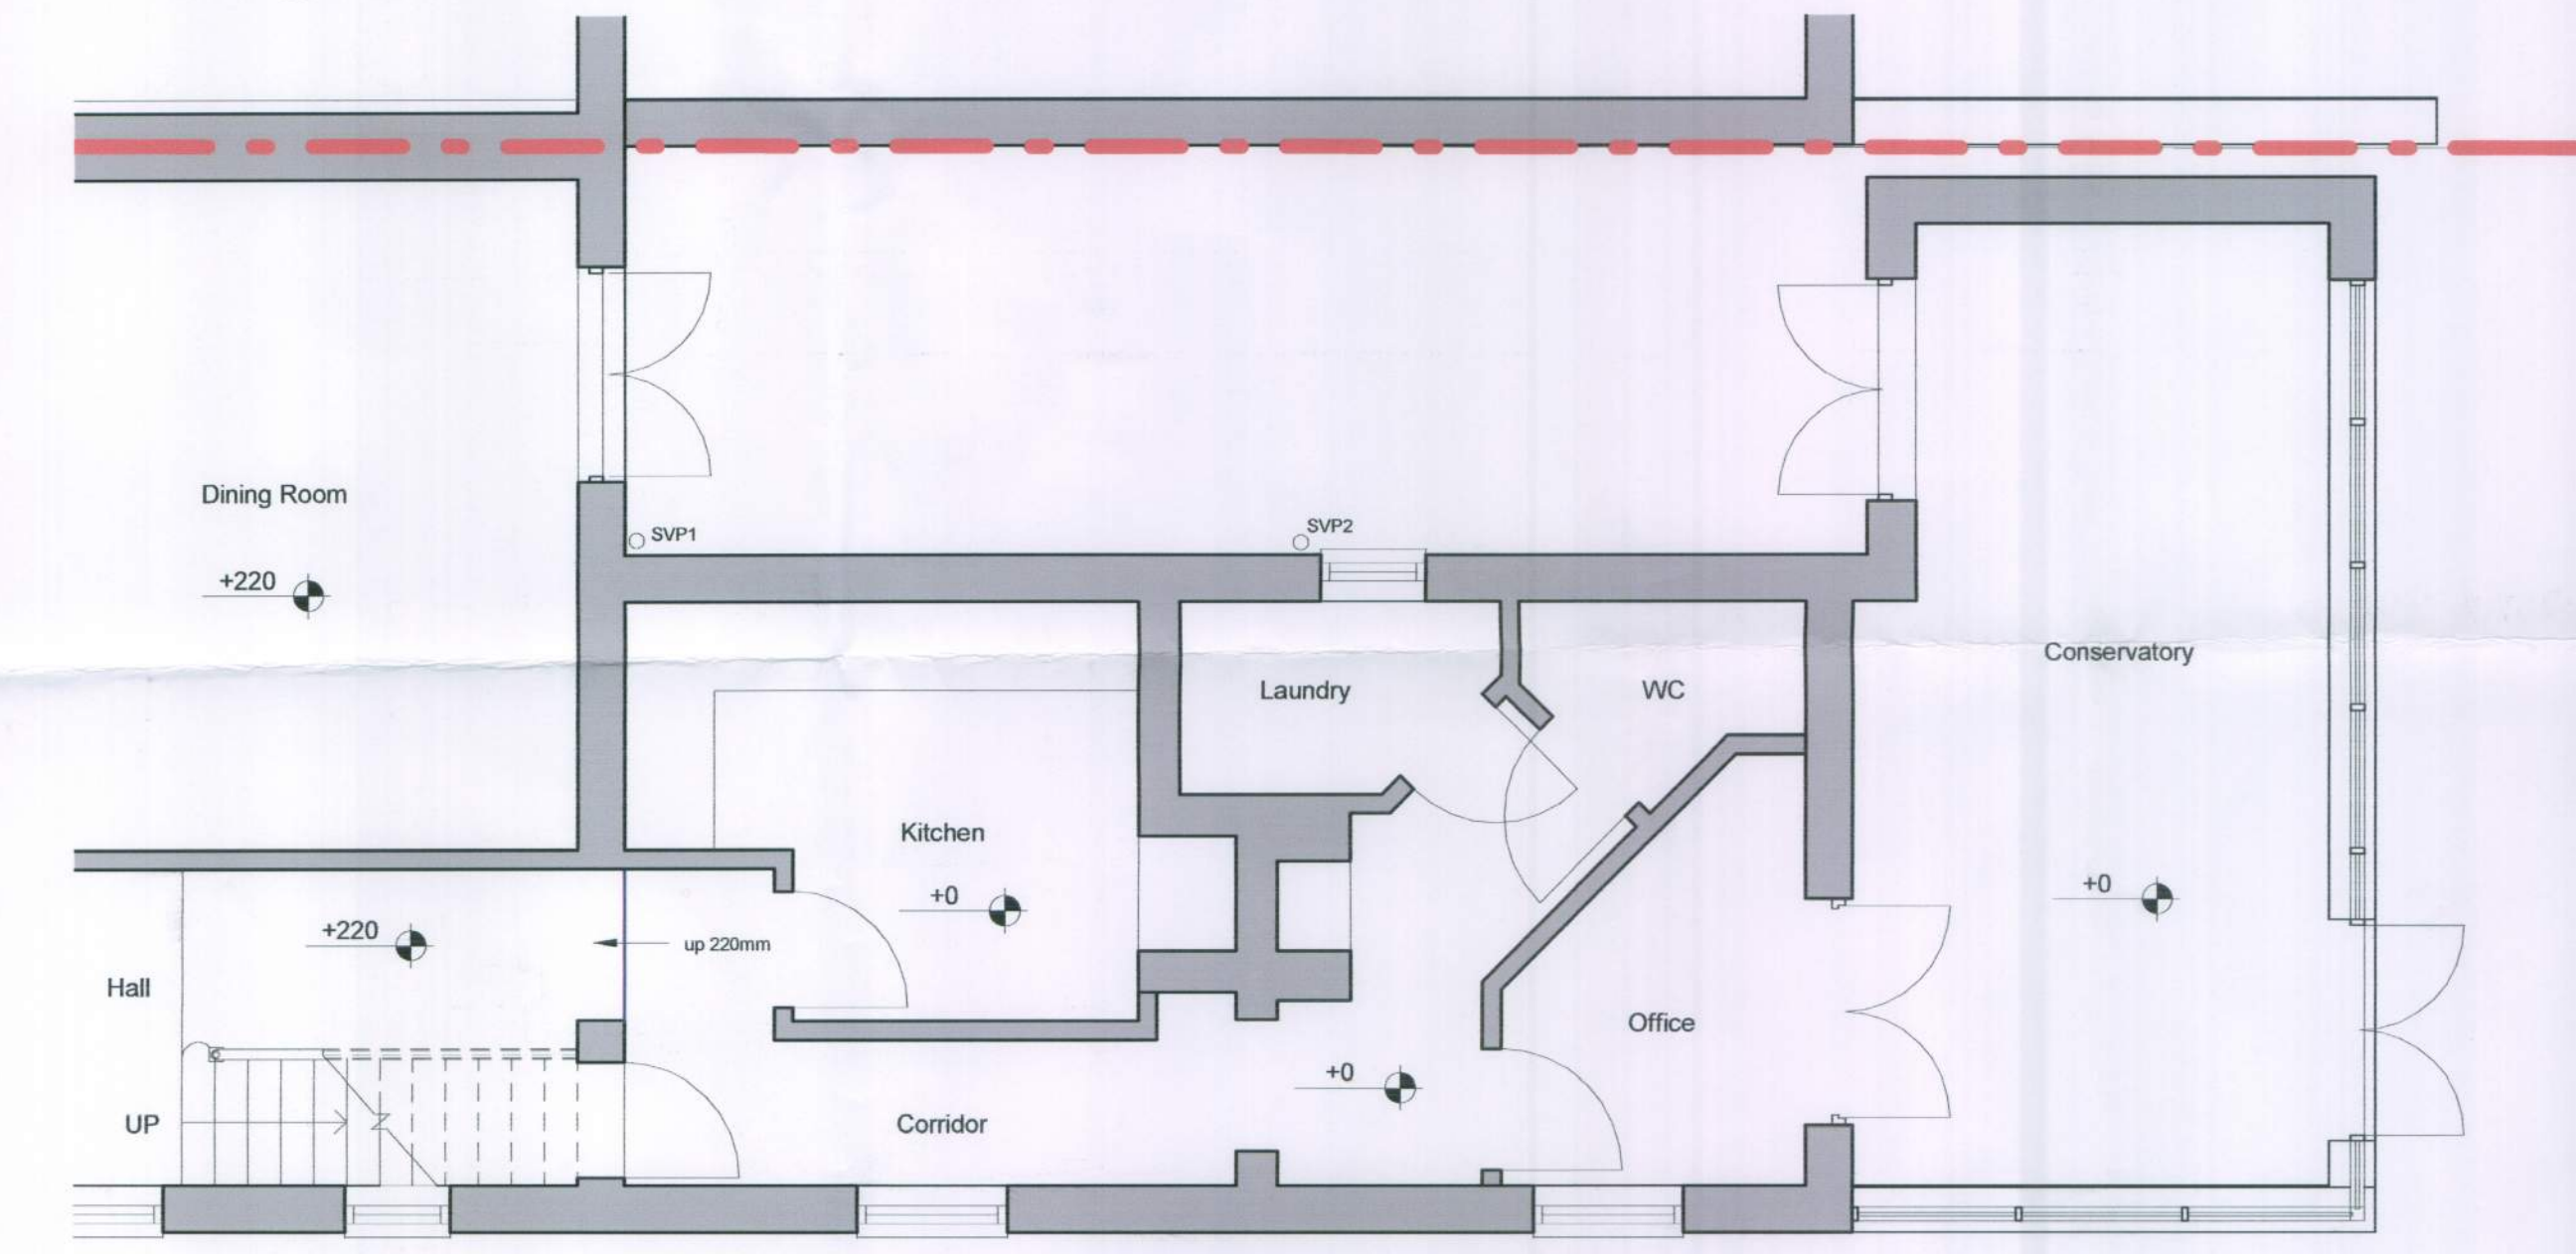

3 Ground Floor - as existing
1 : 50

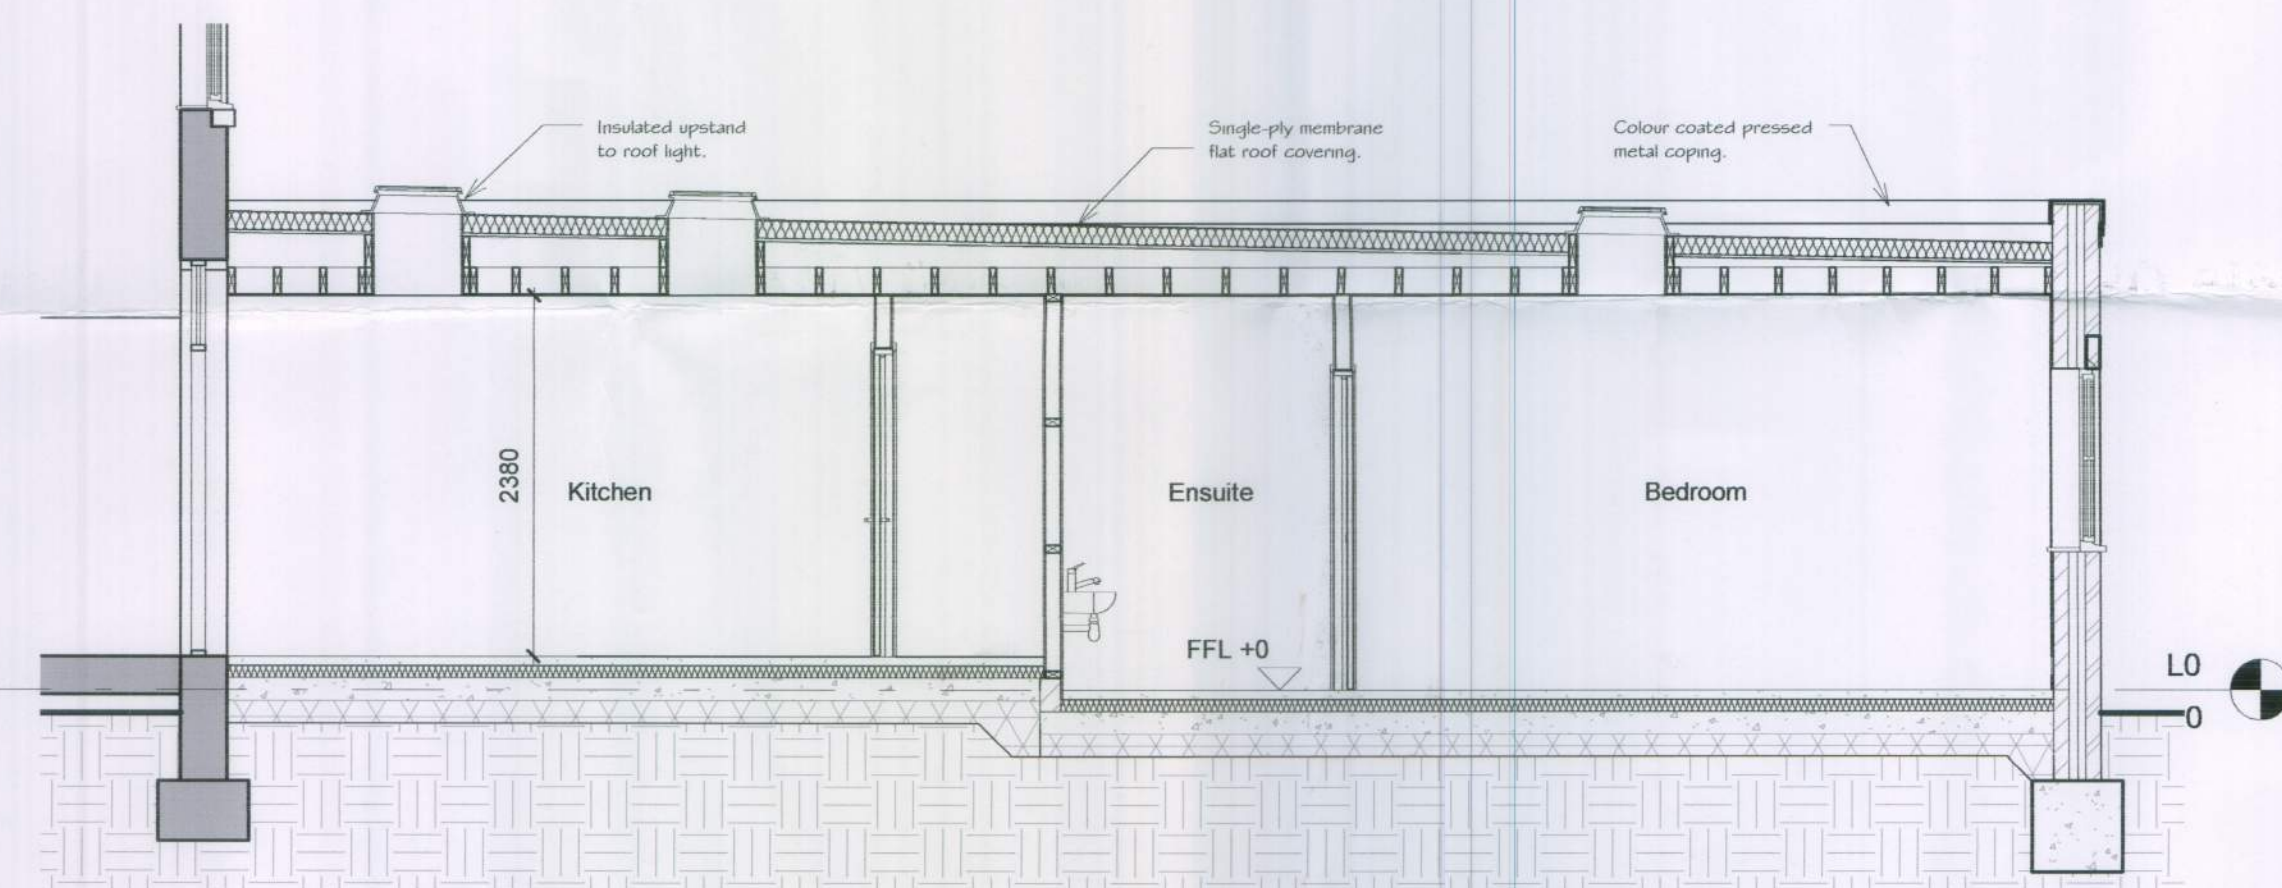

8 Section 1
1 : 50

Issued FOR PLANNING: 26-01-12 RW

Revision	Date	Initial
1	26-01-12	RW

Axis ARCHITECTURE

Dimensions, areas and levels where given are only approximate and subject to site survey. All dimensions are to be checked on site. Any discrepancies are to be reported to the architect before work commences. T'lined dimensions only are to be taken from this drawing. This drawing is to be read in conjunction with all relevant consultants and/or specialists drawings/documents and any discrepancies or variations are to be notified to the architect before the affected work commences. This drawing is copyright and remains the property of the Architects.

Proposed Extension & Internal Alterations
61 Beach Road, Littlehampton
for Hillcrest Care Ltd
Plans, Elevations & Sections

Scale at 1:100 in meters

Scale	@ A1	Drawn	Checked	Date
As indicated	RW	Checker	November 2011	
Job Number & Drawing Number	11-79-A02			