



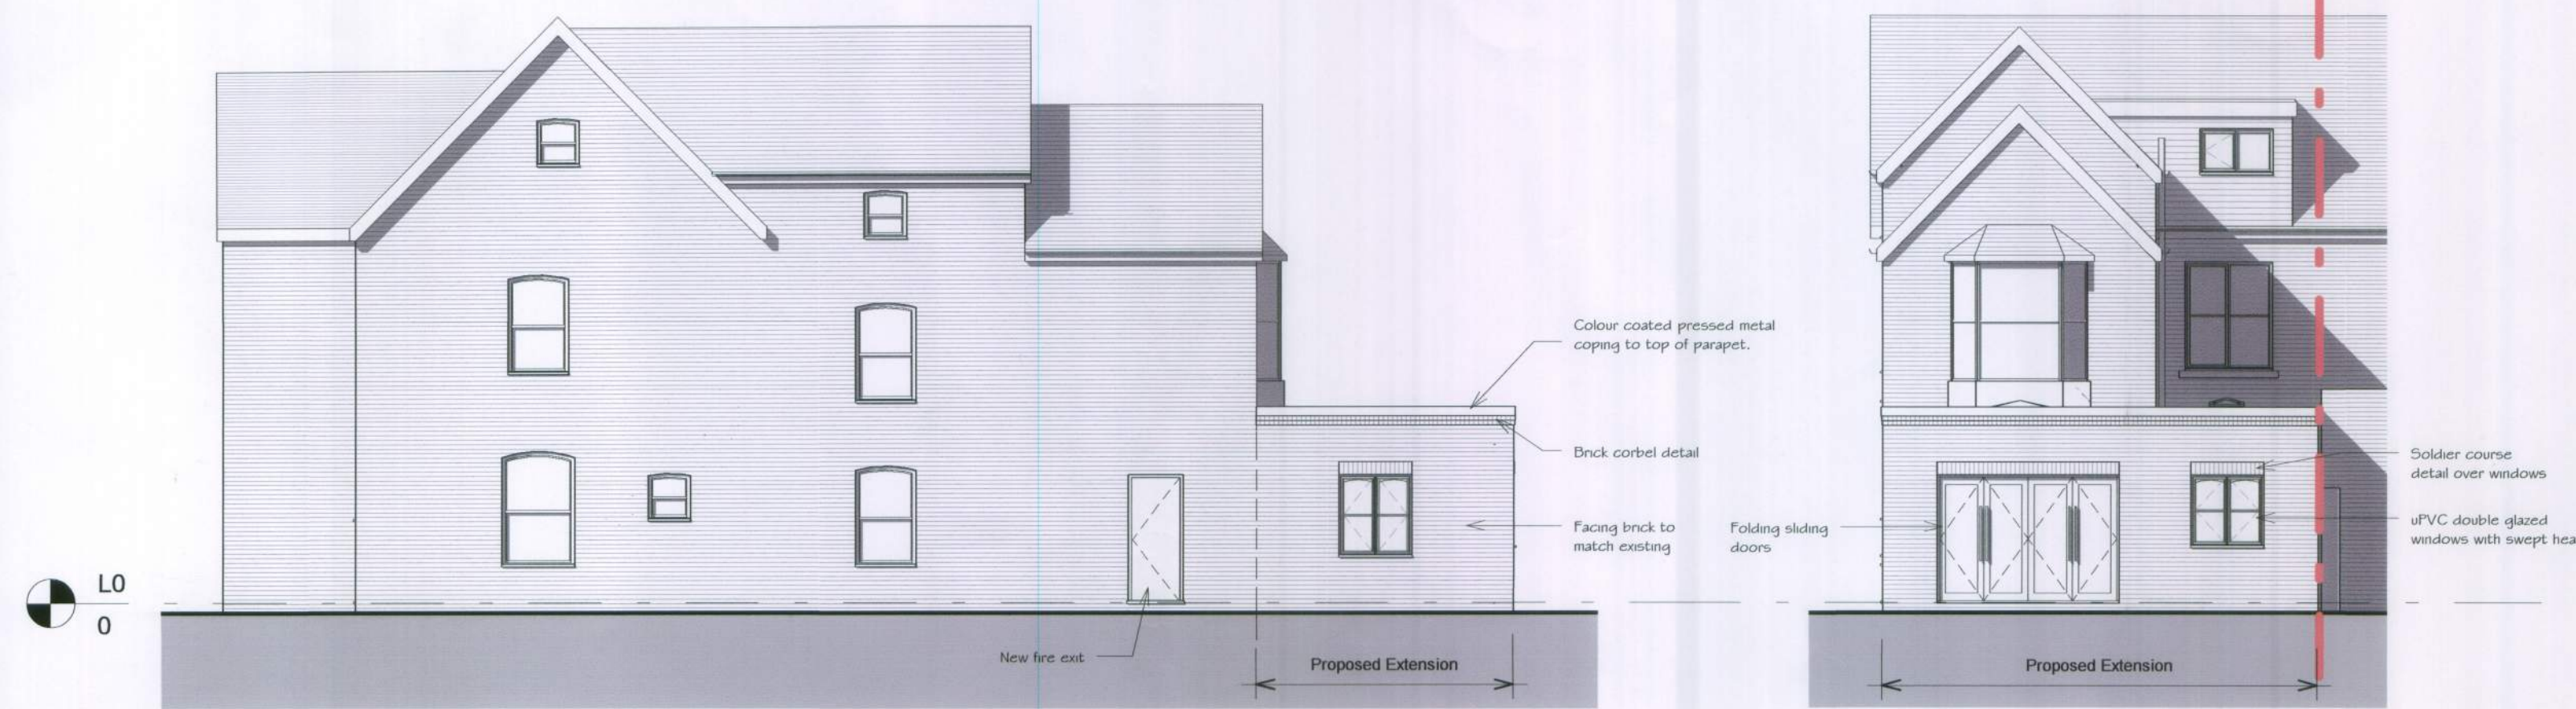


6 South Elevation
1 : 100


5 East Elevation
1 : 100

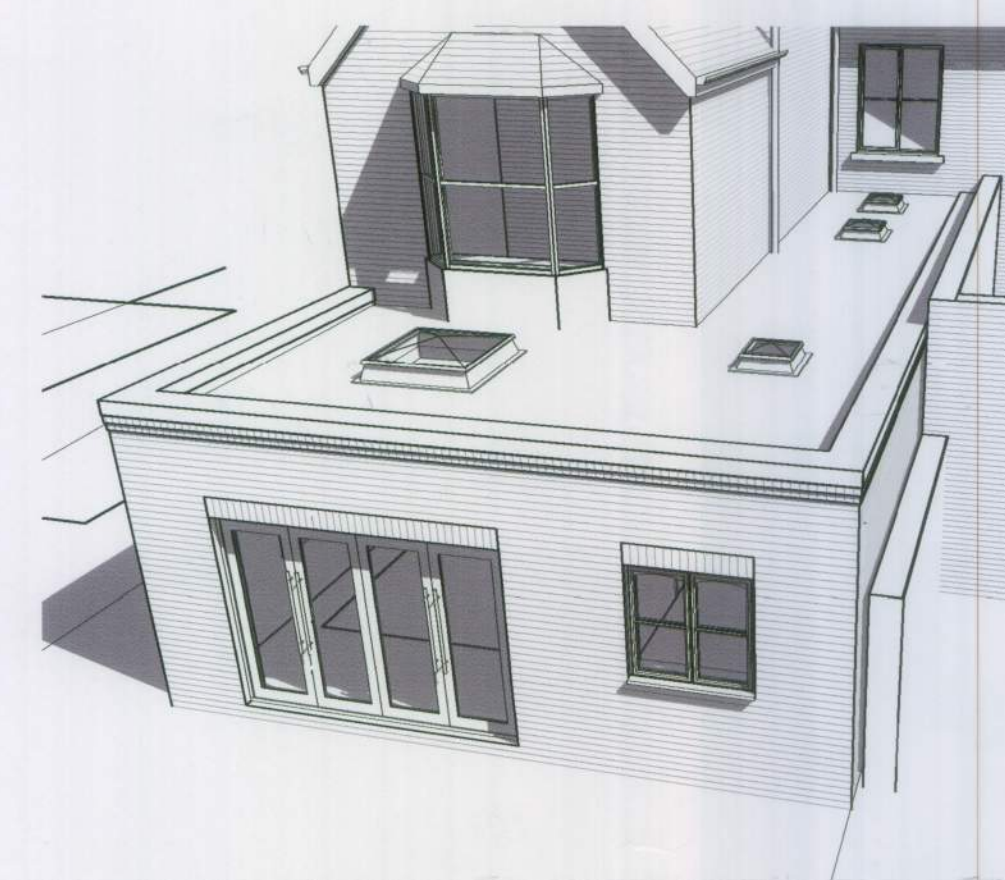

7 3D View 1

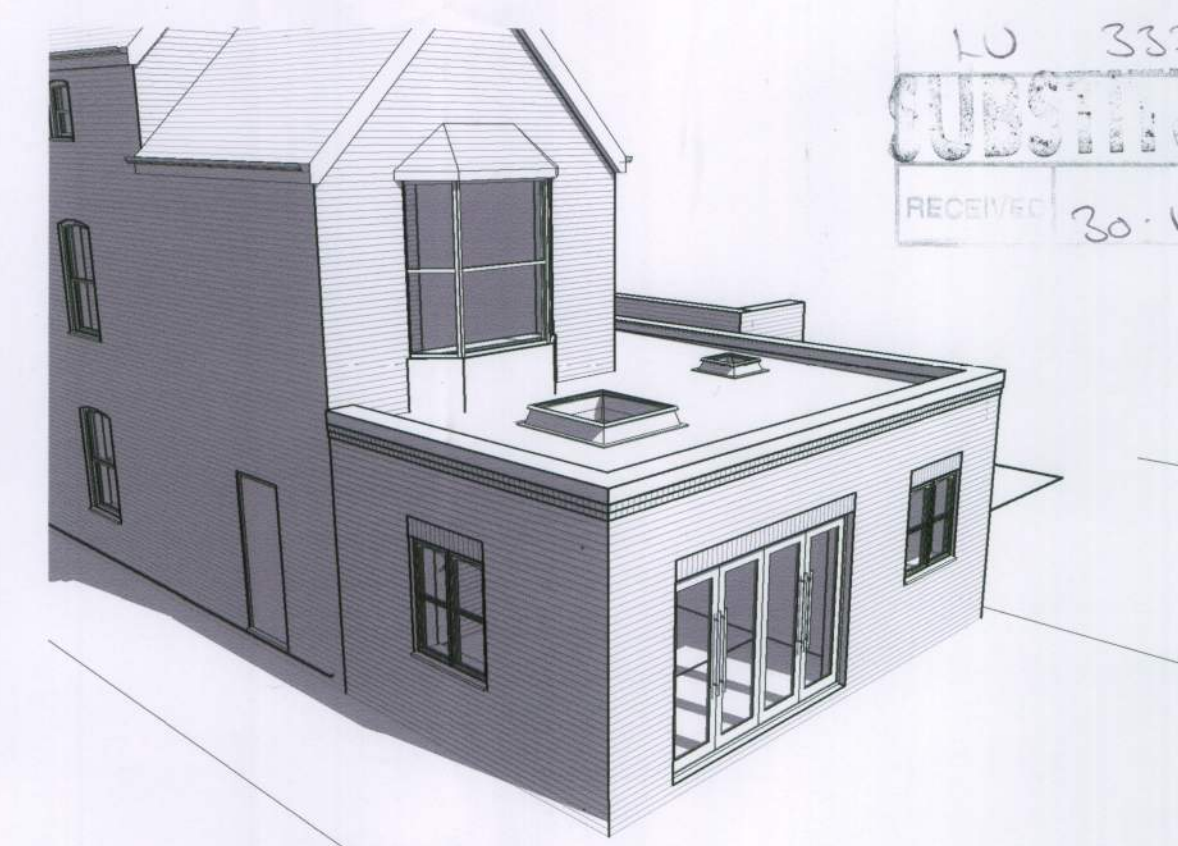



9 3D View 3

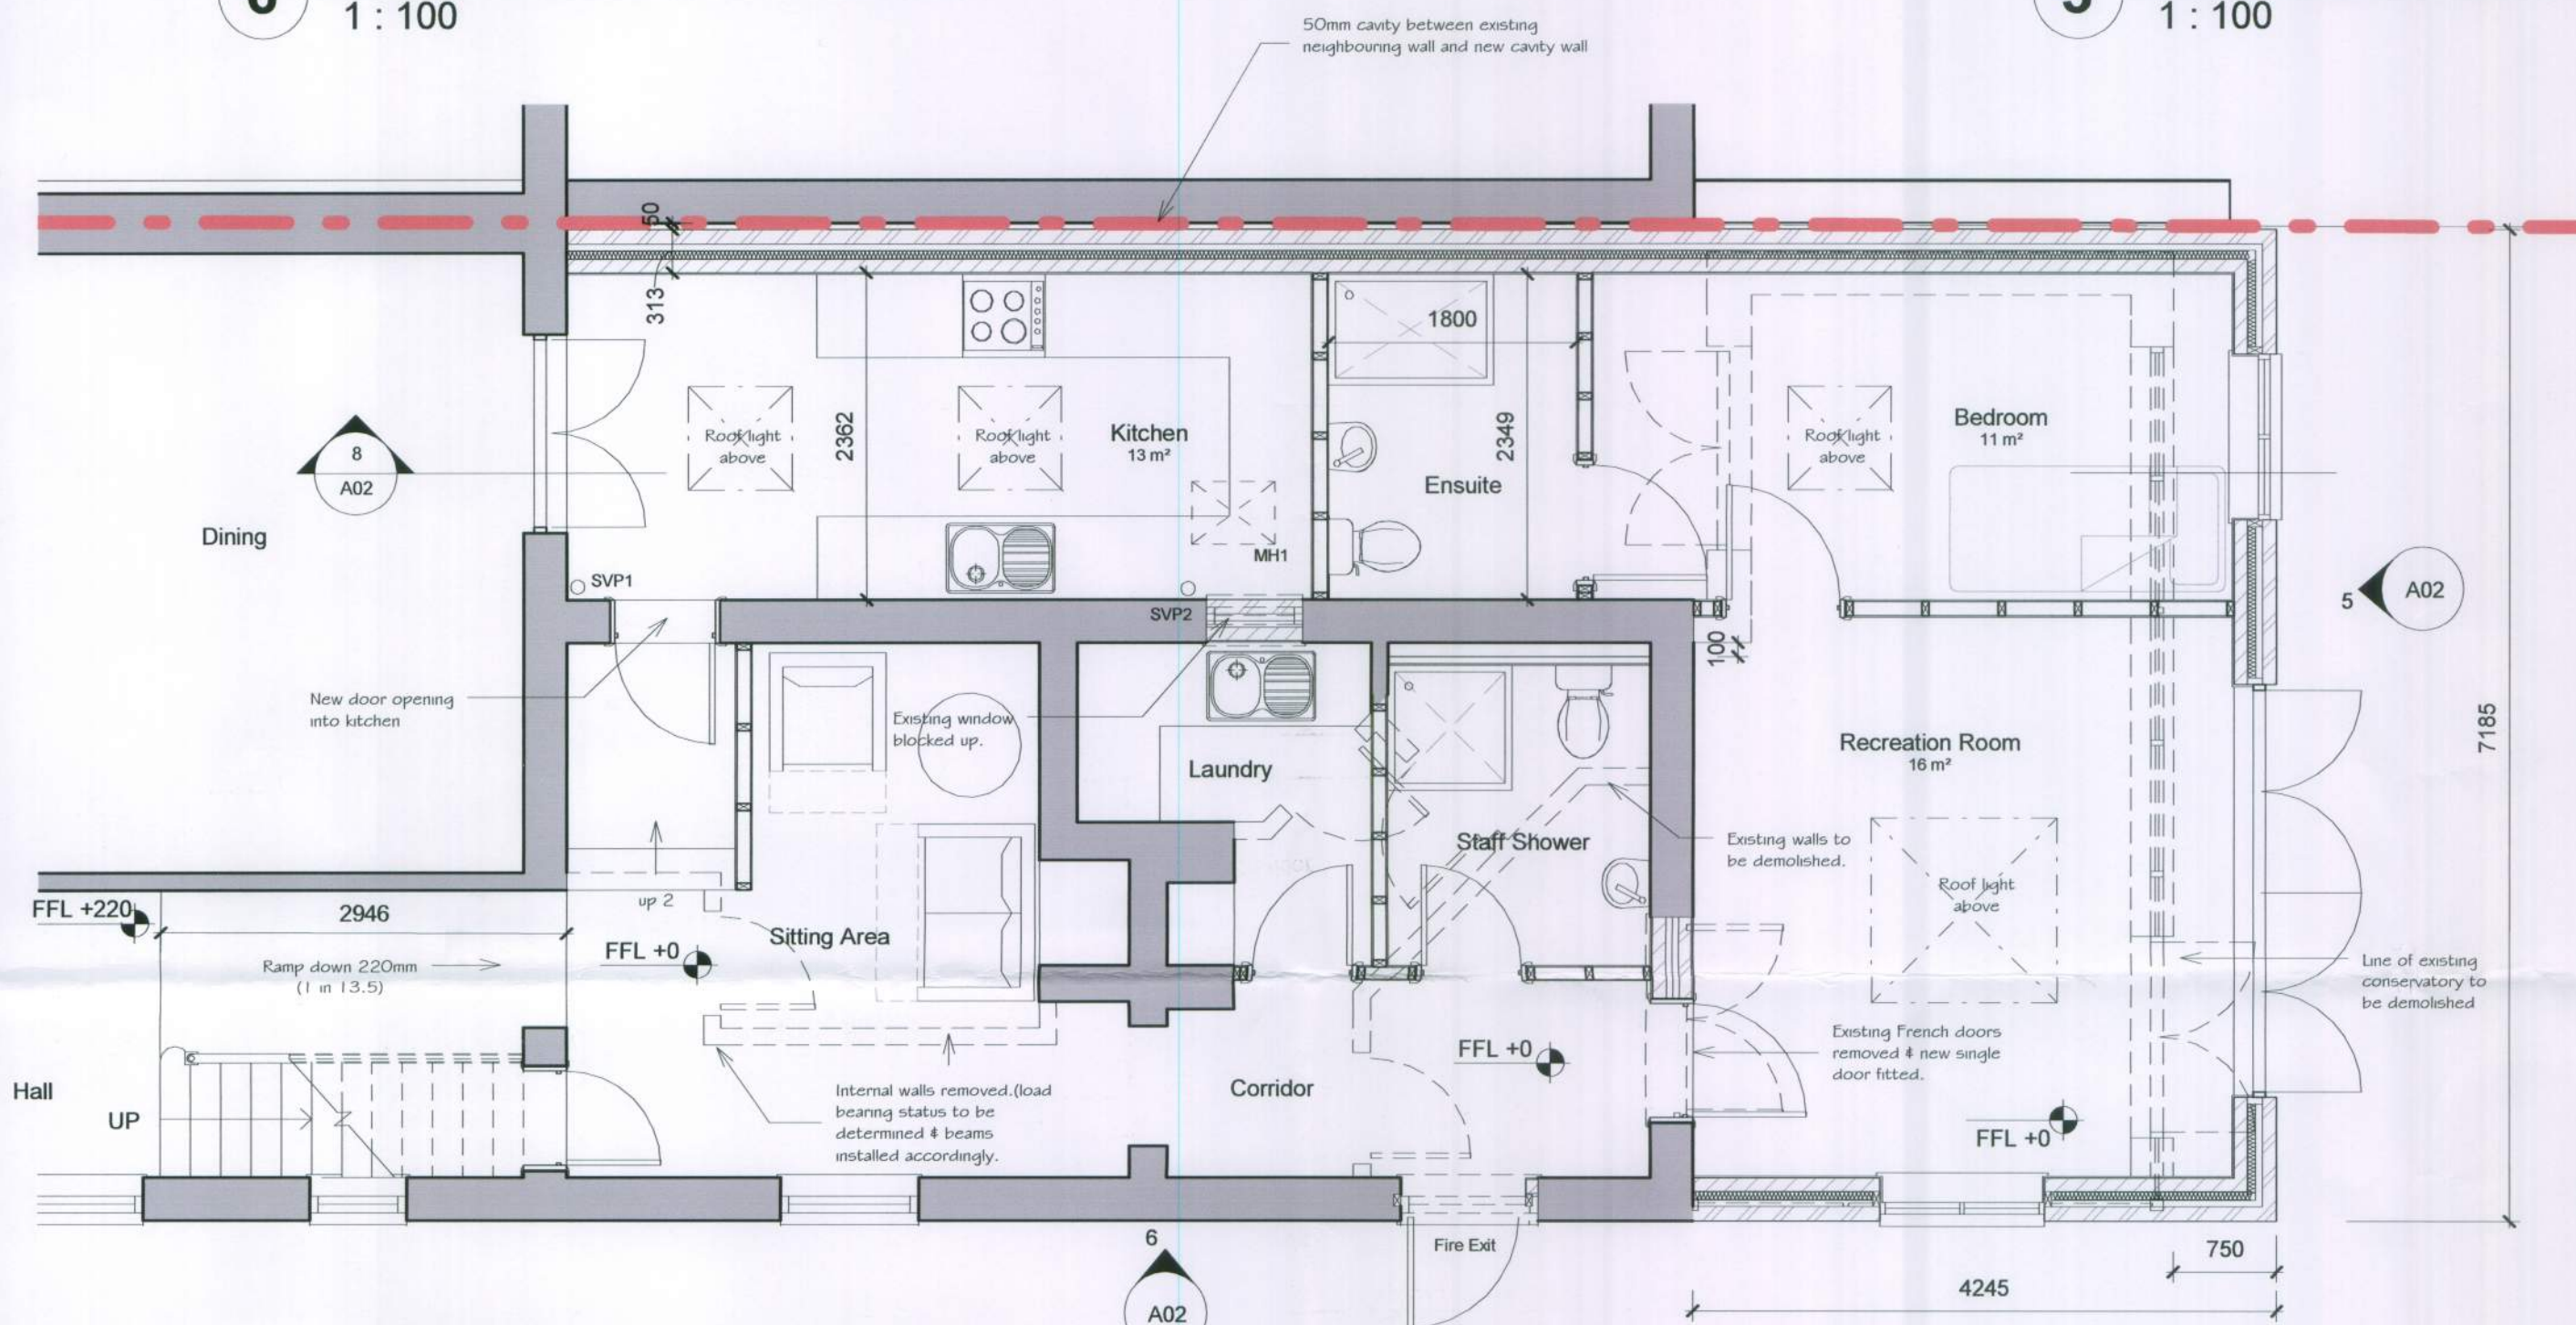


4 Ground Floor - as proposed
1 : 50

2 Site Plan - as proposed
1 : 200

1 Site Location Plan
1 : 1250

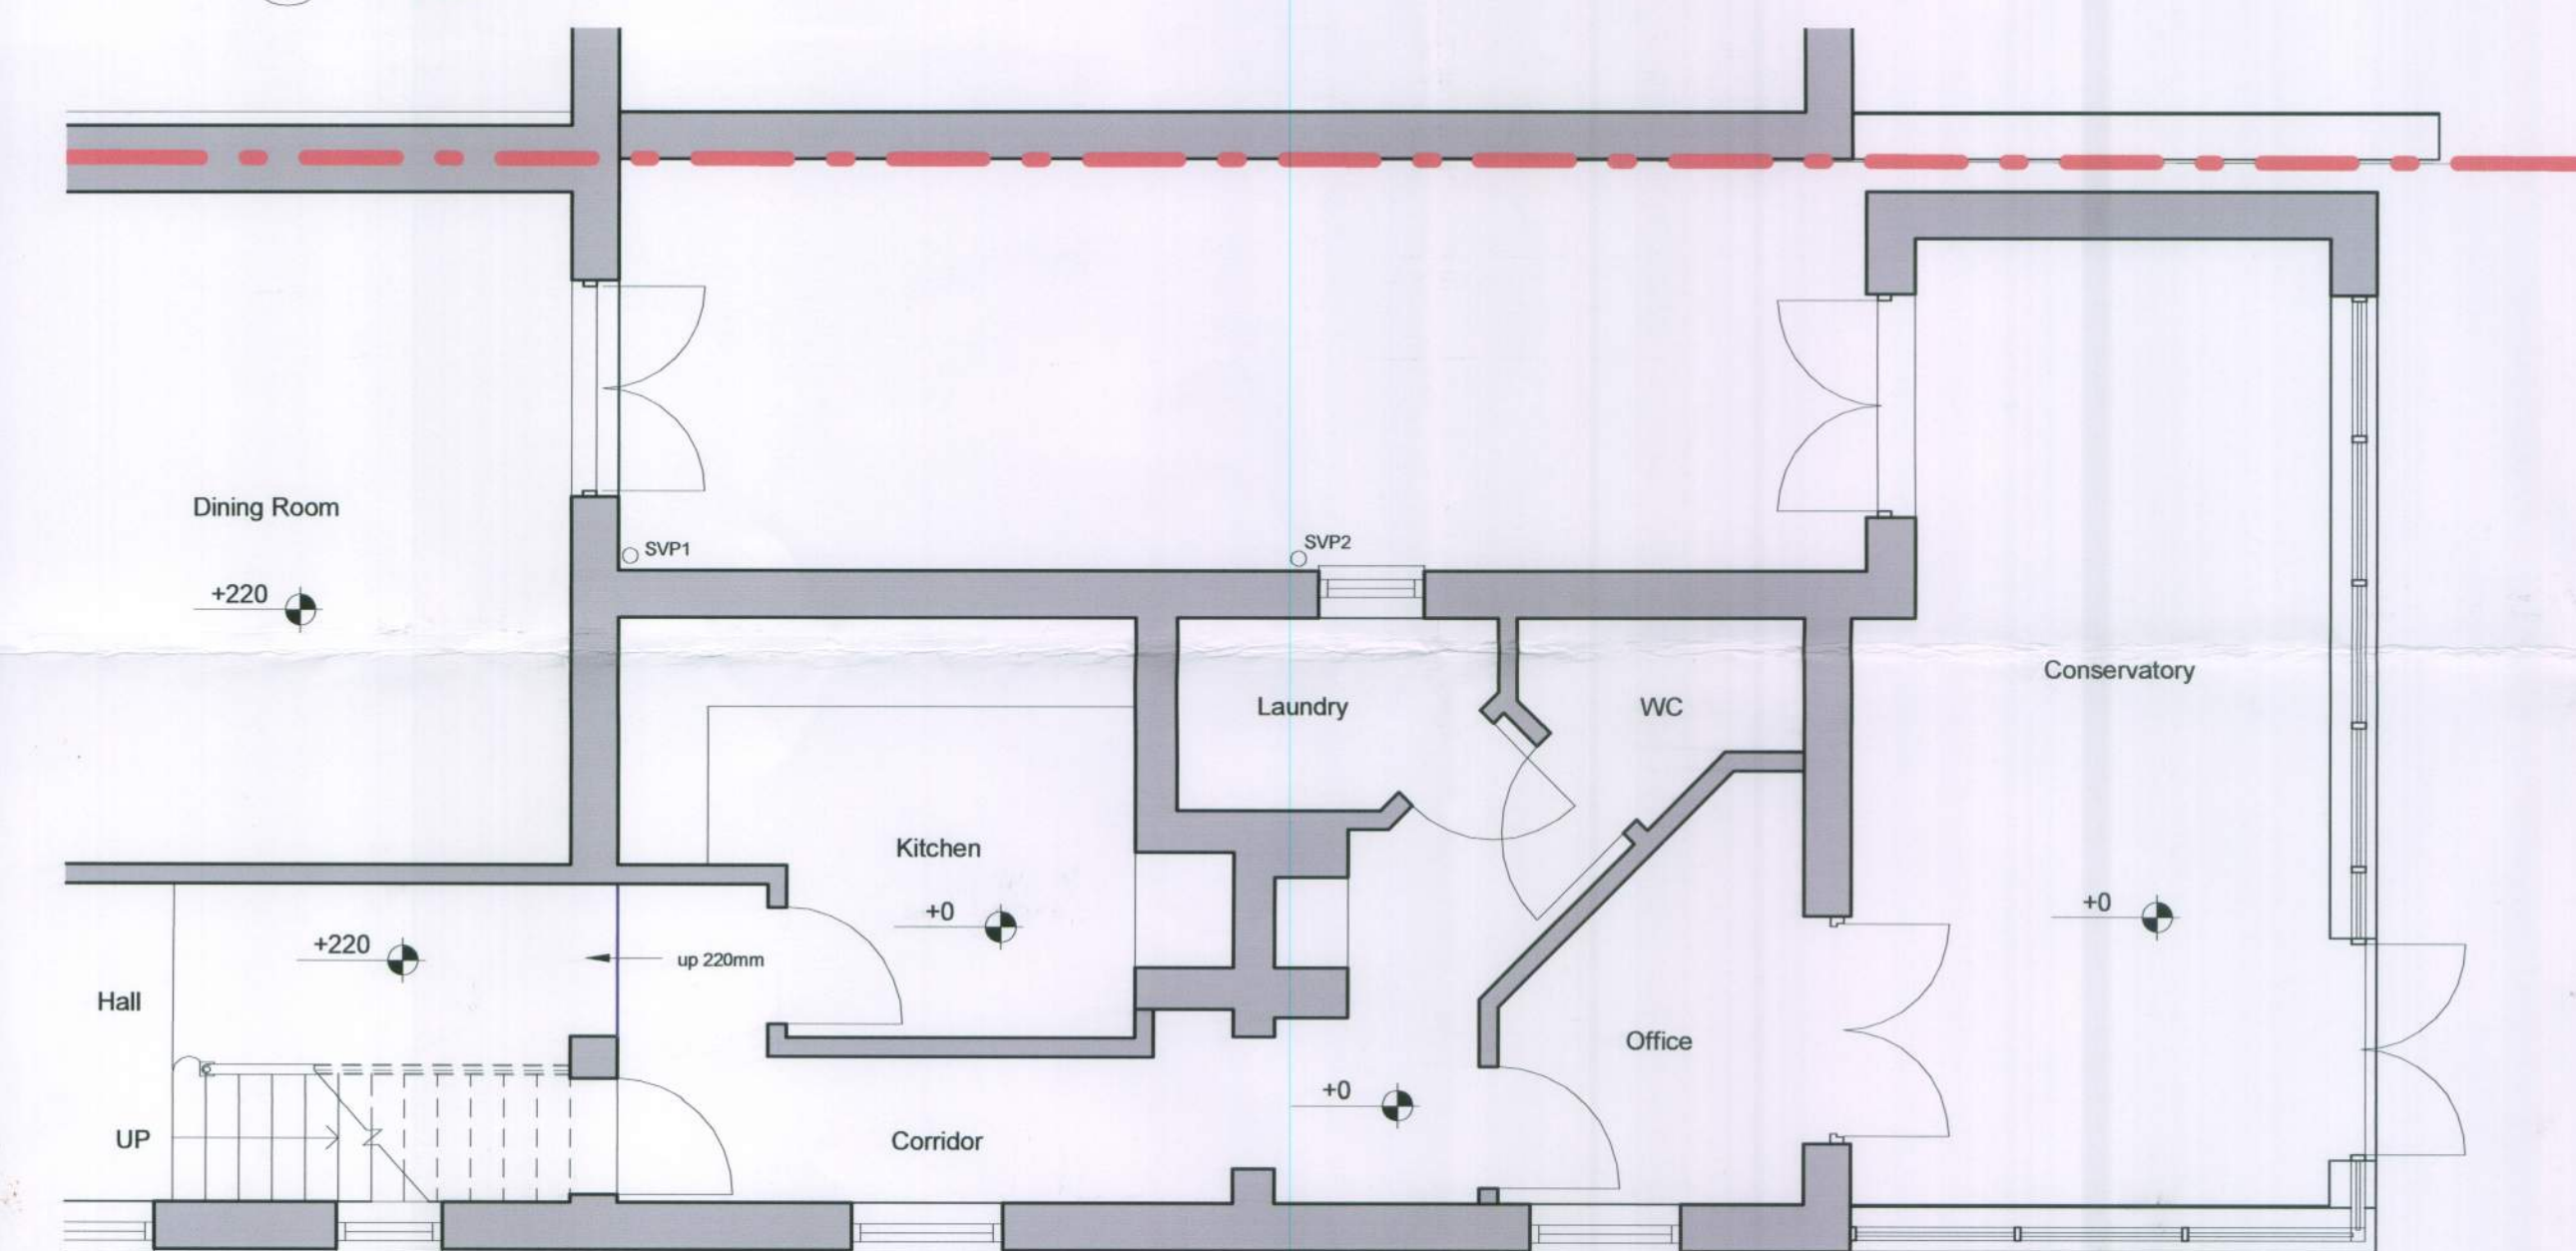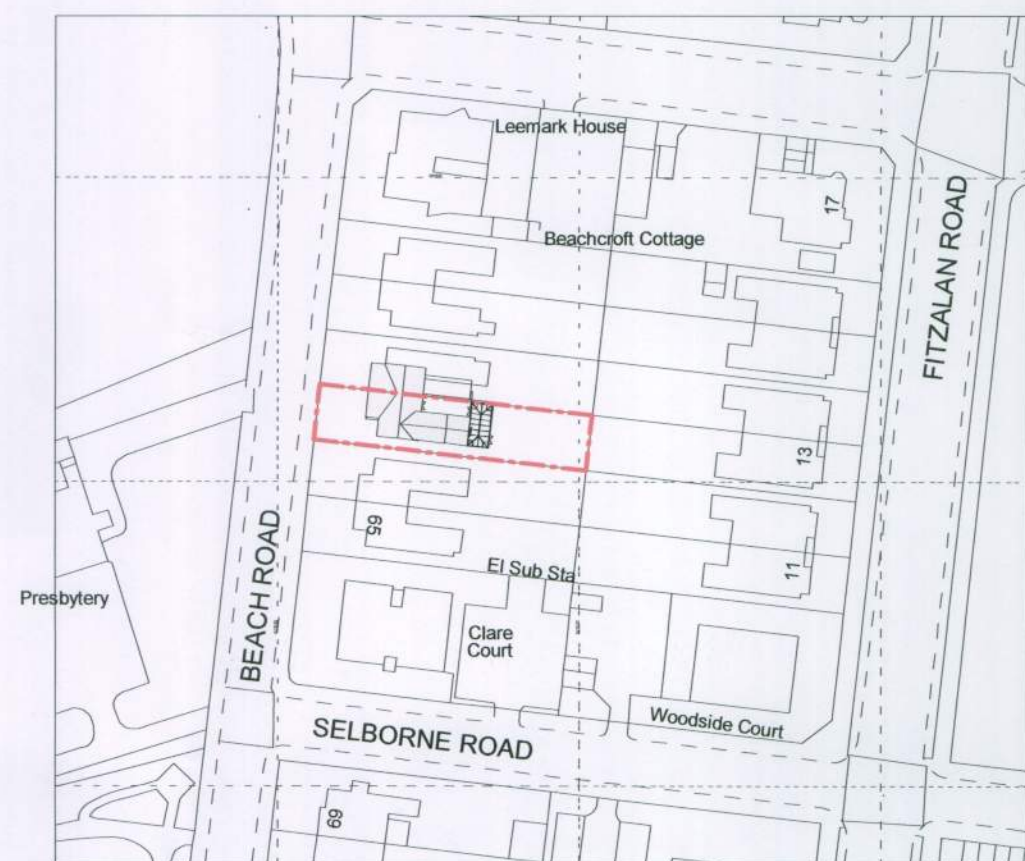

3 Ground Floor - as existing
1 : 50

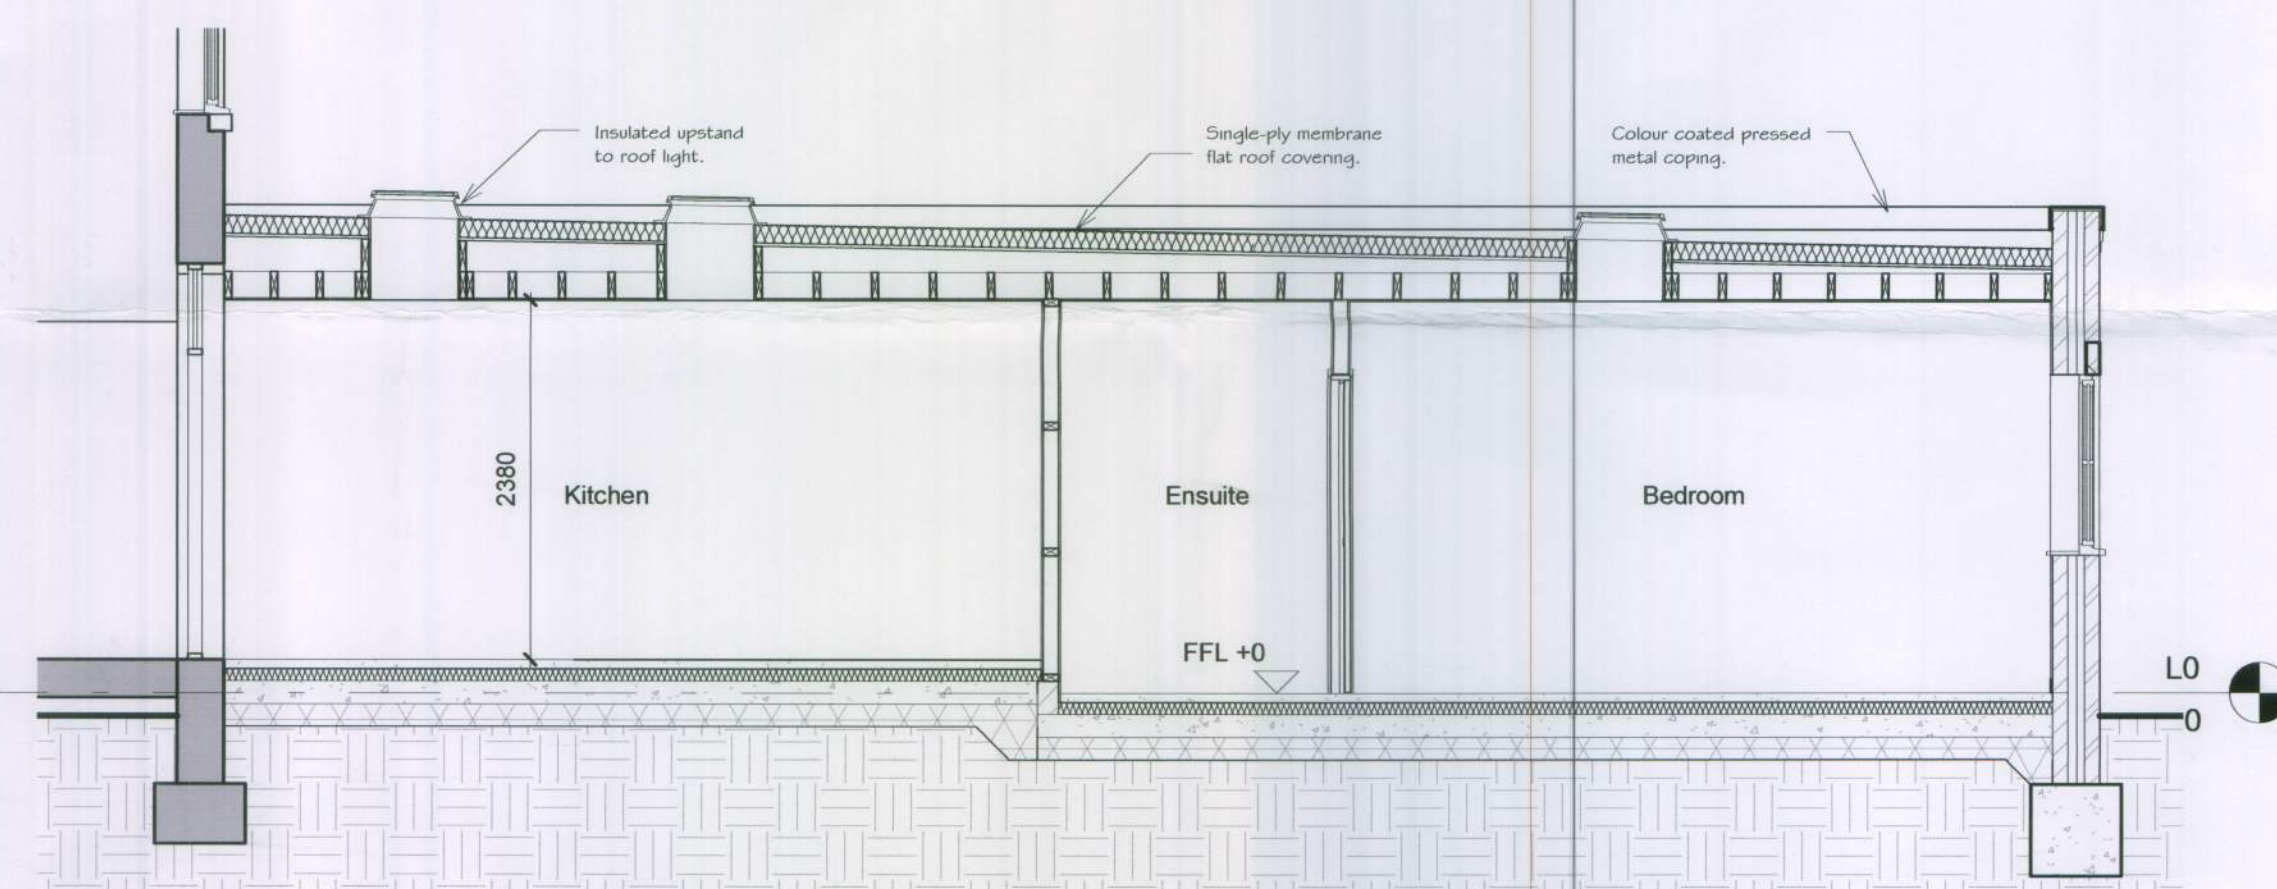

8 Section 1
1 : 50

A Issued FOR PLANNING; 27-01-12 RW

Revision Date Initial

The Old Post Office
Station Road
Wickham, PO17 5JA
T: 01329 832405
F: 01329 835175
E: admin@axisarch.co.uk
W: www.axisarchitecture.co.uk

Axis
ARCHITECTURE
CHARTERED PRACTICE

Dimensions, areas and levels where given are only approximate and subject to site survey. All dimensions are to be checked on site. Any discrepancies are to be reported to the architect before work commences. Figures dimensions only are to be taken from this drawing. This drawing is to be read in conjunction with all relevant consultants and/or specialists drawings/documents and any discrepancies or variations are to be notified to the architect before the affected work commences. This drawing is copyright and remains the property of the Architects.

Proposed Extension & Internal Alterations
61 Beach Road, Littlehampton
for Hillcrest Care Ltd

Plans, Elevations & Sections

Scale at 1:100 in meters
0 5 10

PLANNING

Scale @ A1 Drawn Checked Date

As indicated RW Checker November 2011

Job Number & Drawing Number Revision

11-79-A02 A