




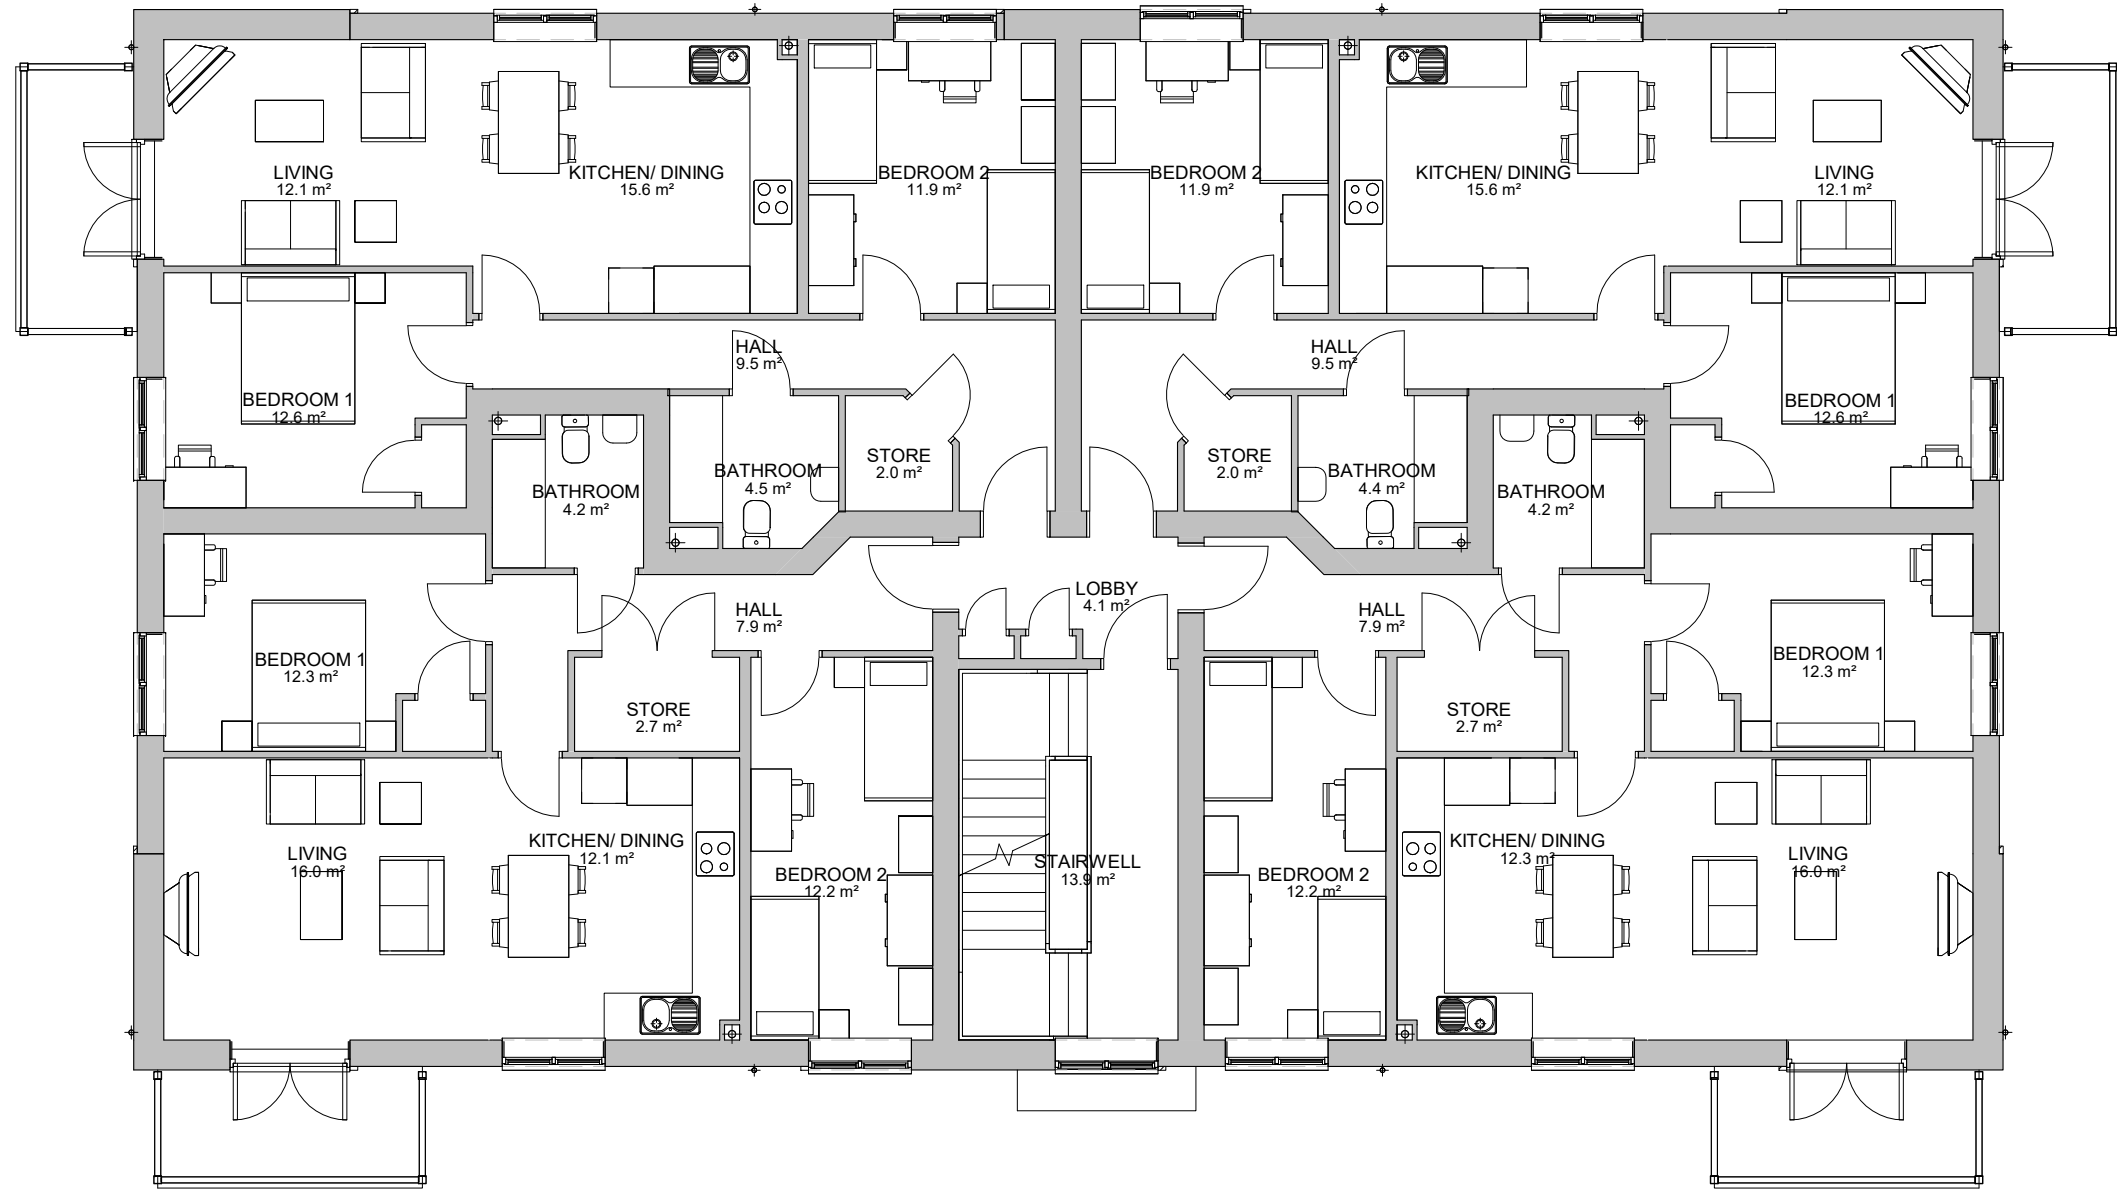

FIRST FLOOR PLAN

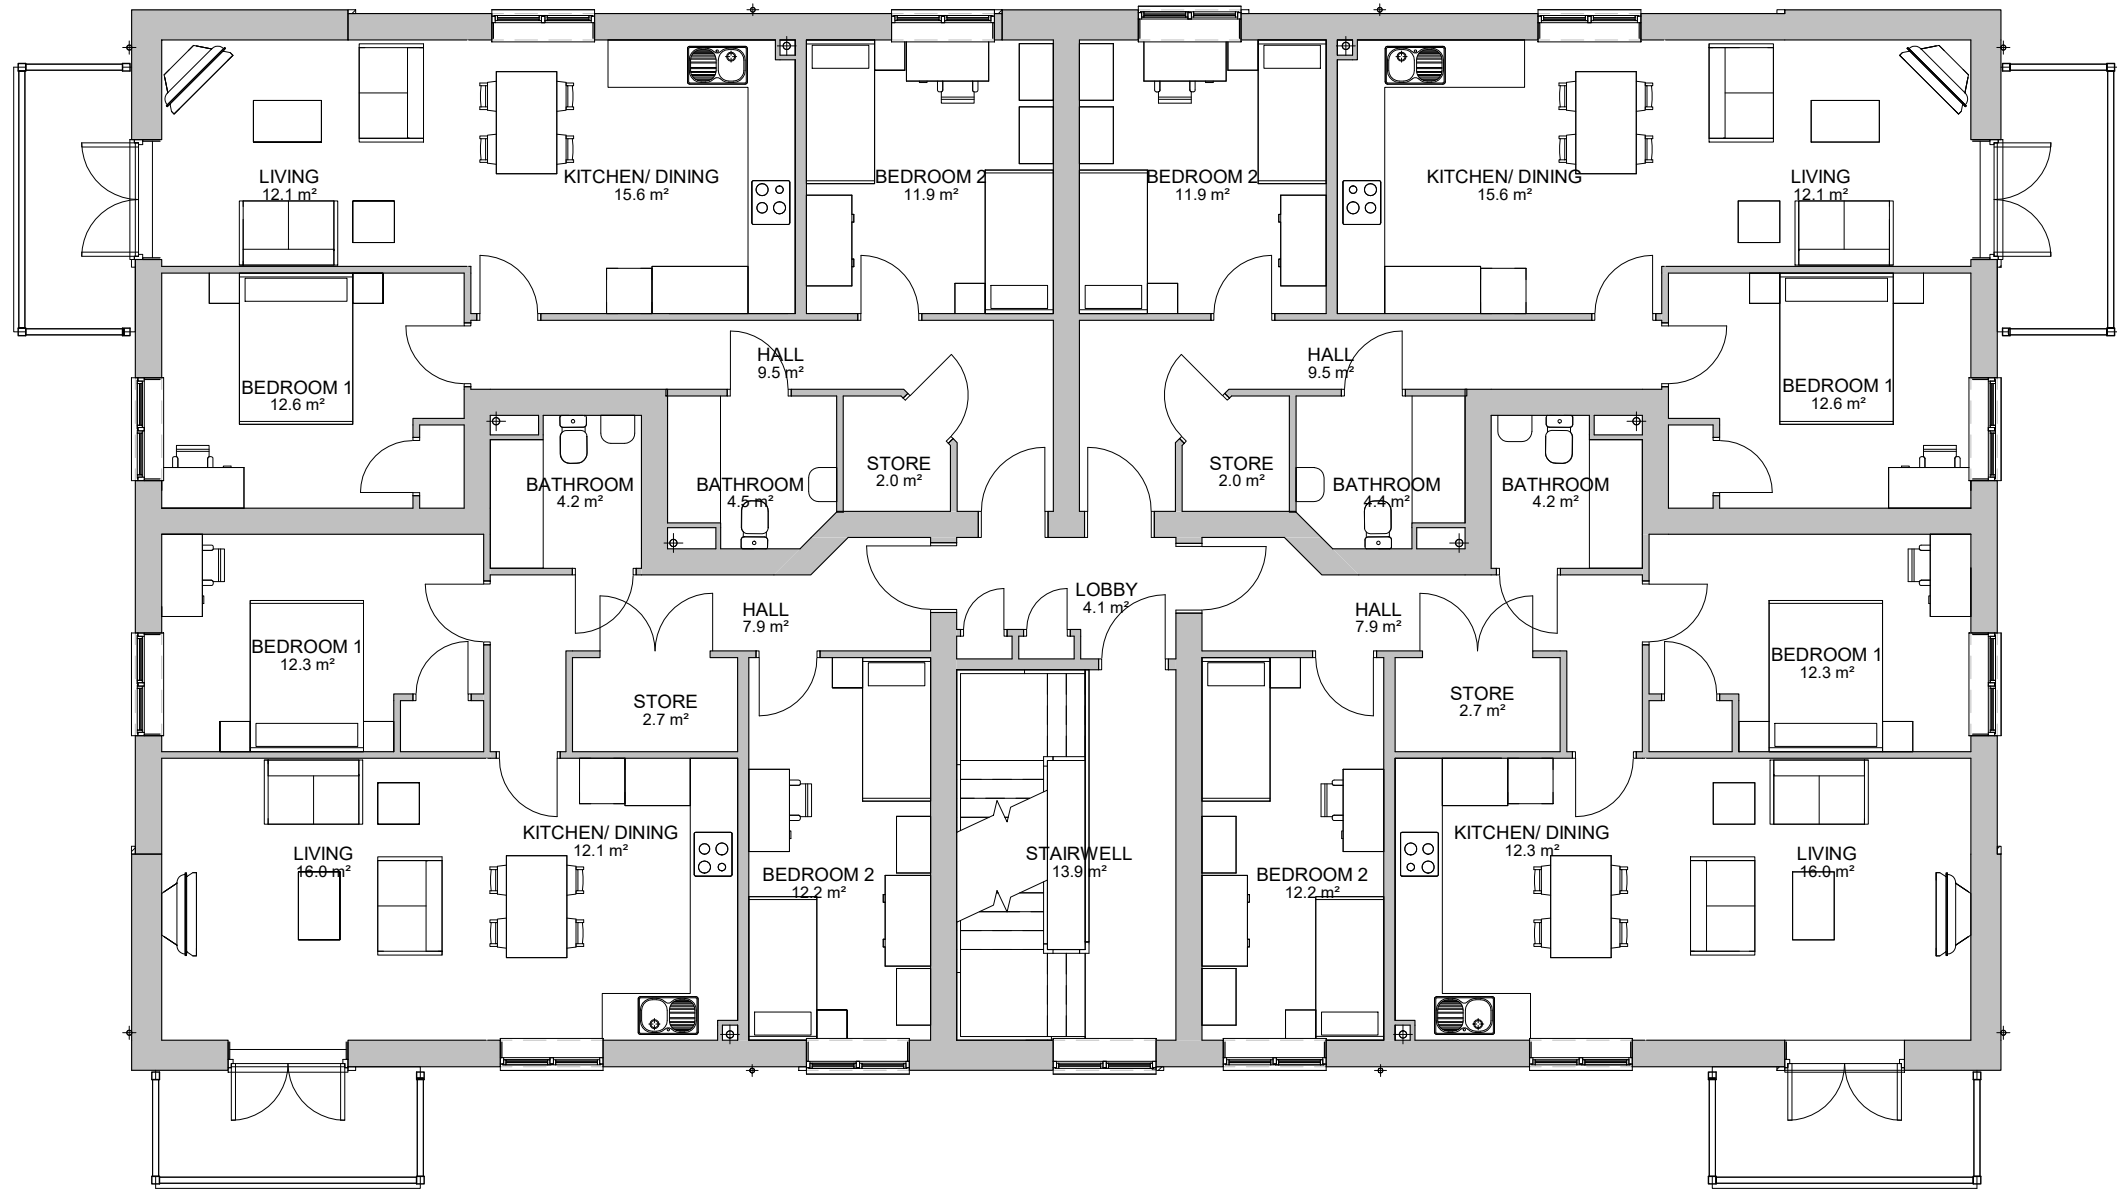

SECOND FLOOR PLAN

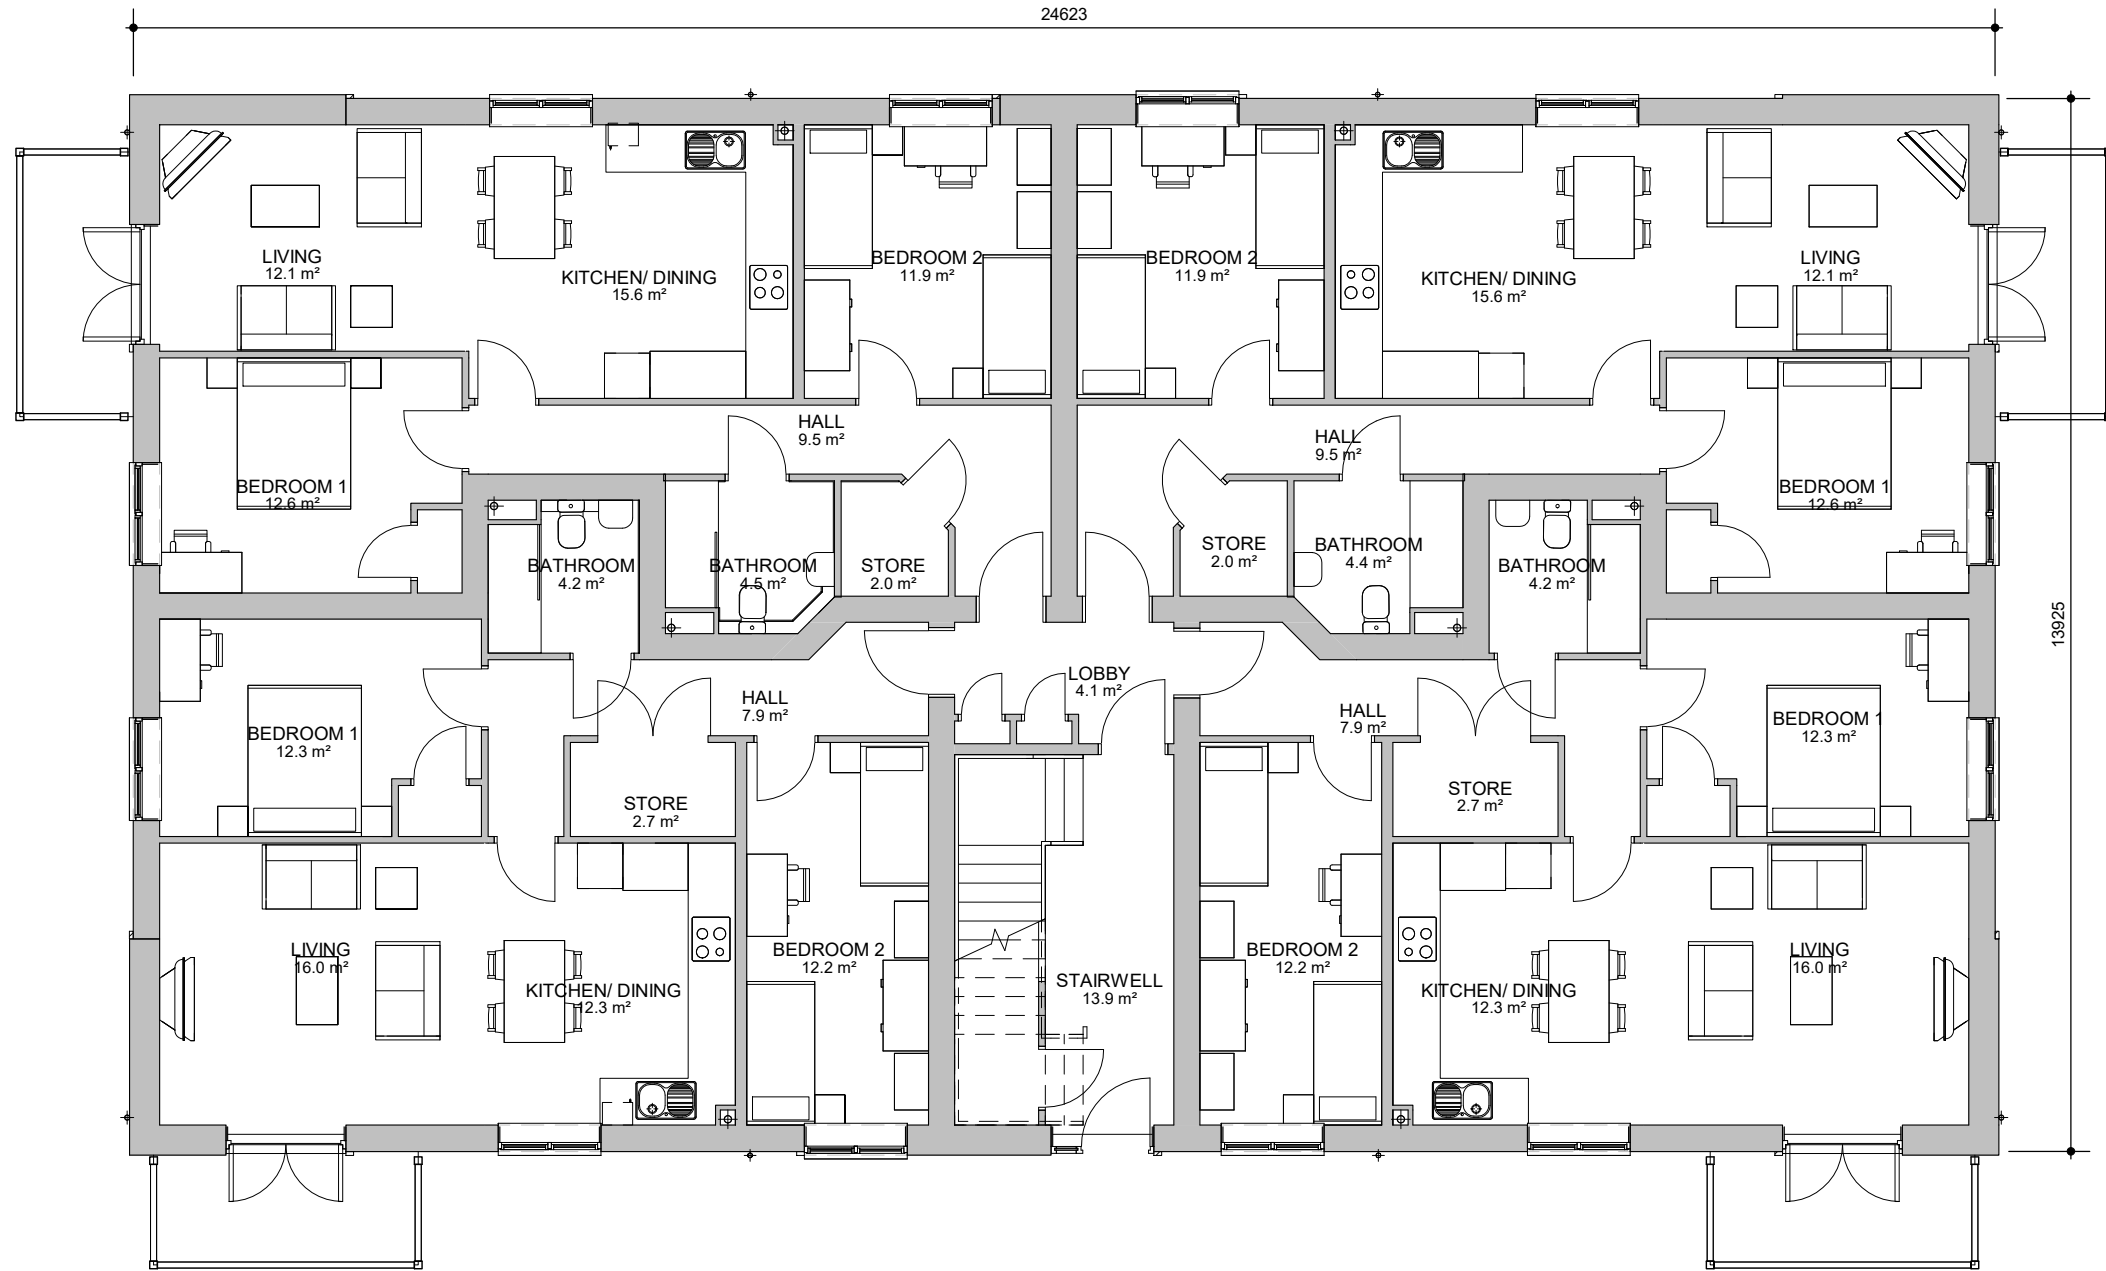


GROUND FLOOR PLAN

NOTES

12no. 2 bed/ 4 person Flats  
GIA (per flat): approx. 70m<sup>2</sup> (752ft<sup>2</sup>)



| REVISION: |            |                                  |       |
|-----------|------------|----------------------------------|-------|
| P3        | 18/10/2019 | Revised to suit working drawings | IC/RS |
| P2        | 28/11/2016 | Revised design                   | AC/PF |
| P1        | 20/07/2016 | ISSUED FOR PLANNING              | MS/DR |

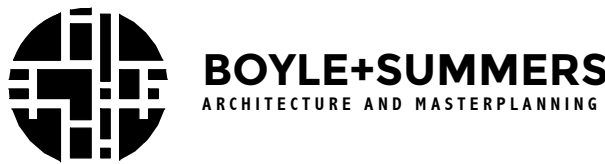

|         |                               |        |                 |
|---------|-------------------------------|--------|-----------------|
| CLIENT  | FLATS                         |        |                 |
| PROJECT | Windroos, Littlehampton       |        |                 |
| TITLE   | 2 BEDROOM FLATS - FLOOR PLANS |        |                 |
| NUMBER  | 18072 P.20.006-P3             |        |                 |
| DATE    | SCALE                         | STATUS | DRAWN / CHECKED |

10/18/19 1 : 100@A1 PLANNING AC/PF