

Notes:


To be read in conjunction with building layout drawings, soft and hard landscaping drawings and engineer's drawings

Key:

- Timber knee rail
- 0.9m high close board fence
- 1.8m high close board fence
- 1.8m high masonry wall
- Garden shed / bike store (2.1m x 1.5m) to affordable units
- Building access
- Allocated parking space (number refers to plot)
- Un-allocated parking space
- Visitor parking space
- Plot 53 Type E (302)
- Plot reference - type refers to house type. See building layout drawing and street scenes for handing of units

REVISION

P8	04/11/2019	RE-ALLOCATED GARAGES TO PLOTS 56 & 57	IC / RS
P7	11/10/2019	UPDATED GARDEN WALL TO PLOT 62	AC
P6	07/10/2019	UPDATED PATIOS, SHEDS, GARDEN PATHS; RANSOM STRIP ADDED	AC / RS
P5	07/01/2019	ADDITIONAL UNALLOCATED PARKING SPACE ADDED TO FLATS	AW
P4	21/12/2018	DRAWING UPDATED TO REFLECT CHANGES IN RESPONSE TO PRE-APPLICATION DISCUSSIONS WITH ARUN DC.	AW / RS
P3	03/12/2018	NPA APPLICATION ISSUE	AW / RS
P2	28/11/2016	AMENDED FOLLOWING PLANNING AUTHORITY COMMENTS	DR / RS
P1	22/07/2016	ISSUED FOR PLANNING	MS / DR

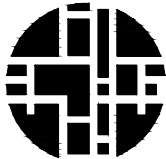

BOYLE+SUMMERS
ARCHITECTURE AND MASTERPLANNING


CLIENT DANDARA

PROJECT WINDROOS, LITTLEHAMPTON (2018)

TITLE PROPOSED SITE PLAN - SHEET 2 OF 2

NUMBER 18072 - P.10.005 - P8

DATE	SCALE	STATUS	DRAWN / CHECKED
OCT 2018	1:250 @ A1	PLANNING	AW / RS

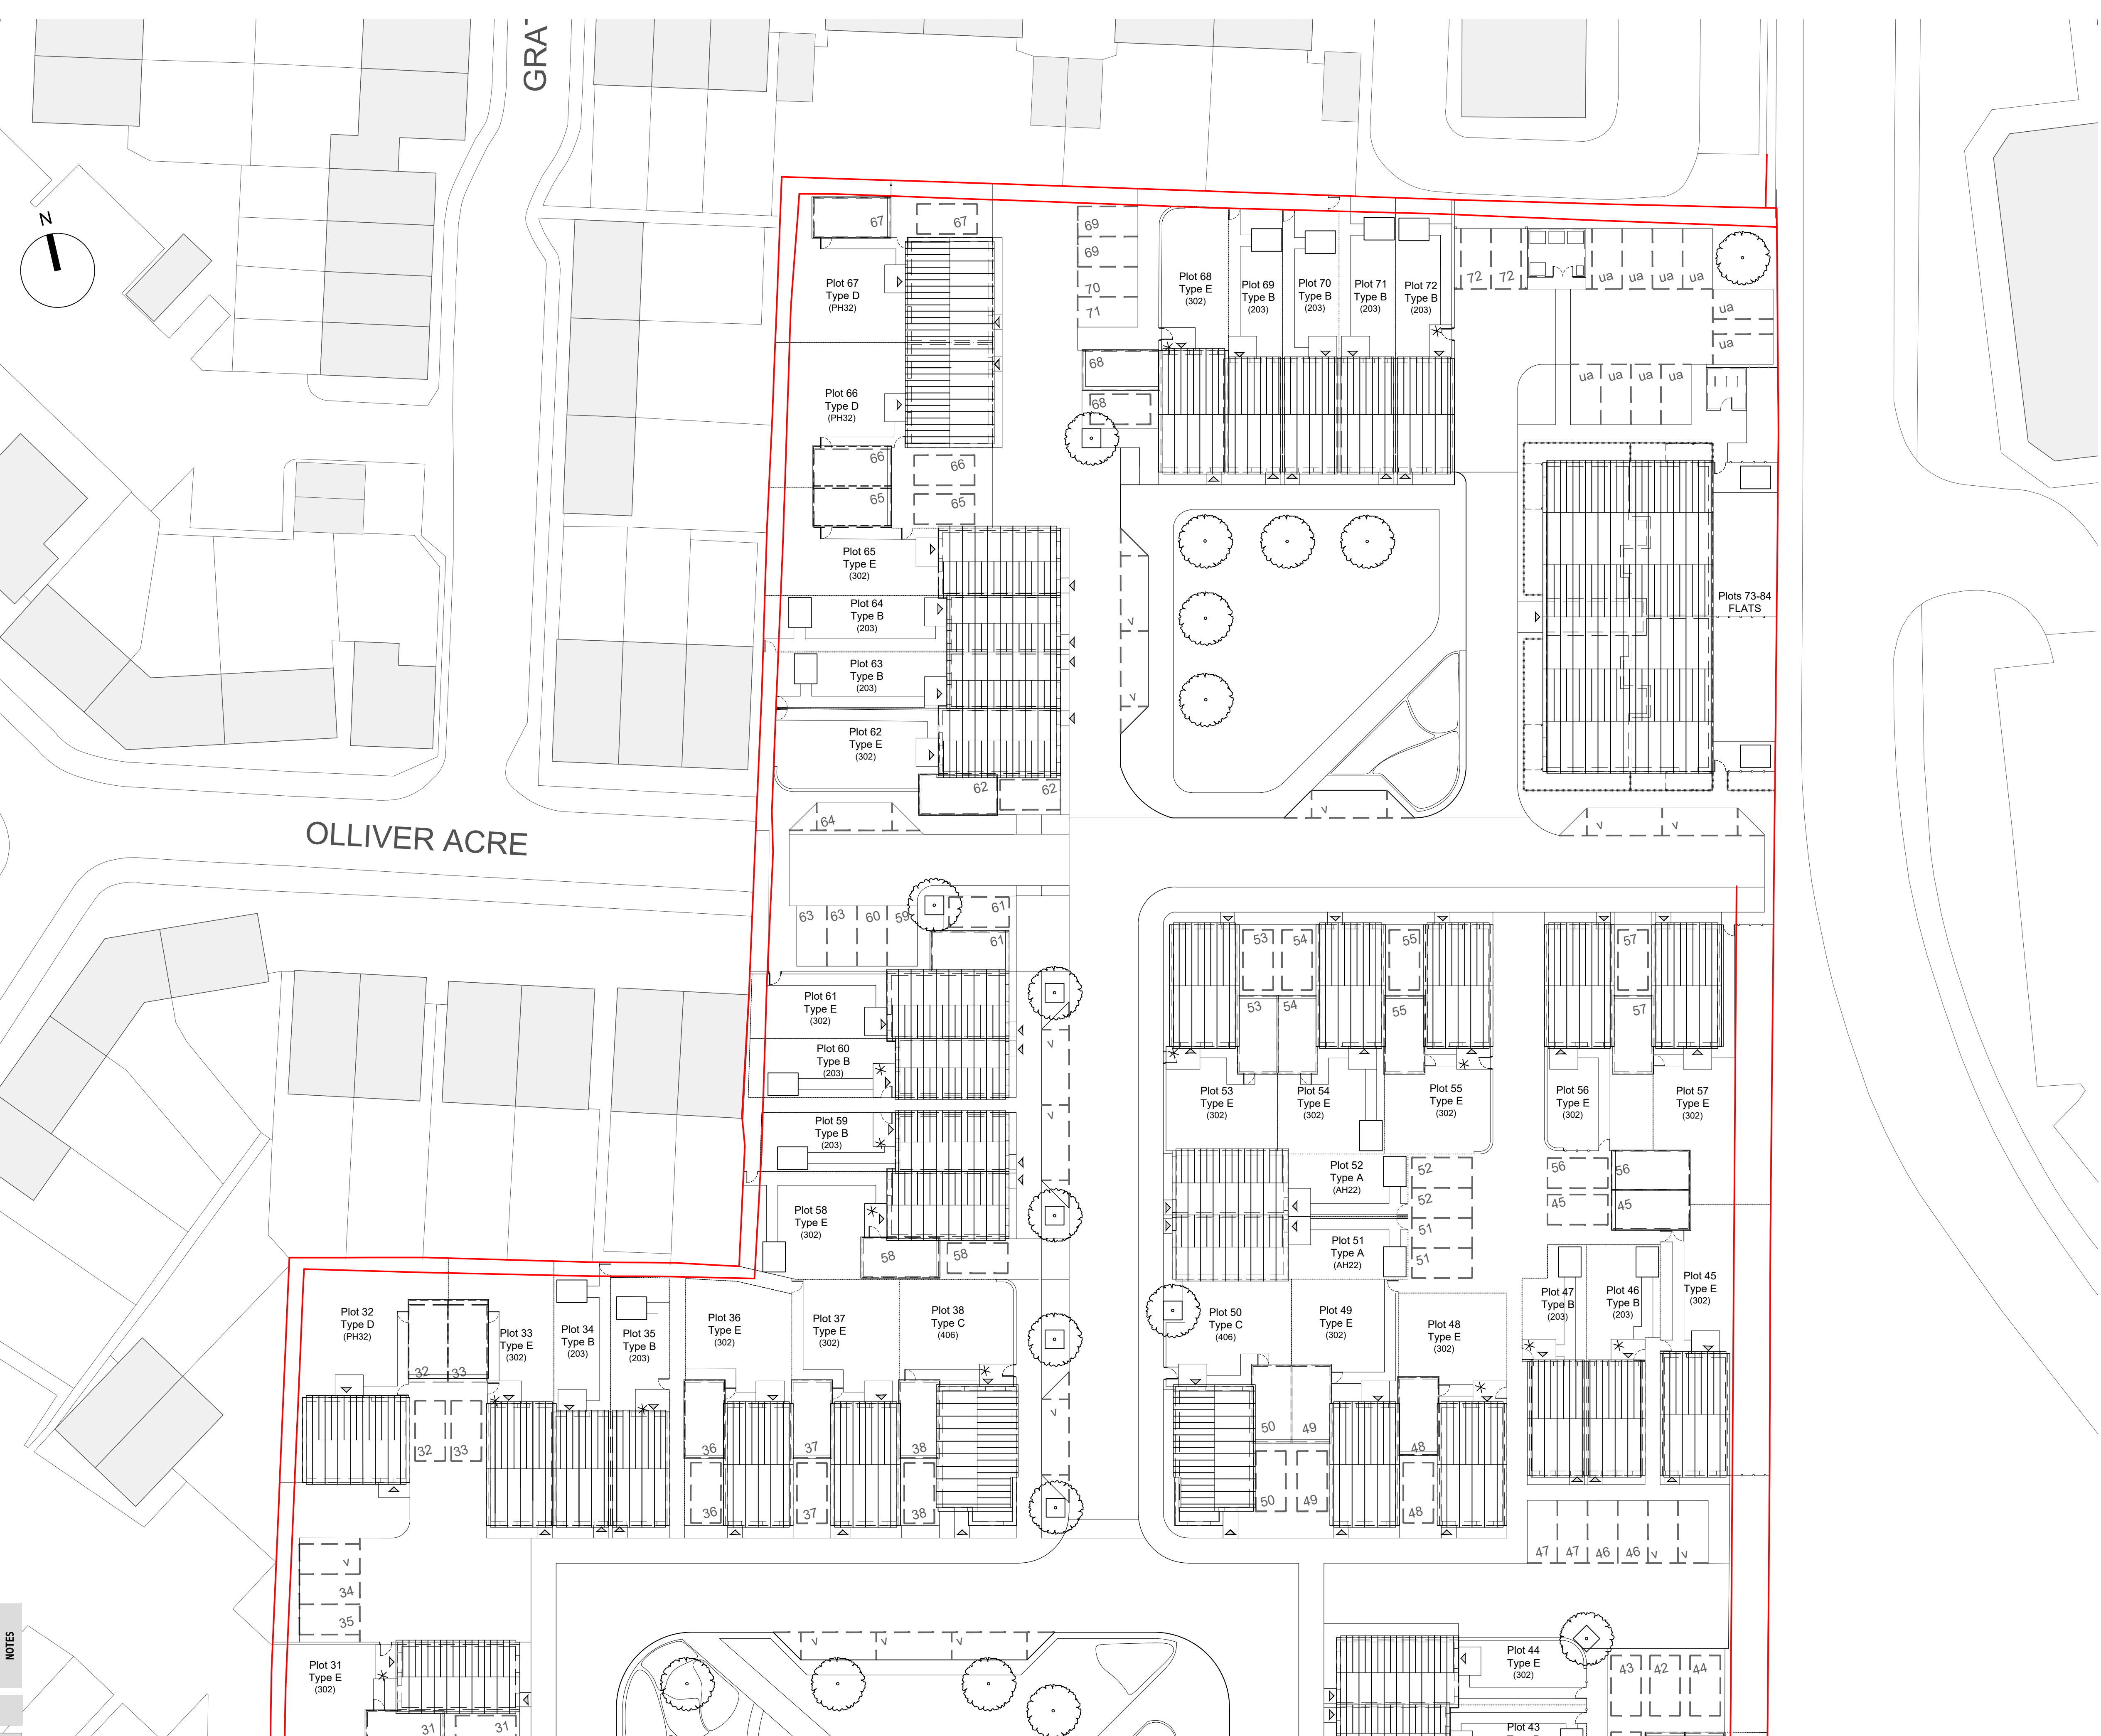

NOTES