

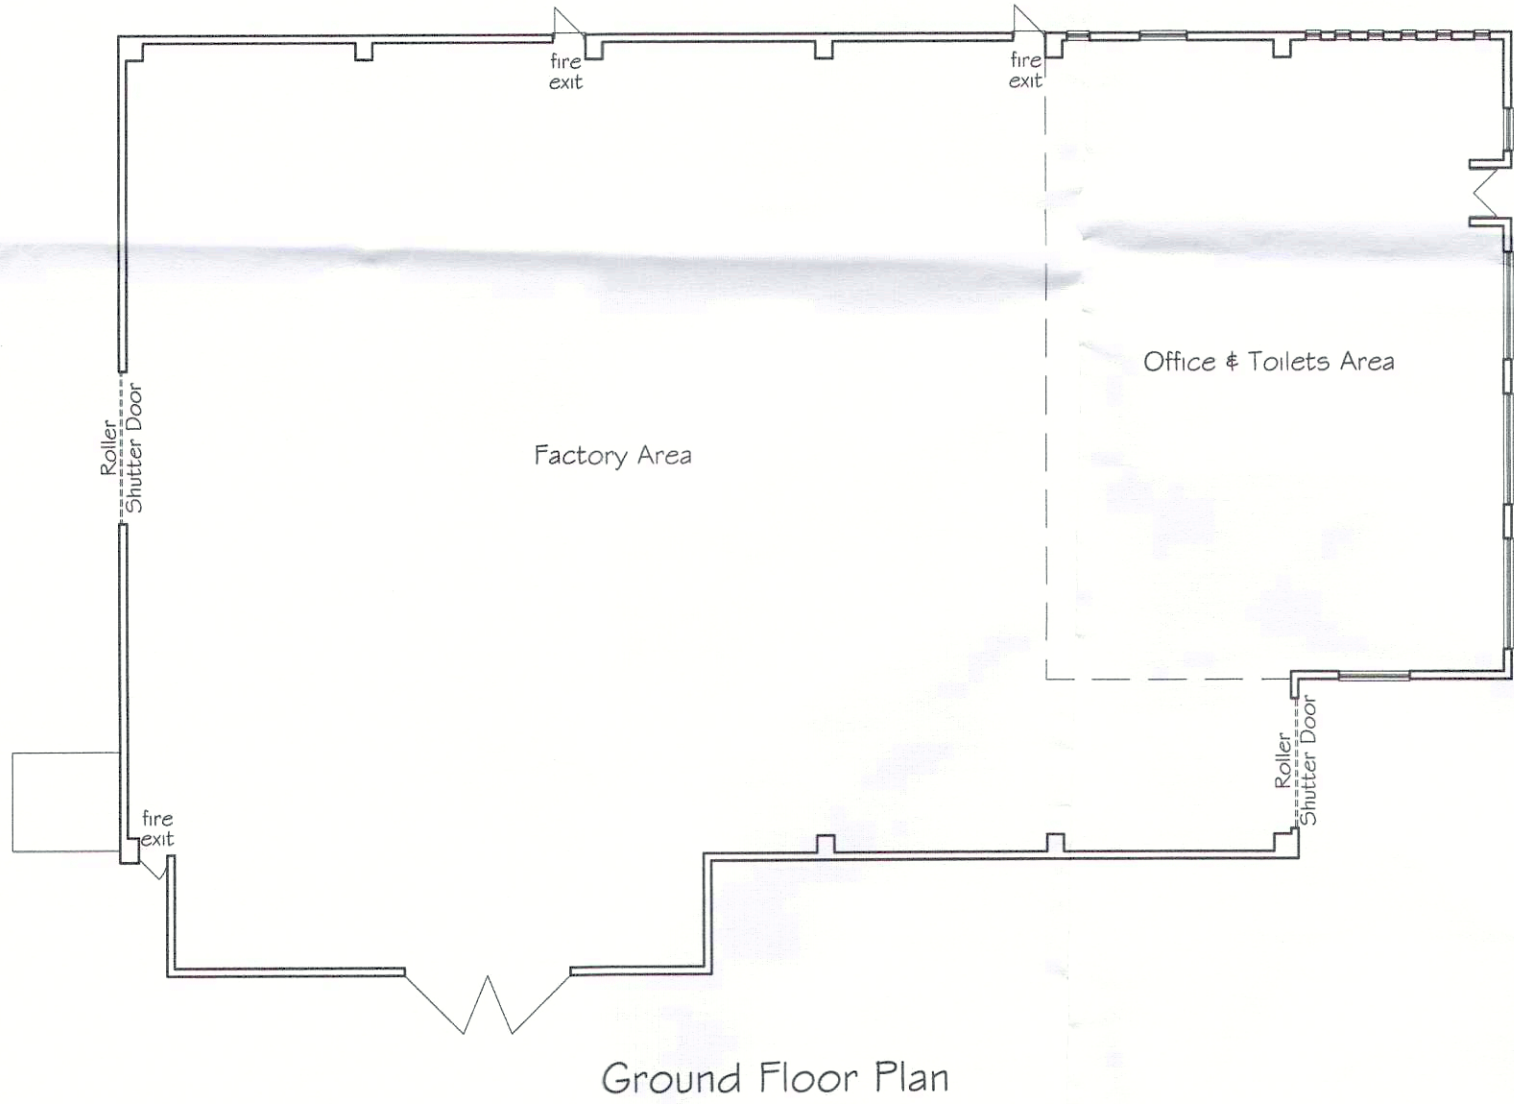
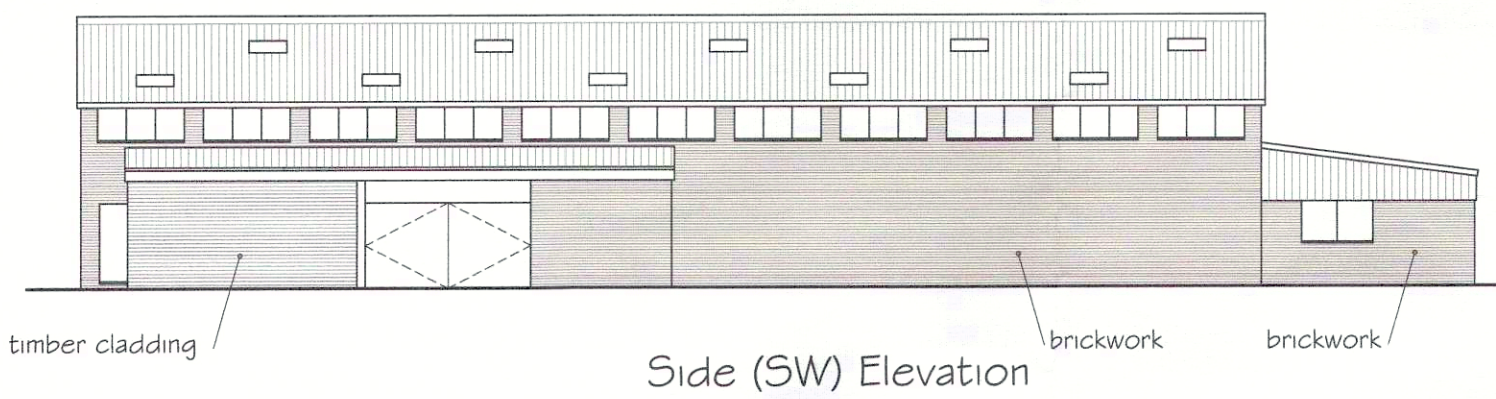
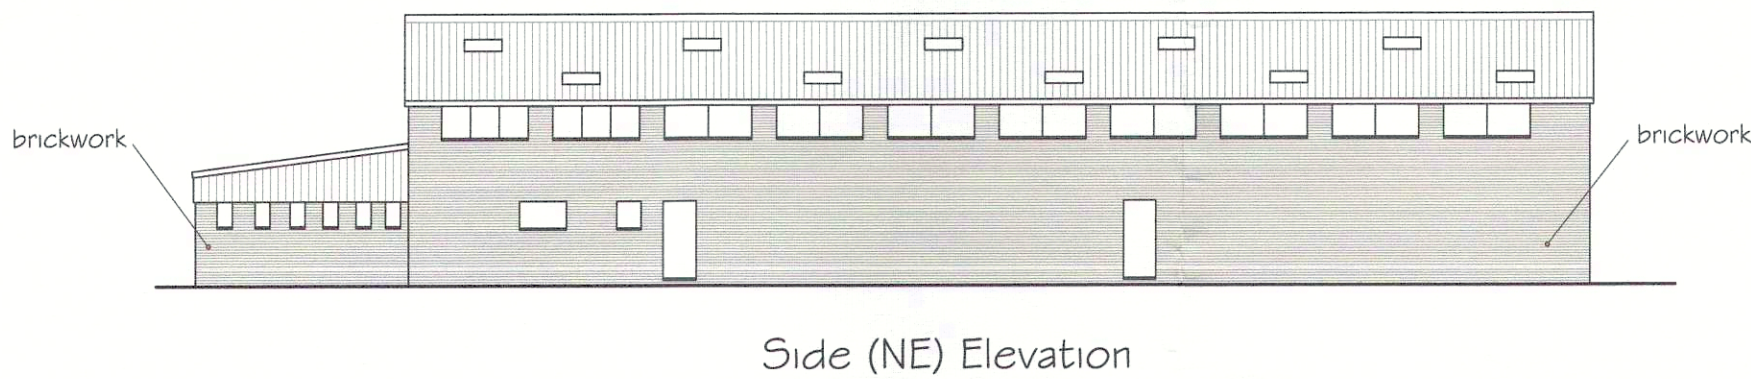
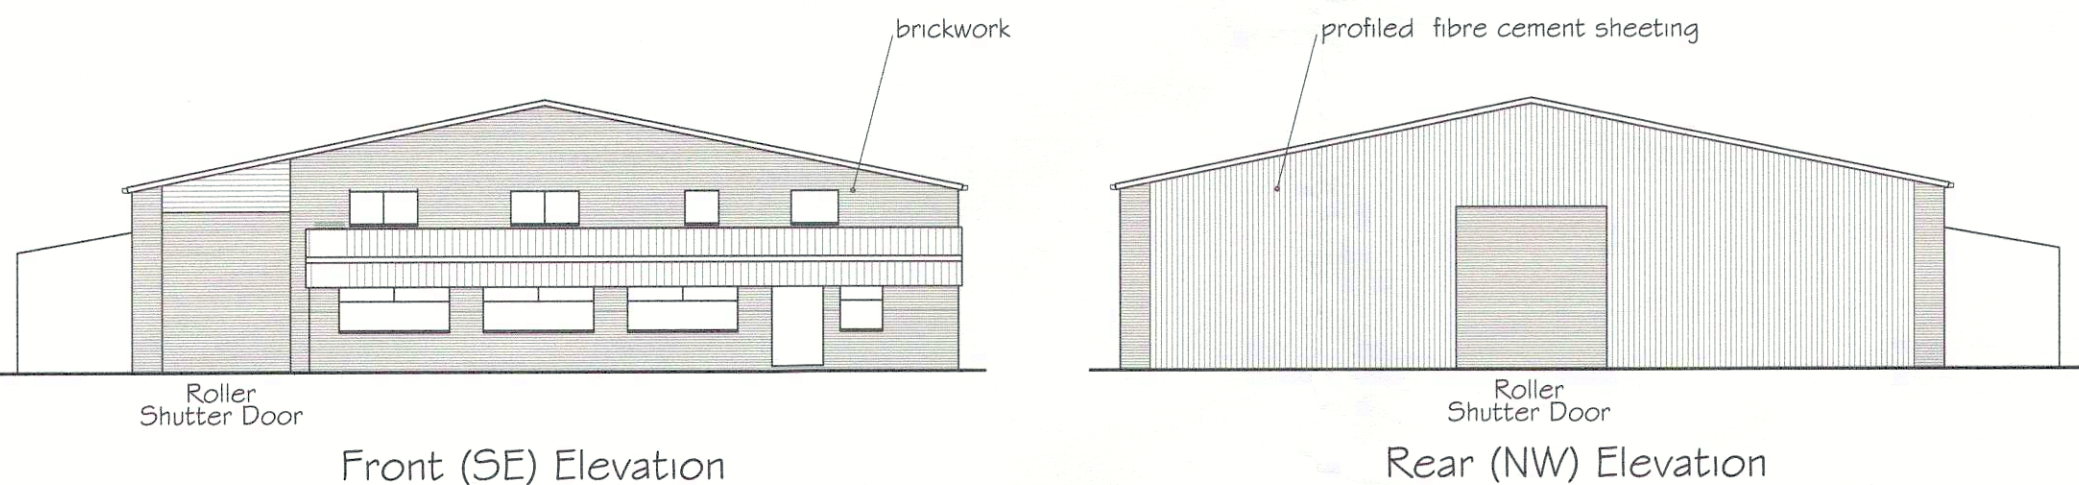
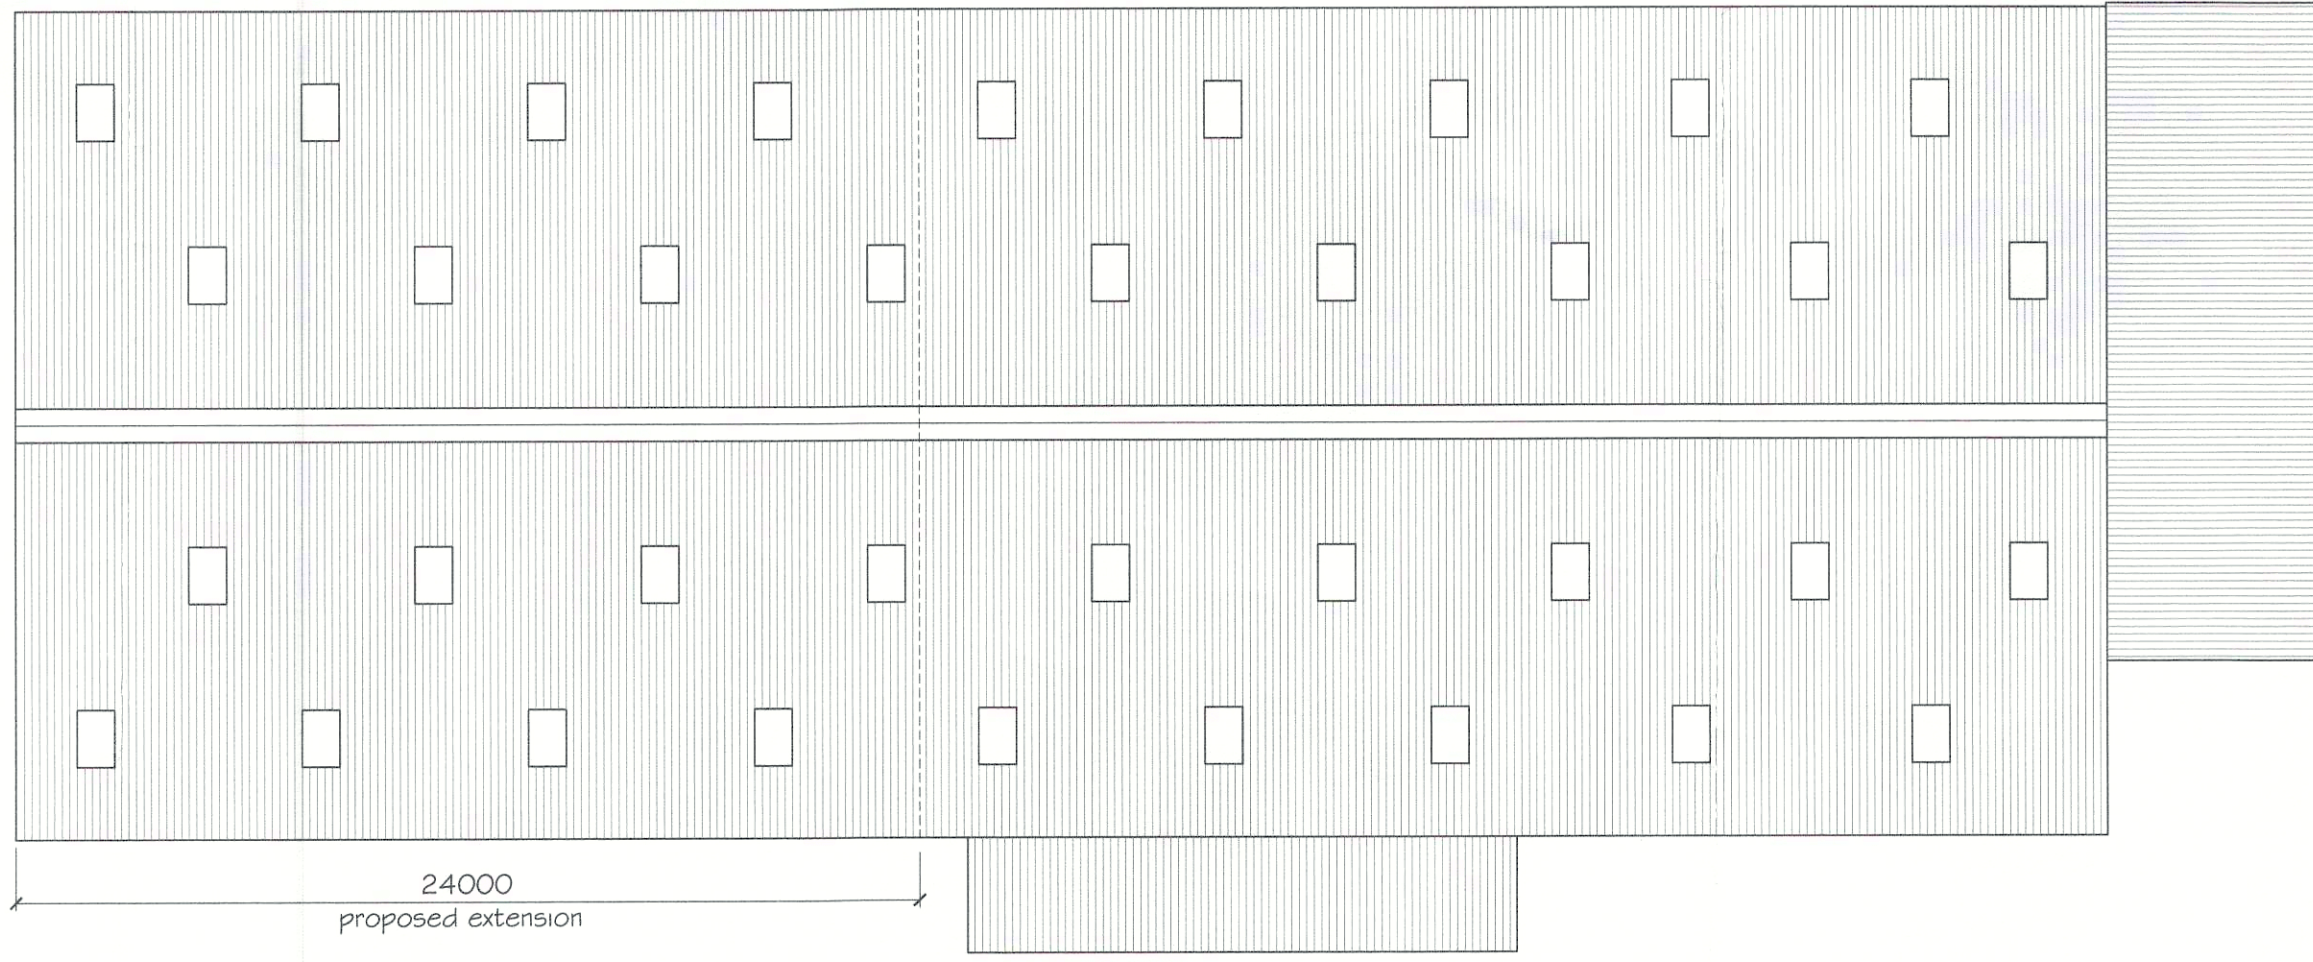
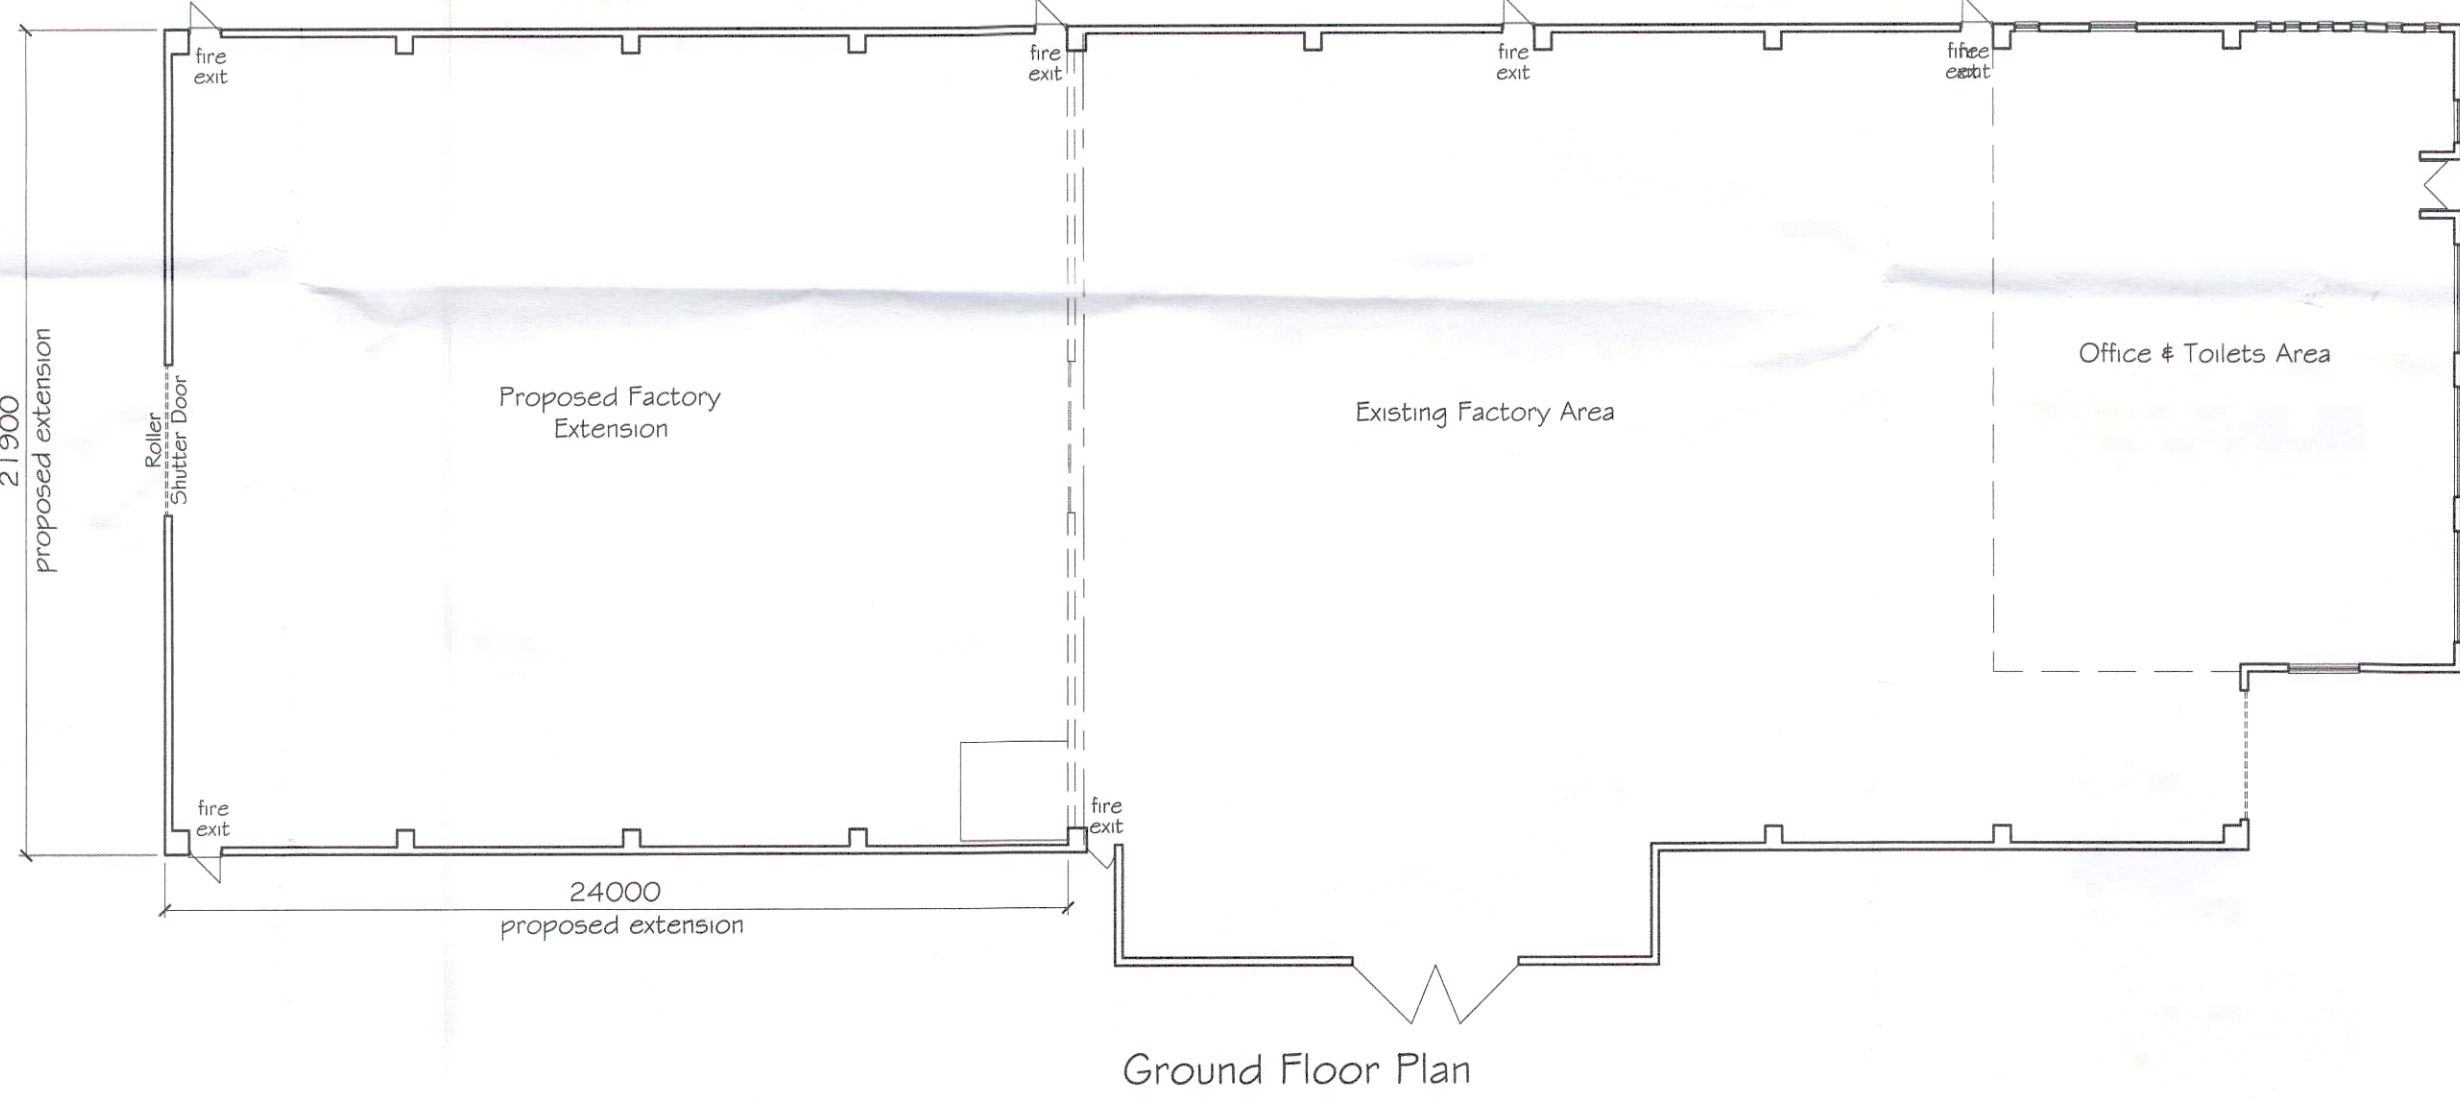
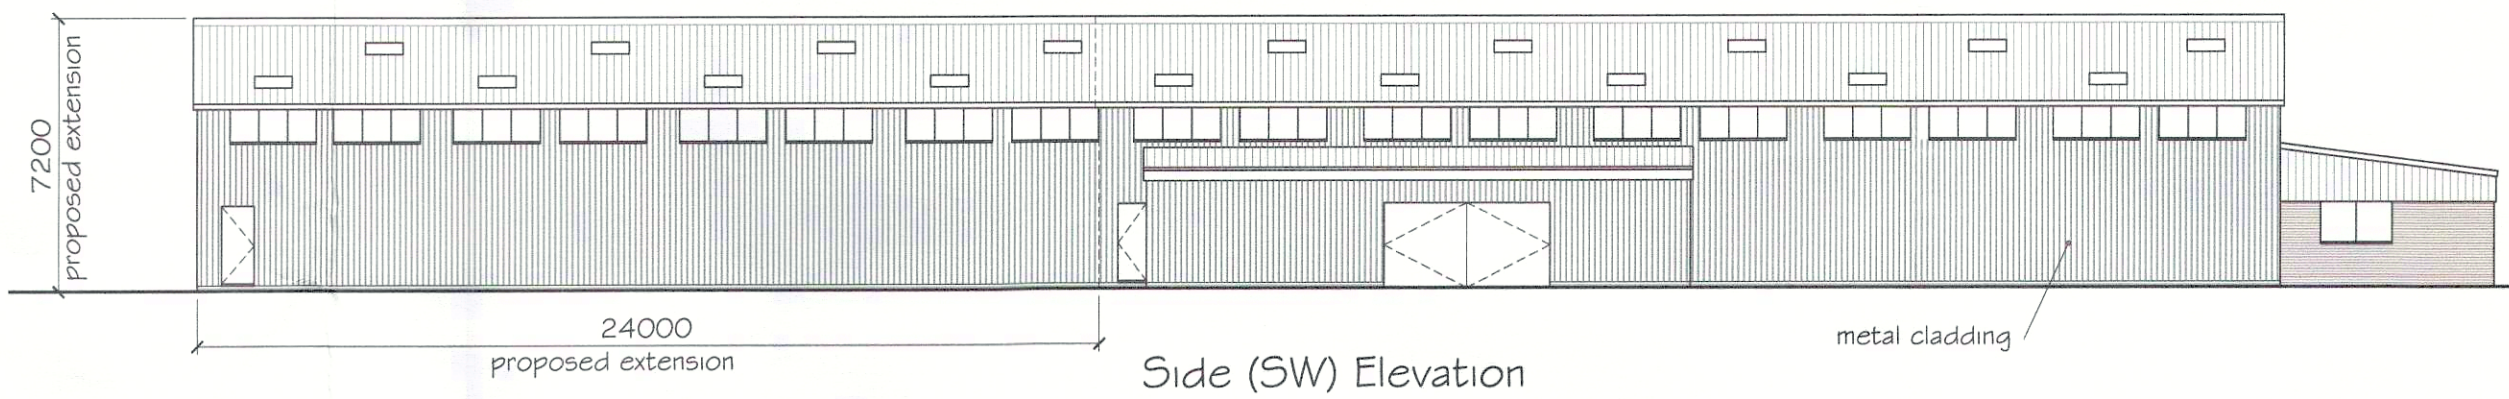


Ground Floor Plan & Elevations - Existing

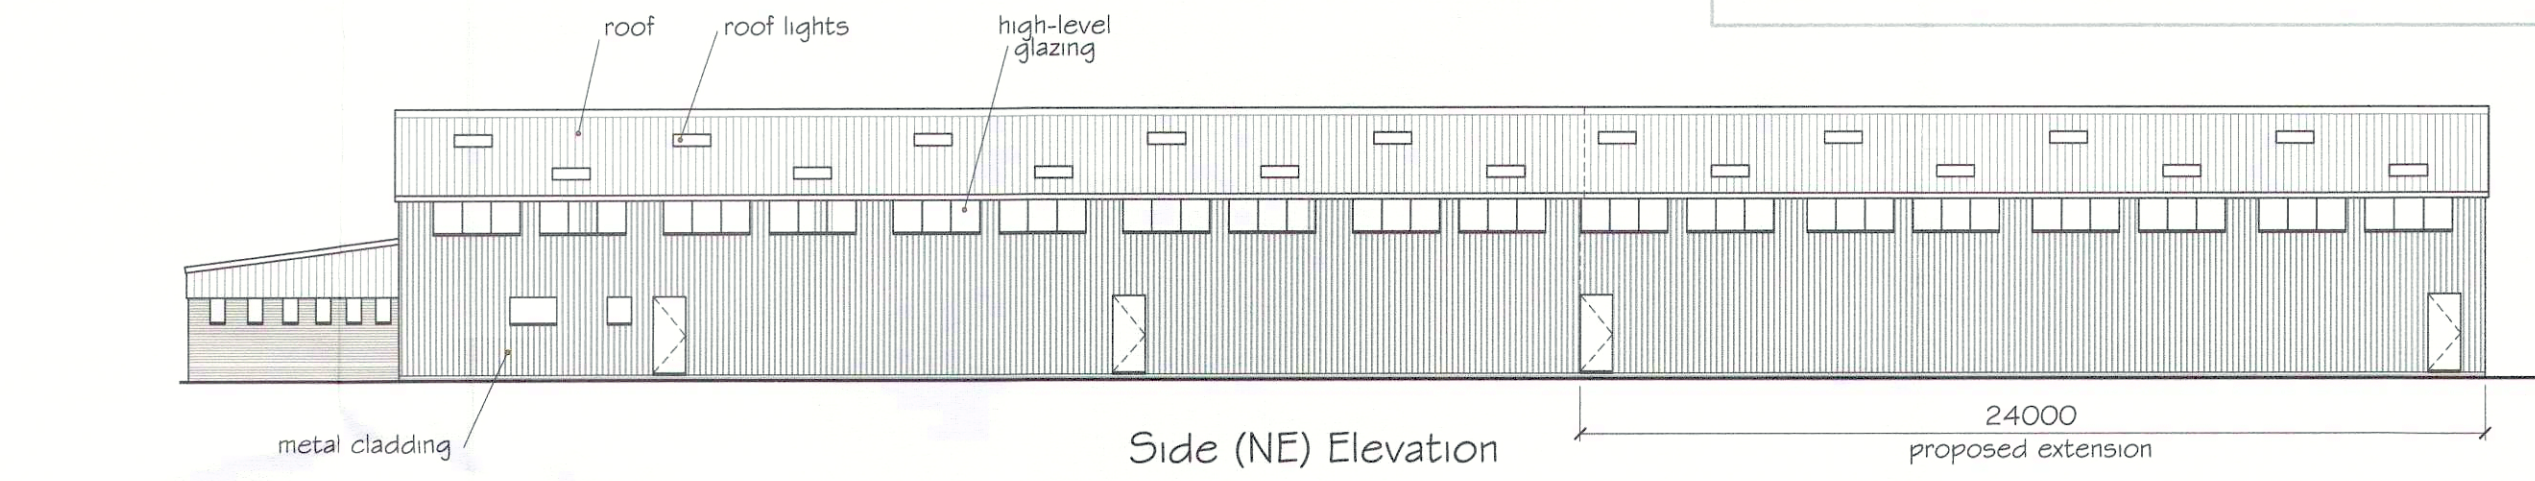

Roof Plan


Ground Floor Plan & Elevations - Proposed

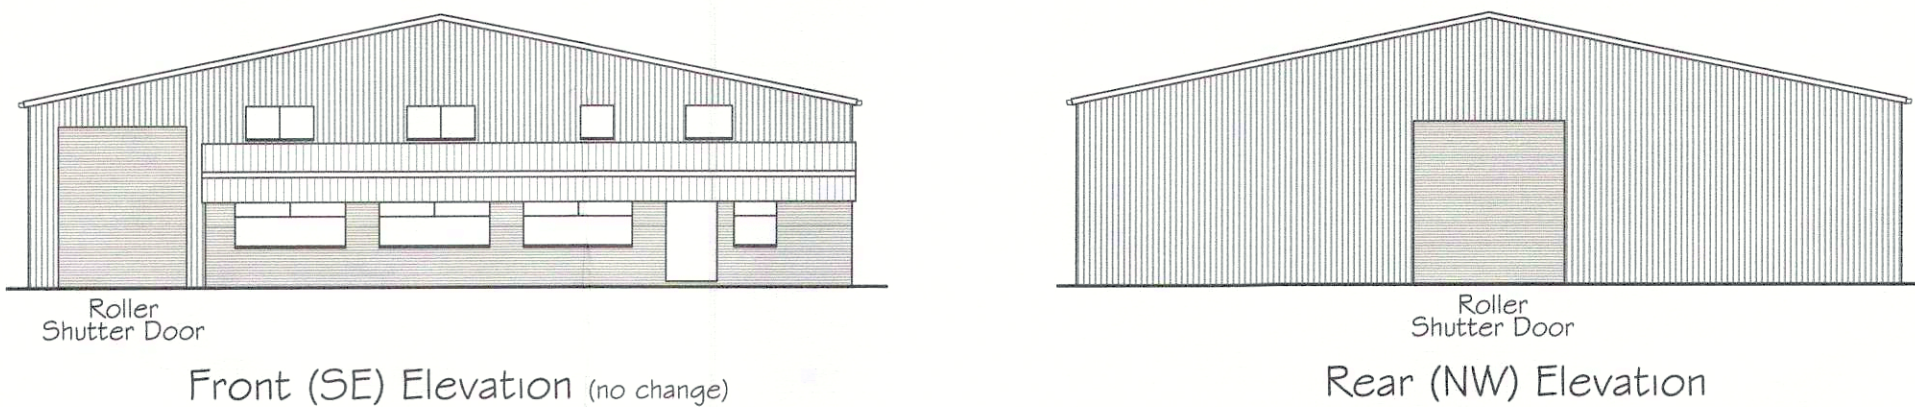

Roof Plan

Proposed Alterations to Existing Building:
1. Extend entire building rearwards by 24 metres.
2. Incorporate roof lights, high level glazing, roller shutter door and emergency egress doors to new extension.
3. Clad building in colour-coated composite steel claddings with contra-colour perimeter trims, flashings and rainwater goods.
4. Replace existing windows to match new in colour-coated aluminium.

Materials & Finishes
Roof: Colour-coated steel to match composite cladding of extension
Walls: Profiled colour-coated composite steel cladding
Windows: Colour-coated aluminium as contra colour items

 

Planning Issue

Window added to plan views of Office/Toilets area to correct drafting error.		7/1/14
Rev	Change	Date
MARSHALL CLARK CHARTERED SURVEYORS AND COMMERCIAL PROPERTY CONSULTANTS		
Marshall Clark LLP 24 Grafton Road, Worthing West Sussex BN11 1QP T: 01903 236599 F: 01903 236873 E: admin@marshallclark.co.uk www.marshallclark.co.uk		
Site	Finecast Foundry 1 Lineside Way, Wick, Littlehampton, West Sussex, BN17 7EH	
Project	Proposed Extension	
Title	Plans and Elevations - Existing & Proposed	
Date	July 2013	Scale 1:200
Sheet Size	A1	Dwg No 13-07-01
Rev	A	

For Site & Location Plans, please refer to Drawing 13-07-02