




EXISTING & PROPOSED ELEVATIONS 1:100

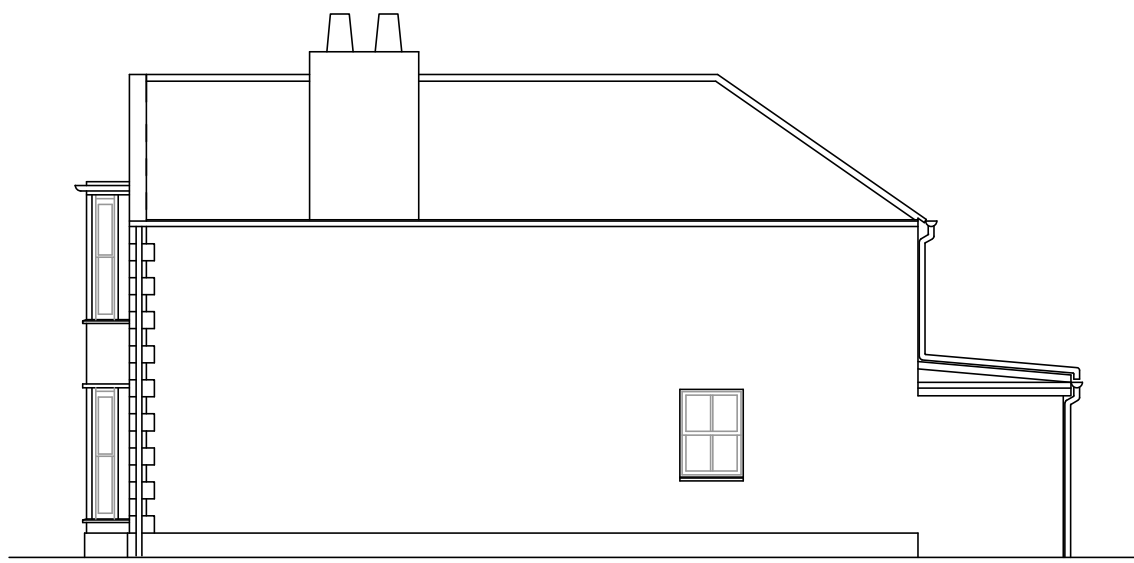


SIDE ELEVATION
West

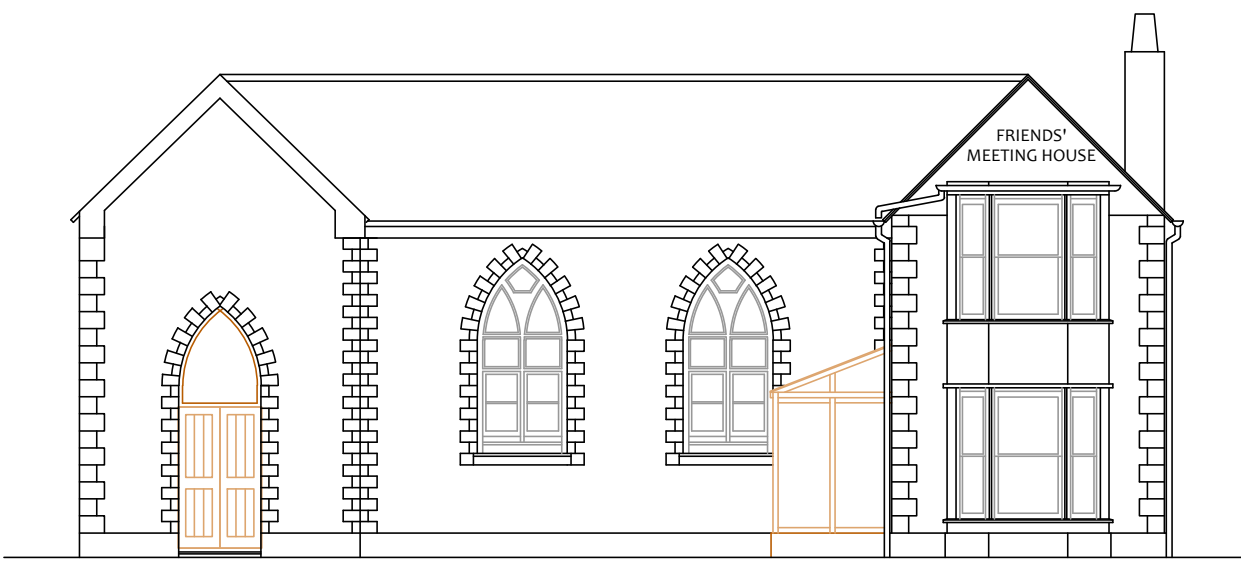


FRONT ELEVATION
South

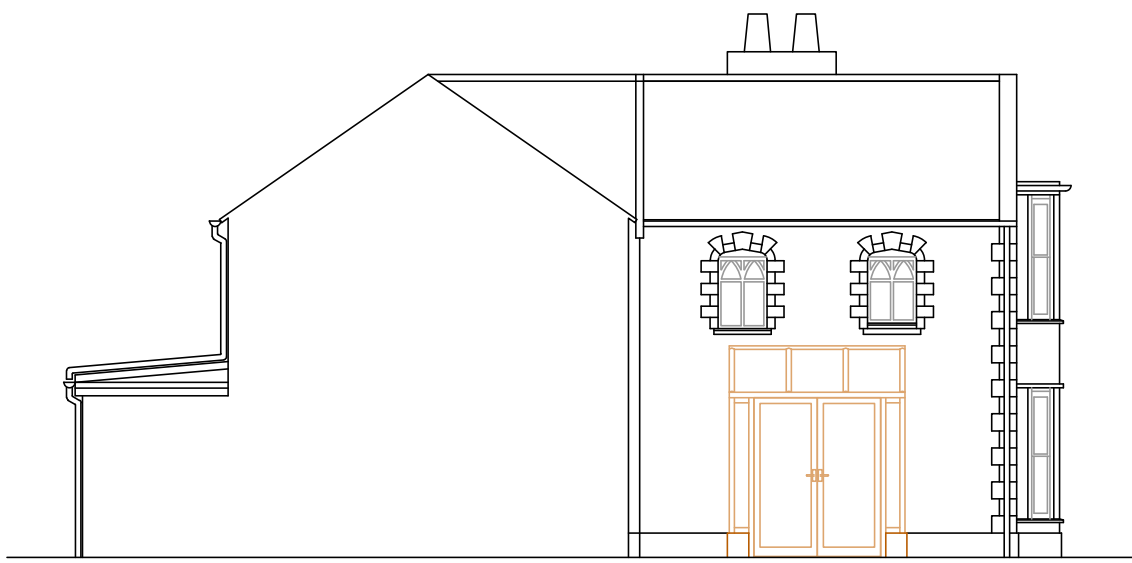


SIDE ELEVATION
West

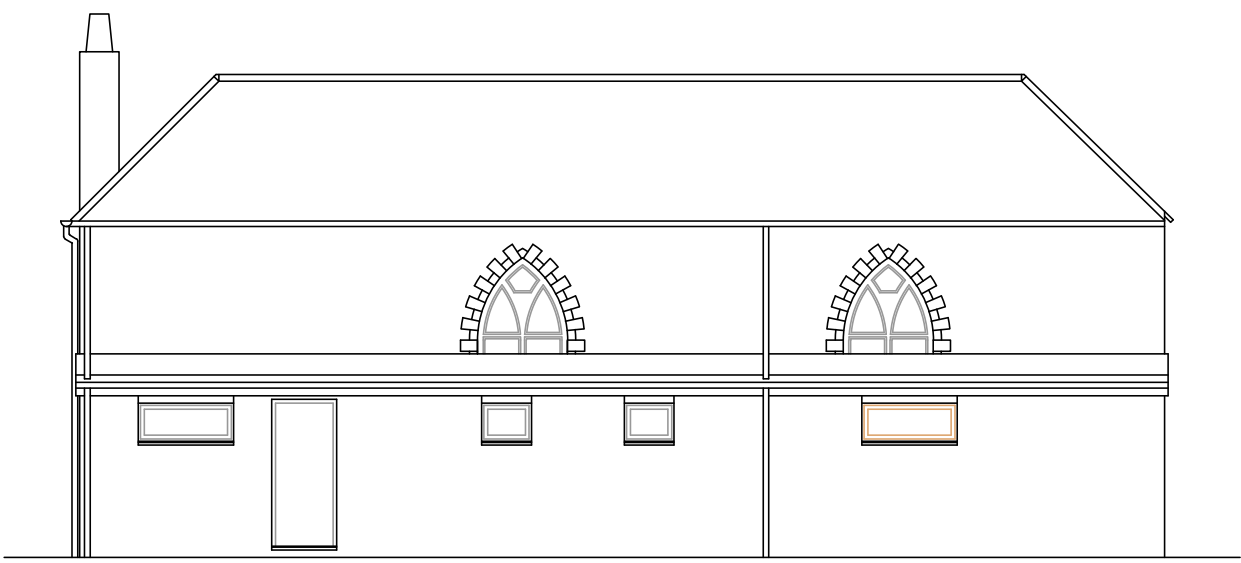


REAR ELEVATION
North

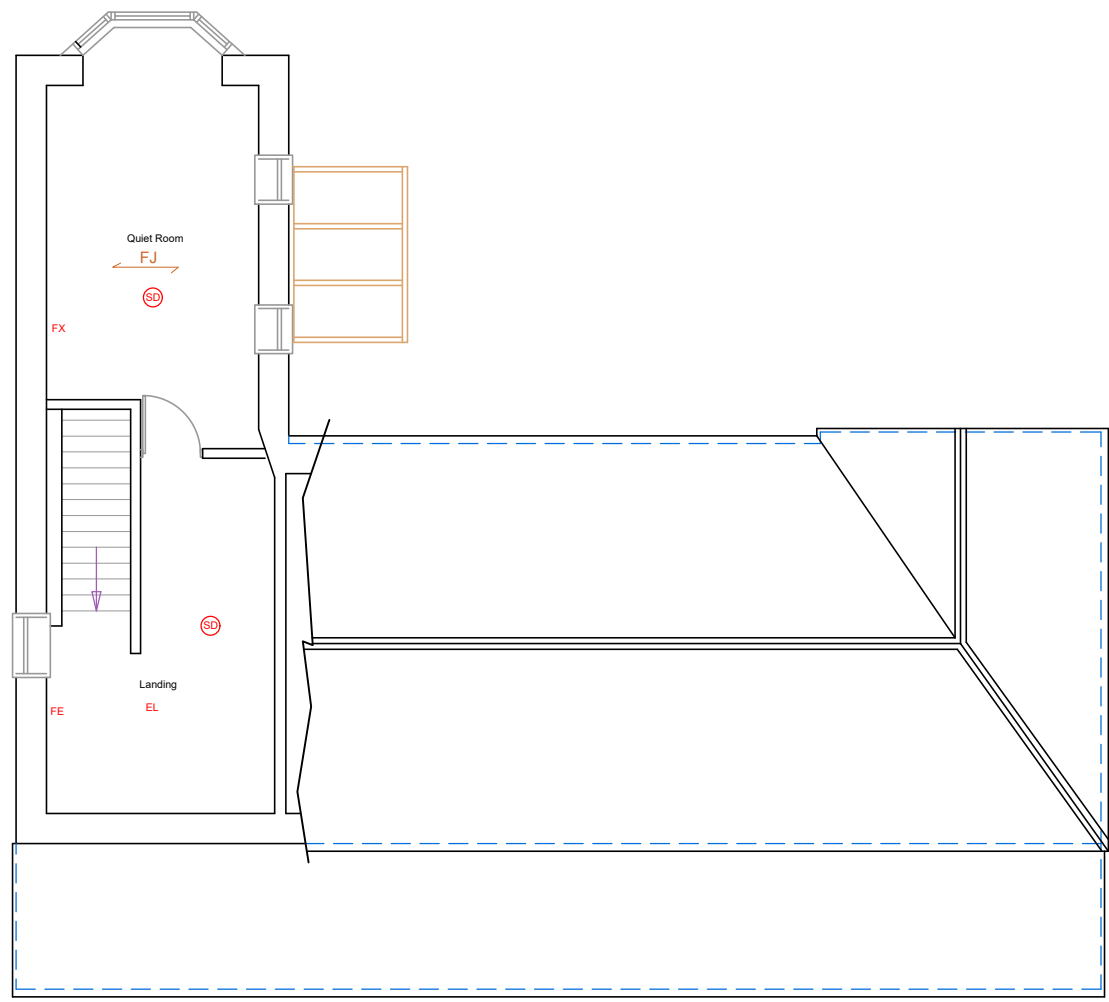

Existing Ground Floor 1:100

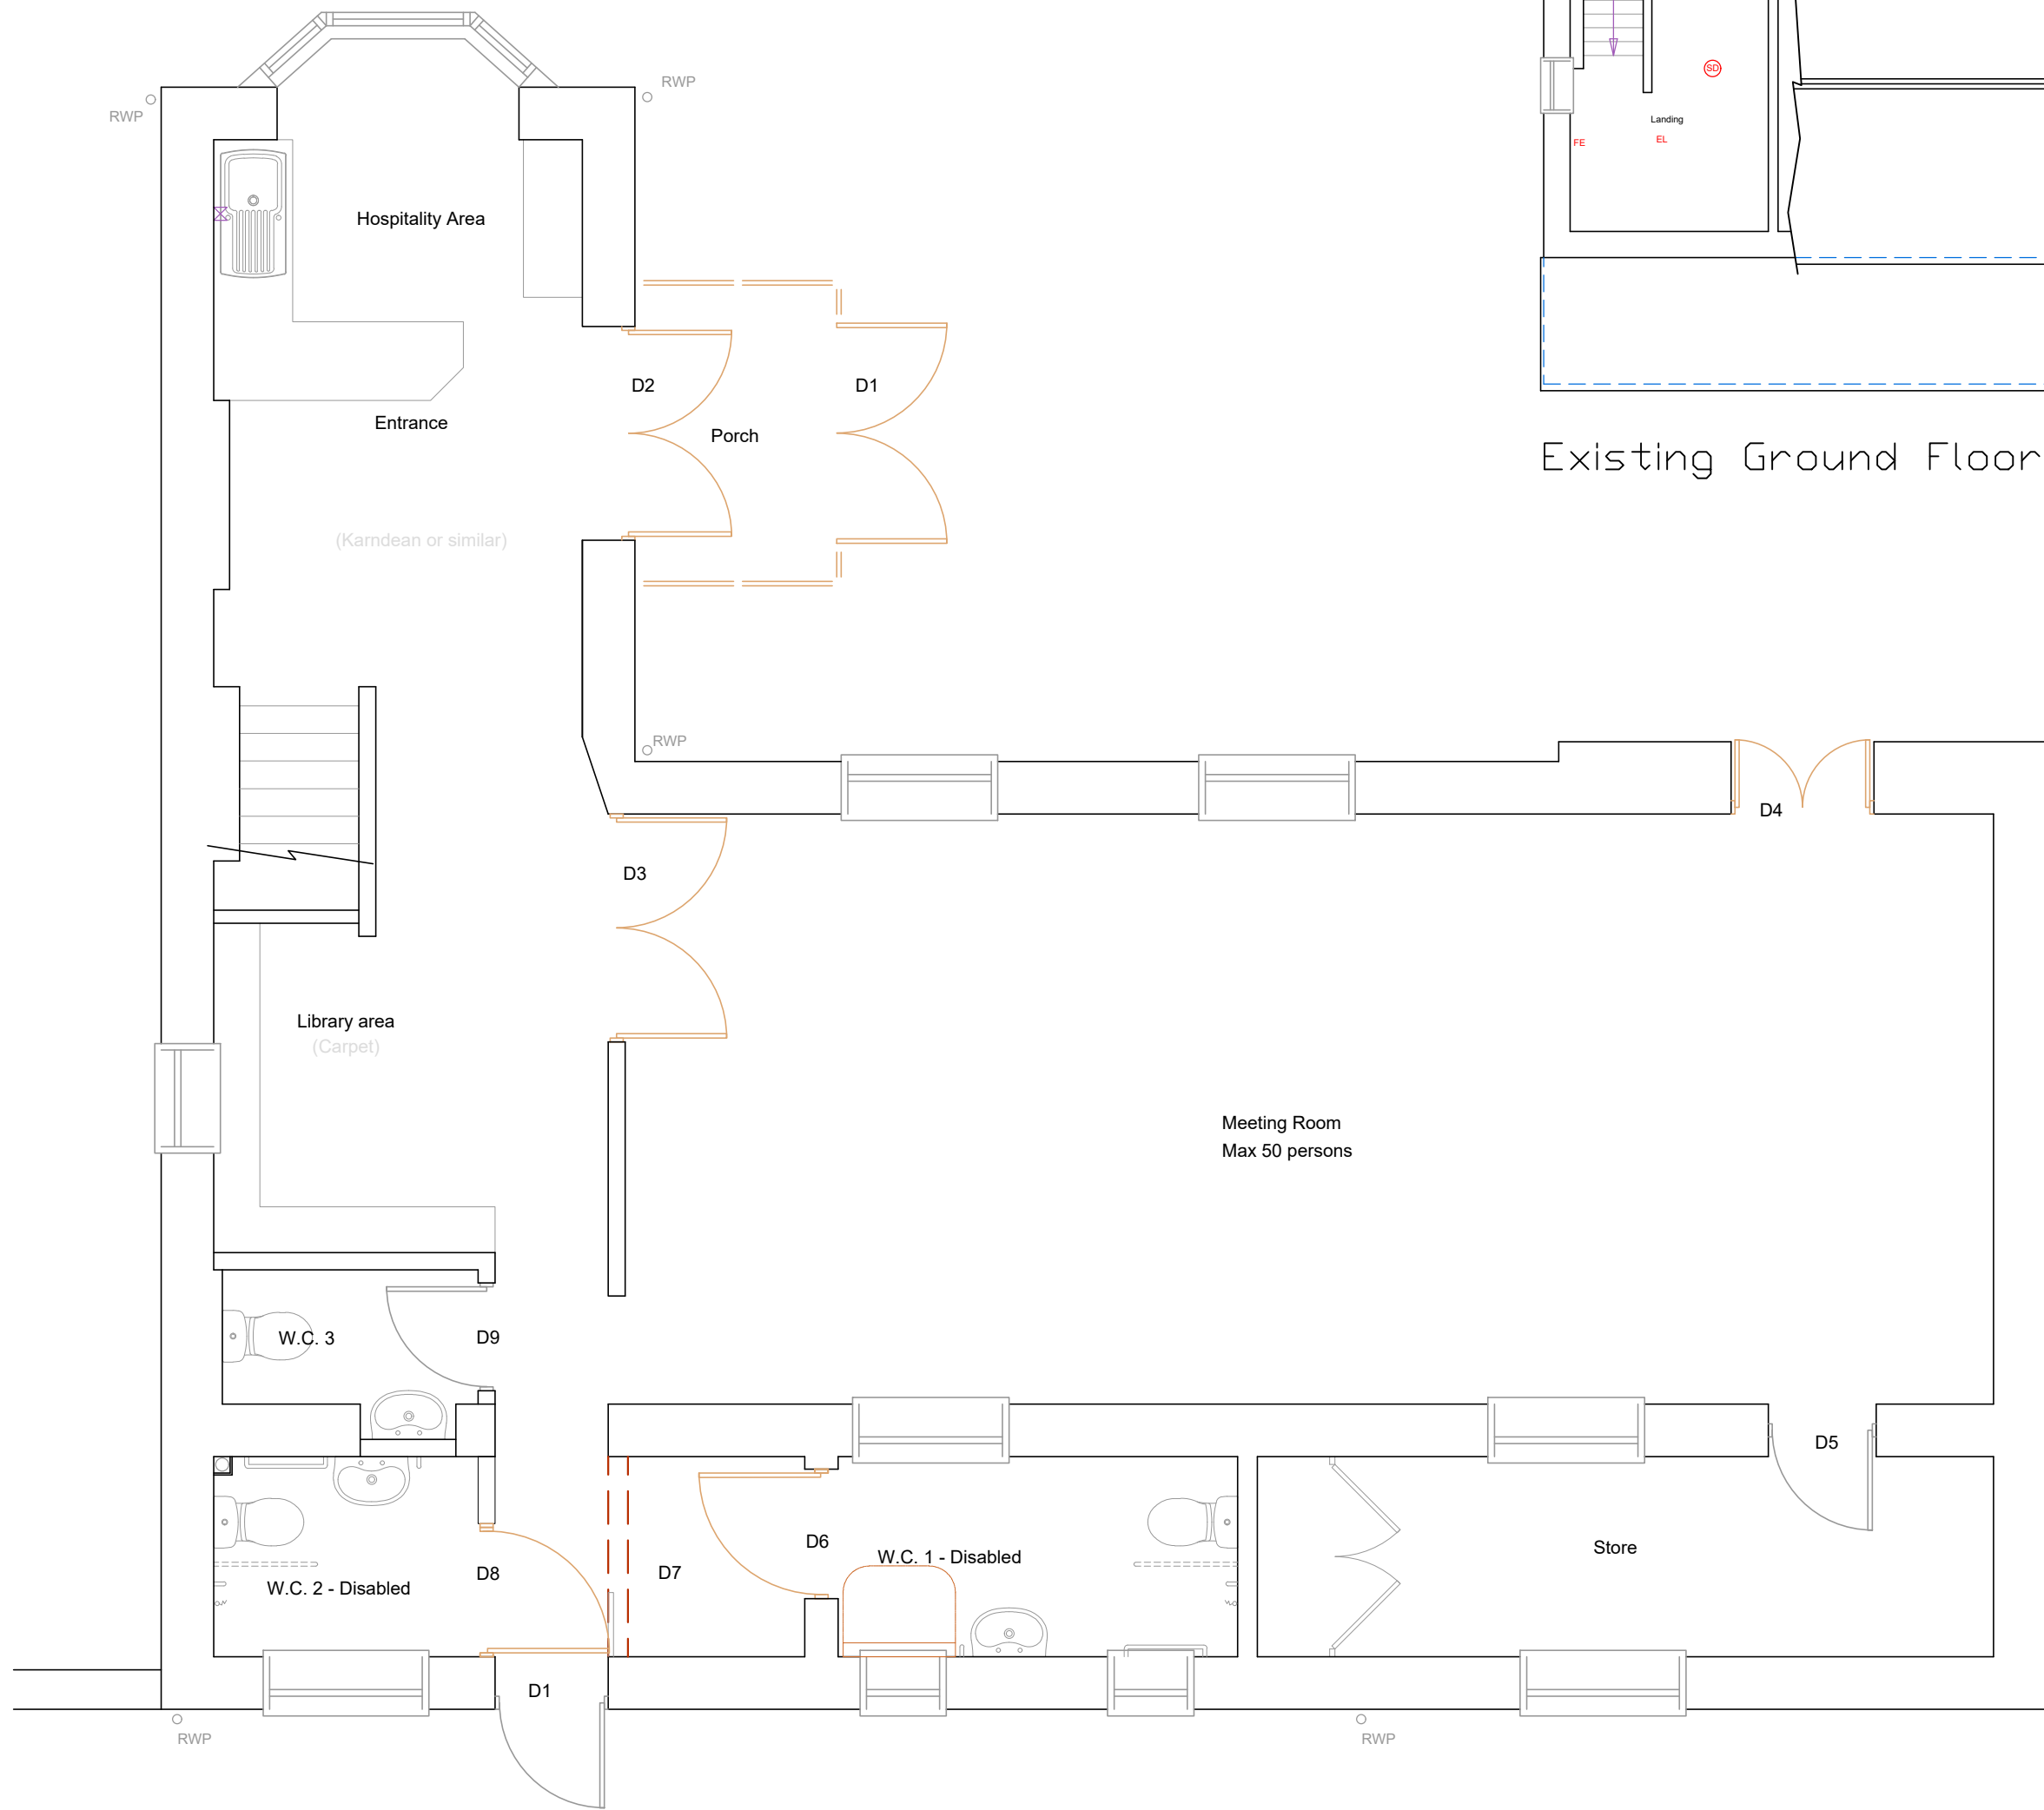

Existing & Proposed Ground Floor 1:50

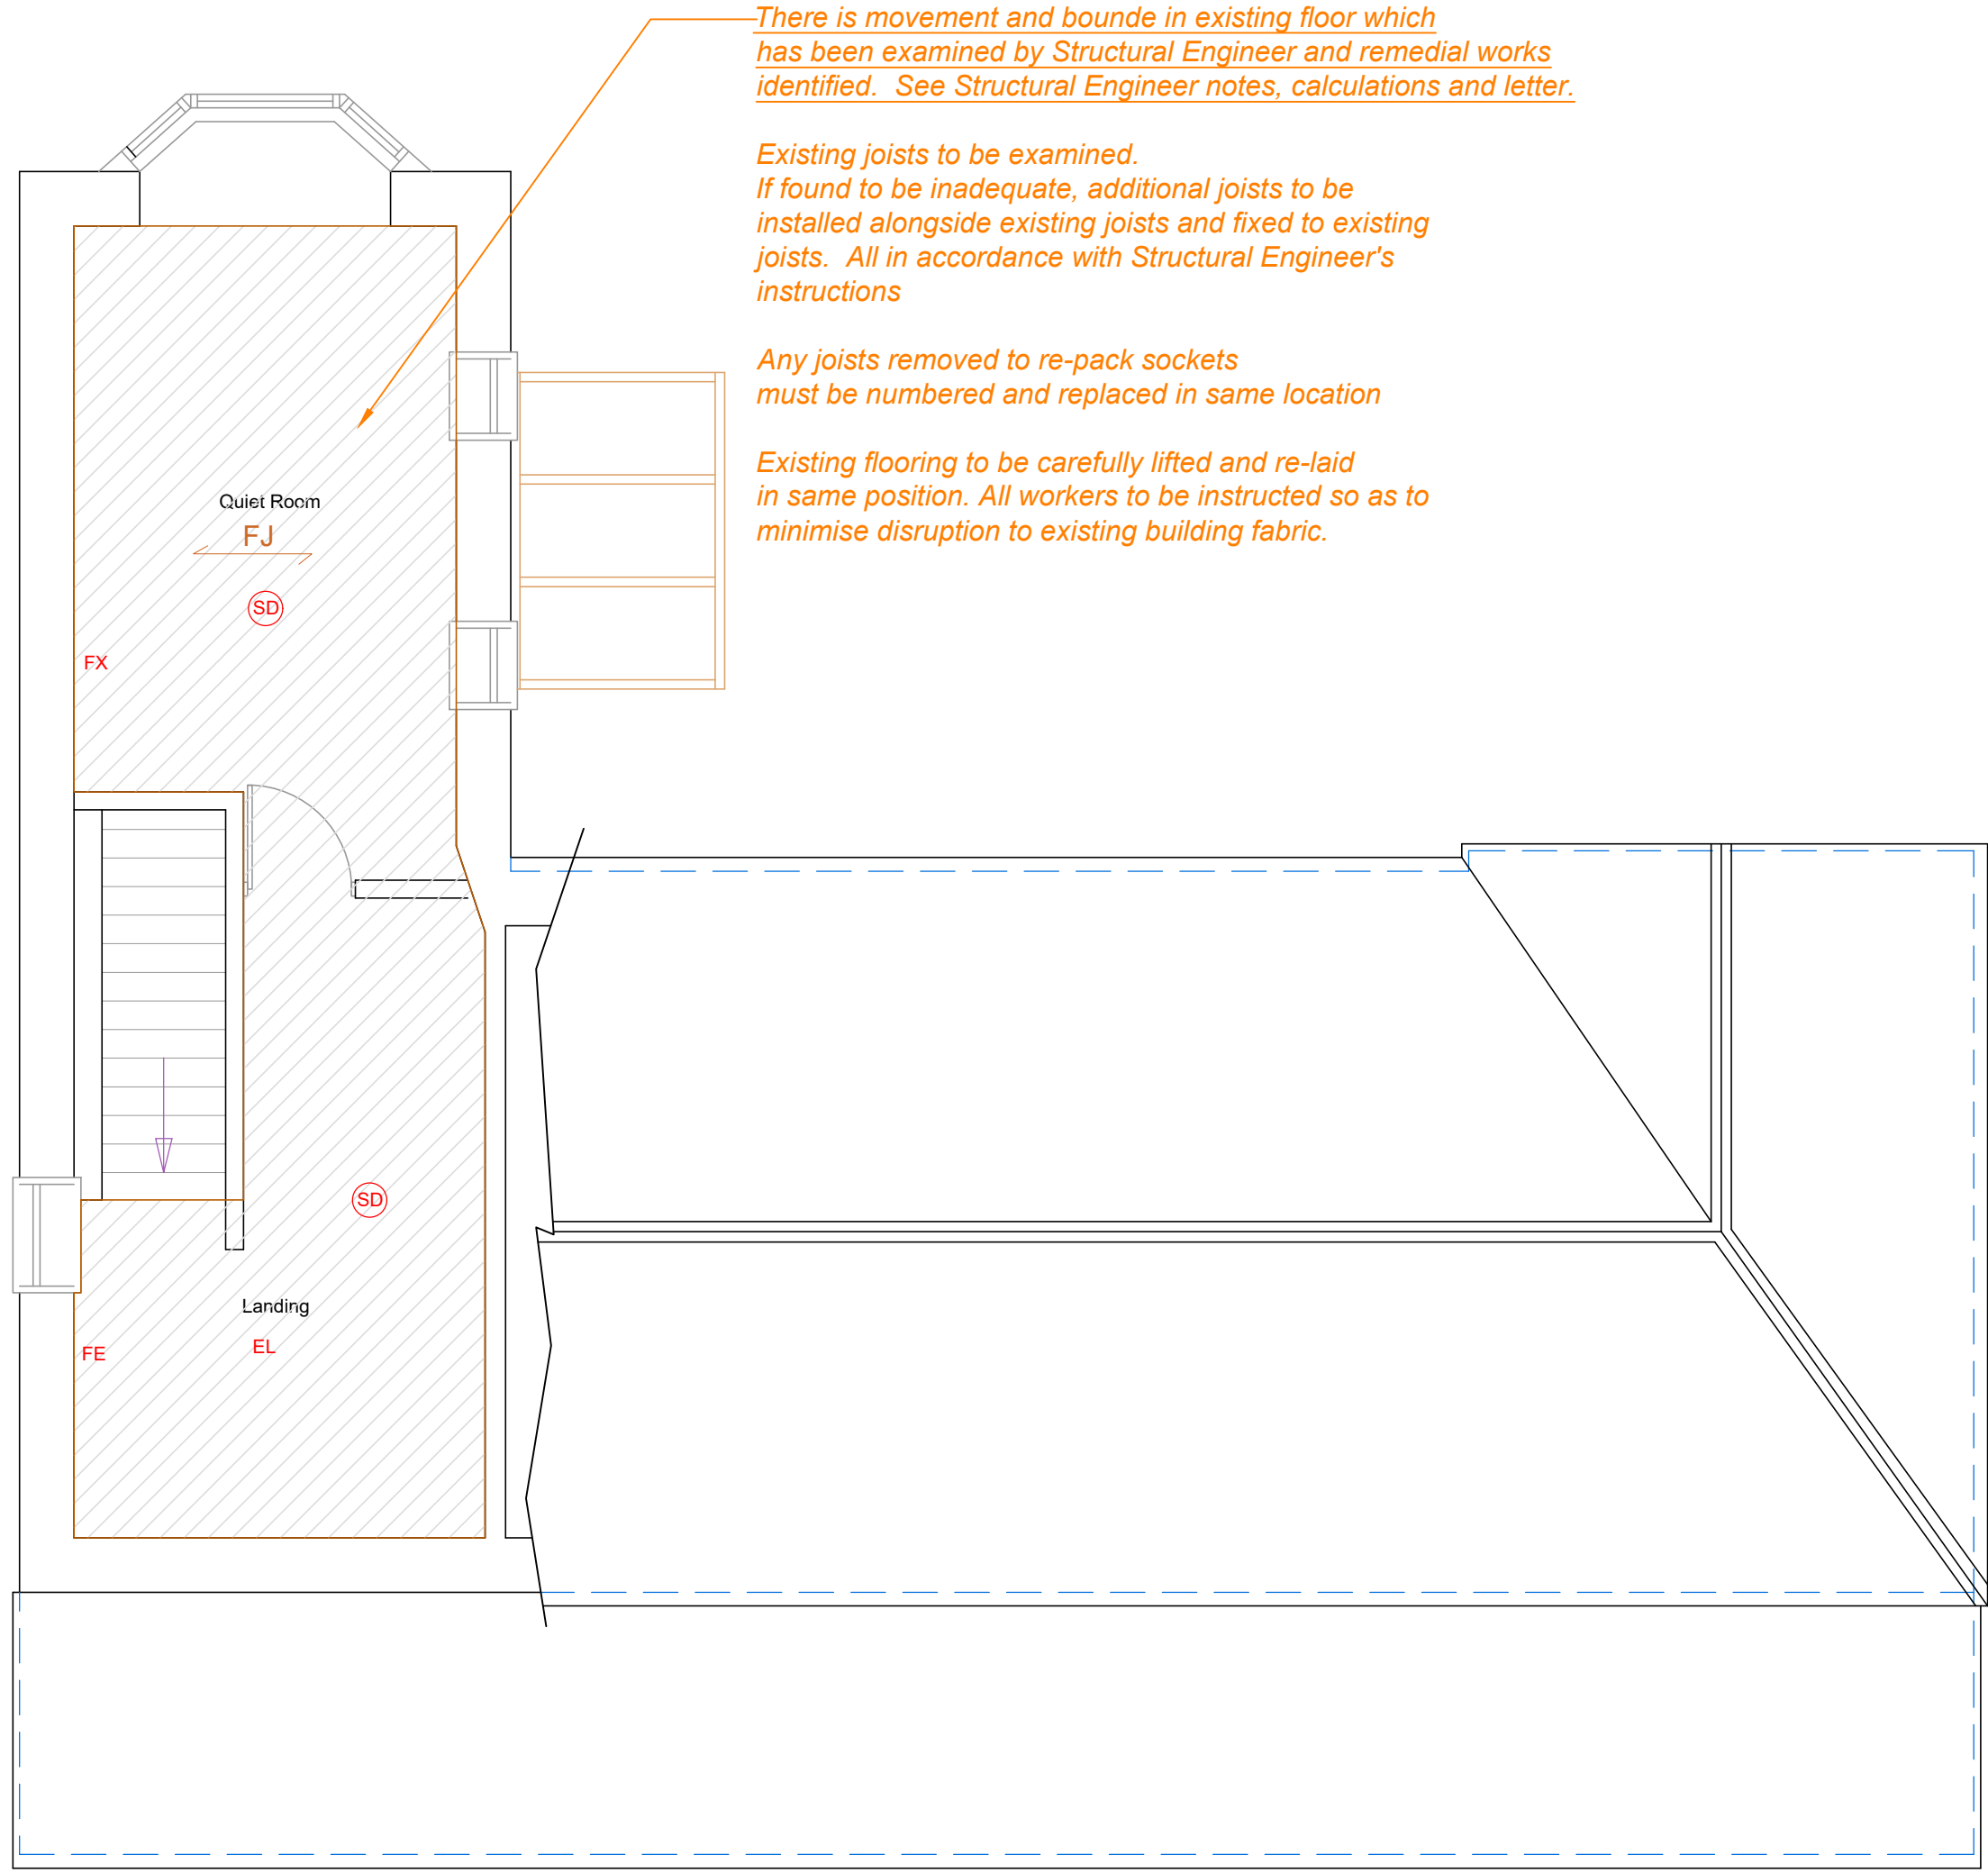

Proposed First Floor 1:50

EXISTING & PROPOSED FLOOR
PLANS

All dimensions to be checked on site prior to commencement of work, except for pinning purposes.
This drawing is the copyright of
CALDOTEC LTD
and may not be copied, altered or reproduced in any way without written authority.

CALDOTEC LTD
11 THE PARADE
WILLOWHAYNE CRESCENT
EAST PRESTON
WEST SUSSEX
BN16 1NS
Telephone
01903 859176

EXISTING & PROPOSED FLOOR PLANS & ELEVATIONS
23 Church Street
Littlehampton
West Sussex
BN17 5EL

CLIENT Littlehampton Quakers

Issue / Details	Drawn	Check	Date
SCALE AS SHOWN on A1			
DATE 15/11/2018			
DRAWING NUMBER 16198/02c			