




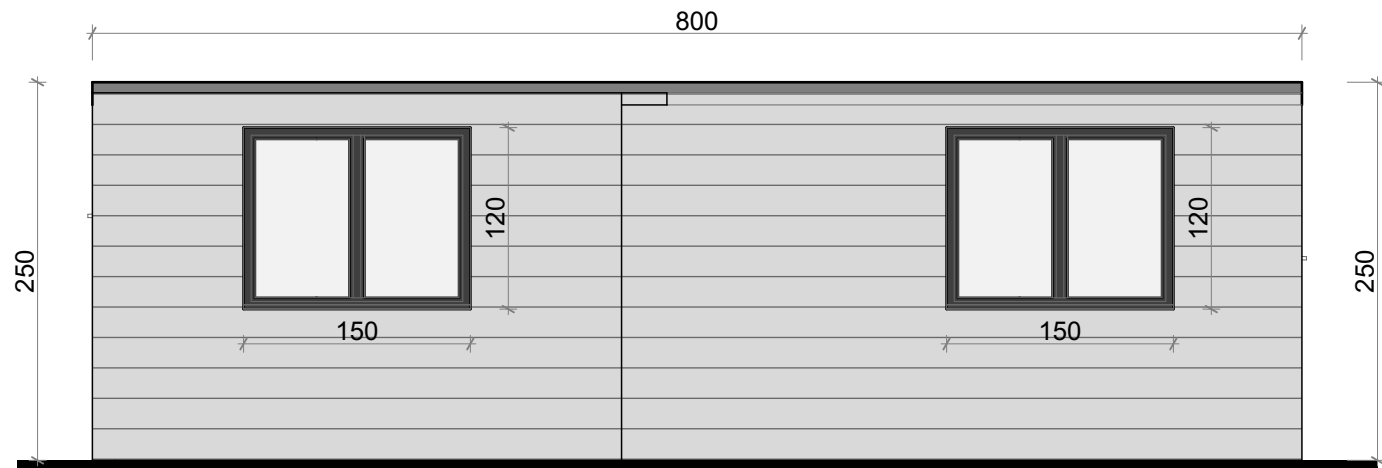


1 **PROPOSED - SOUTH ELEVATION**
1:50

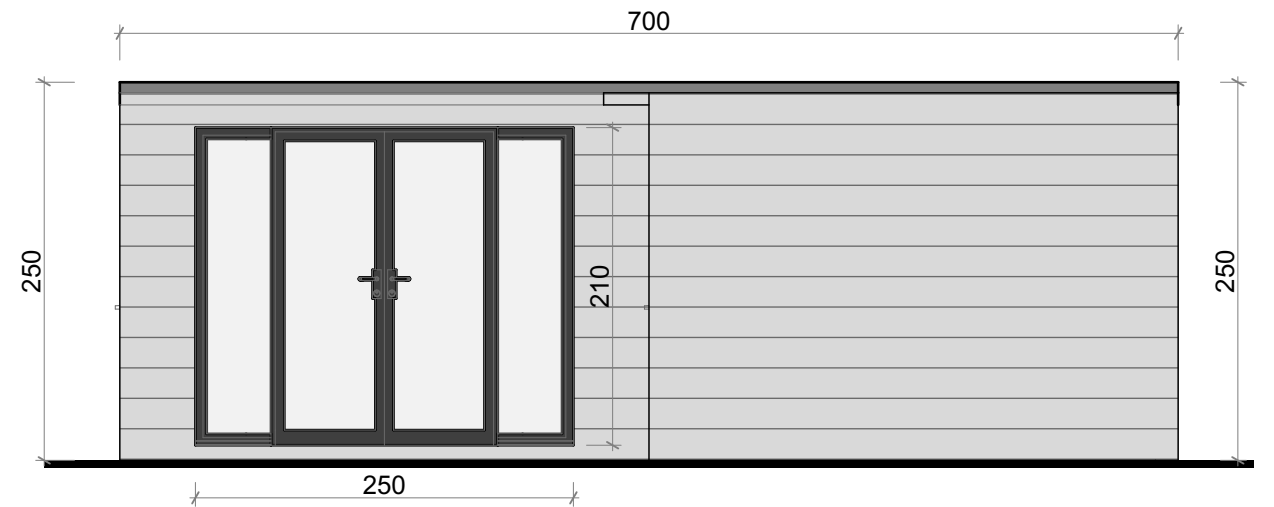

2 **PROPOSED - EAST ELEVATION**
1:50

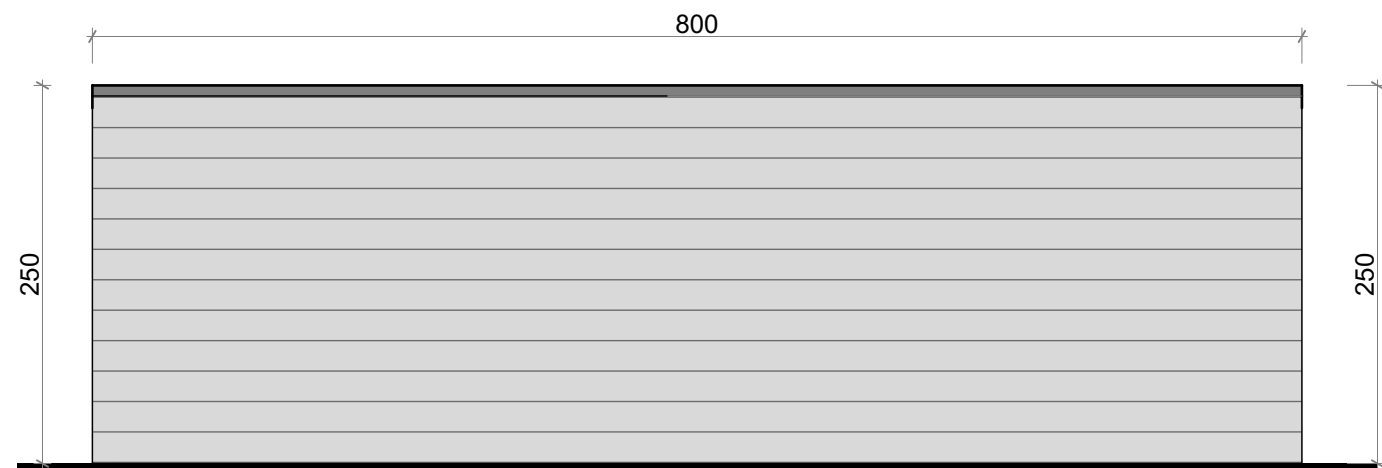

3 **PROPOSED - NORTH ELEVATION**
1:50

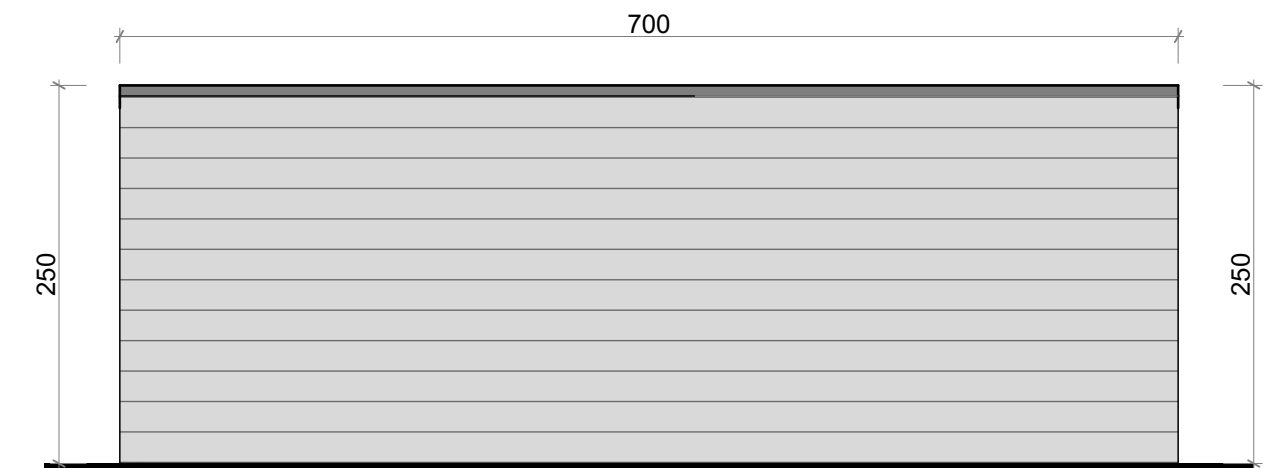

4 **PROPOSED - WEST ELEVATION**
1:50

GARDEN ANNEXE BUILDING SPECIFICATION:

Use: Annexe

Insulation: 100mm SIP panel to floor and walls, 125mm SIP panel to roof


Foundation: Ground steel screw piles

Cladding: Grey composite cladding to all sides

Structure: SIP panels

Doors and Windows Frames: Upvc

Roof: Single Ply EPDM Rubber Membrane

 

DRAWING TITLE

Proposed Elevations

PROJECT : 14 West Head, Littlehampton, BN17 6QP

DATE
21 October 2021

SCALE @A3
AS INDICATED

DRAWING NO:
004

STATUS:
Preliminary

The copyright of these drawings are owned by
VIZARCHi Architecture & Visualization LTD.
Drawings must not be reproduced, copied or dealt
with in any manner which infringes the exclusive
rights without prior written cosent.

VIZARCHi ARCHITECTURE & VISUALIZATION

Flat 1, 101 Buckingham Road, **BN1 3RB**
Brighton | **United Kingdom**
alperen@vizarchi.co.uk
07495 734425