




1 PROPOSED ANNEXE GROUND FLOOR PLAN - 35.8 m²
1:50

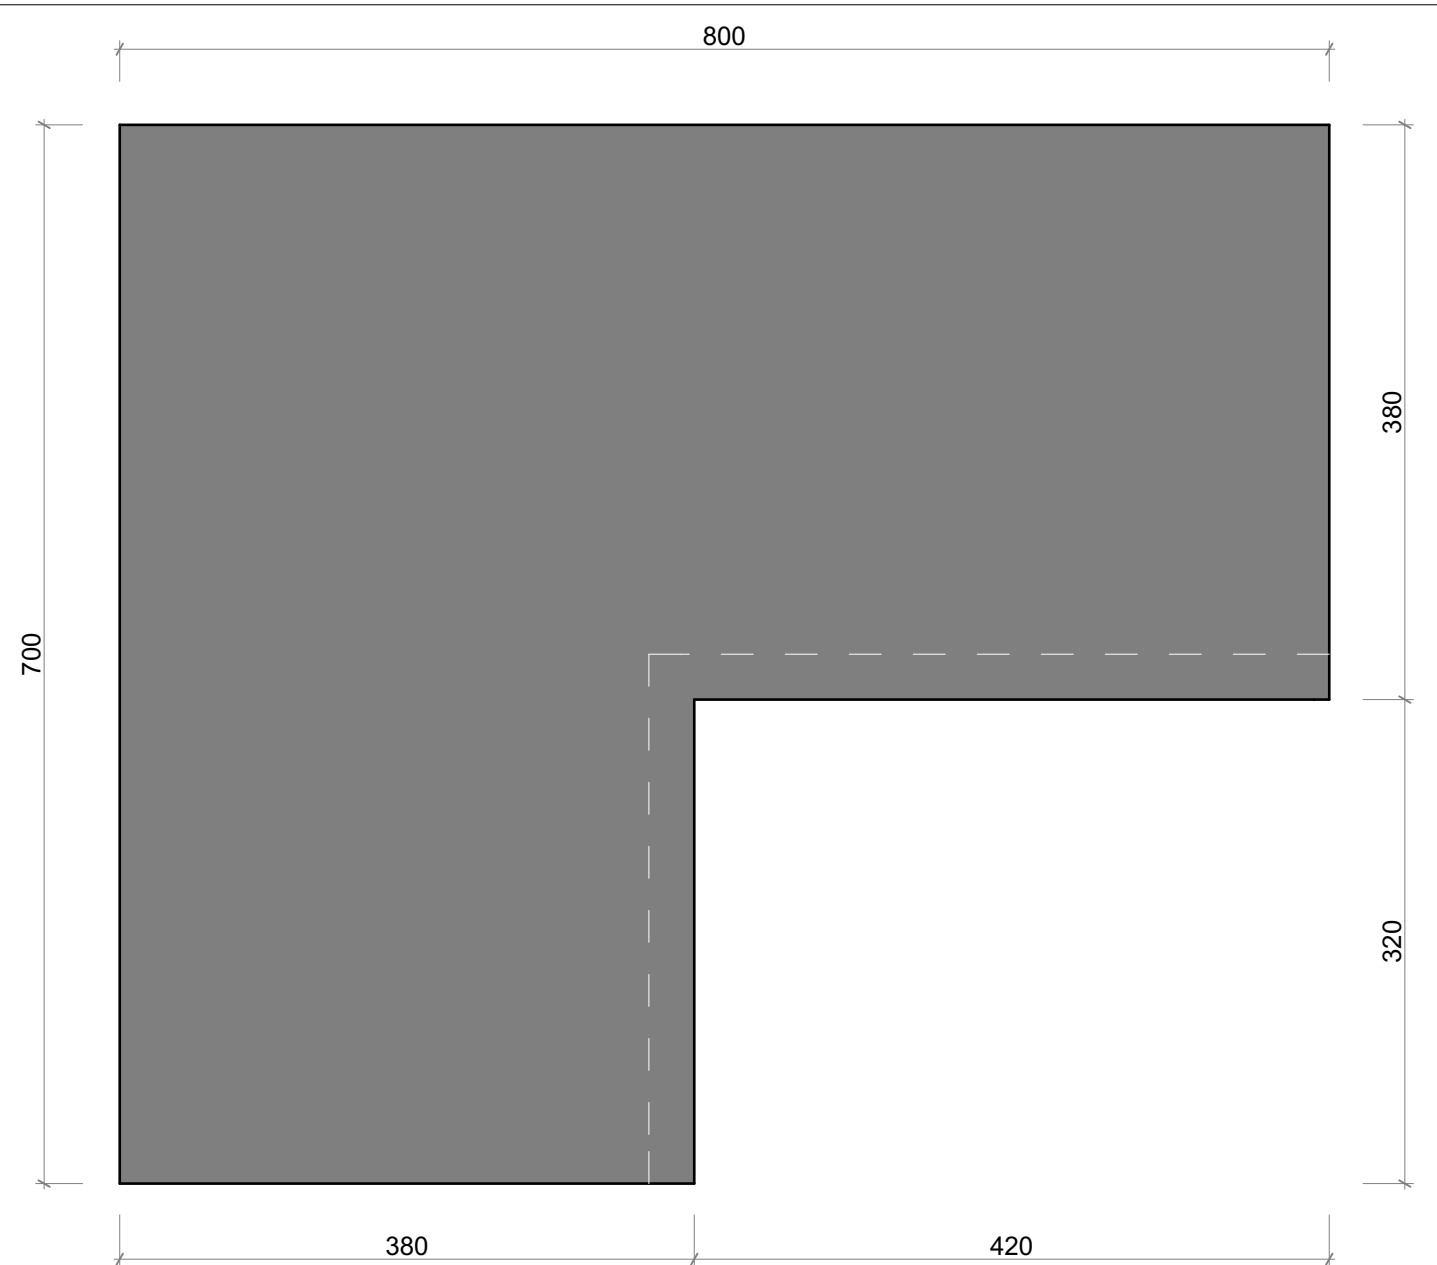

2 PROPOSED ANNEXE ROOF PLAN
1:50

GARDEN ANNEXE BUILDING SPECIFICATION:

Use: Annexe

Insulation: 100mm SIP panel to floor and walls, 125mm SIP panel to roof



Foundation: Ground steel screw piles

Cladding: Grey composite cladding to all sides

Structure: SIP panels

Doors and Windows Frames: Upvc

Roof: Single Ply EPDM Rubber Membrane

 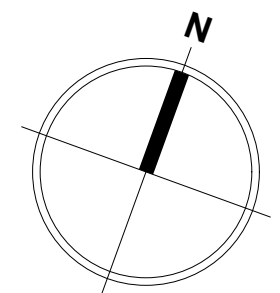

DRAWING TITLE		PROJECT : 14 West Head, Littlehampton, BN17 6QP				The copyright of these drawings are owned by VIZARCHi Architecture & Visualization LTD. Drawings must not be reproduced, copied or dealt with in any manner which infringes the exclusive rights without prior written cosent.	VIZARCHi ARCHITECTURE & VISUALIZATION Flat 1, 101 Buckingham Road, BN1 3RB Brighton United Kingdom alperen@vizarchi.co.uk 07495 734425
Proposed Plans		DATE 21 October 2021	SCALE @A3 AS INDICATED	DRAWING NO: 003	STATUS: Preliminary		