


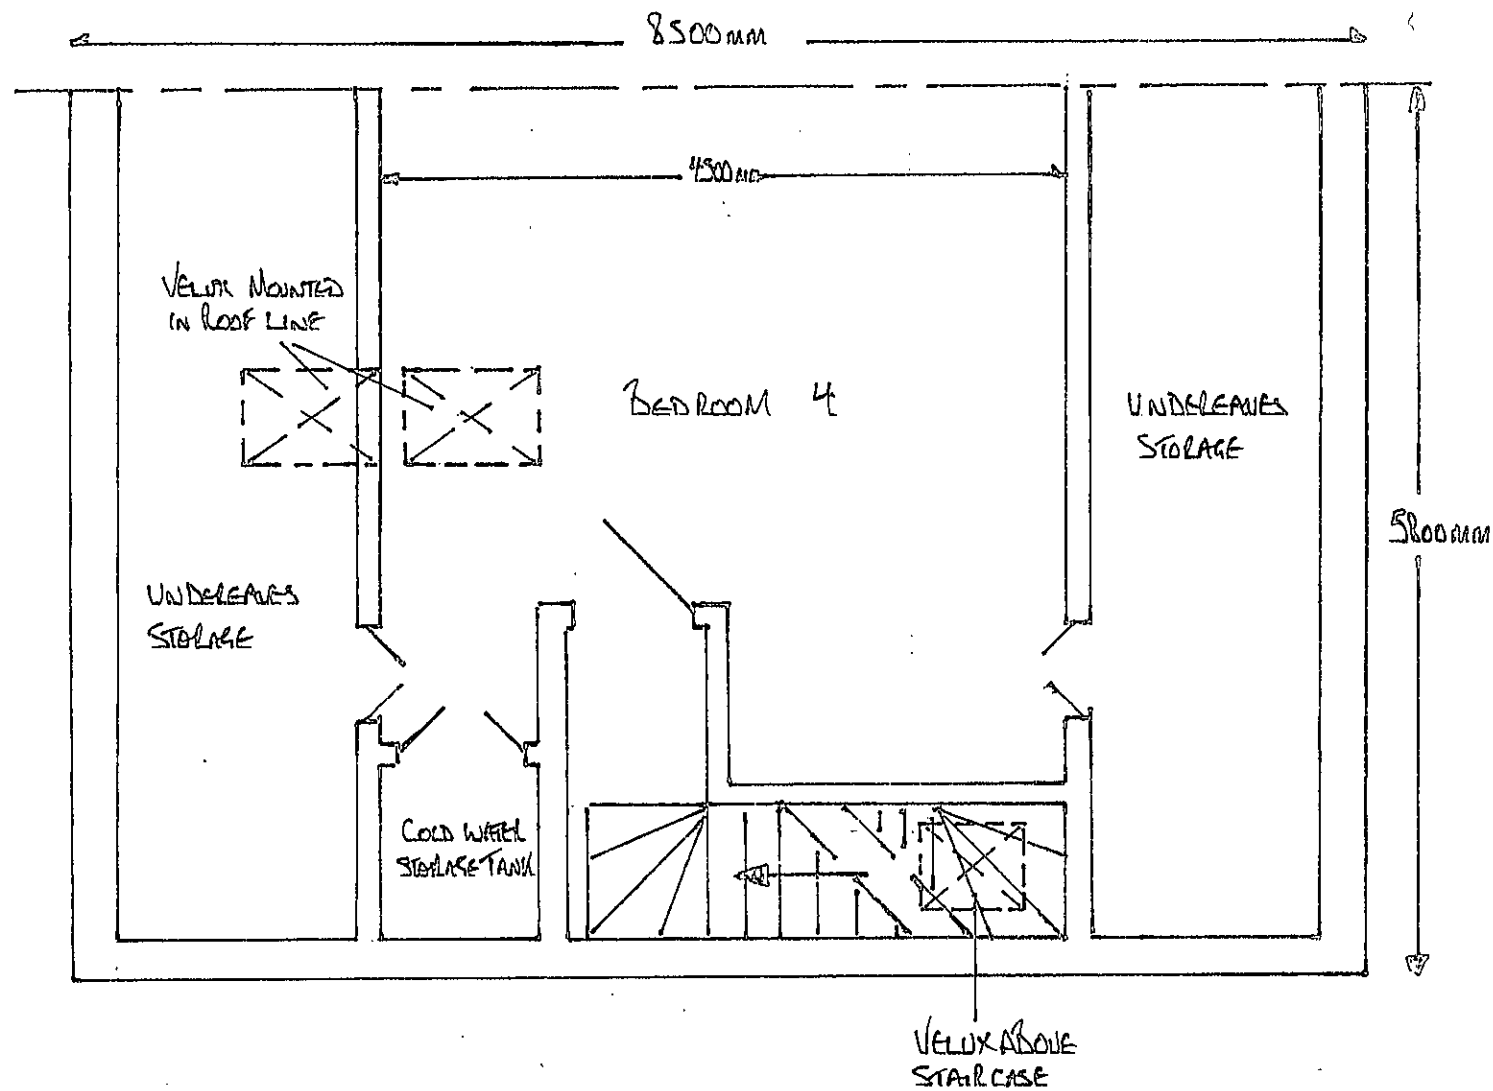

Name: Mr & Mrs Dayman

Address: 17 Holly Drive, Littlehampton,
West Sussex, BN17 6LB.

View: EXISTING 2ND FLOOR PLAN

Scale: 1:50