
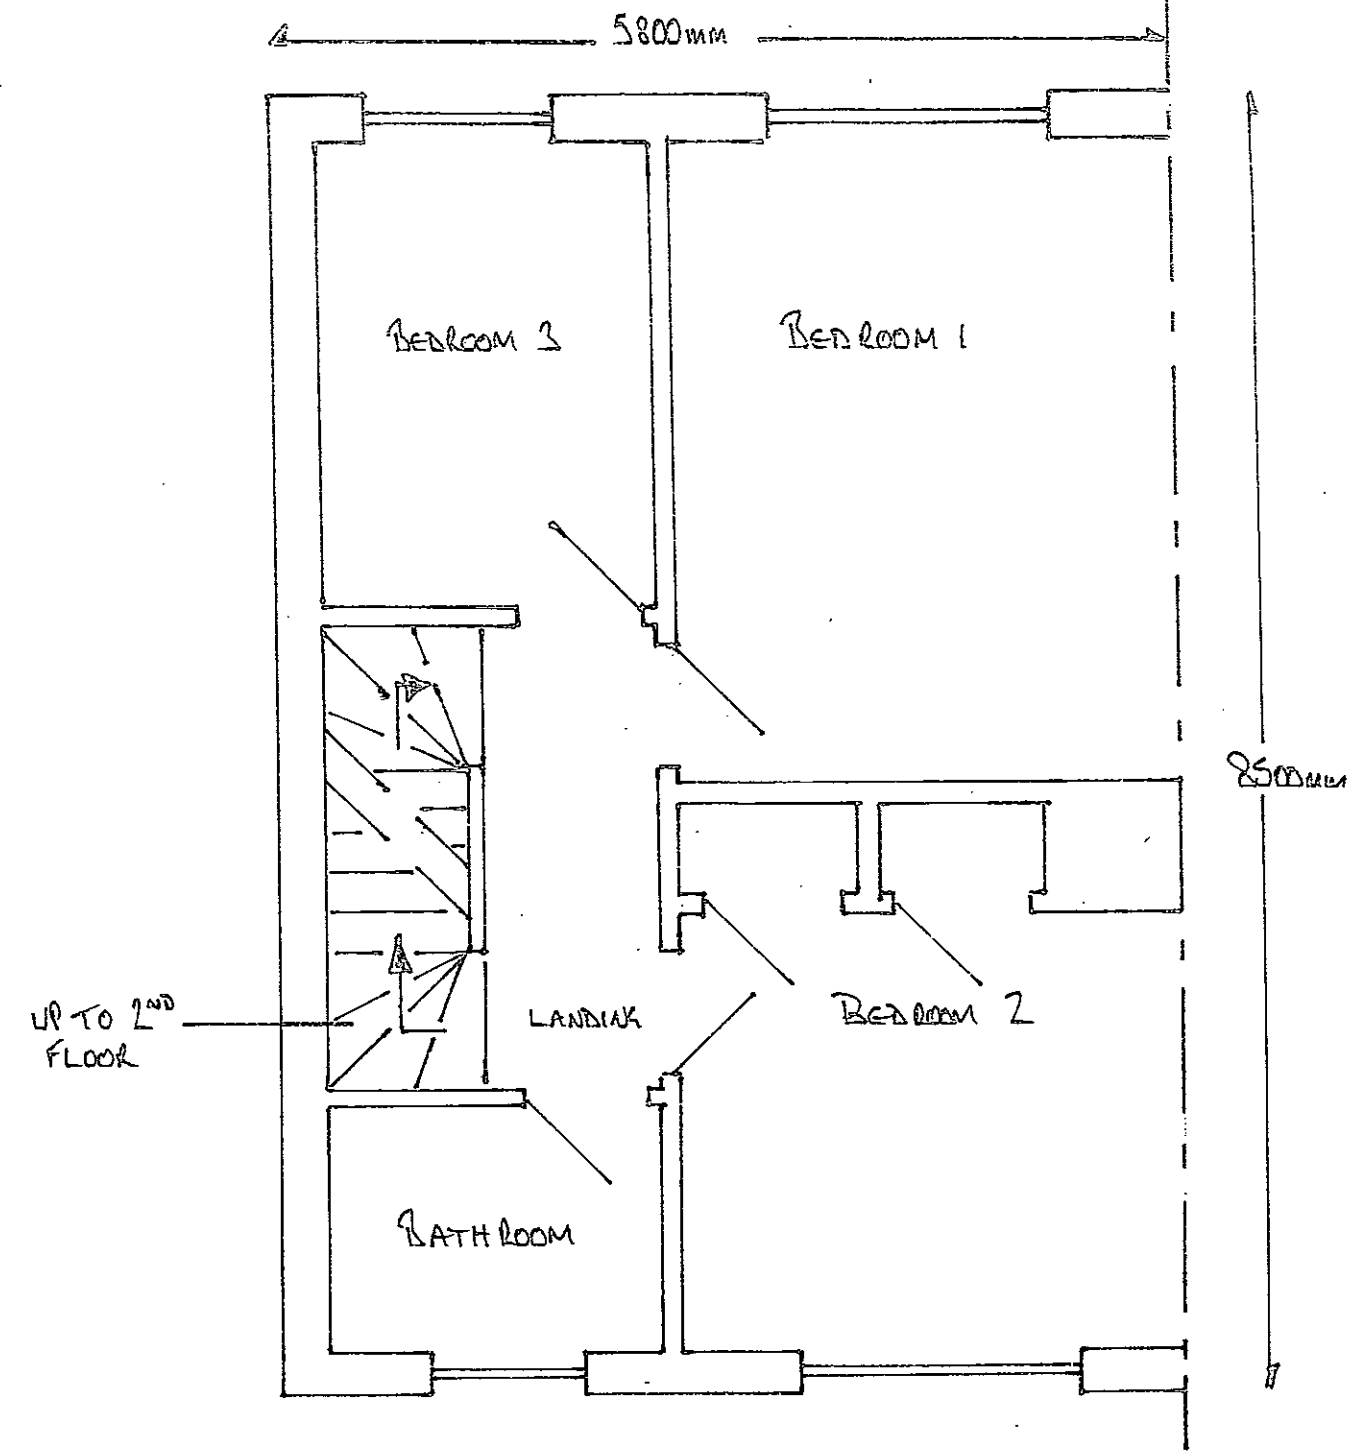


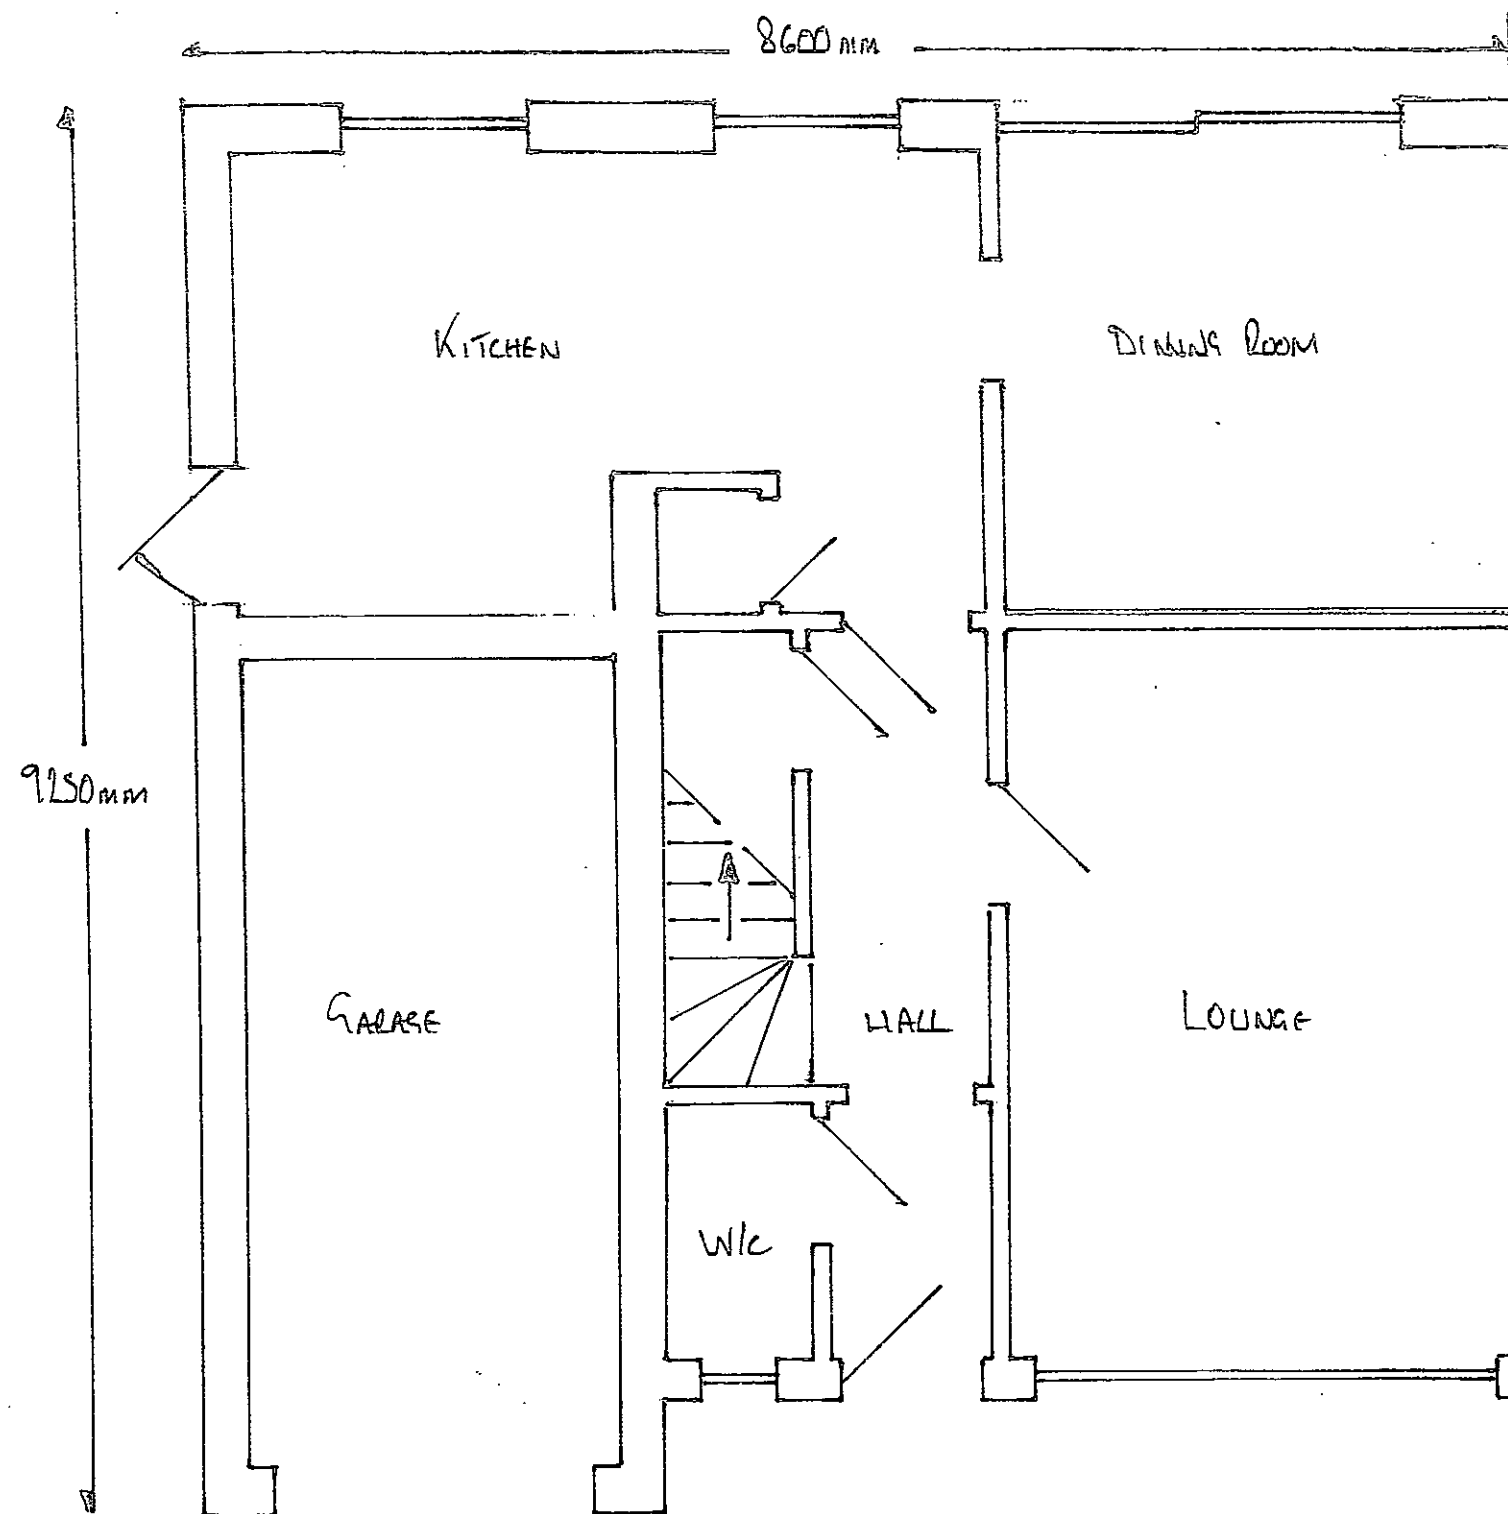

Name: Mr & Mrs Dayman

Address: 17 Holly Drive, Littlehampton,
West Sussex, BN17 6LB

View: EXISTING GROUND & 1ST FLOOR PLAN

Scale: 1:50