



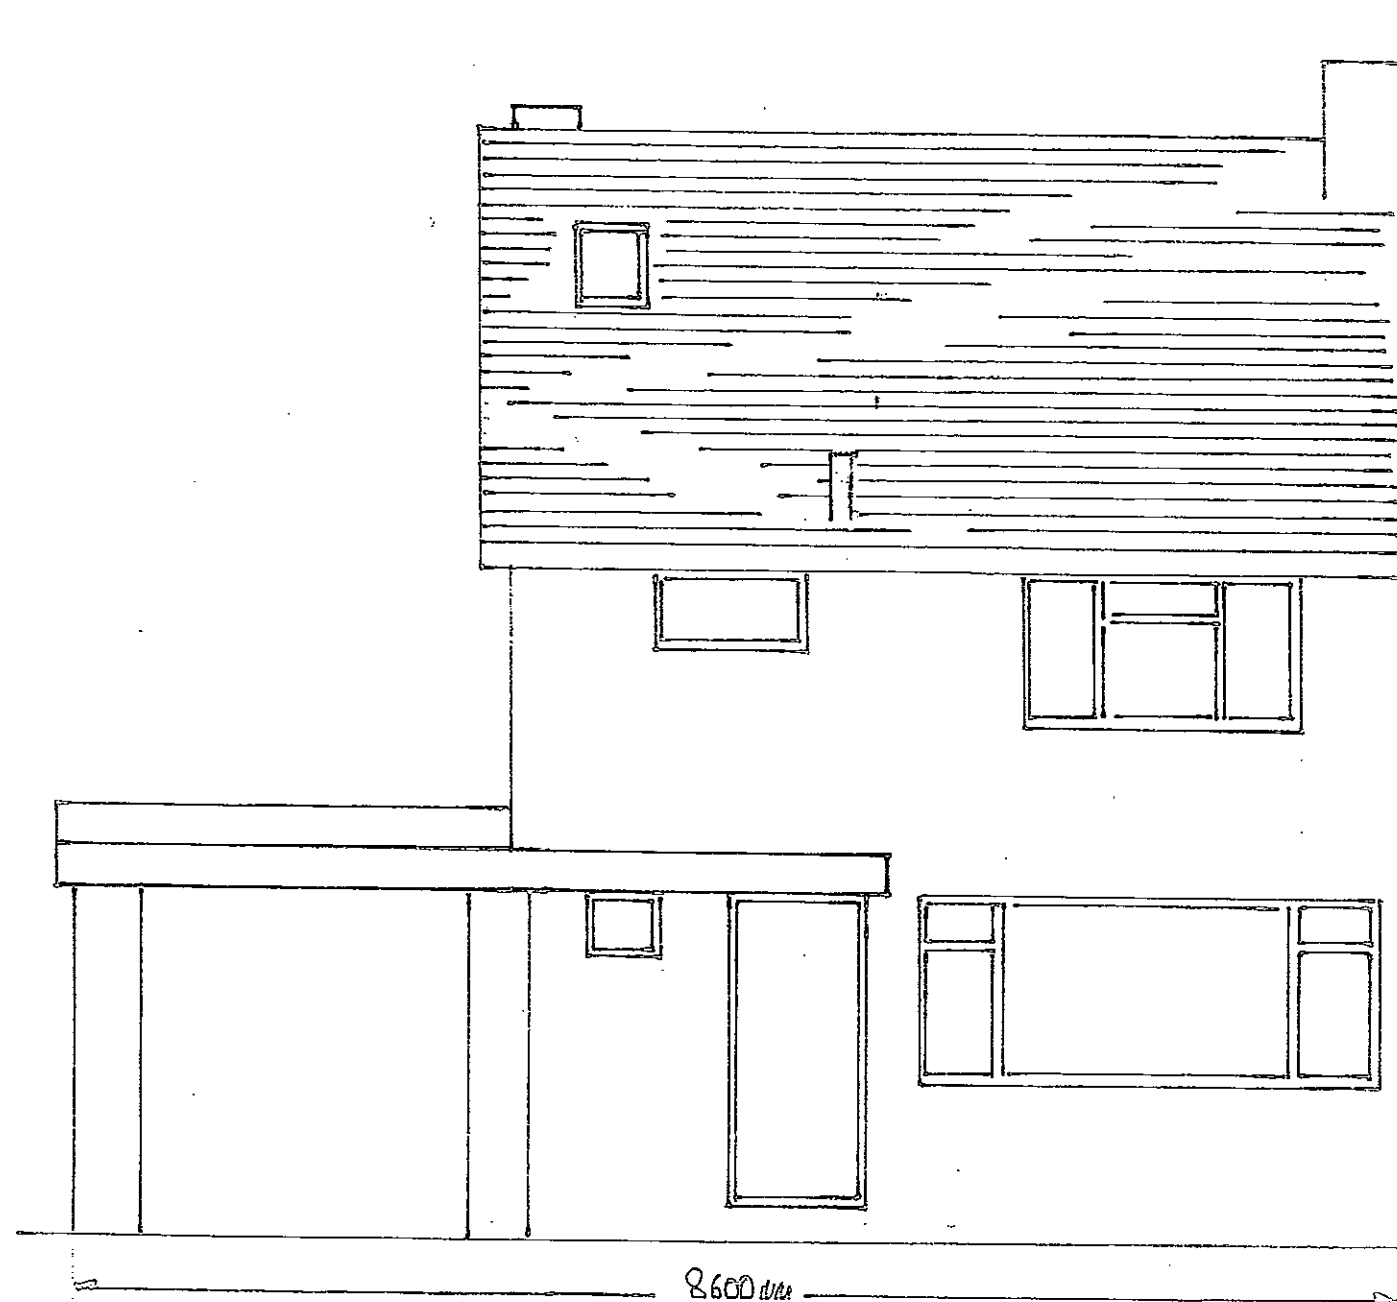

8600mm
EXISTING FRONT ELEVATION

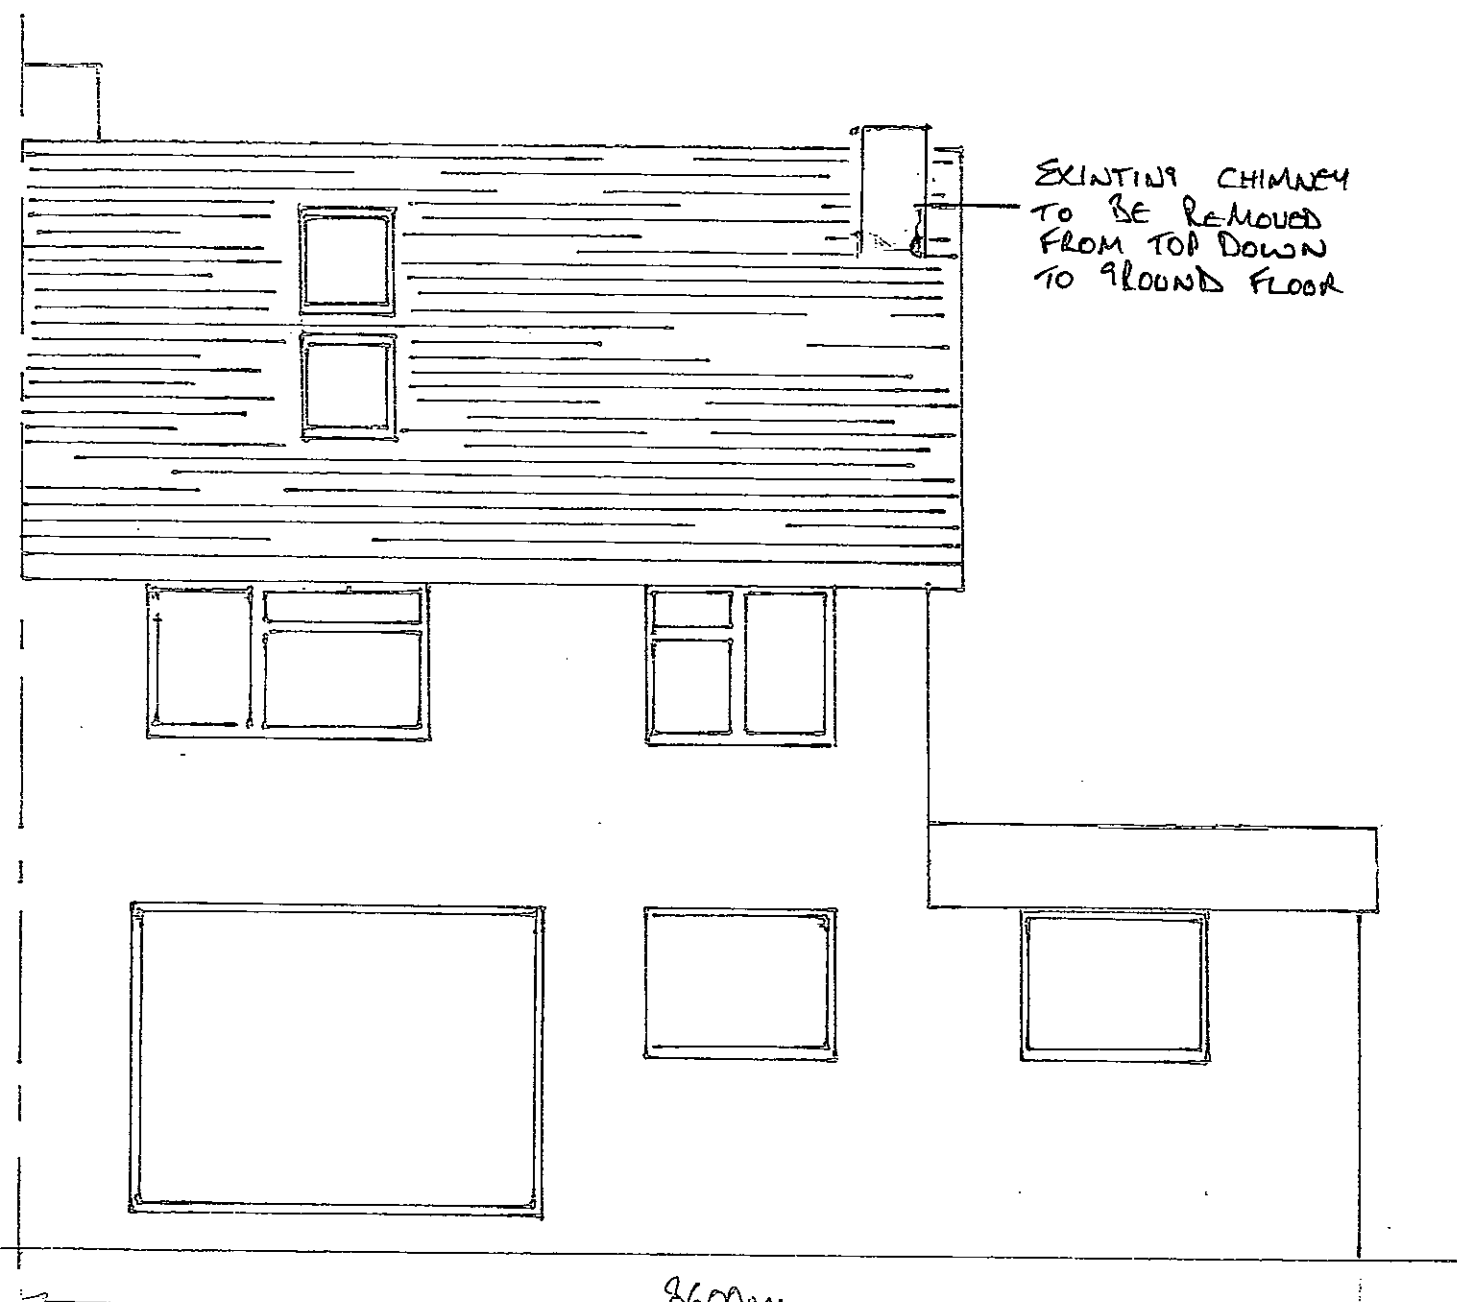

8600mm
EXISTING REAR ELEVATION

EXISTING CHIMNEY
TO BE REMOVED
FROM TOP DOWN
TO GROUND FLOOR

Name: Mr & Mrs Dayman

Address: 17 Holly Drive, Littlehampton,
West Sussex, BN17 6LB

View: FRONT & REAR ELEVATIONS

Scale: 1:50