


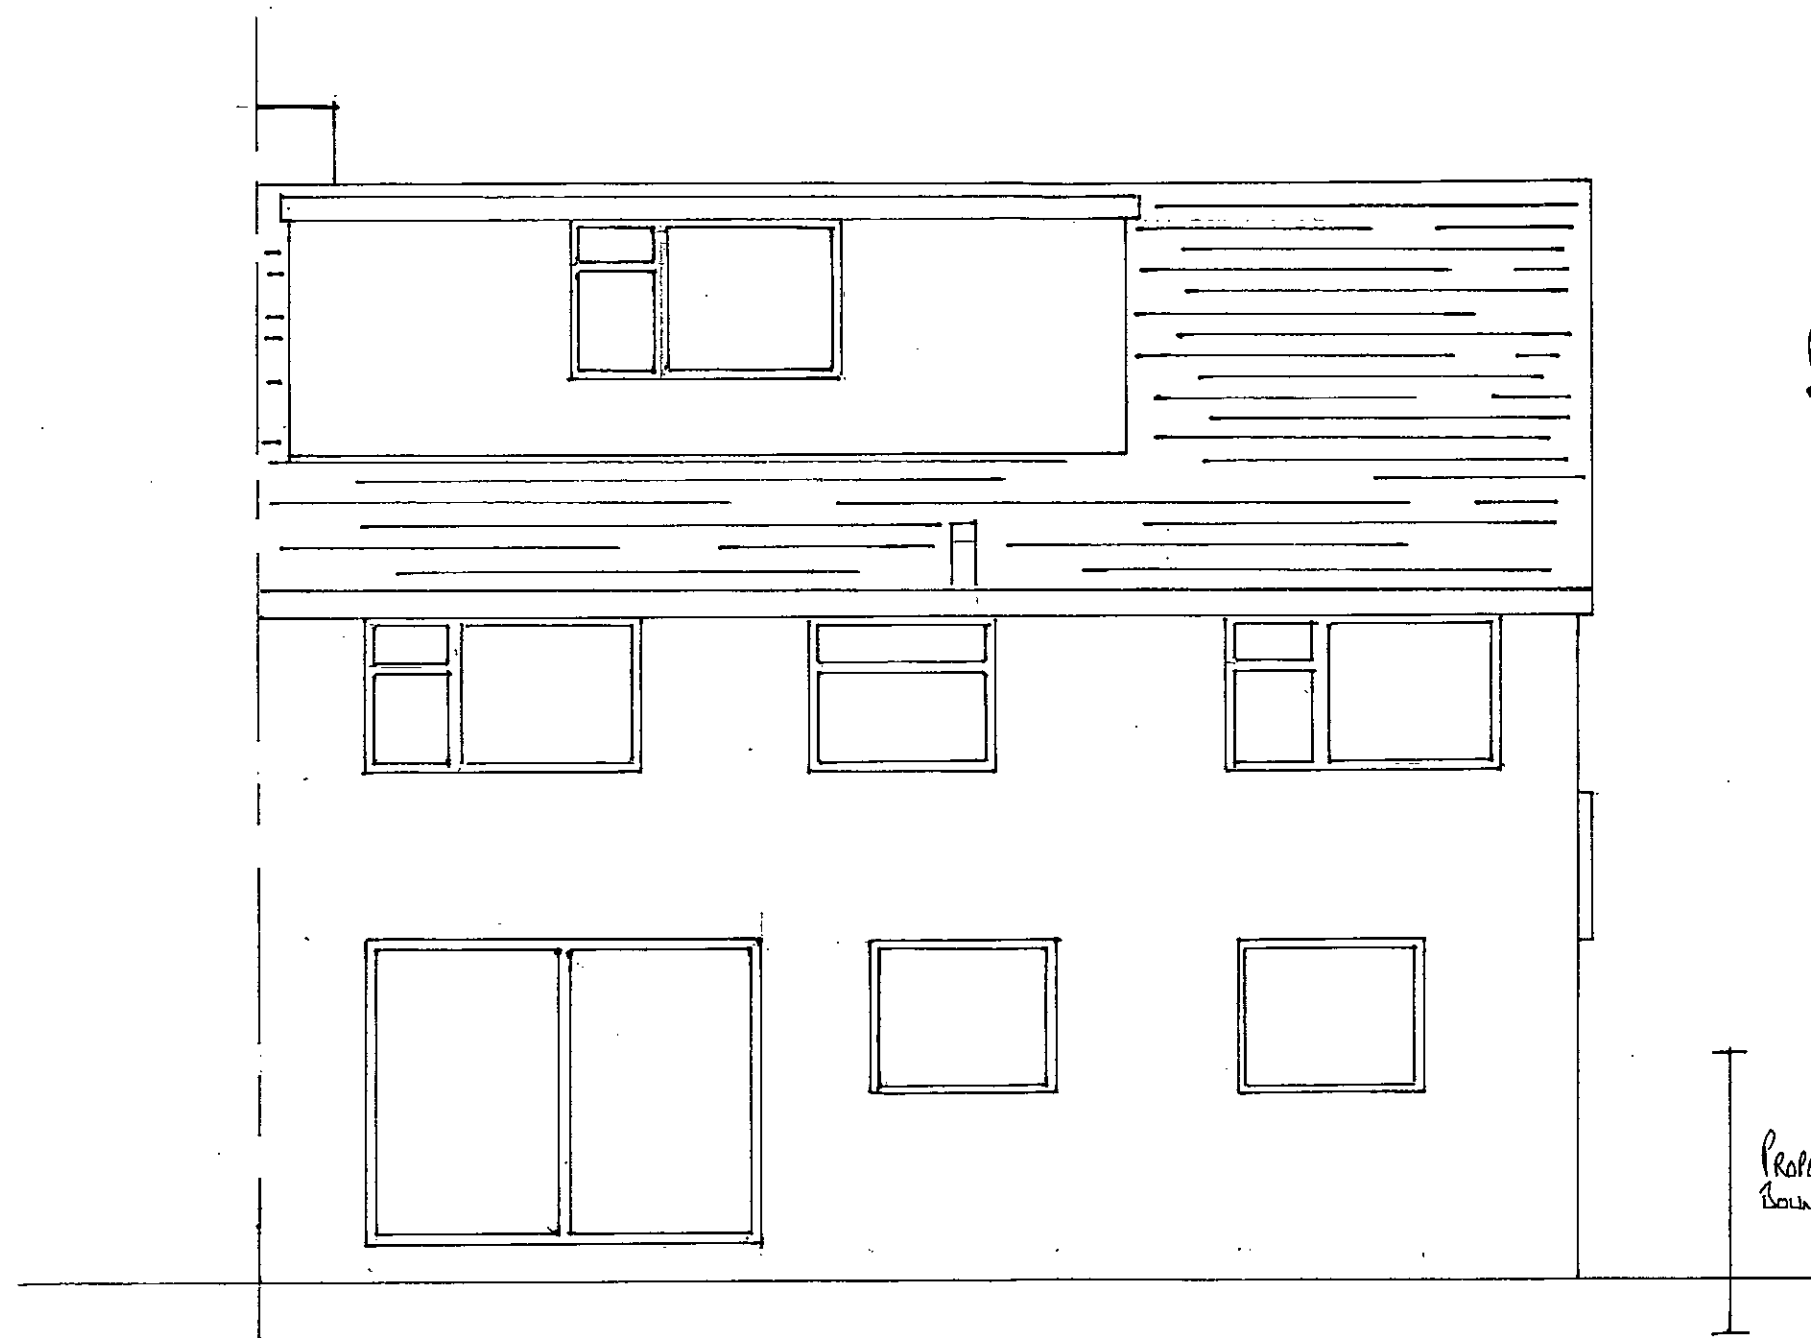

REAR ELEVATION SHOWING NEW
DORMER SET ONTO EXISTING
STEEL JOISTS FROM LOFT EXTENSION
(PLAN NO LU/39/94/B)
TILE HUNG ON EXTERIOR WITH
FLAT ROOF AND UPVC WINDOWS
TO MATCH EXISTING

PROPERTY
BOUNDARY

Name: Mr & Mrs Dayman

Address: 17 Holly Drive, Littlehampton,
West Sussex, BN17 6LB

View: PROPOSED REAR ELEVATION

Scale: 1:50