
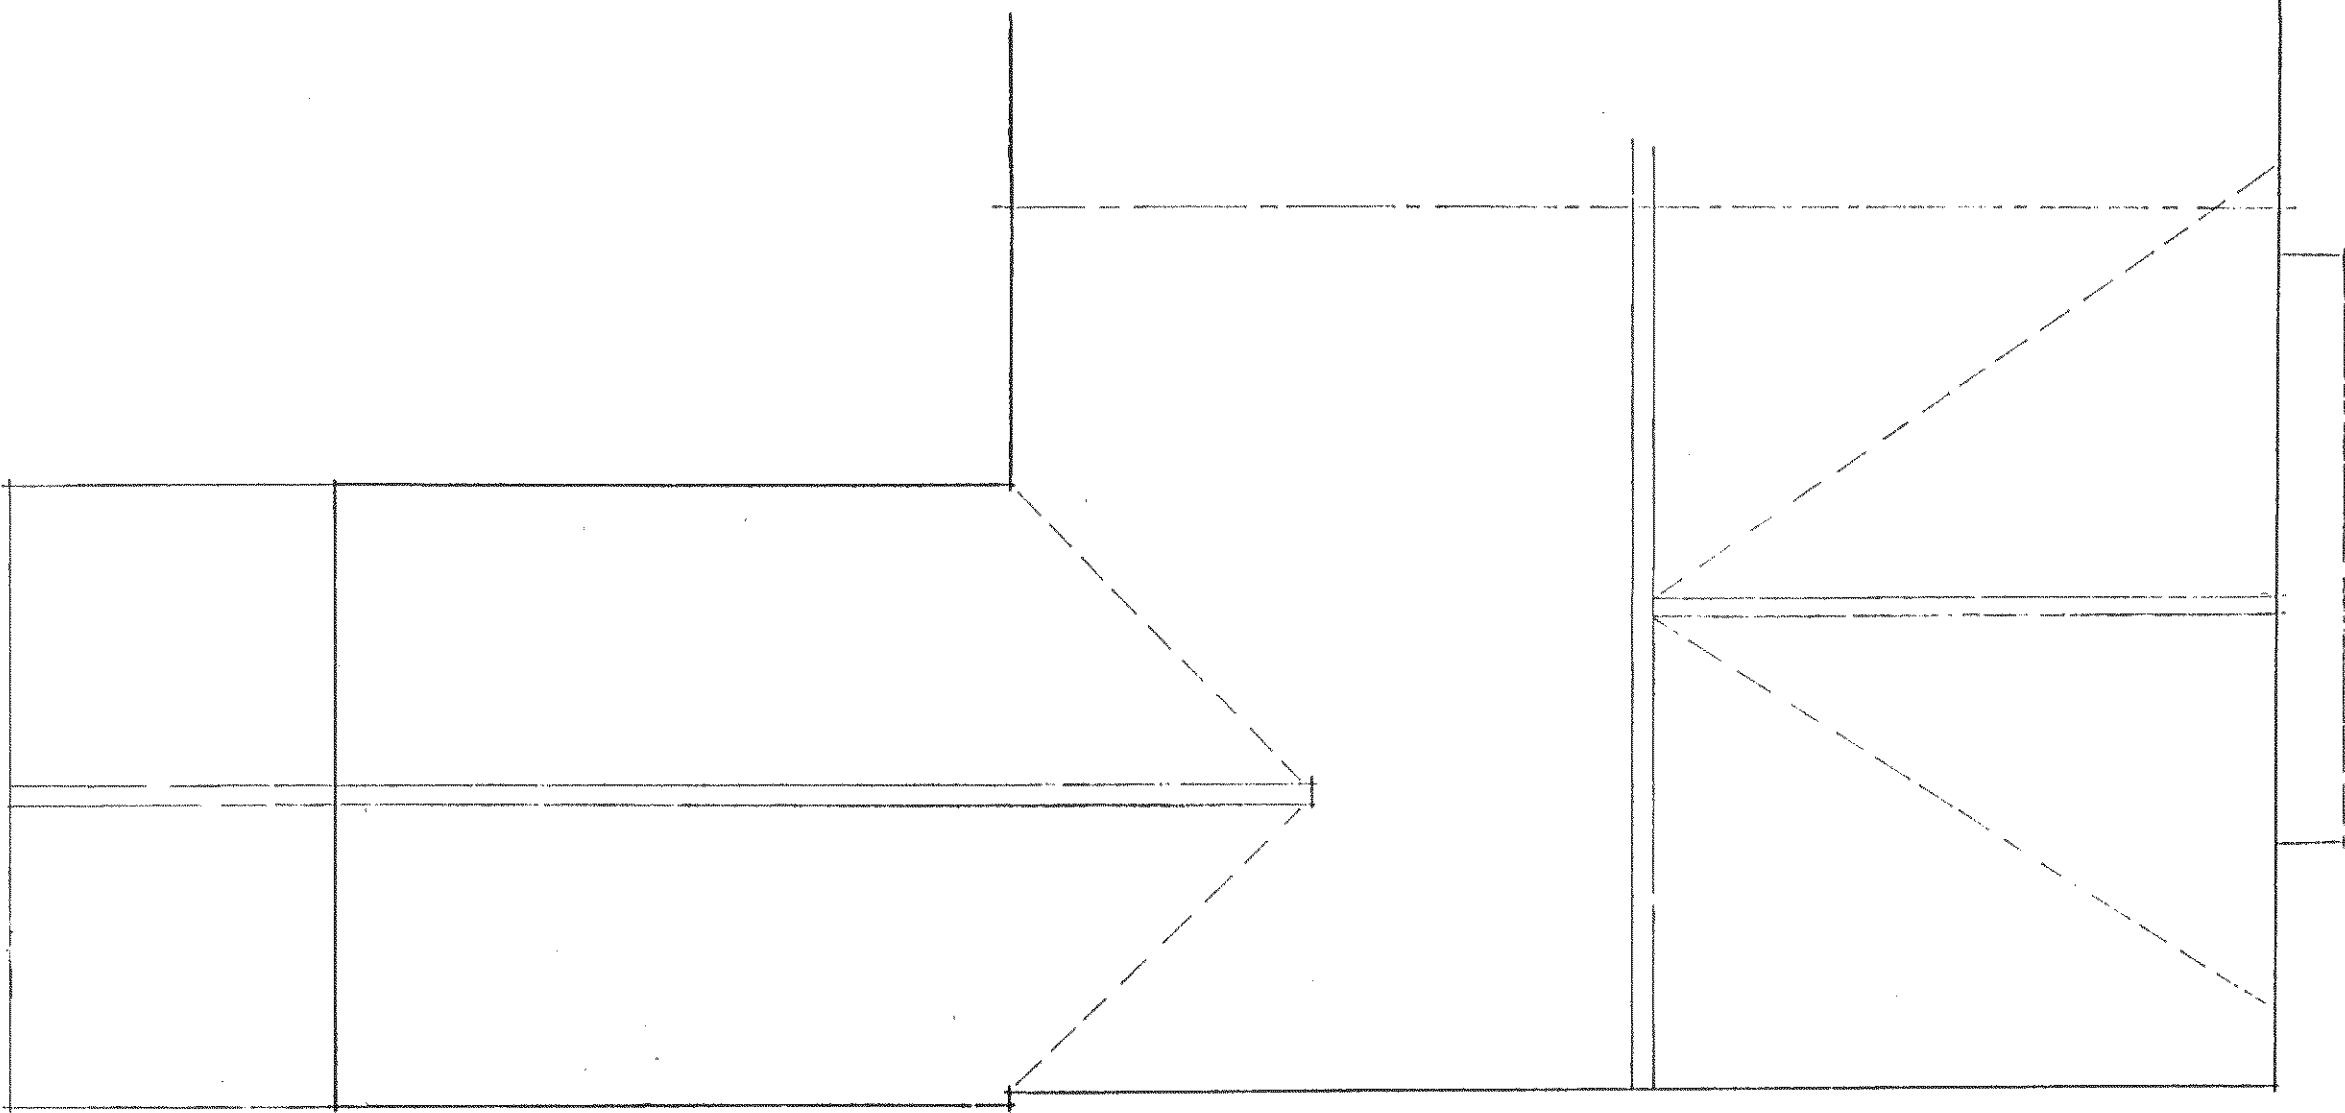


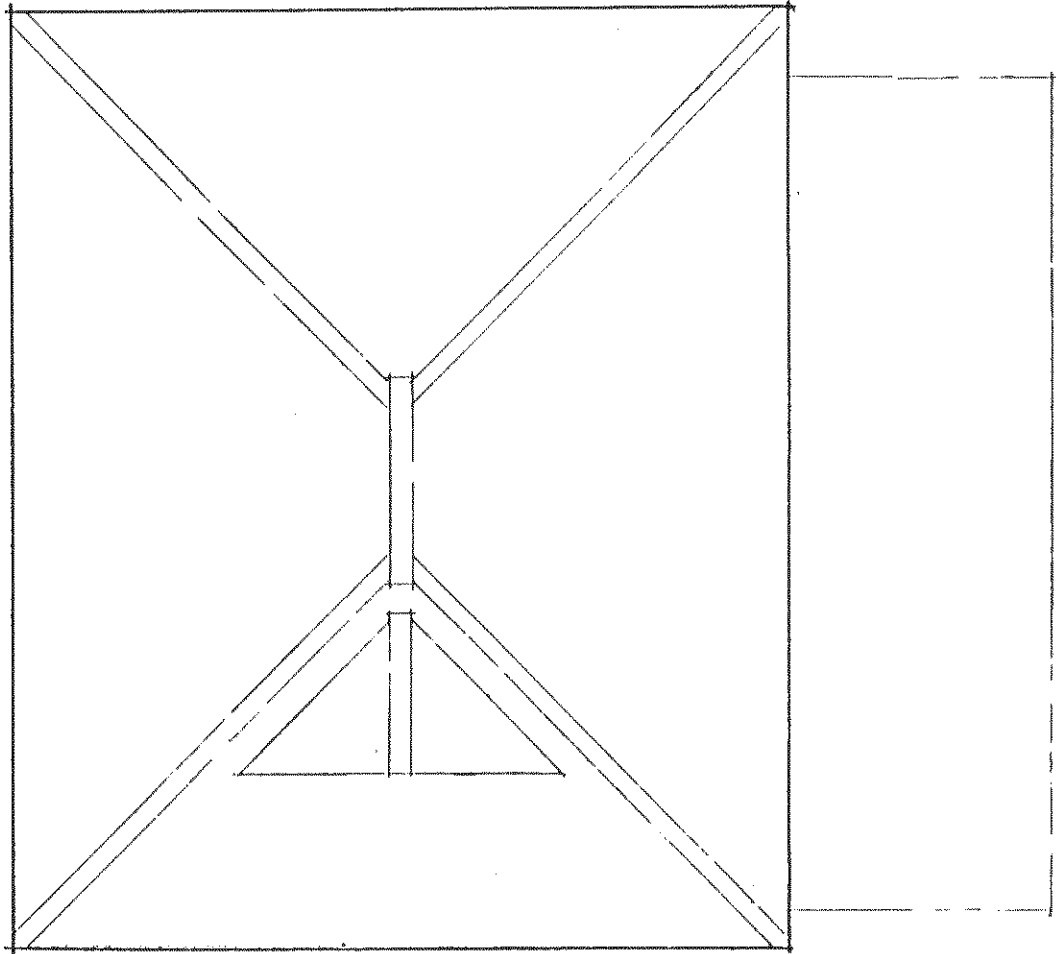

Roof Plan ~ As Existing.

2, QUEEN STREET, LITTLE HAMPTON, WEST SUSSEX.

LEVETT & QUINN. LTD.

(Roof Plans ~ As Existing.)

SCALE 1:50

NOVEMBER. 2013 No. 4/09/4.

Clive fish
BUILDING & DESIGN CONSULTANT
CENARTH
17 NIMBUS CLOSE.
BEAUMONT PARK
LITTLEHAMPTON.
WEST SUSSEX.
BN17 6RX.

TEL: (01903.) 732942

DRAWN BY: C.R.FISH.